


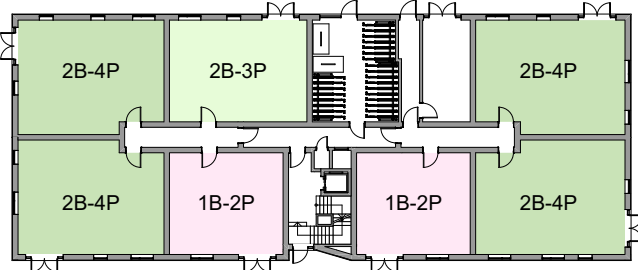


1:500

Ground floor




1:500

First floor

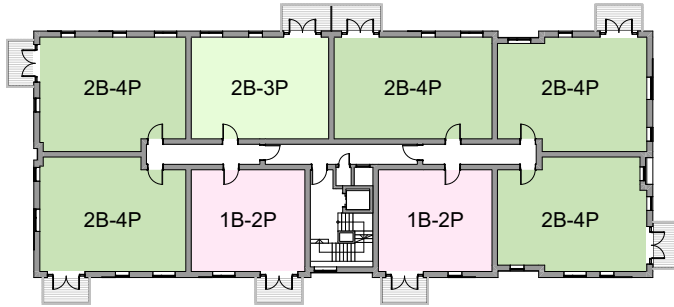



1:500

Second floor

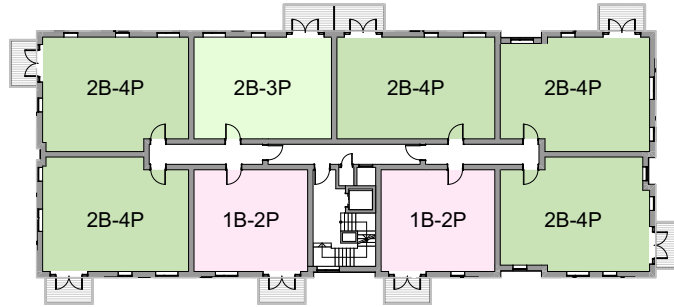

1:500

Third floor

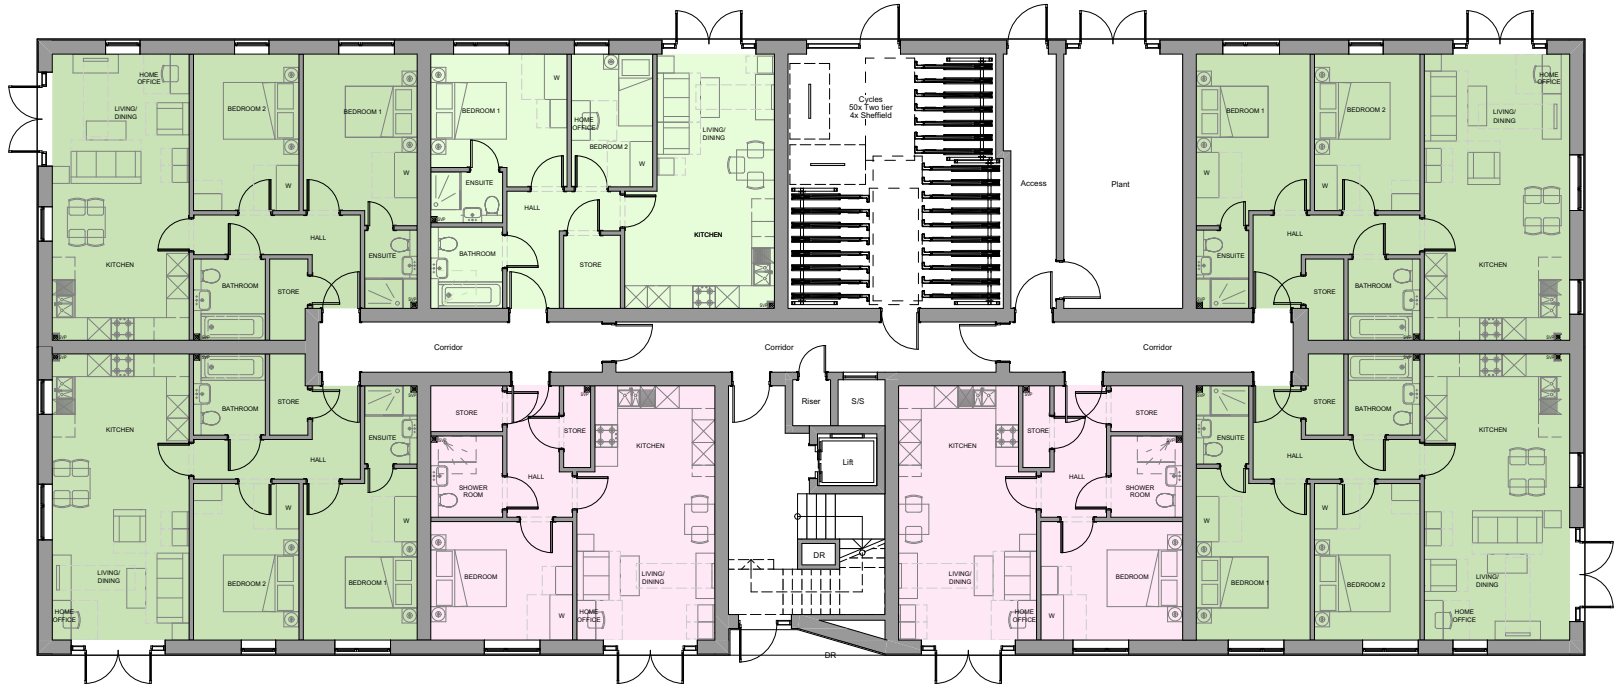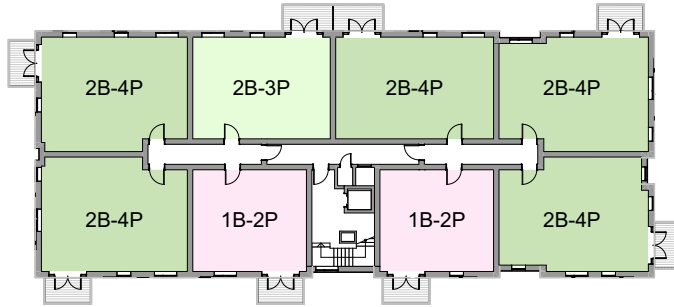

1:200


Ground floor



1:200

First floor, Second floor & Third floor

rev.	date	changes description	status	issued by
P01	12/11/2025	Initial issue	S4	JKR

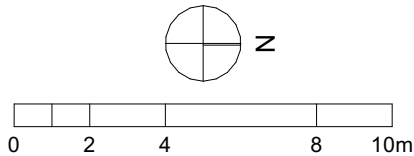

RE-FORMAT

this drawing is the copyright of Re-Format LLP and may not be copied, altered or reproduced in any way or passed to a third party without written authority. All dimensions subject to site survey and site verification. Do not scale for construction ©

www.re-format.co.uk
mail@re-format.co.uk
+44 (0)1730 778778

drawn by

JKR

checked by

MS

date created

Oct 2025

scale at A2

1:200, 1:500

project title

One Horton Heath - The Folds

document title
Apartment Block A - Proposed Floor Plans

originator	parcel	block/zone	type	role	number
------------	--------	------------	------	------	--------

RFT	- 17	- 01	- DR	- A	- 2101
-----	------	------	------	-----	--------

status	suitability description	revision
--------	-------------------------	----------

S4	For Planning	P01
----	--------------	-----