




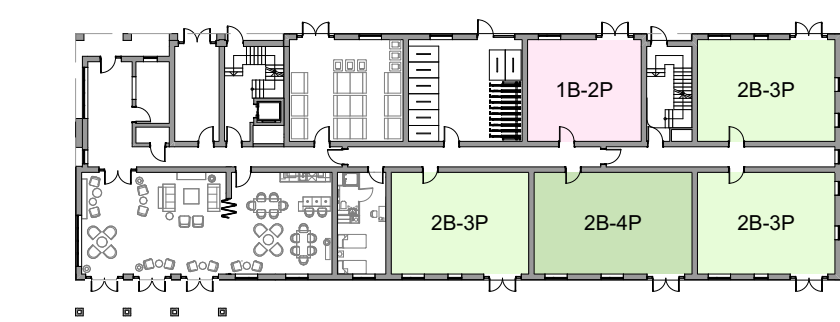


1:500 Ground floor

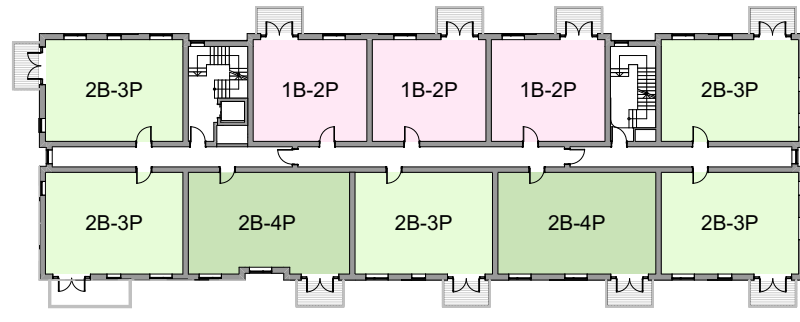


1:500 First floor

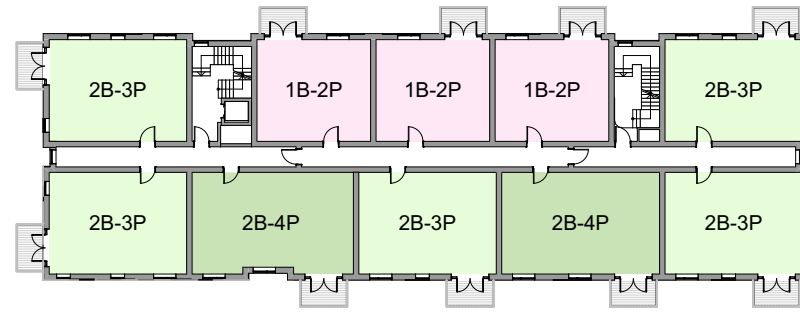

1:500 Second floor

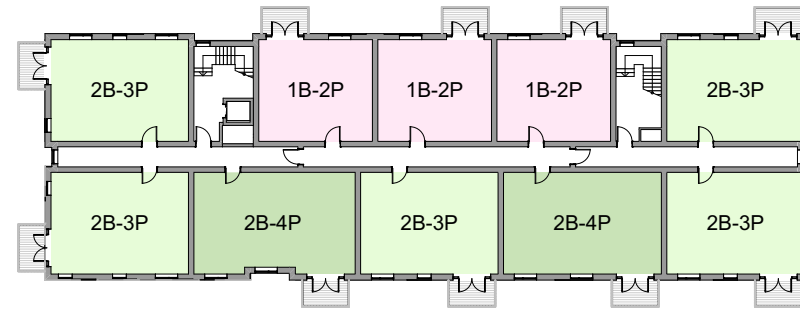


1:500 Third floor

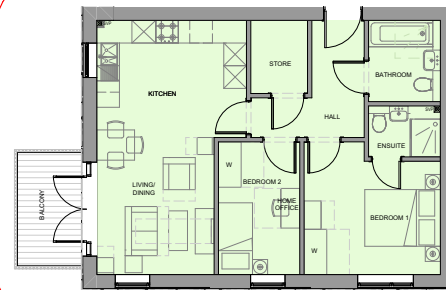

1:200 Second & Third floor




1:200 Ground floor

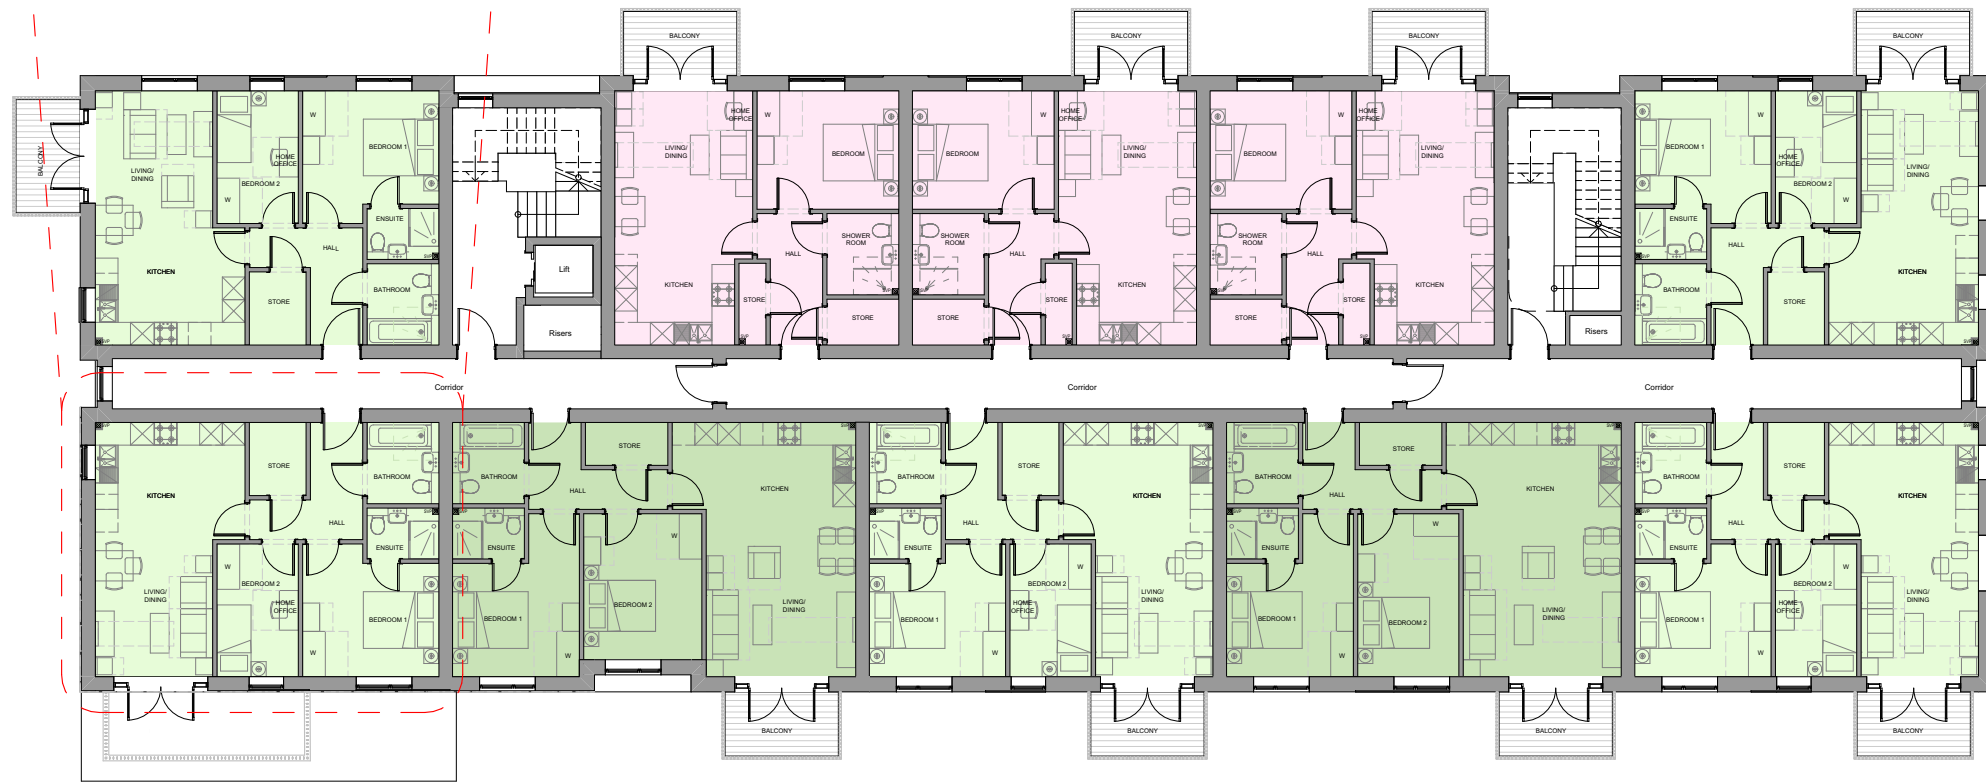

1:200 First floor, Second floor & Third floor

rev.	date	changes description	status	issued by
P01	12/11/2025	Initial issue	S4	JKR

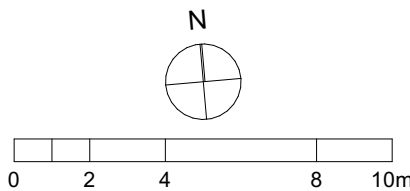

RE-FORMAT

this drawing is the copyright of Re-Format LLP and may not be copied, altered or reproduced in any way or passed to a third party without written authority. All dimensions subject to site survey and site verification. Do not scale for construction ©

www.re-format.co.uk
mail@re-format.co.uk
+44 (0)1730 778778

drawn by
JKR

date created
Oct 2025

checked by
MS

scale at A2
1:200, 1:500

project title
One Horton Heath - The Folds
document title
Apartment Block C - Proposed Floor Plans

originator	parcel	block/zone	type	role	number
RFT	17	03	DR	A	2103

status	suitability description
S4	For Planning

revision
P01