




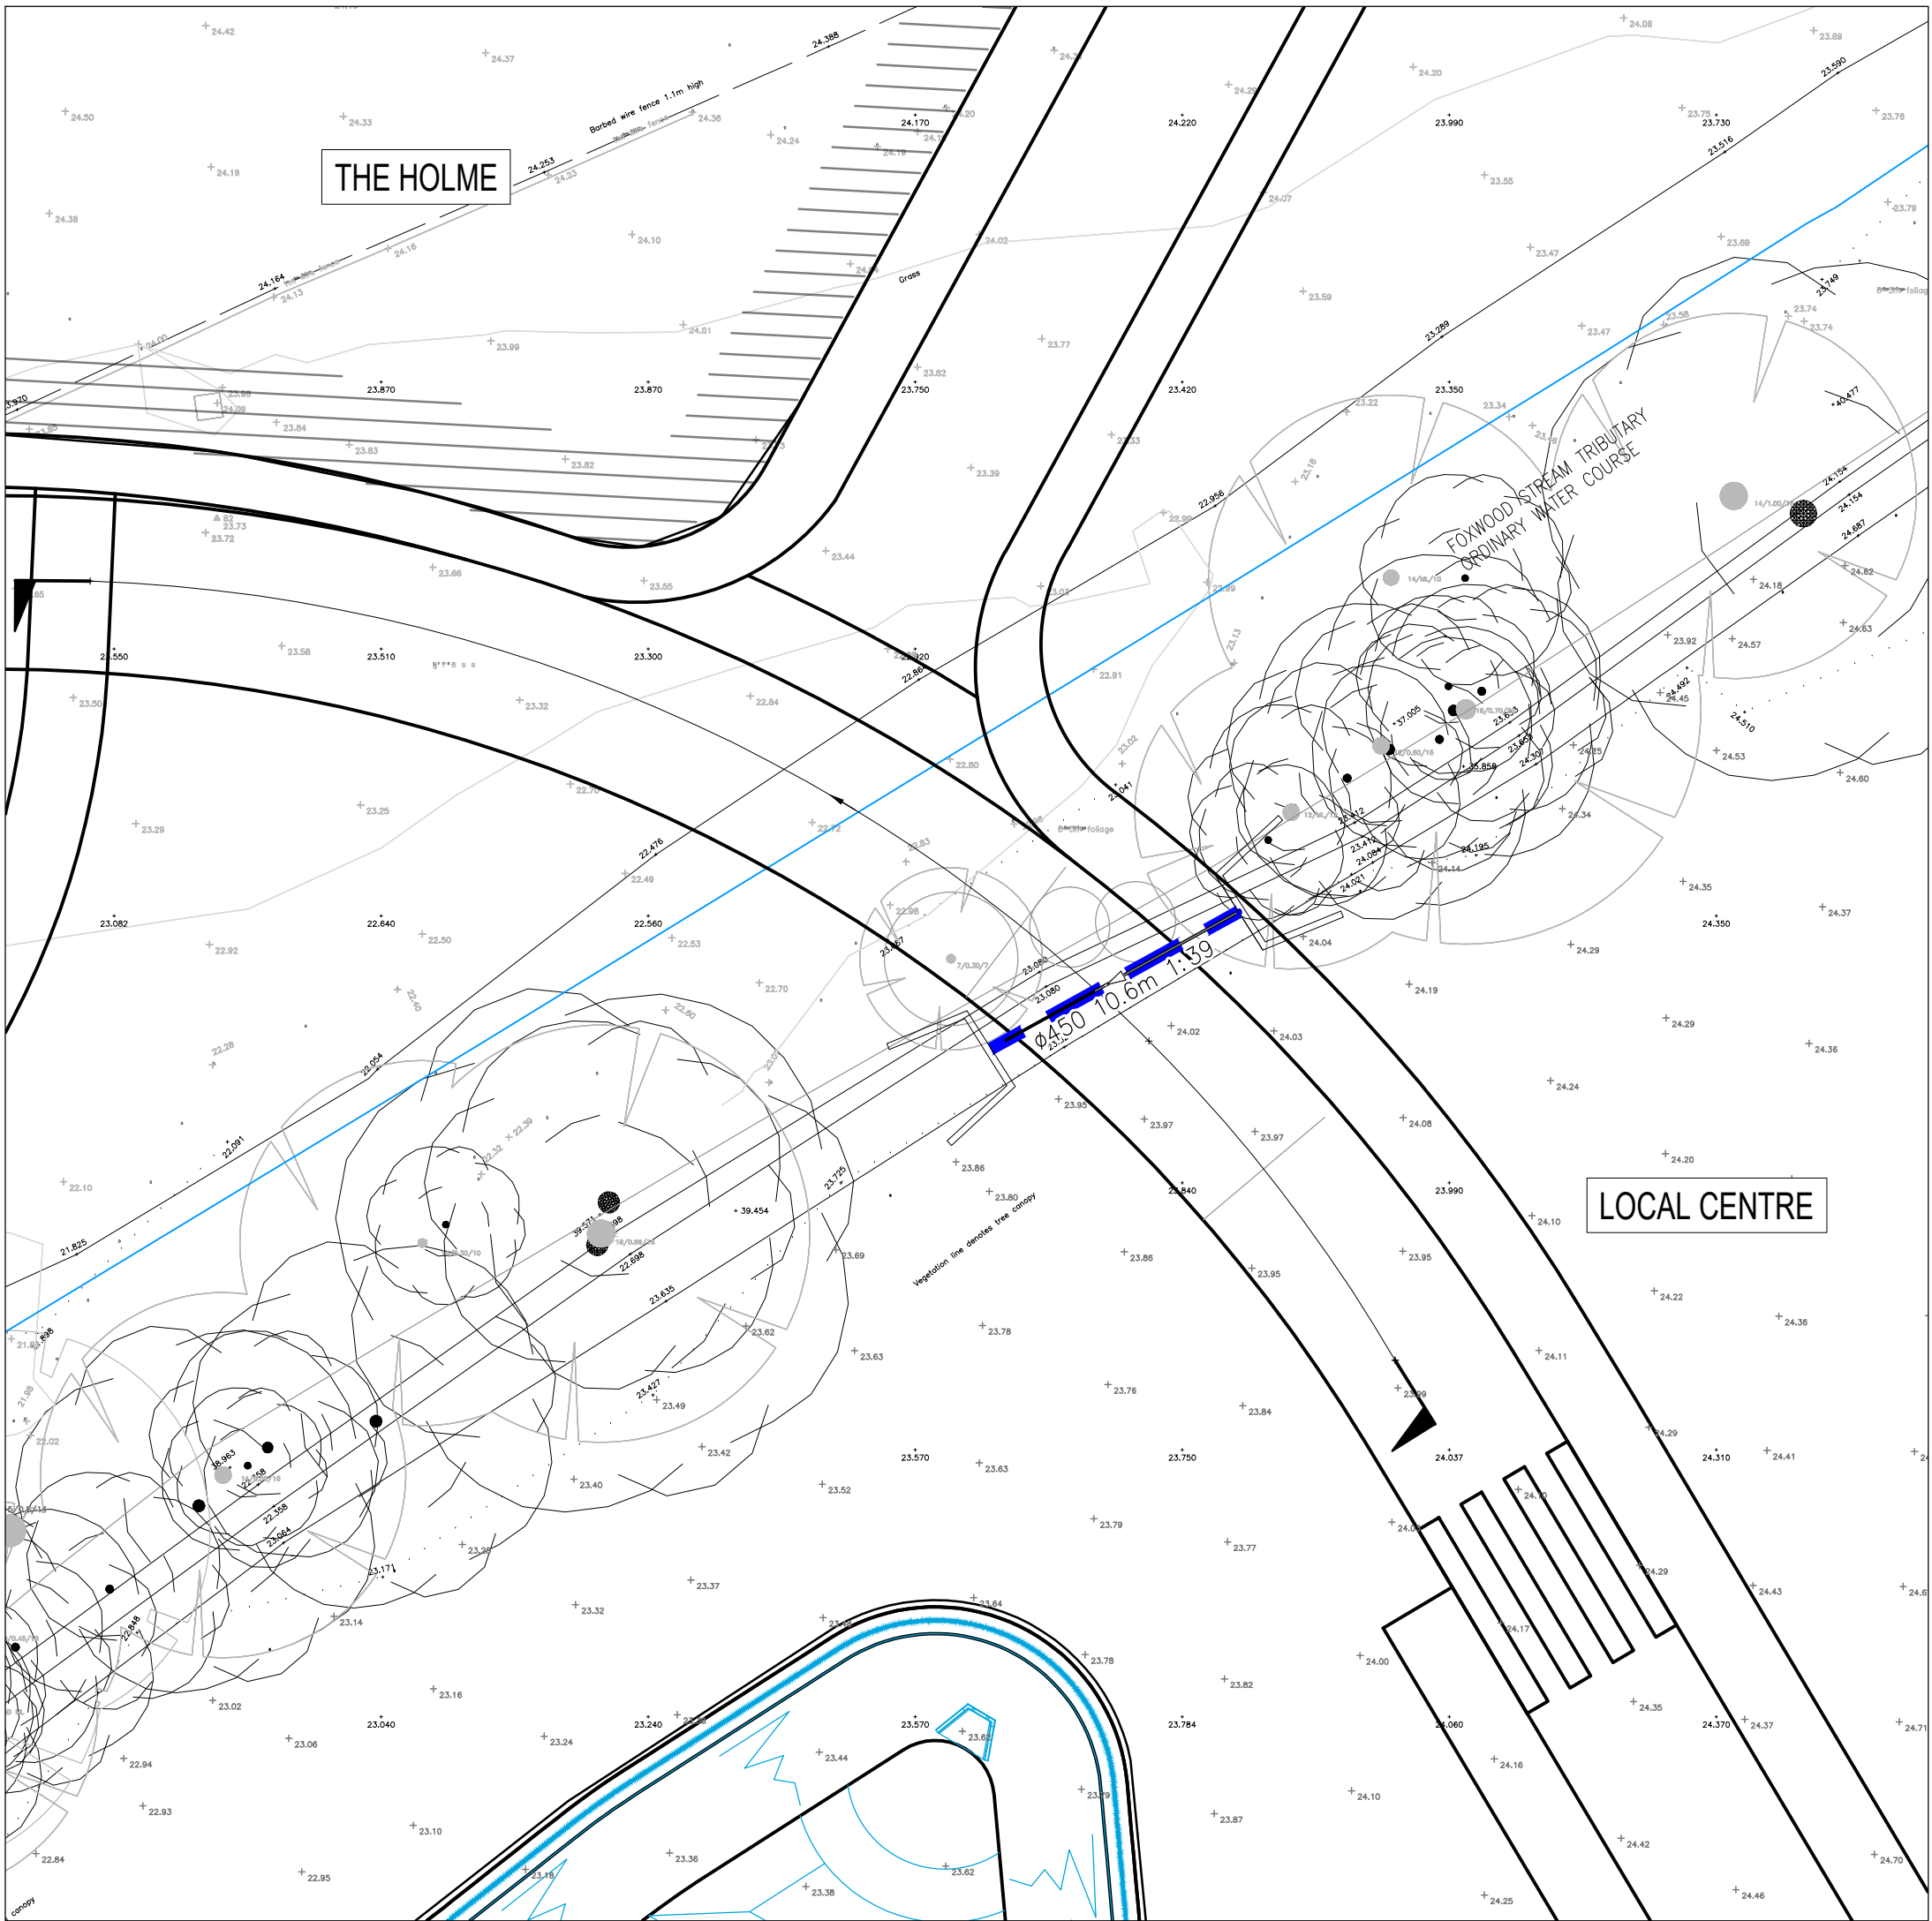

OVERALL PLAN
SCALE 1:250

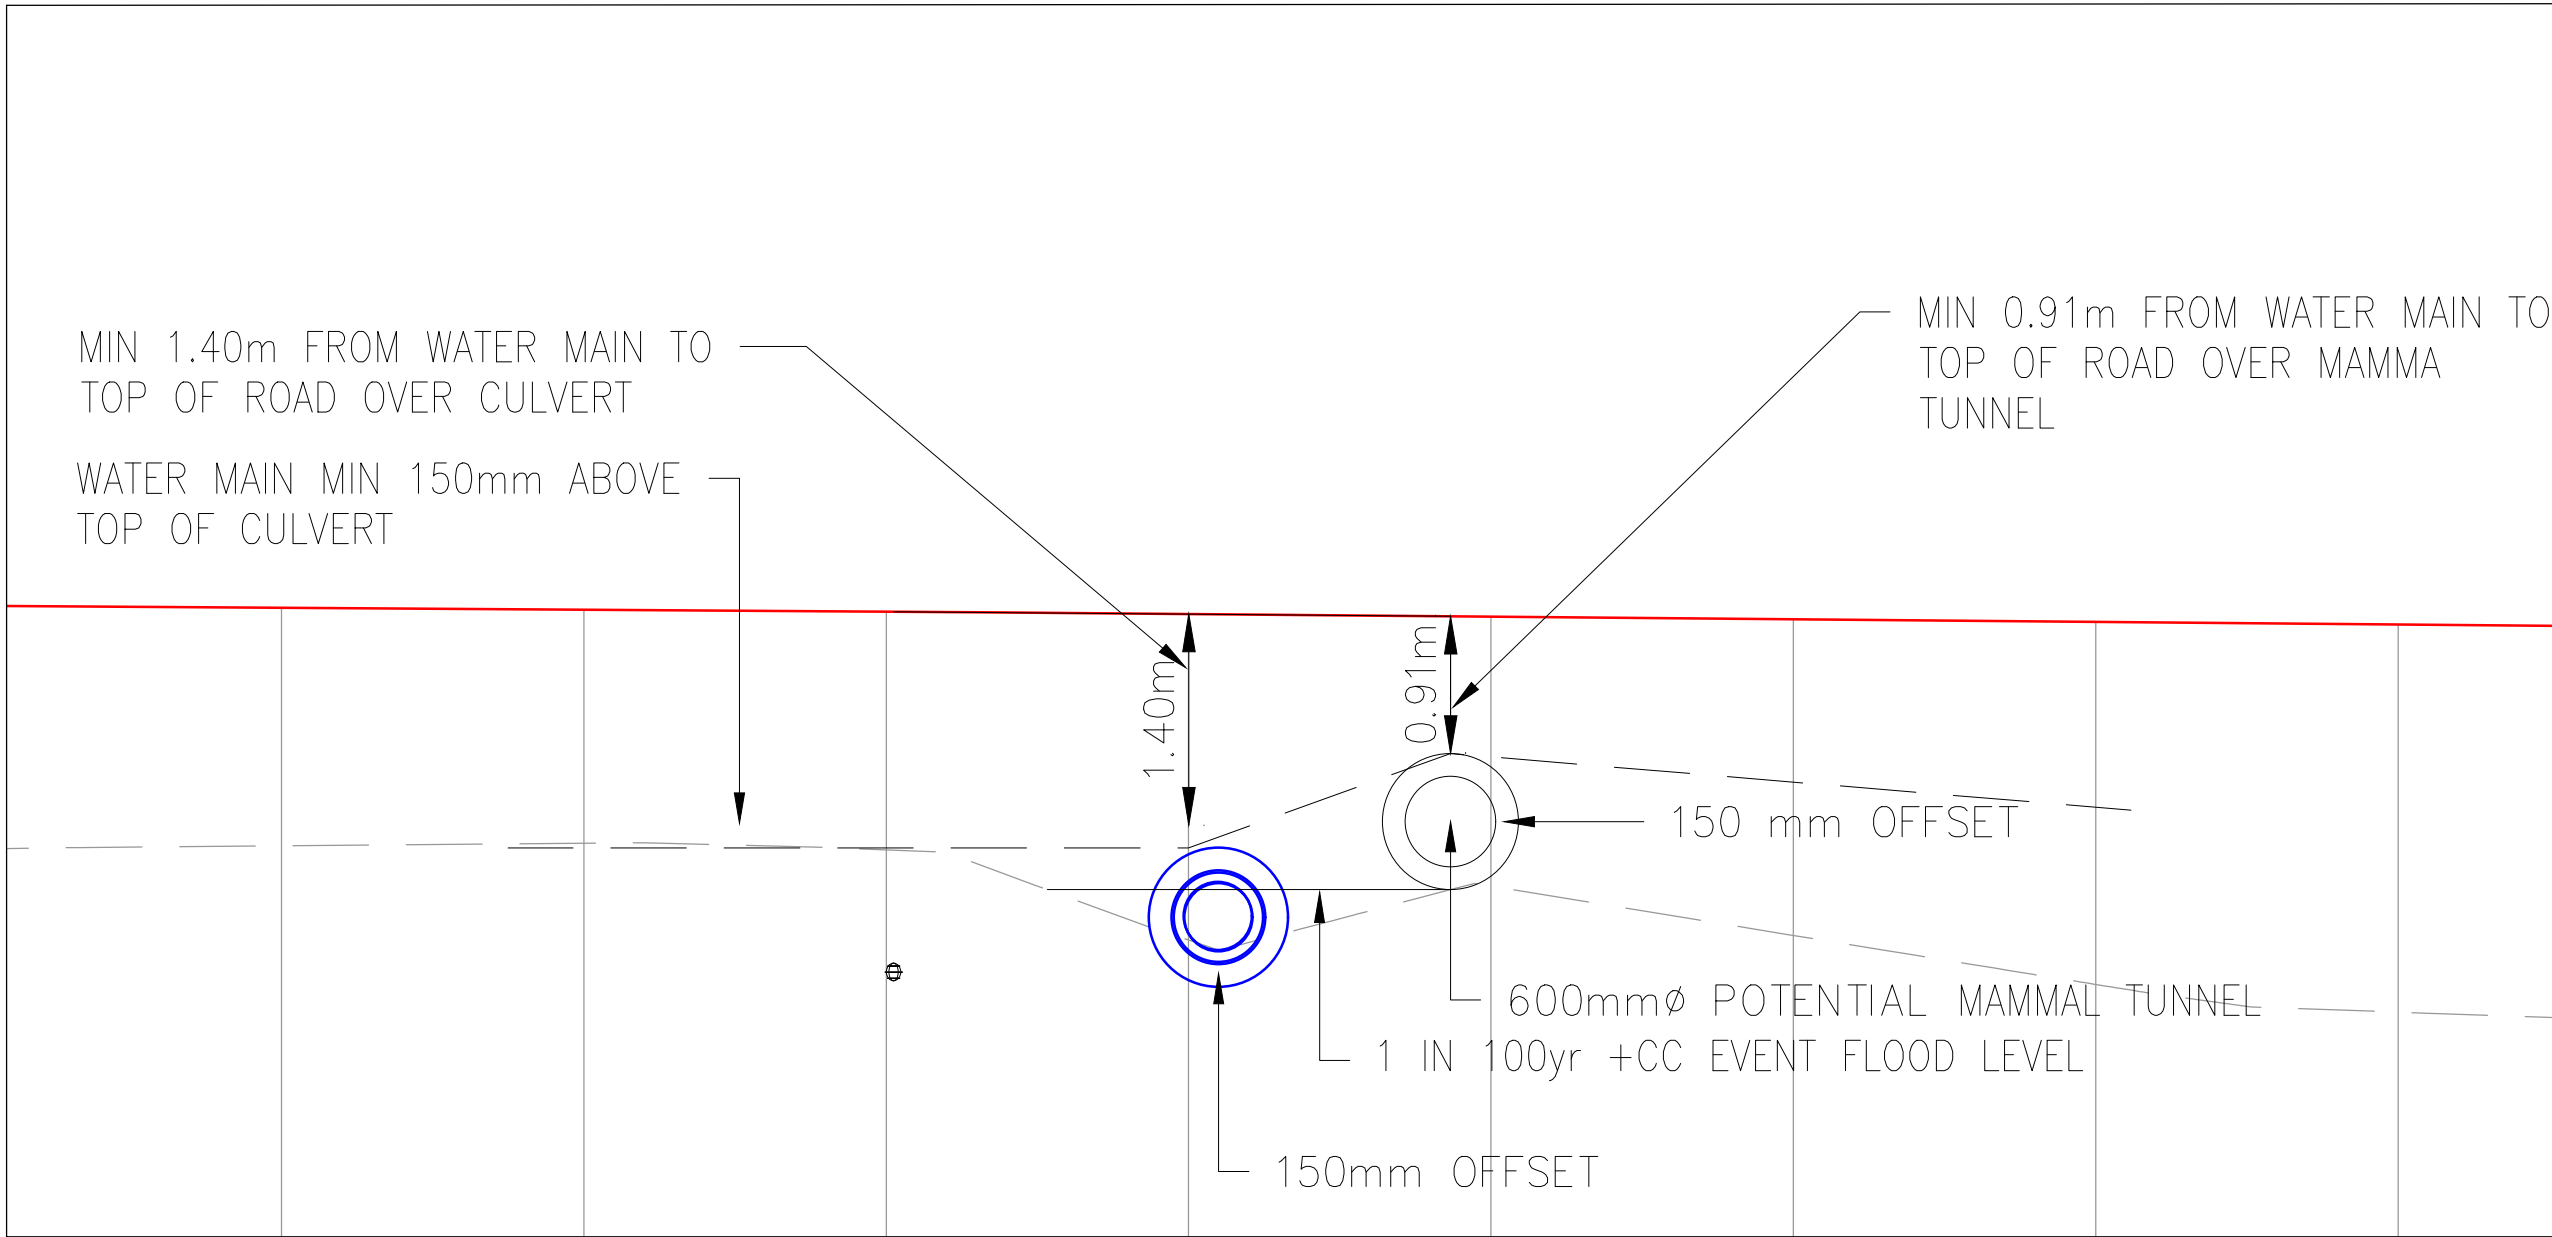

INSERT A
SCALE 1:50

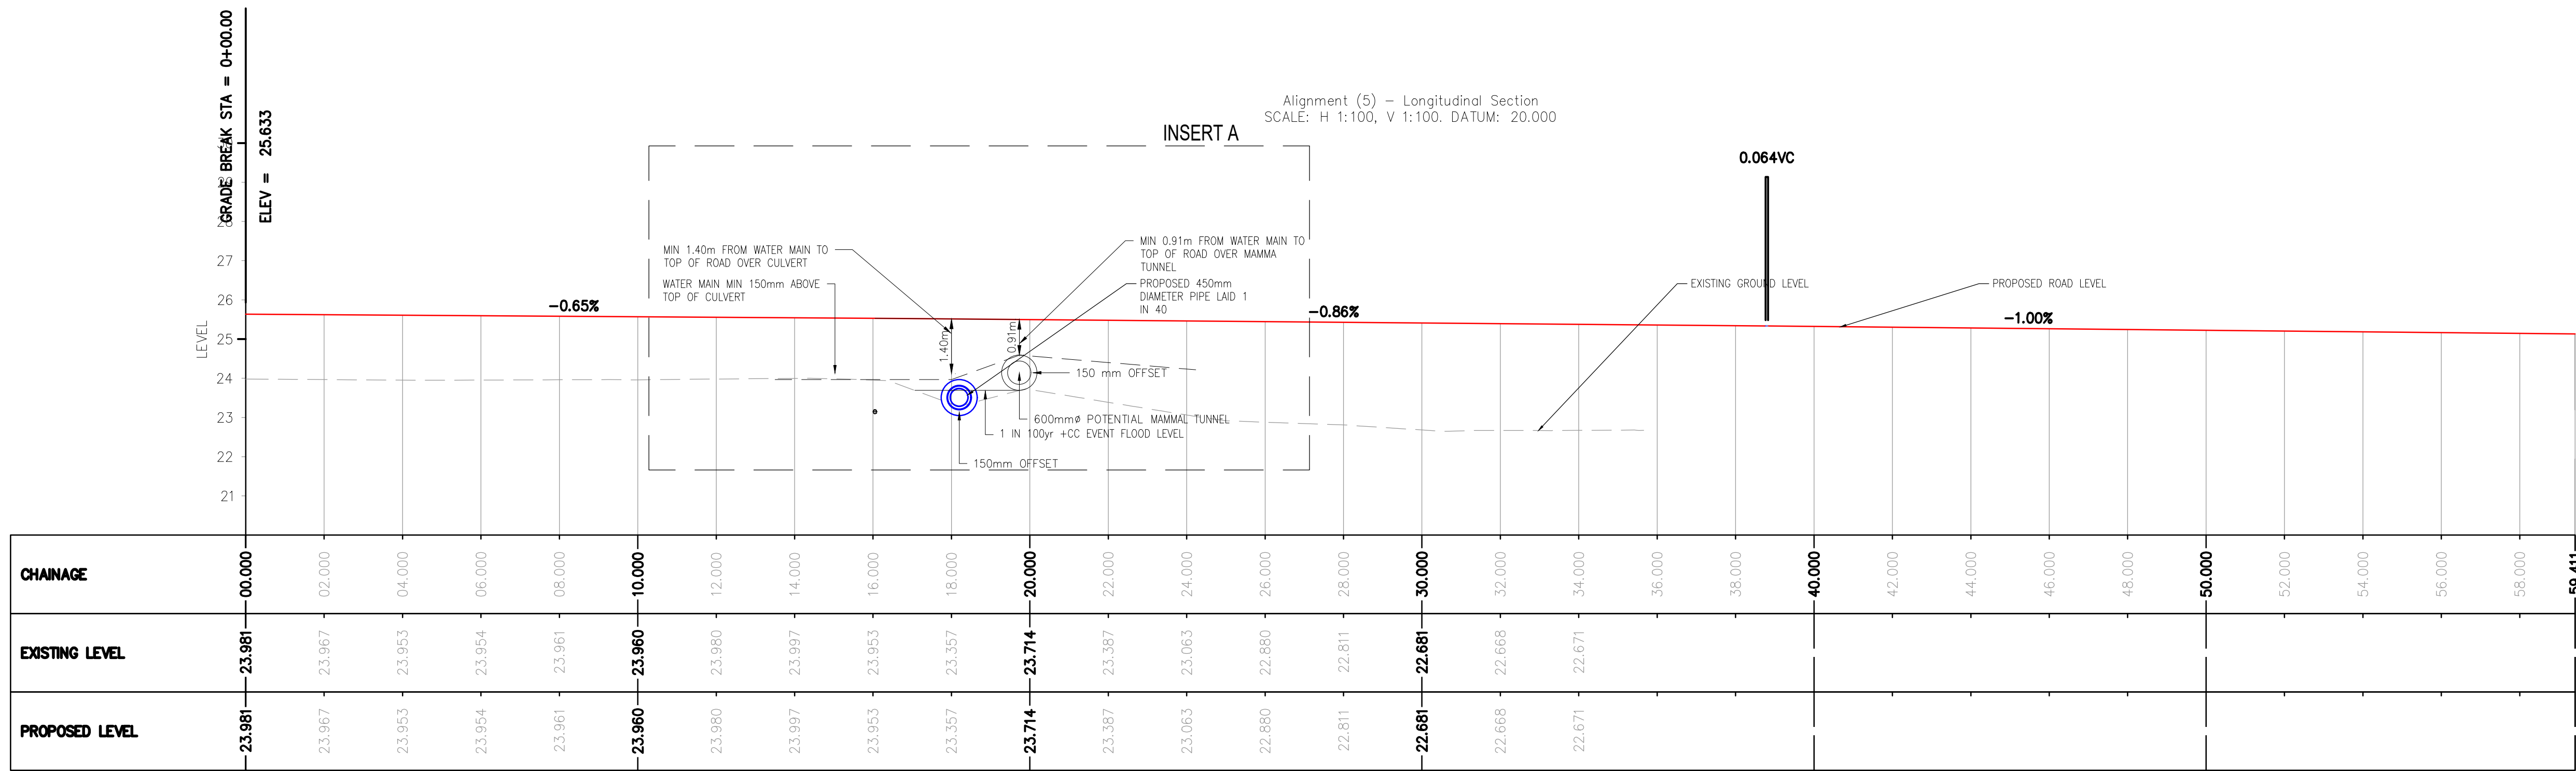


Alignment (5) - Longitudinal Section
SCALE: H 1:100, V 1:100, DATUM: 20.000

- DISCLAIMER NOTES:
- THIS DOCUMENT IS COPYRIGHT OF THE ORIGINATOR AND MUST BE TREATED AS CONFIDENTIAL.
 - THIS DOCUMENT MUST NOT BE ALTERED, REPRODUCED OR DISTRIBUTED WITHOUT PRIOR WRITTEN CONSENT OF THE ORIGINATOR.
 - THIS DOCUMENT MUST NOT BE ALTERED - THE ORIGINATOR ACCEPTS NO RESPONSIBILITY FOR ANY DISCREPANCIES ARISING AS A RESULT OF THE ORIGINATOR'S INFORMATION BEING ALTERED BY OTHERS.
 - ANY DISCREPANCY MUST BE REPORTED TO THE ORIGINATOR.
 - DO NOT SCALE THIS DOCUMENT - USE FIGURED DIMENSIONS ONLY.
 - ALL DIMENSIONS MUST BE CHECKED ON SITE PRIOR TO COMMENCEMENT OF ANY RELATED WORKS.
 - THIS DOCUMENT MUST BE READ IN CONJUNCTION WITH ALL SUPPORTING DOCUMENTS PRODUCED BY THE ORIGINATOR AND OTHER PROJECT DISCIPLINES.
 - THE ORIGINATOR ACCEPTS NO RESPONSIBILITY FOR THE ACCURACY OF BACKGROUND INFORMATION PRODUCED BY THIRD PARTIES - THIS MUST BE TREATED AS INDICATIVE ONLY.
 - USERS OF THIS DOCUMENT ARE RESPONSIBLE FOR CHECKING WHICH REVISION IS CURRENT.
 - THE DOCUMENT STATUS "INFORMATION" OR "PRELIMINARY", INDICATES THAT THIS DRAWING IS FOR REFERENCE PURPOSES ONLY - THE ORIGINATOR WILL ACCEPT NO RESPONSIBILITY FOR THE COMPLETENESS OF INFORMATION UNDER THIS STATUS.
 - THE DOCUMENT STATUS "RECORD" OR "AS BUILT" HAS BEEN PREPARED, IN PART, BASED UPON INFORMATION FURNISHED BY OTHERS. WHILE THIS INFORMATION IS BELIEVED TO BE RELIABLE, THE ORIGINATOR ASSUMES NO RESPONSIBILITY FOR THE ACCURACY OF THIS "RECORD" OR "AS BUILT" DOCUMENT OR FOR ANY ERRORS OR OMISSIONS THAT MAY HAVE BEEN INCORPORATED INTO IT AS A RESULT OF INCORRECT INFORMATION PROVIDED TO THE ORIGINATOR. THOSE RELYING ON THE "RECORD" OR "AS BUILT" DOCUMENT ARE ADVISED TO OBTAIN INDEPENDENT VERIFICATION OF ITS ACCURACY.

DRAWING NOTES:

CDM REGULATIONS 2015
SIGNIFICANT OR NON-OVIOUS RISKS AND RISKS WHICH ARE DIFFICULT TO MANAGE ARE IDENTIFIED ON THIS DRAWING USING THE FOLLOWING SYMBOL IDENTIFIED TO THE RIGHT WITH BRIEF ACCOMPANYING TEXT. FOR FURTHER DETAILS OF THE RISKS IDENTIFIED BY DESIGNERS, REFERENCE SHOULD BE MADE TO CDM HAZARD REGISTER.

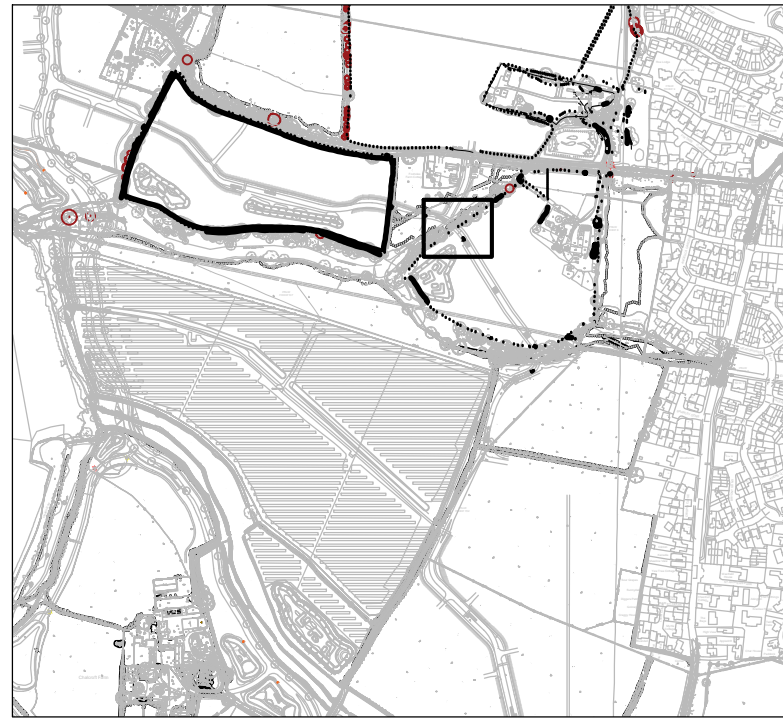

SITE PLAN
SCALE: 1:2500

P05	DRAWING UPDATED TO FOR APPROVAL	26/11/2025	JF
P04	MAMMAL TUNNEL ADDED	08/12/2023	JF
P03	MAMMAL TUNNEL ADDED	08/12/2023	JF
P02	UPDATE LENGTH PIPE	27/07/2023	PO
P01	UPDATE DRAWING WITH COMMENTS	05/07/2023	PO
	INITIAL ISSUE	17/05/2023	RML
REV	DESCRIPTION	DATE	DRAWN

ORIGINATOR:

RIDGE

1 ROYAL COURT,
KINGS WORTHY,
WINCHESTER,
SO23 7TW

TEL: 01962 834400

WWW.RIDGE.CO.UK

CLIENT:

EASTLEIGH
BOROUGH COUNCIL

IN ASSOCIATION WITH:

PROJECT:
ONE HORTON HEATH
SITE WIDE
INFRASTRUCTURE DELIVERY

TITLE:
PROPOSED ROAD RC06
CROSSING ROUTES
SECTIONS & PLAN

TECH:	CSE:	Chris Leath	ICSE:	Tom Clark	SCALE:	SHOWN	@	A1
RML	Chris Leath	document	Tom Clark	document	INITIAL ISSUE:	17/05/2023		

STATUS:
FOR APPROVAL

DRAWING No:	PROJECT:	ORG:	ZONE:	LEVEL:	TYPE:	ROLE:	NUMBER:	REV:
	5018551	RDG	XX	ST	DR	C	0594	P05