

LEGEND:


PROPOSED PIPED CULVERT

PROPOSED MAMMAL TUNNEL

- DISCLAIMER NOTES:
- THIS DOCUMENT IS COPYRIGHT OF THE ORIGINATOR AND MUST BE TREATED AS CONFIDENTIAL.
 - THIS DOCUMENT MUST NOT BE ALTERED, REPRODUCED OR DISTRIBUTED WITHOUT PRIOR WRITTEN CONSENT OF THE ORIGINATOR.
 - THIS DOCUMENT MUST NOT BE ALTERED - THE ORIGINATOR ACCEPTS NO RESPONSIBILITY FOR ANY DISCREPANCIES ARISING AS A RESULT OF THE ORIGINATOR'S INFORMATION BEING ALTERED BY OTHERS
 - ANY DISCREPANCY MUST BE REPORTED TO THE ORIGINATOR
 - DO NOT SCALE THIS DOCUMENT - USE FIGURED DIMENSIONS ONLY
 - ALL DIMENSIONS MUST BE CHECKED ON SITE PRIOR TO COMMENCEMENT OF ANY RELATED WORKS
 - THIS DOCUMENT MUST BE READ IN CONJUNCTION WITH ALL SUPPORTING DOCUMENTS PRODUCED BY THE ORIGINATOR AND OTHER PROJECT DISCIPLINES
 - THE ORIGINATOR ACCEPTS NO RESPONSIBILITY FOR THE ACCURACY OF BACKGROUND INFORMATION PRODUCED BY THIRD PARTIES - THIS MUST BE TREATED AS INDICATIVE ONLY
 - USERS OF THIS DOCUMENT ARE RESPONSIBLE FOR CHECKING WHICH REVISION IS CURRENT
 - THE DOCUMENT STATUS 'INFORMATION' OR 'PRELIMINARY', INDICATES THAT THIS DRAWING IS FOR REFERENCE PURPOSES ONLY - THE ORIGINATOR WILL ACCEPT NO RESPONSIBILITY FOR THE COMPLETENESS OF INFORMATION UNDER THIS STATUS
 - THE DOCUMENT STATUS 'RECORD' OR 'AS BUILT' HAS BEEN PREPARED, IN PART, BASED UPON INFORMATION FURNISHED BY OTHERS. WHILE THIS INFORMATION IS BELIEVED TO BE RELIABLE, THE ORIGINATOR ASSUMES NO RESPONSIBILITY FOR THE ACCURACY OF THIS 'RECORD' OR 'AS BUILT' DOCUMENT OR FOR ANY ERRORS OR OMISSIONS THAT MAY HAVE BEEN INCORPORATED INTO IT AS A RESULT OF INCORRECT INFORMATION PROVIDED TO THE ORIGINATOR. THOSE RELYING ON THE 'RECORD' OR 'AS BUILT' DOCUMENT ARE ADVISED TO OBTAIN INDEPENDENT VERIFICATION OF ITS ACCURACY

DRAWING NOTES:

CDM REGULATIONS 2015
SIGNIFICANT OR NON-OBVIOUS RISKS AND RISKS WHICH ARE DIFFICULT TO MANAGE ARE IDENTIFIED ON THIS DRAWING USING THE FOLLOWING SYMBOL IDENTIFIED TO THE RIGHT WITH BRIEF ACCOMPANYING TEXT. FOR FURTHER DETAILS OF THE RISKS IDENTIFIED BY DESIGNERS, REFERENCE SHOULD BE MADE TO CDM HAZARD REGISTER

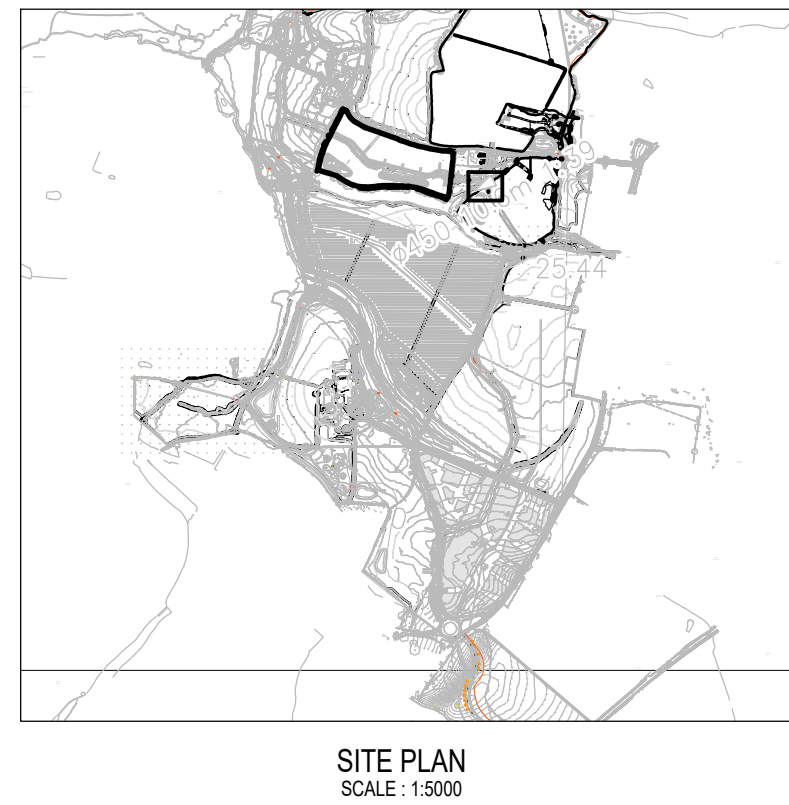

SITE PLAN
SCALE : 1:5000

P06	DRAWING UPDATED TO FOR APPROVAL	12/12/2025	JF
P05	UPDATED TO LATEST COMMENTS	08/12/2023	JF
P04	LEVELS ADJUST FOR MAMMAL TUNNELS AND TW REQUIREMENTS	01/12/2023	PO
P03	UPDATED LENGTH PIPE AND MAMMAL	27/07/2023	PO
P02	MAMMAL TUNNEL REPOSITIONED	12/07/2023	JM
P01	UPDATE DRAWING WITH COMMENTS	05/07/2023	PO
-	INITIAL ISSUE	18/05/2023	RML
REV	DESCRIPTION	DATE	DRAWN

ORIGINATOR:

RIDGE

1 ROYAL COURT,
KINGS WORTHY,
WINCHESTER,
SO23 7TW

TEL: 01962 834400
WWW.RIDGE.CO.UK

CLIENT:

IN ASSOCIATION WITH:

PROJECT:
**ONE HORTON HEATH
SITE WIDE
INFRASTRUCTURE DELIVERY**

TITLE:
**PROPOSED ROAD RC05
CROSSING ROUTES
SECTIONS & PLAN**


TECH:	CSE:	Chris Lavelle I have checked this document 12.12.2025	ICSE:	I have checked this document 12.12.2025	SCALE:	AS SHOWN	@	A1
RML					INITIAL ISSUE:	18/05/2023		

STATUS:

FOR APPROVAL


DRAWING No:

PROJECT:	ORG:	ZONE:	LEVEL:	TYPE:	ROLE:	NUMBER:	REV:
5018551	RDG	XX	ST	DR	C	0595	P06

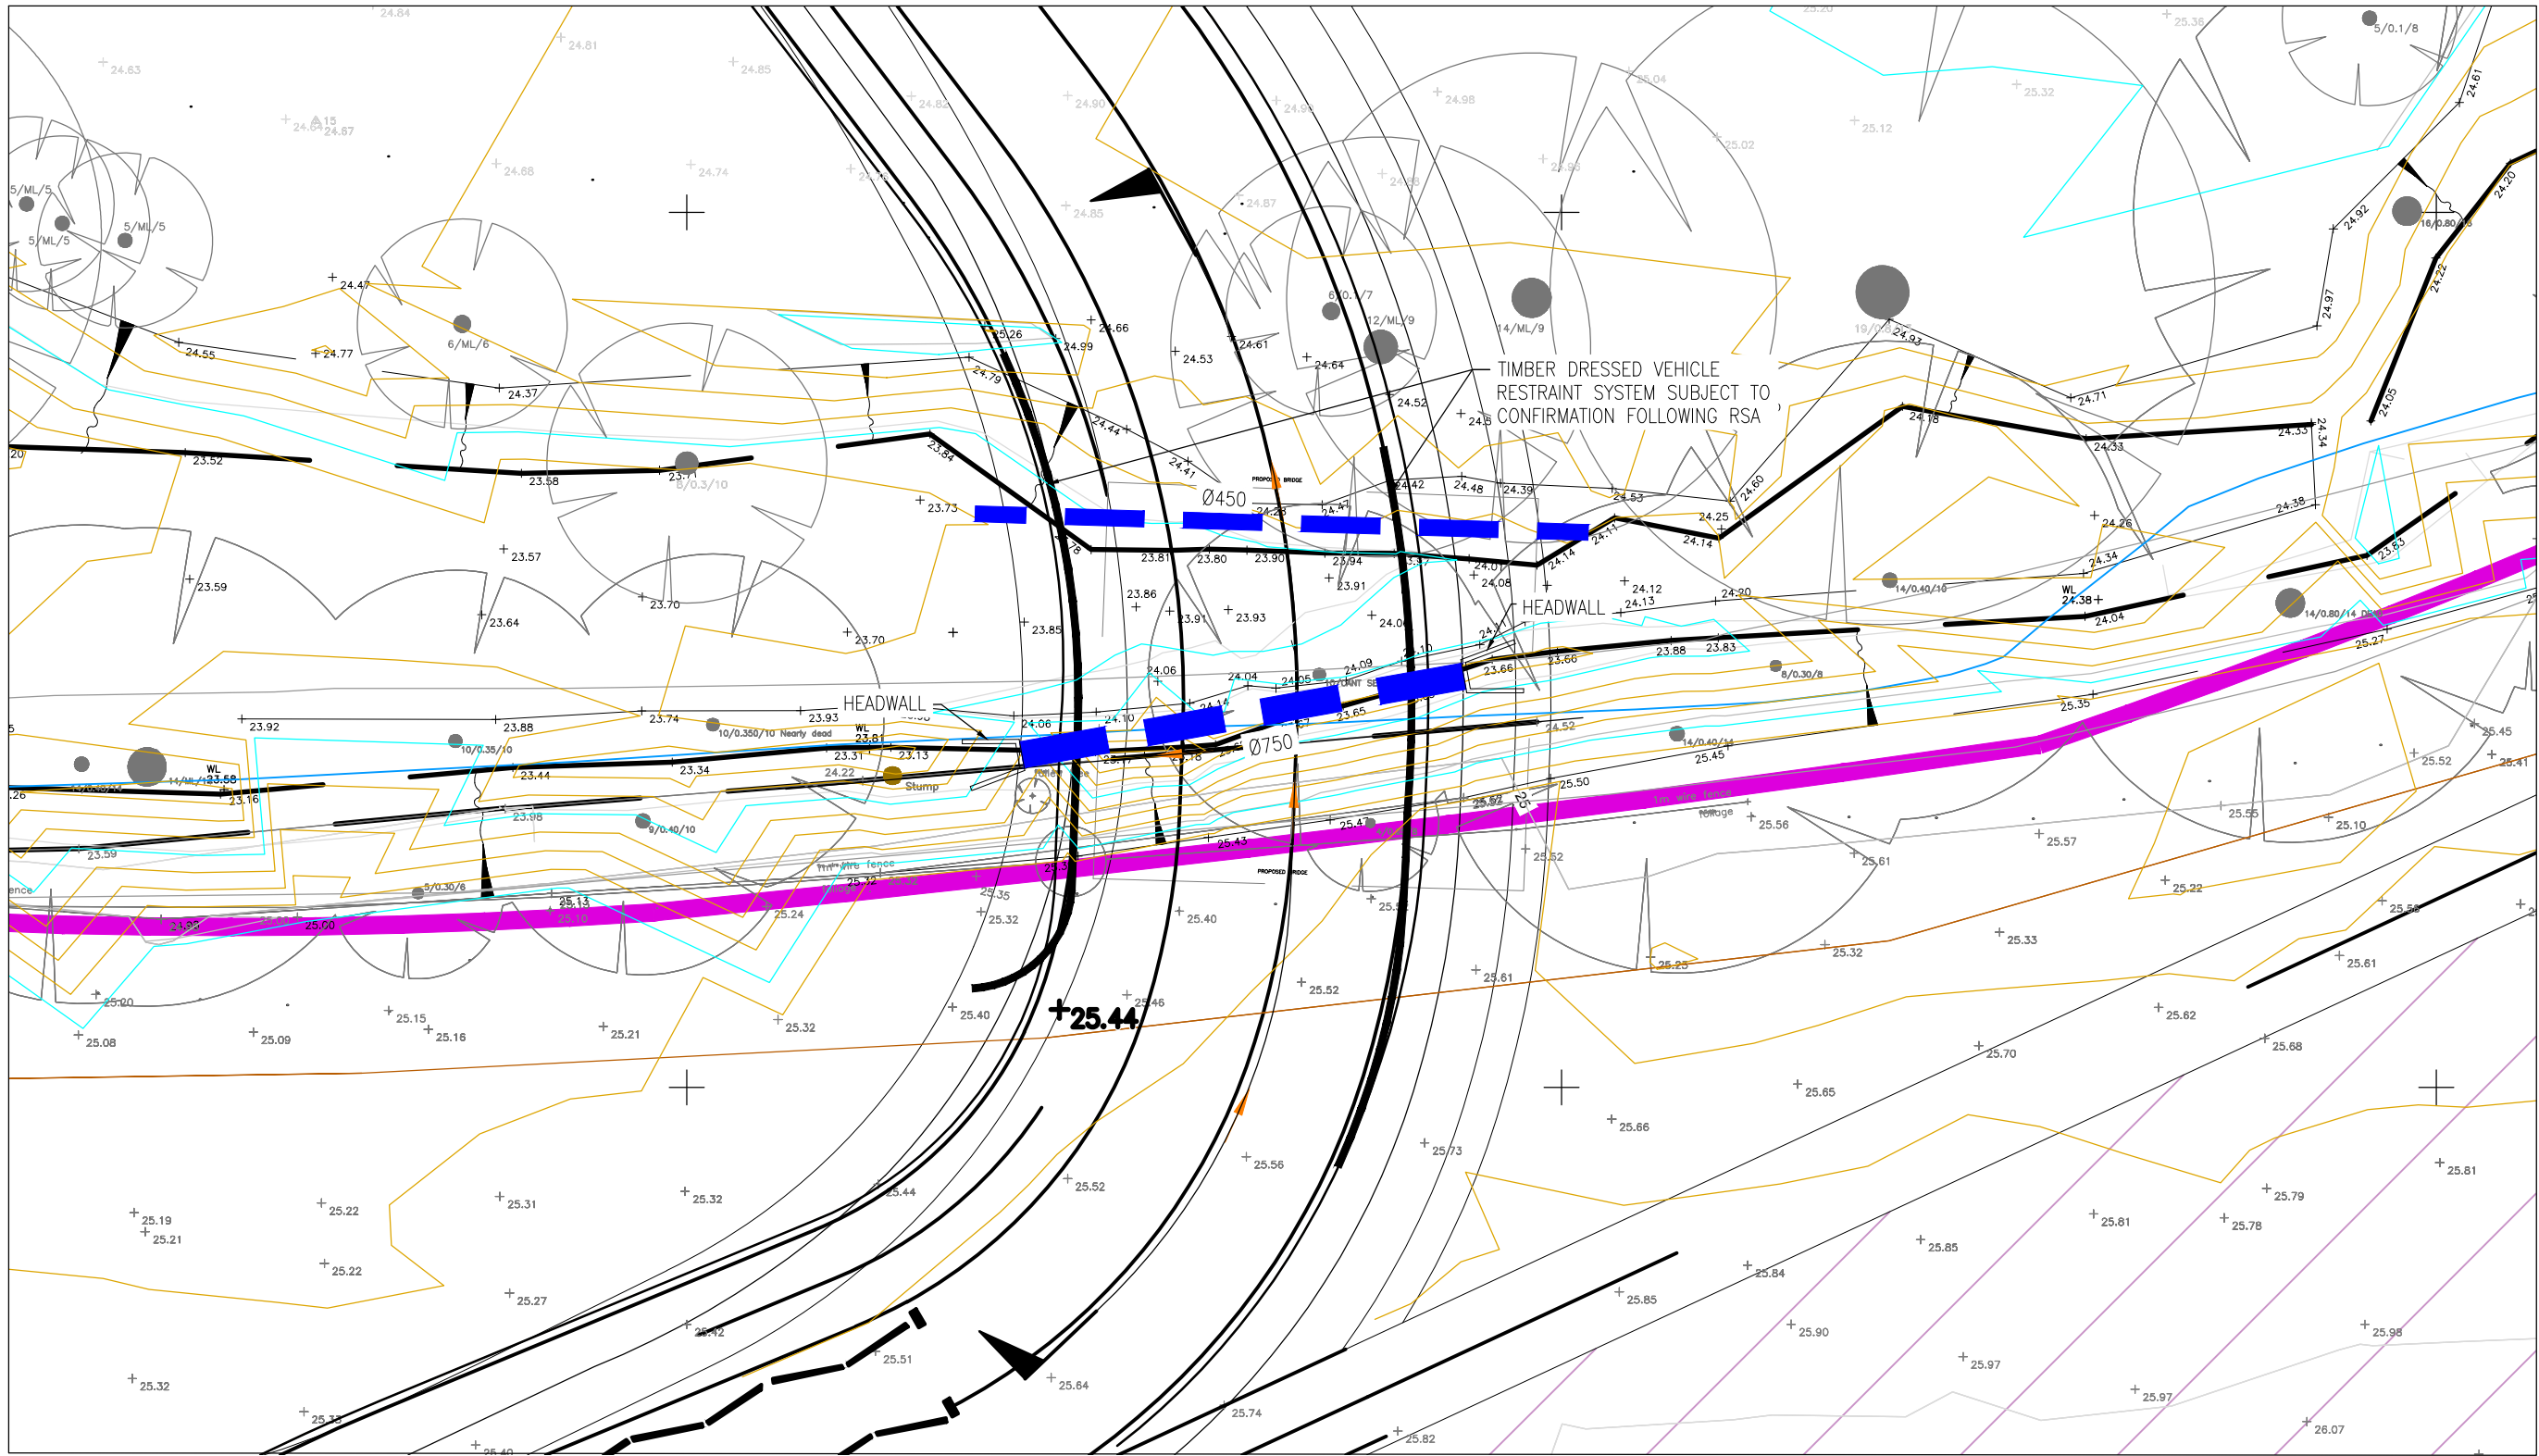


RC05 PLAN
SCALE 1:200

South of Ditch Area - Longitudinal Section
SCALE: H 1:100, V 1:100. DATUM: 20.000

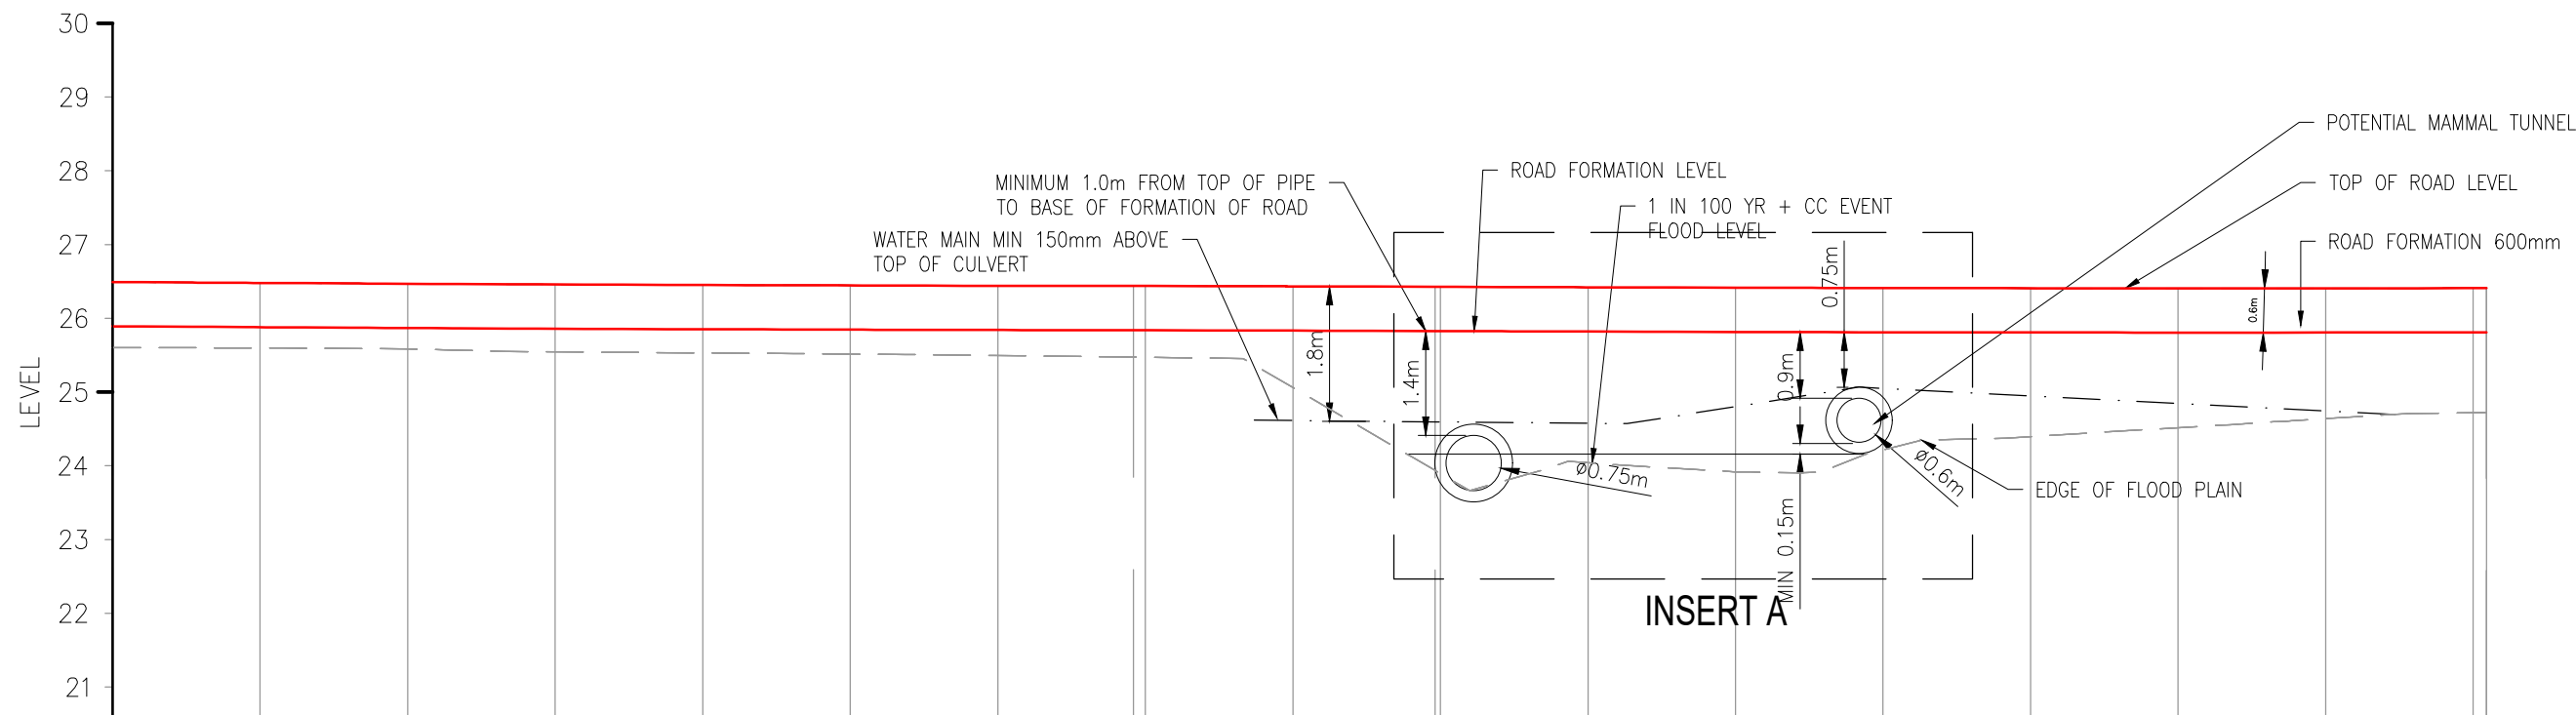

CHAINAGE	00.000	02.000	04.000	06.000	08.000	10.000	12.000	14.000	16.000	18.000	20.000	22.000	24.000	26.000	28.000	30.000	32.182
EXISTING LEVEL	25.663	25.597	25.585	25.544	25.531	25.516	25.495	25.471	25.061	23.895	24.040	23.919	24.215	24.395	24.517	24.640	24.721
PROPOSED LEVEL	25.663	25.597	25.585	25.544	25.531	25.516	25.495	25.471	25.061	23.895	24.040	23.919	24.215	24.395	24.517	24.640	24.721

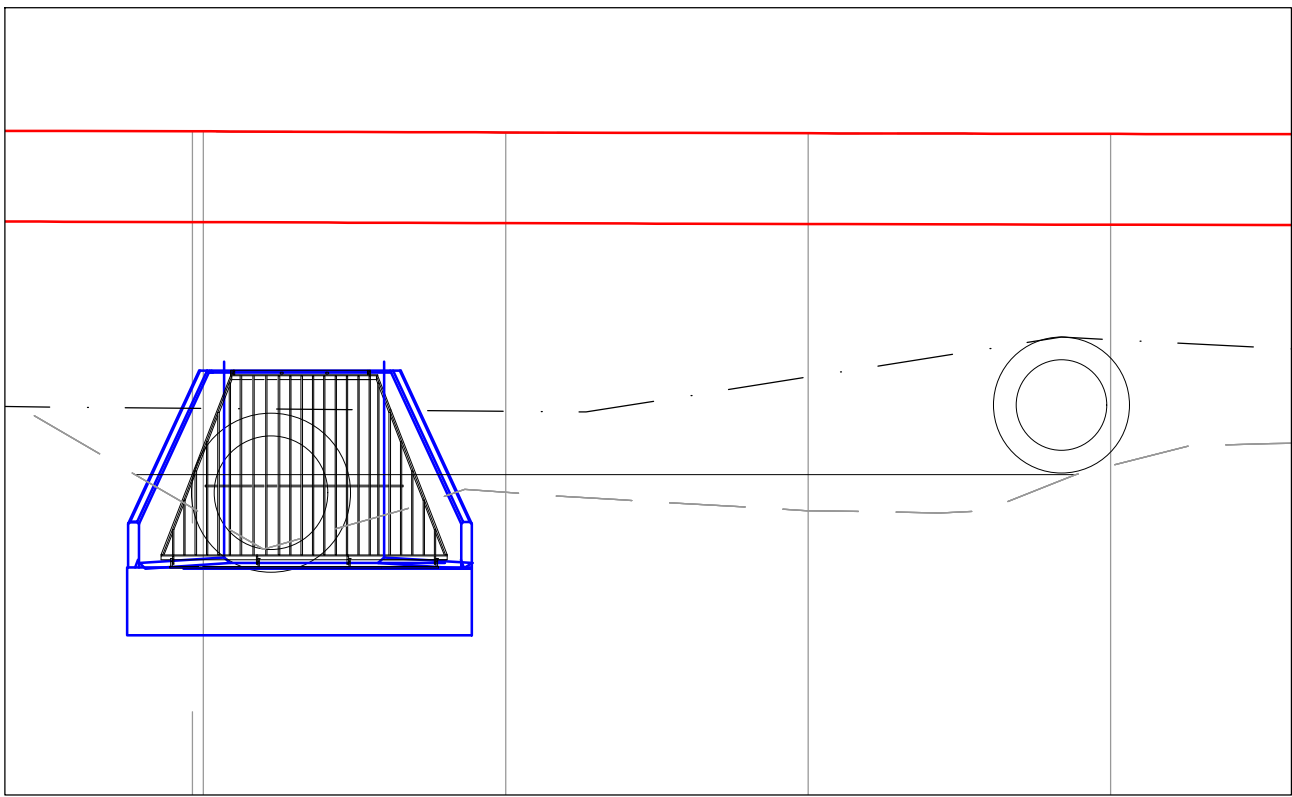

INSERT A
SCALE 1:50