



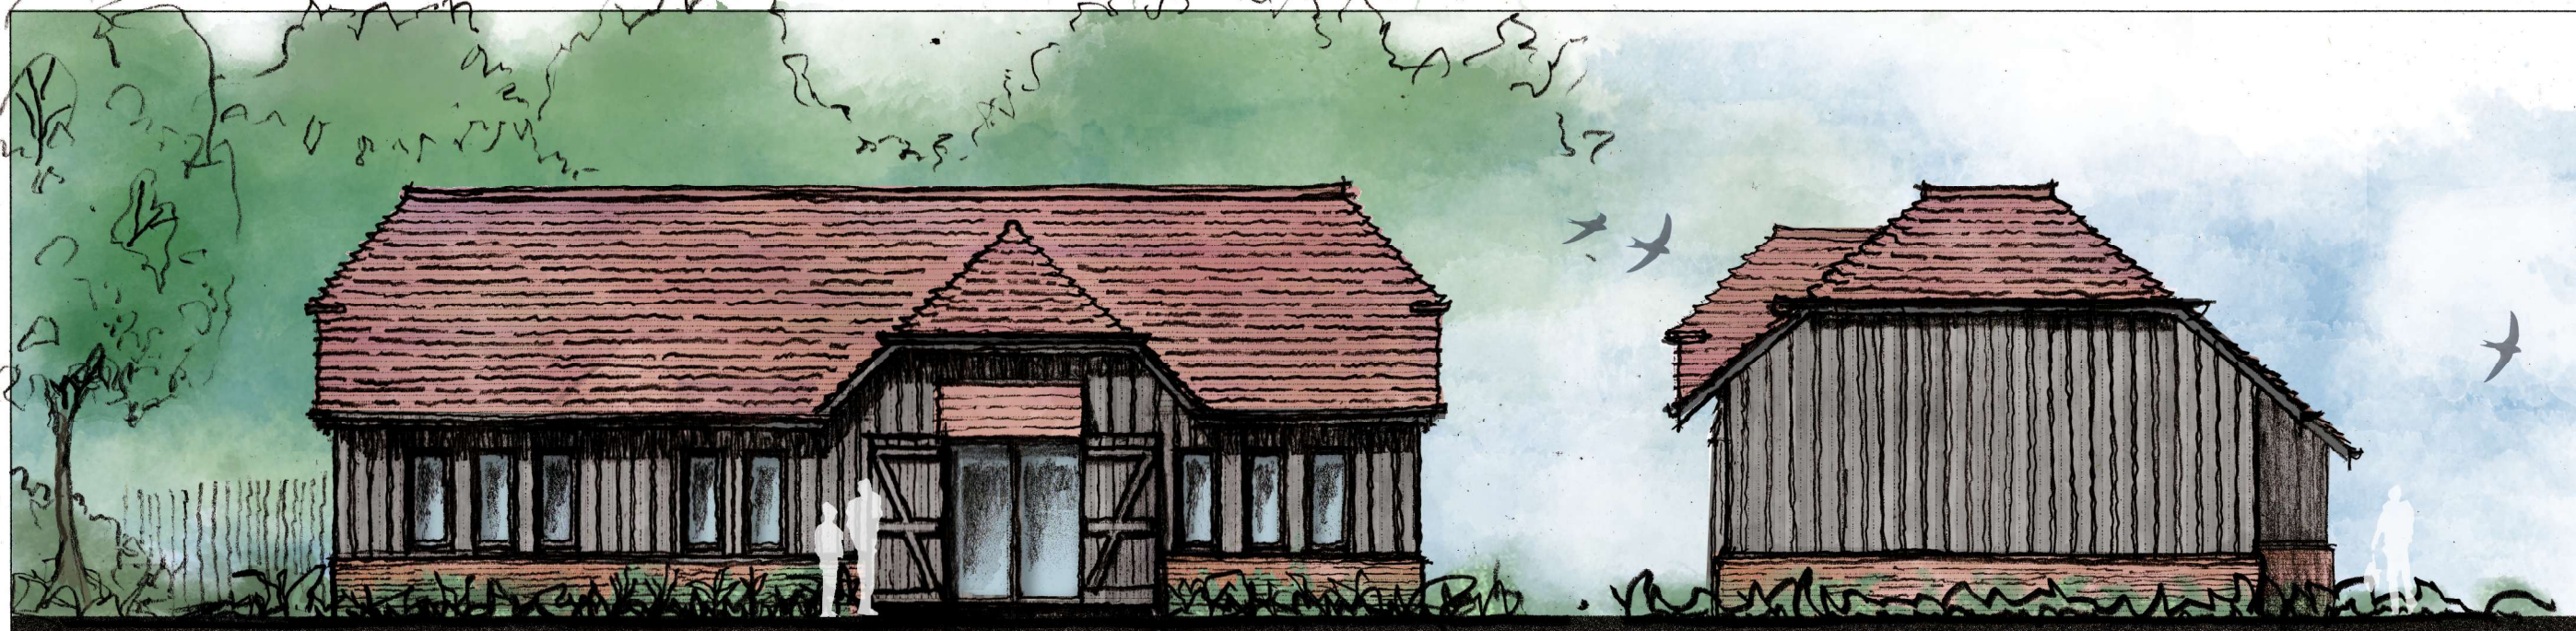

WEST ELEVATION

SOUTH ELEVATION

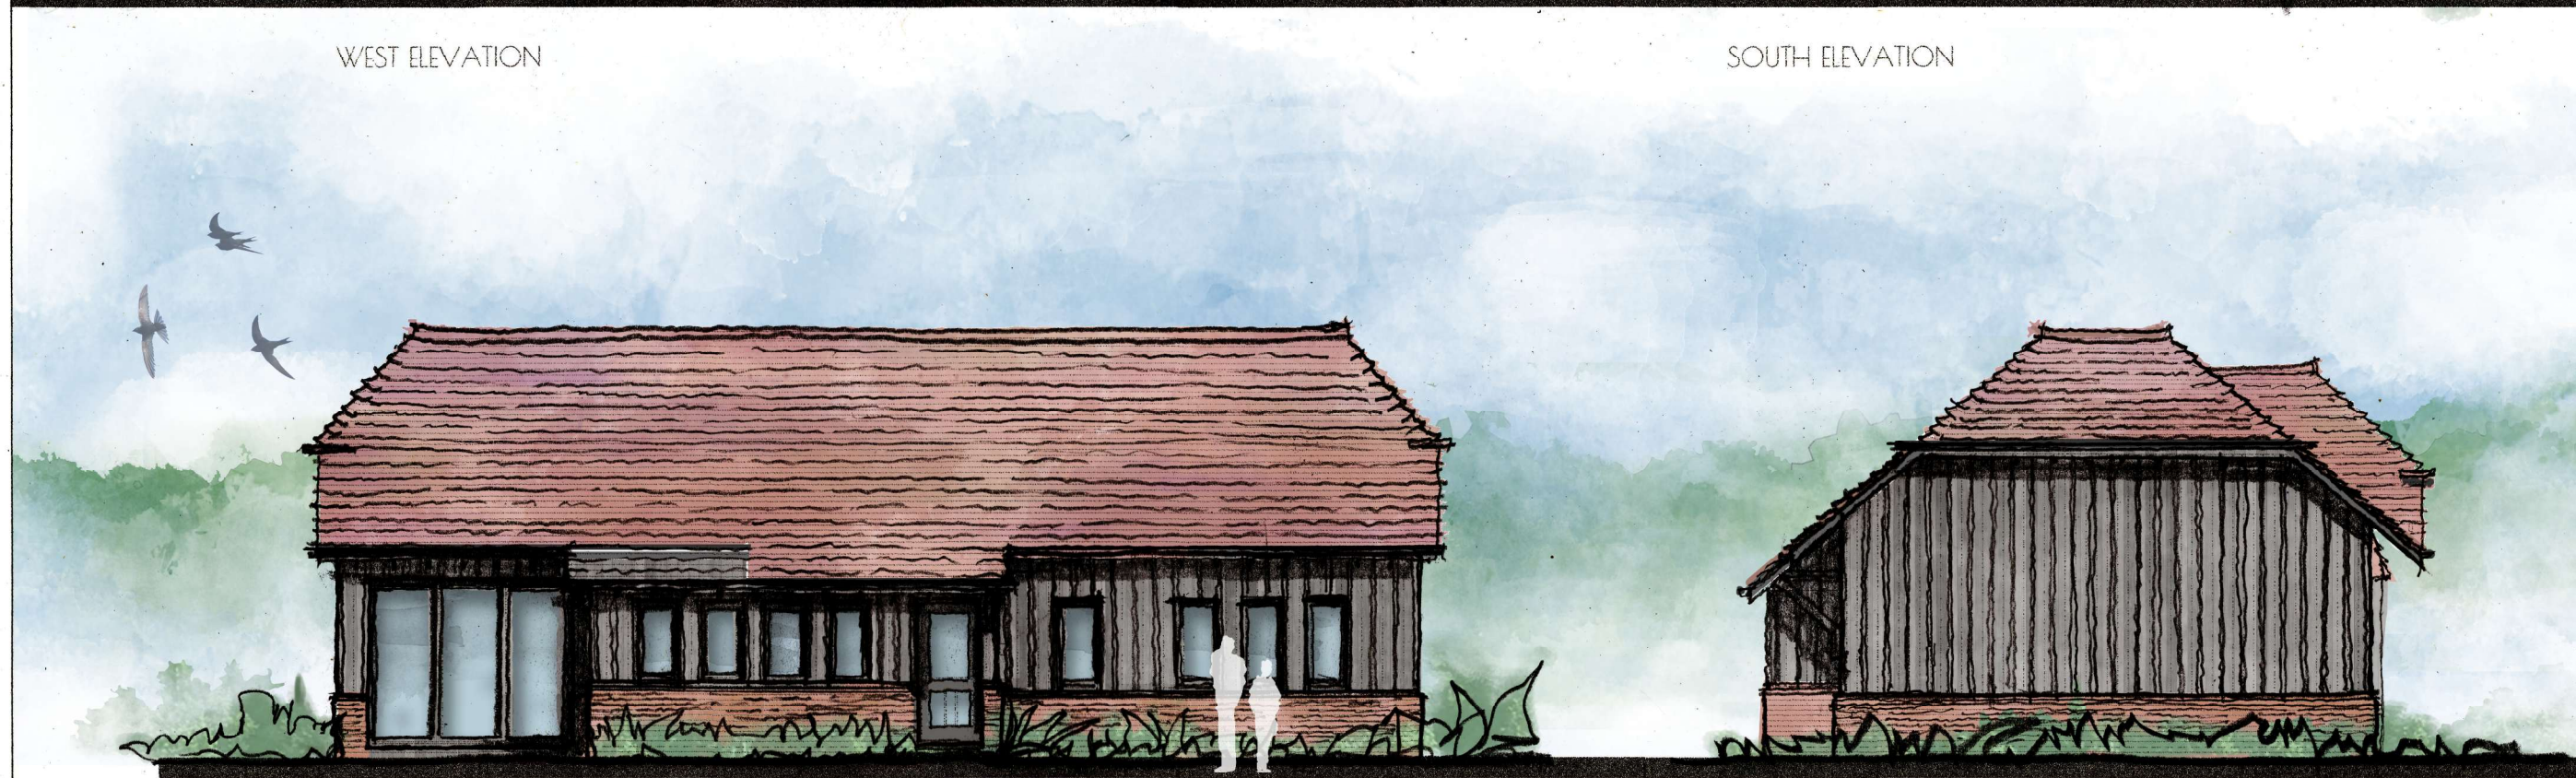

EAST ELEVATION

NORTH ELEVATION

scale 1:100
0 2m 4m

JON DALE ARCHITECT LTD.

Jon Dale RIBA 12 Crestwood View, Eastleigh, Hampshire, SO50 4NF Tel: 07787 575126 E-mail: jondalearchitect@gmail.com

Project
Old Oak Farm
Fair Oak

Title
Proposed Elevations
Plot 2

Scale	Date	Drawn	Checked	Job No.	Drawing. No.	Revision
1:100@A3	Aug 25	RP	JD	171	P2.e	-