



Indicative landscape details.

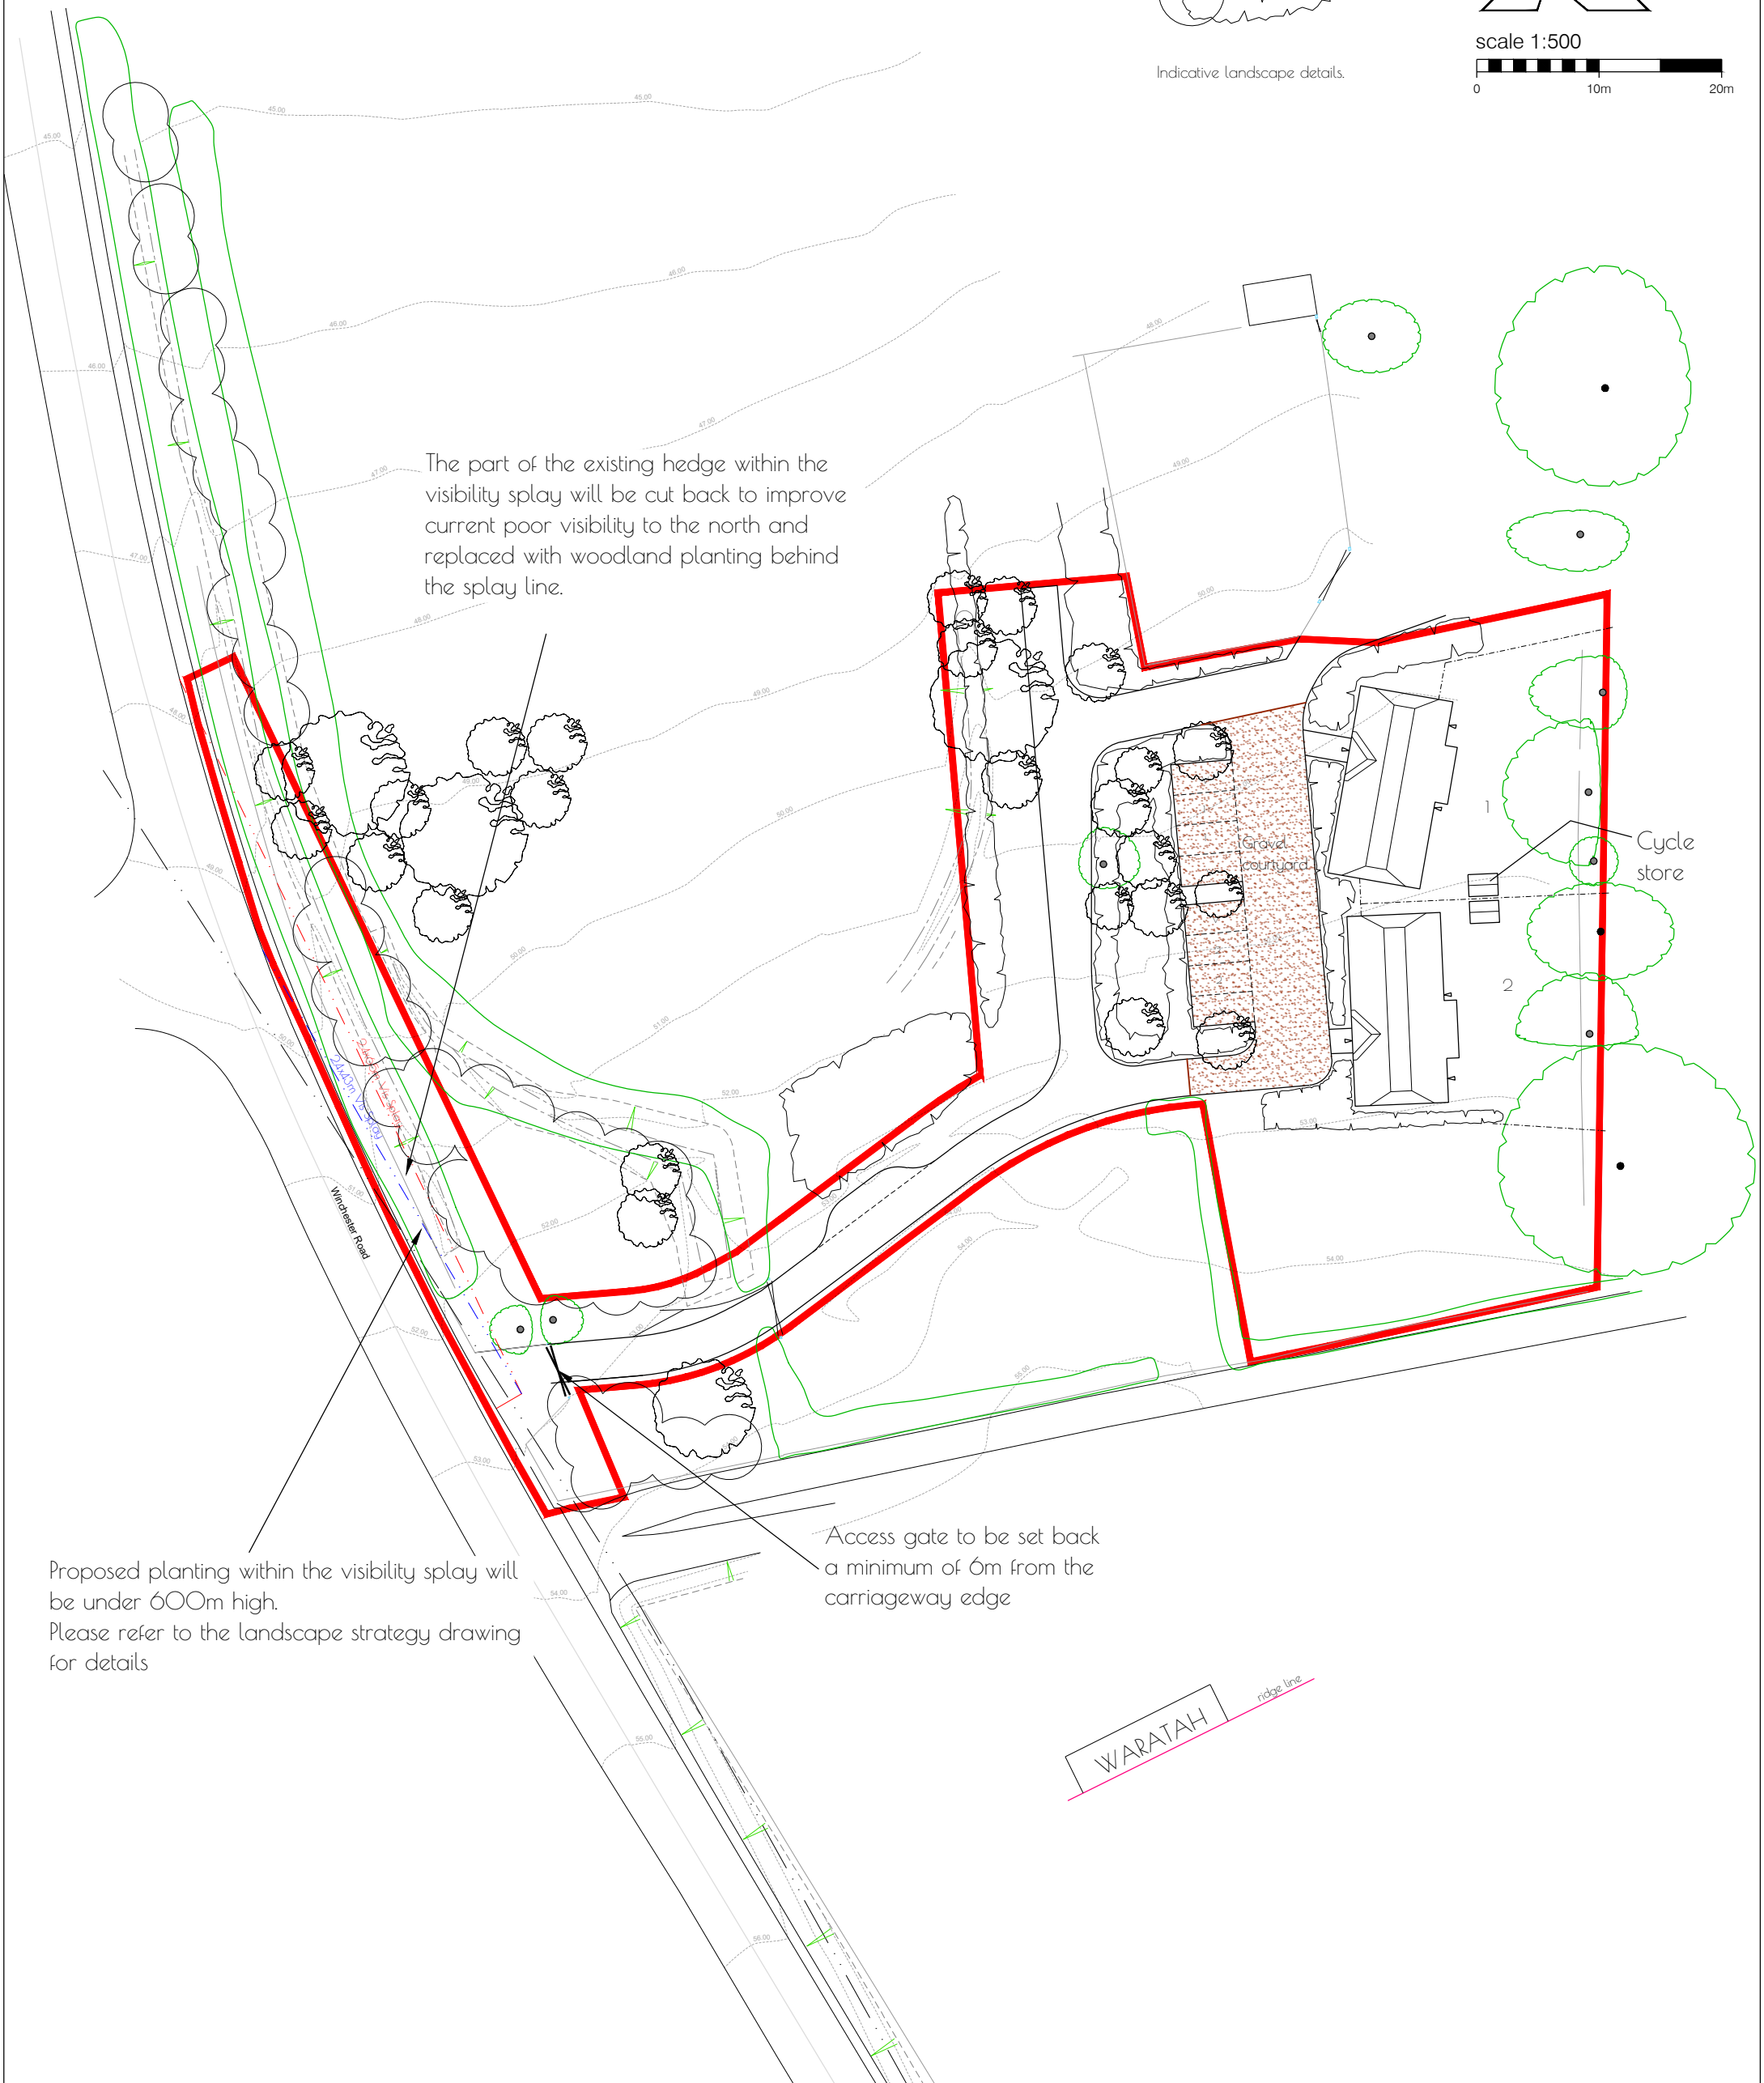

scale 1:500

 

B
A

Redline updated.
Redline updated. Notes amended

Dec 25
Nov 25

JON DALE ARCHITECT LTD.

Jon Dale RIBA 12 Crestwood View, Eastleigh, Hampshire, SO50 4NF Tel: 07787 575126 E-mail: jondalearchitect@gmail.com

Project
Old Oak Farm
Fair Oak
-

Title
Site Plan
-

Scale
1:500

Date
Aug 25

Drawn
RP

Checked
JD

Job No.
171

Drawing. No.
SLO1

Revision
B