



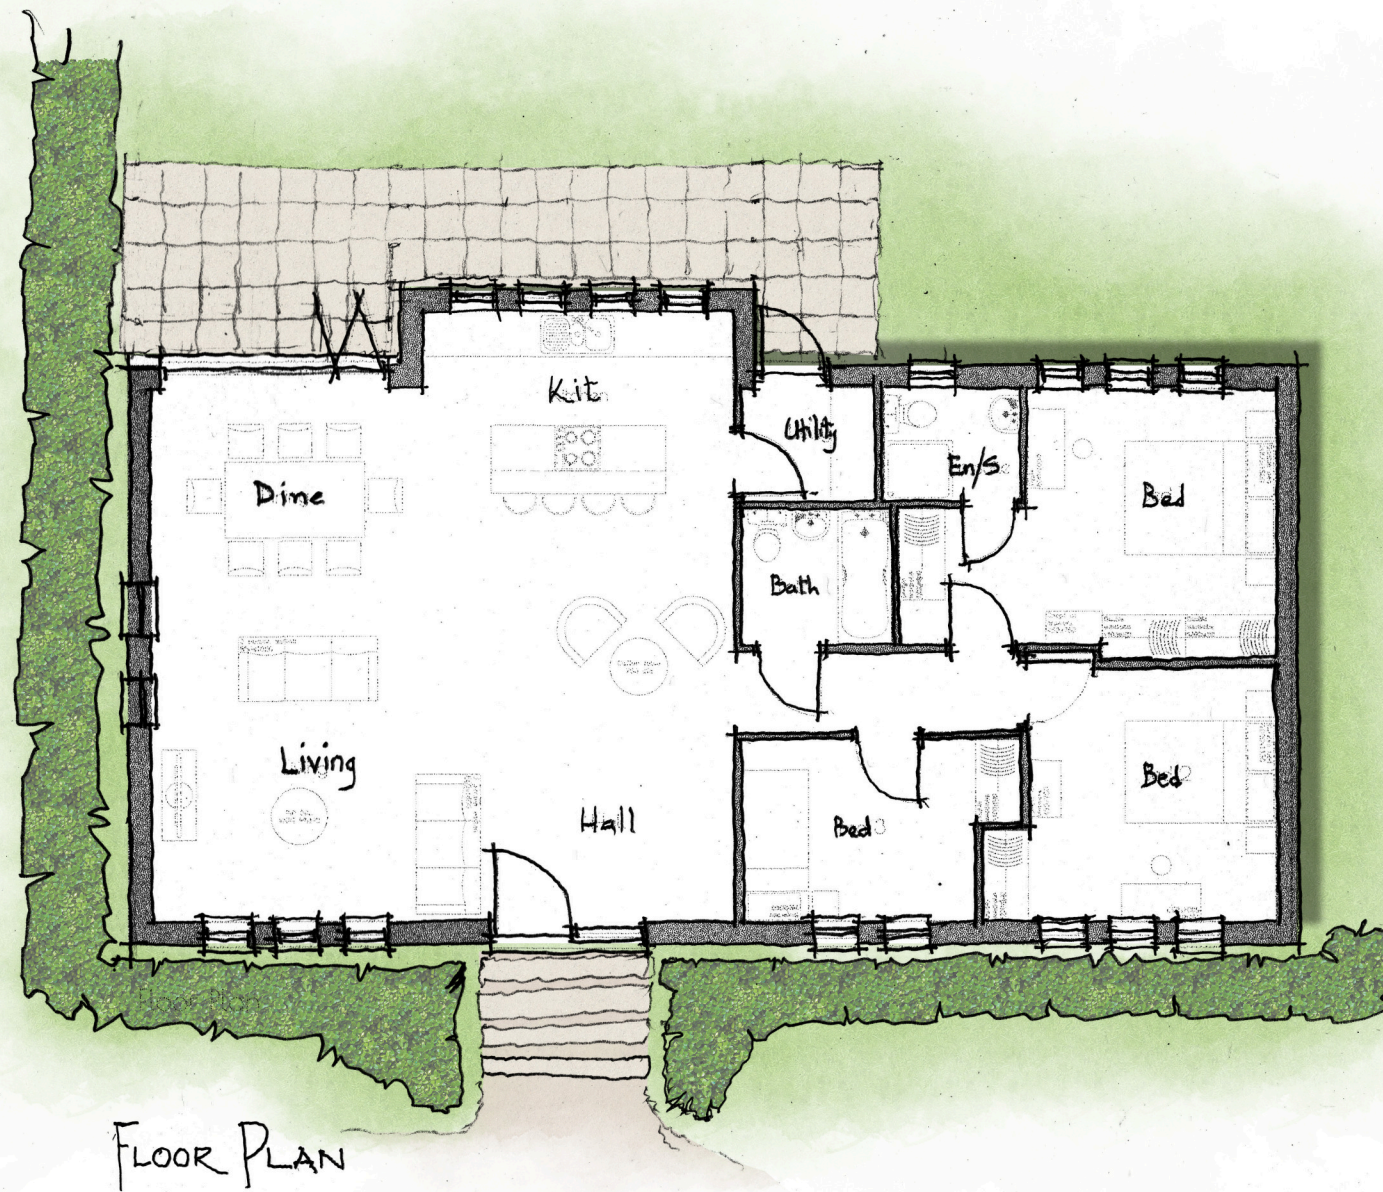

FLOOR PLAN

scale 1:100

 

Housetype	Variation		
Bedrooms	3	Persons	5
Sq.ft	1174	Sq.m	109.1

JON DALE ARCHITECT LTD.

Jon Dale RIBA 12 Crestwood View, Eastleigh, Hampshire, SO50 4NF Tel: 07787 575126 E-mail: jondalearchitect@gmail.com

Project

Old Oak Farm
Fair Oak

Title

Floor Plans
Plot 1

Scale	Date	Drawn	Checked	Job No.	Drawing. No.	Revision
1:100@A3	Aug 25	RP	JD	171	Pl.p	-