


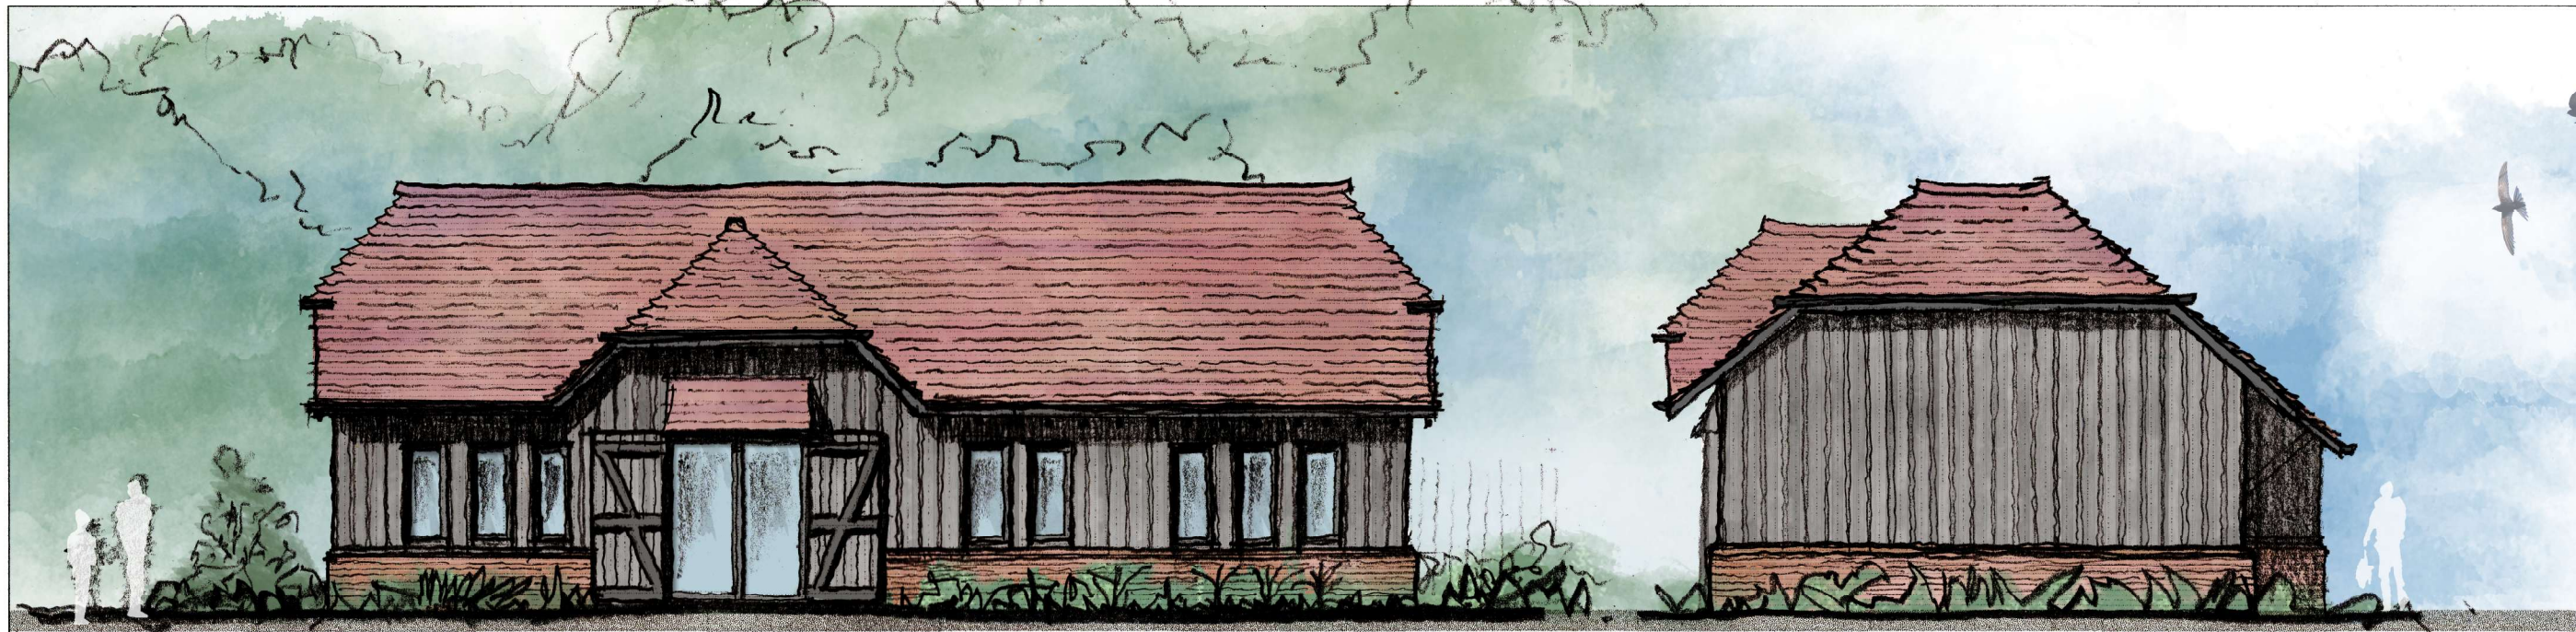

WEST ELEVATION

SOUTH ELEVATION



EAST ELEVATION

NORTH ELEVATION

scale 1:100
0 2m 4m

JON DALE ARCHITECT LTD.

Jon Dale RIBA 12 Crestwood View, Eastleigh, Hampshire, SO50 4NF Tel: 07787 575126 E-mail: jondalearchitect@gmail.com

Project	Title		Job No.		Drawing. No.		Revision
Old Oak Farm	Proposed Elevations		171		Pl.e		-
Fair Oak	Plot 1						
-	-						
Scale	Date	Drawn	Checked	Job No.	Drawing. No.	Revision	
1:100@A3	Aug 25	RP	JD	171	Pl.e	-	