

THIS DRAWING IS COPYRIGHT OF MFD COMMUNICATION INFRASTRUCTURE LTD. AND IS PRIVATE AND CONFIDENTIAL. WITHOUT THE WRITTEN CONSENT OF MFD COMMUNICATION INFRASTRUCTURE LTD. IT EXPRESSLY SHALL NOT BE USED FOR ANY UNRELATED PURPOSE, AMENDED, PARTIALLY REPRESENTED, OR COMMUNICATED TO ANY PARTY OTHER THAN THE INTENDED RECIPIENT.

NOTES

- THIS DRAWING INCLUDES MAP DATA LICENSED FROM ORDNANCE SURVEY. ©CROWN COPYRIGHT AND DATABASE RIGHTS 2025 OS LICENCE NUMBER AC0000849896. YOU ARE PERMITTED TO USE THIS DATA SOLELY TO ENABLE YOU TO RESPOND TO, OR INTERACT WITH, THE ORGANISATION THAT PROVIDED YOU WITH THE DATA. YOU ARE NOT PERMITTED TO COPY, SUB-LICENSE, DISTRIBUTE OR SELL ANY OF THIS DATA TO THIRD PARTIES IN ANY FORM.
- BEARING OF MAGNETIC NORTH TAKEN FROM BRITISH GEOLOGICAL SURVEY. INFORMATION CORRECT AS OF JULY 2025.

LIST OF DRAWING NUMBERS IN THIS SET:

3671-P1-VICK-801: SITE LOCATION PLAN (OS 50k)  
3671-P2-VICK-802: SITE LOCATION PLAN (OS 1250)  
3671-P2-VICK-803: SITE PLAN  
3671-P3-VICK-804: EXISTING COLUMN PLAN  
3671-P3-VICK-805: PROPOSED COLUMN PLAN  
3671-P3-VICK-806: EXISTING COLUMN ELEVATION NW  
3671-P3-VICK-807: PROPOSED COLUMN ELEVATION NW  
3671-P3-VICK-808: EXISTING COLUMN ELEVATION SE  
3671-P3-VICK-809: PROPOSED COLUMN ELEVATION SE  
3671-P3-VICK-810: EXISTING COLUMN ELEVATION NE  
3671-P3-VICK-811: PROPOSED COLUMN ELEVATION NE

| REV | DATE     | DESCRIPTION         | DRN | APPR |
|-----|----------|---------------------|-----|------|
| A   | 03.12.25 | ISSUED FOR PLANNING | GDH | PB   |



**Communication Infrastructure Consultants**  
MFD Communication Infrastructure Limited  
Studio 52, Basepoint Business Centre, Andersons Road,  
Southampton, Hampshire, SO14 5FE, United Kingdom  
t: +44 (0)800 058 8550

MFD CI SITE REFERENCE: 0415


CLIENT:  
HAMPSHIRE POLICE

PROJECT:  
POLICE TRAINING CENTRE, NETLEY ABBEY  
VICKERY BUILDING RADAR INSTALLTION


TITLE:  
SITE LOCATION PLAN  
1:1,250 ORDNANCE SURVEY MAP

|                                  |                |
|----------------------------------|----------------|
| SCALE AT A3: 1:1,250             | DATE: 14.08.25 |
| DESIGN/DRAWN: GDH                | REVIEW: PB     |
| STATUS: FOR PLANNING             |                |
| DRAWING NUMBER: 3671-P1-VICK-802 | REV: A         |

PRINT CHECK: THIS DAY 20mm

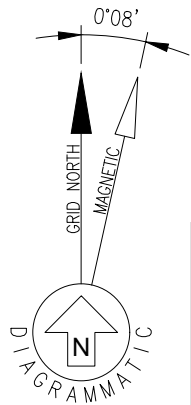

SITE LOCATION  
NGR: E447075 N108067  
LAT/LONG: 50.870195, -1.3323765  
What3Words: avid.uppermost.labels

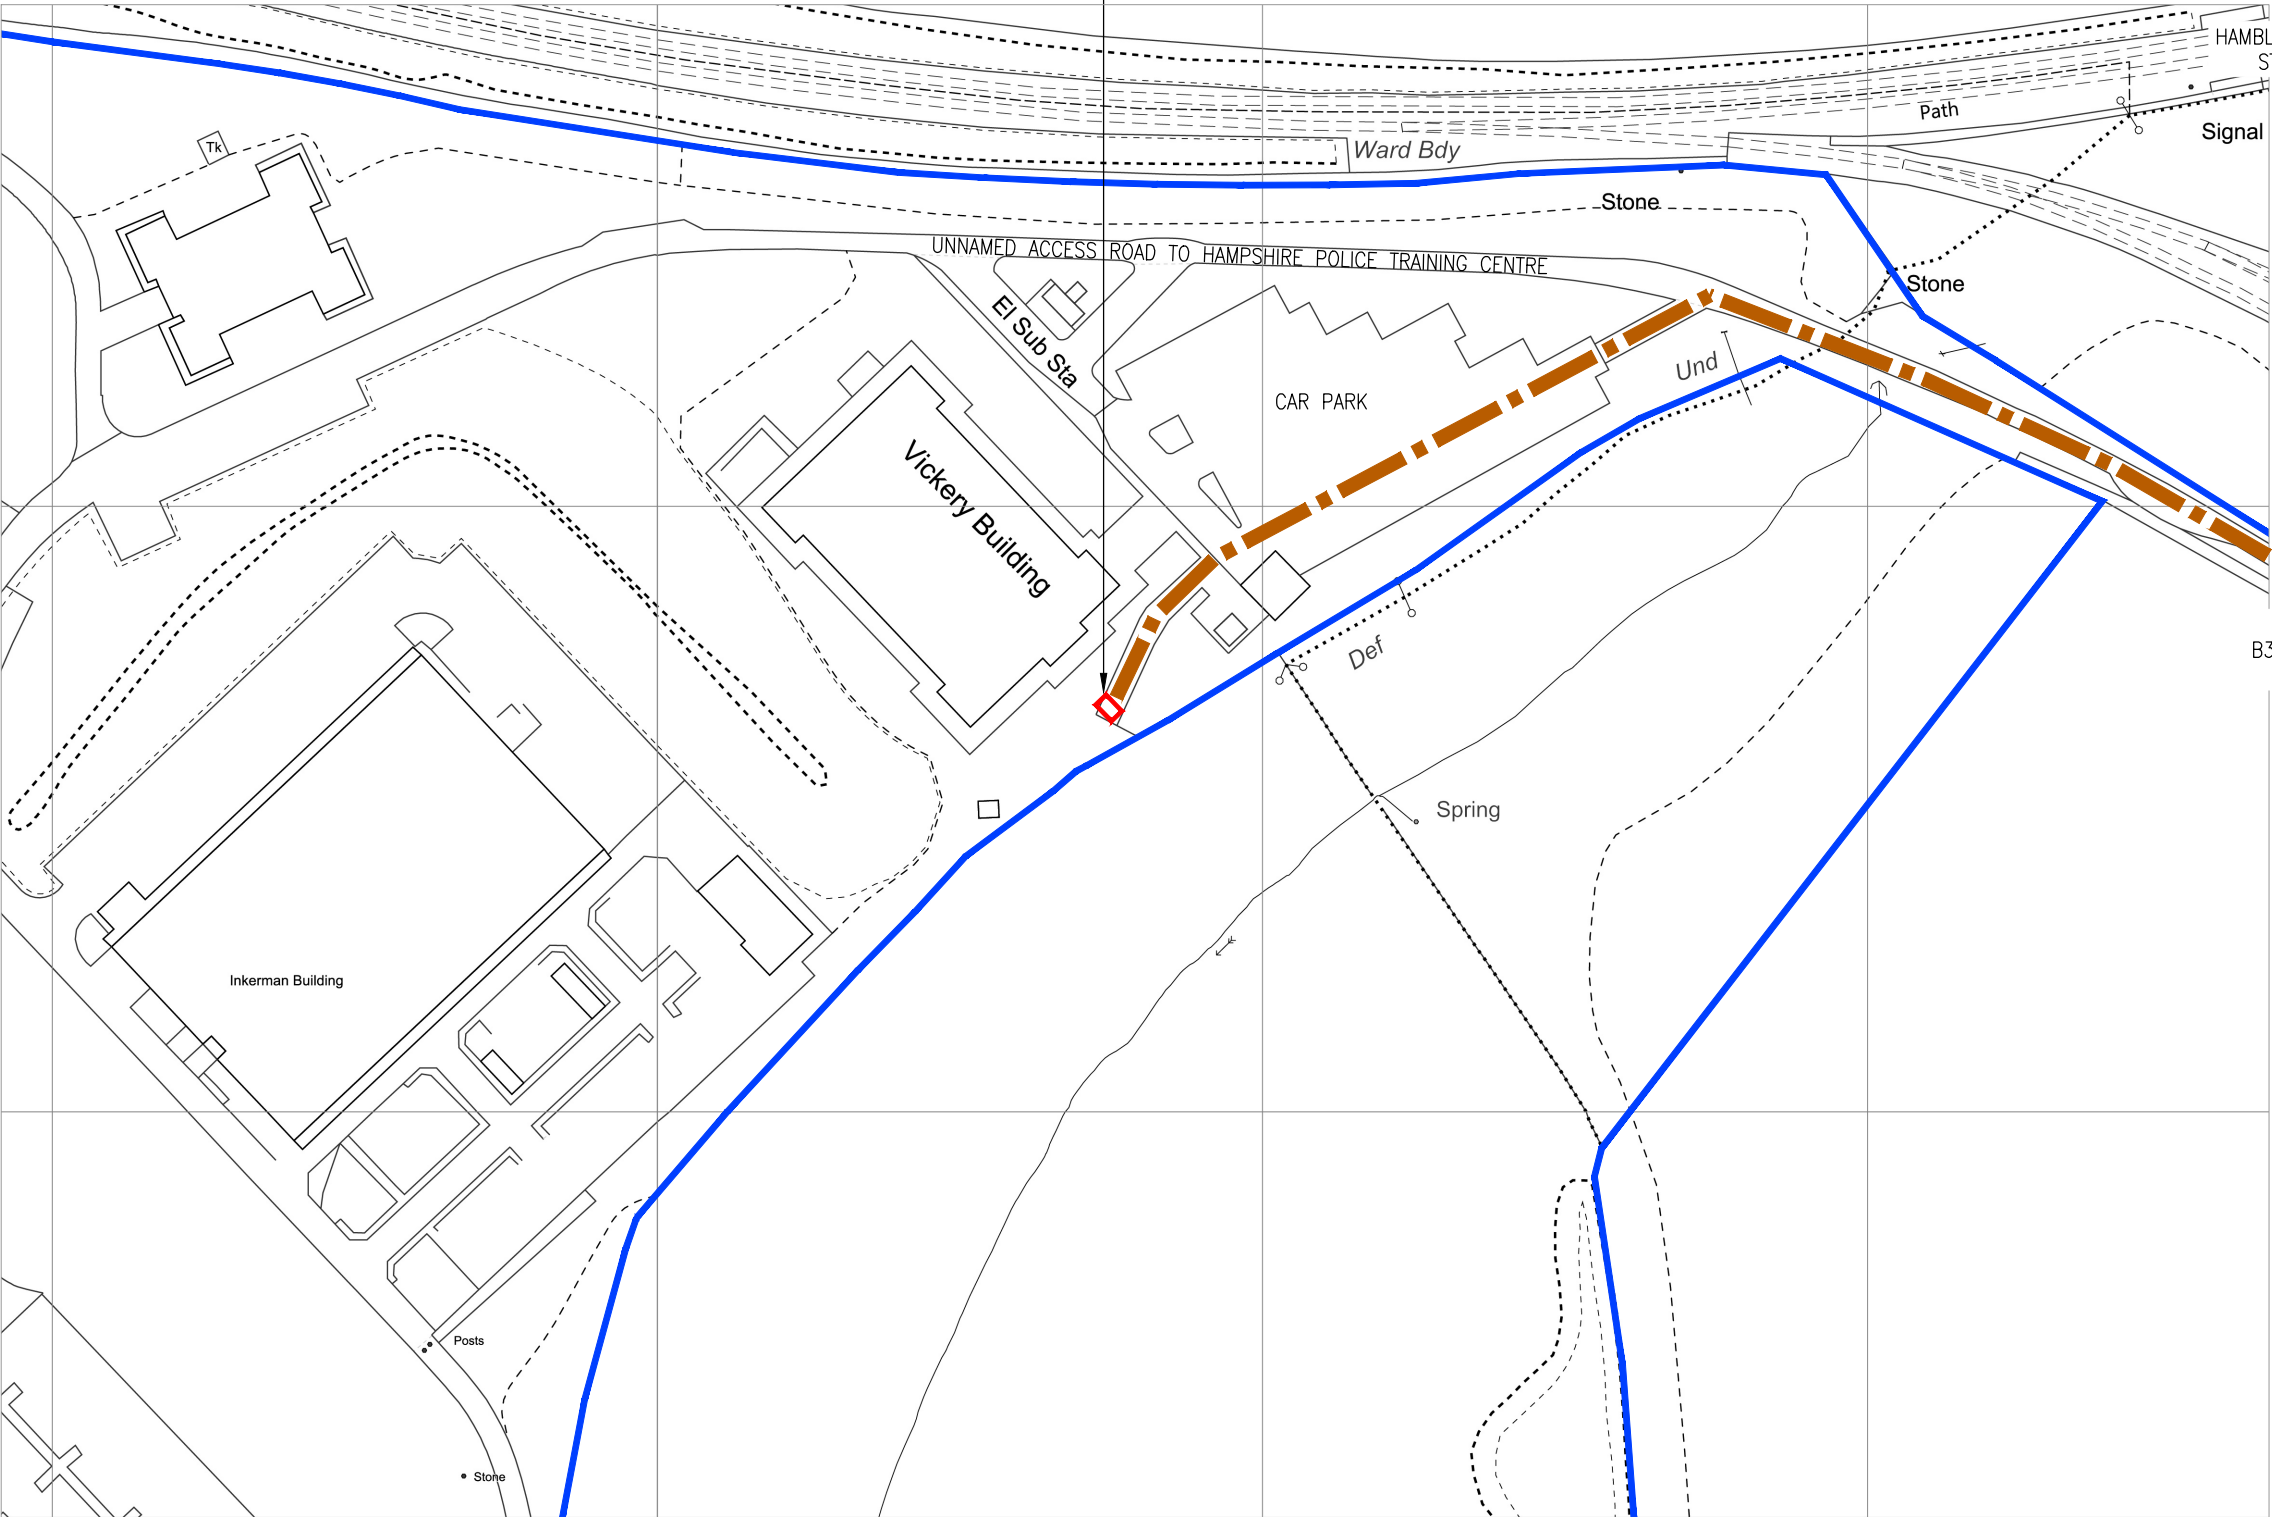

SITE LOCATION PLAN  
SCALE 1:1,250