



The Harris Group Ltd does not accept liability for any deviation to our drawings or specification. This Drawing is copyright and may not be reproduced in whole or part without written authority.

Planning Drawing

This drawing has been prepared for submission to the relevant Local Authority as part of a Planning Application. It is not intended to deal with the pricing of any elements.


For Structural details refer to the Structural & Civil Engineers detailed design drawings & specifications.

For M&E information, refer to the M&E Engineers and sub contractor's design drawings & specifications.


Verify all dimensions and setting out on site. Notify any discrepancies to the architect.

For Health & Safety information, refer to the Designer Risk Assessment. This drawing is copyright and may not be reproduced in whole or part without written authority.

This drawing has been based on the survey plot 248027_03 from JPP.

 

Rev	Date	Description	Drawn	Chk'd
-	-	-	-	-

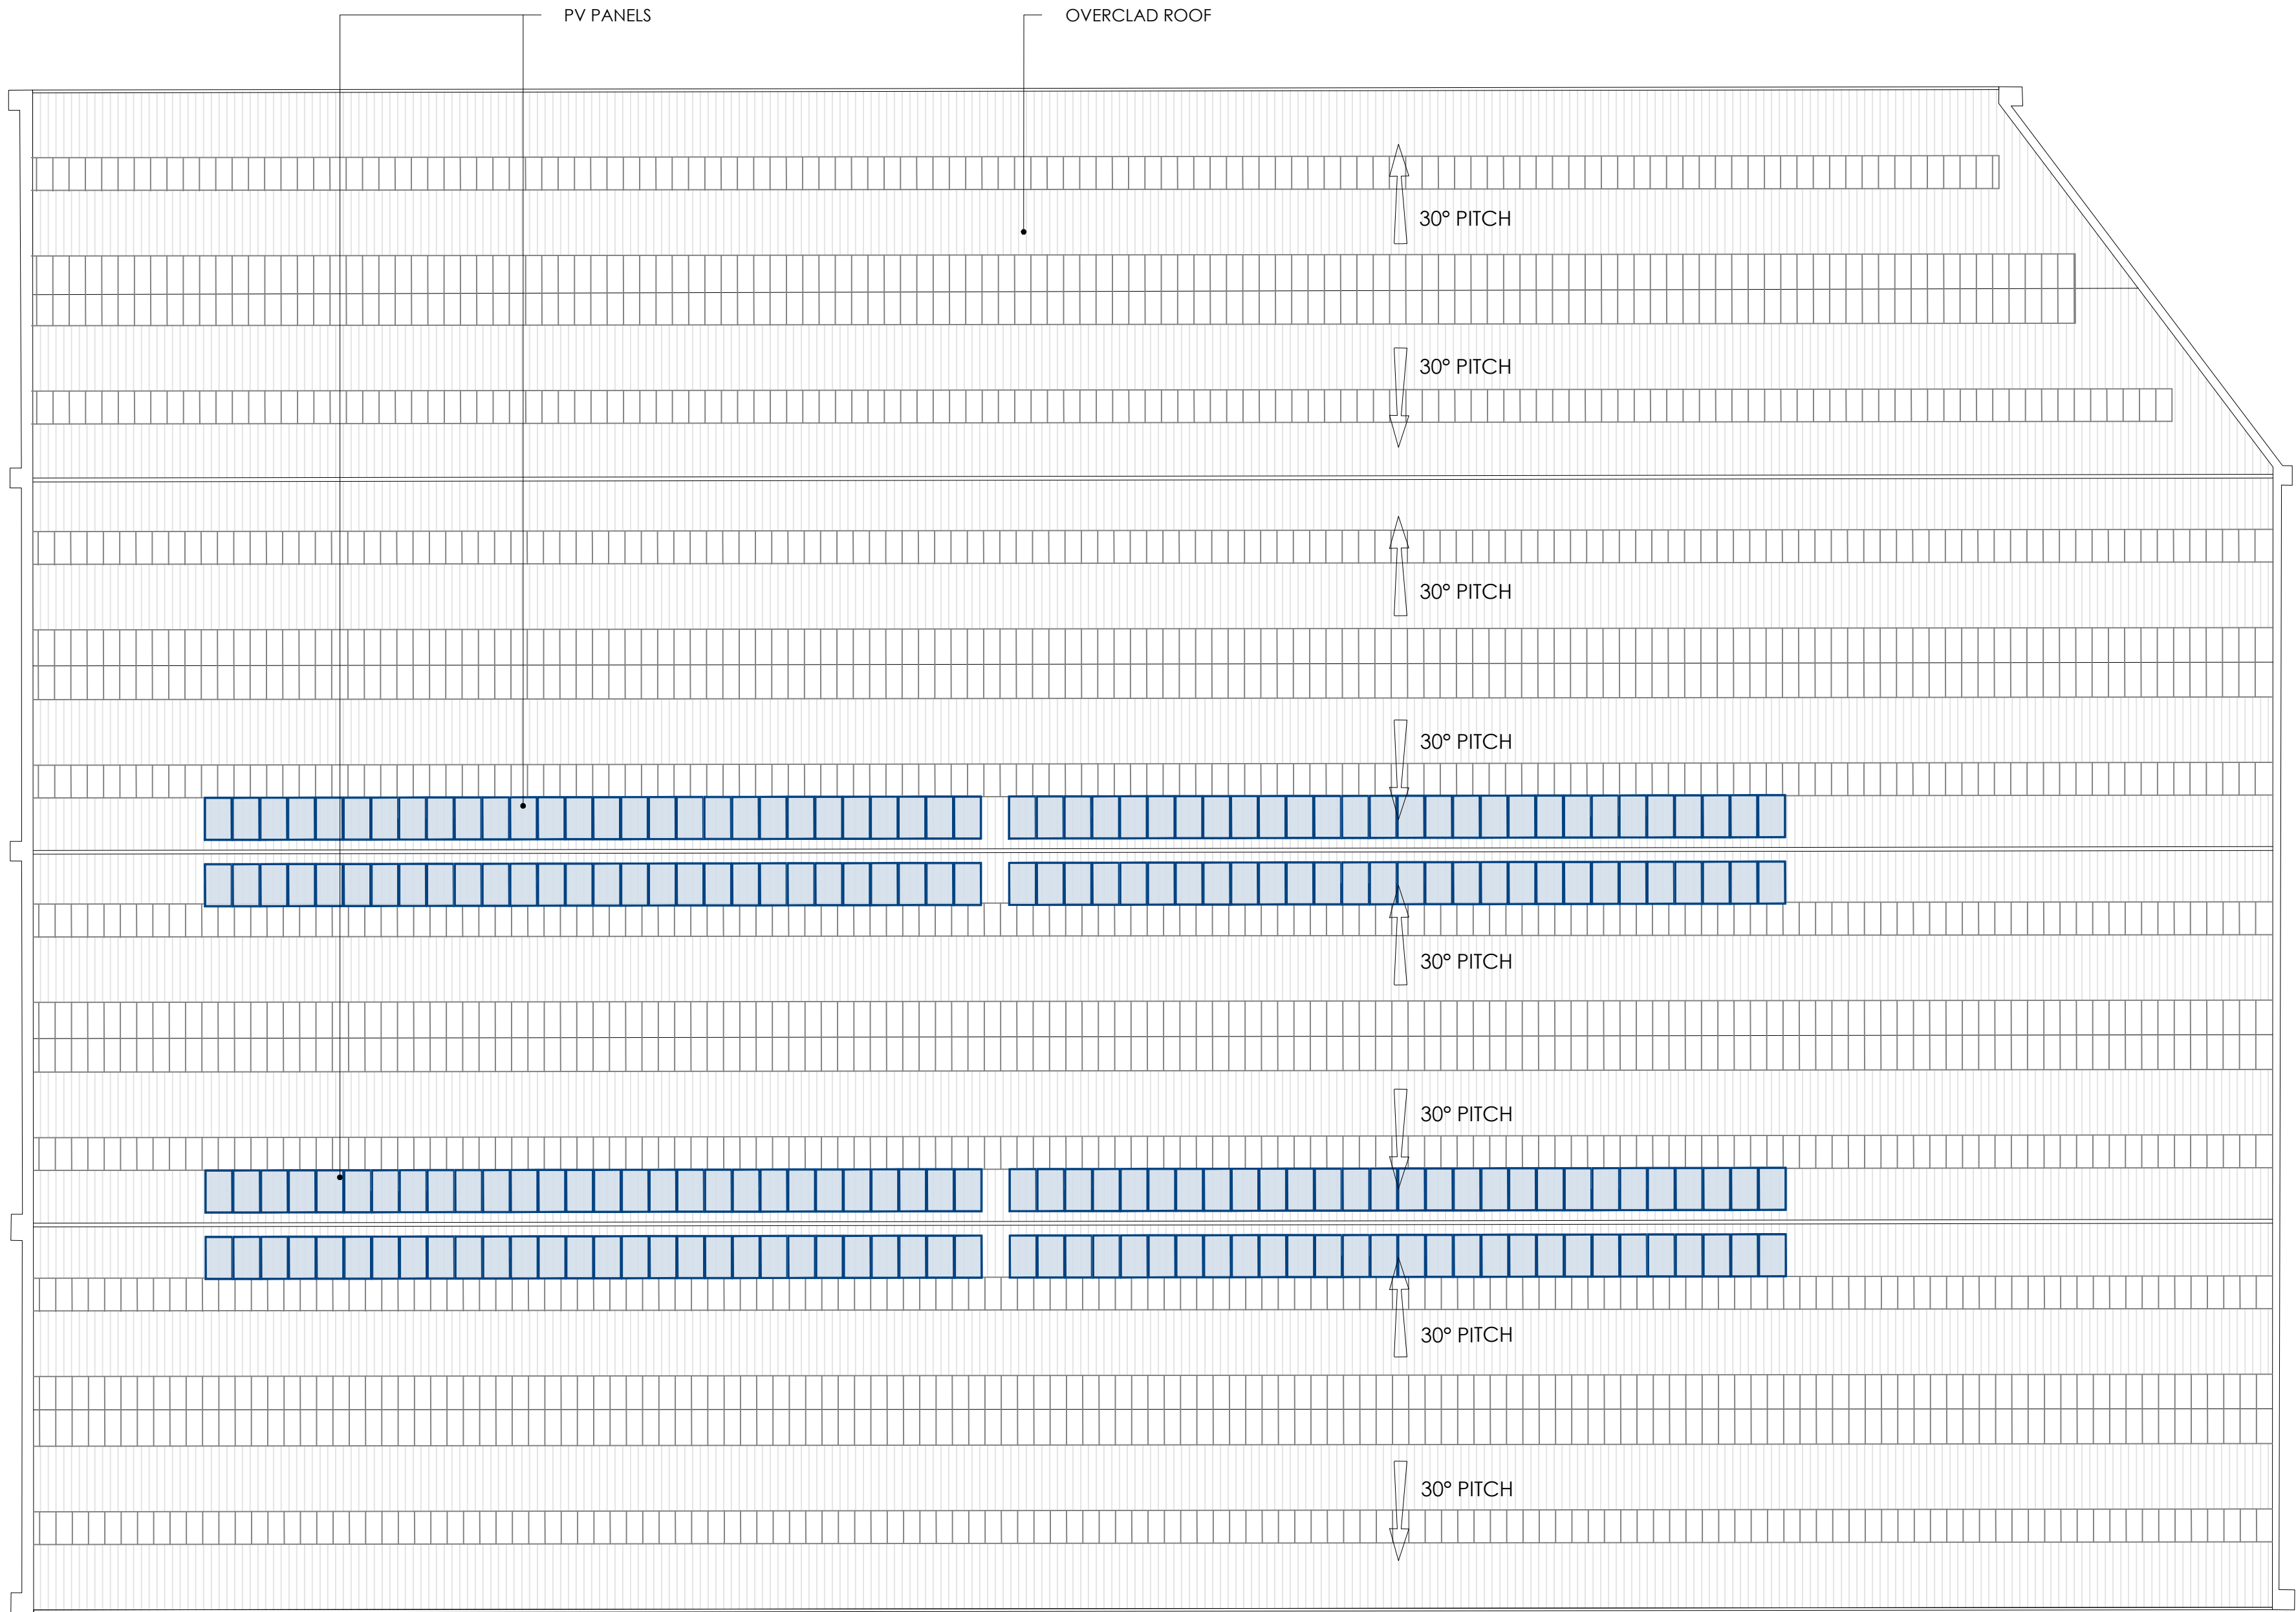

Architecture
Masterplanning
Interior Design

www.harrispartnership.com

Wakefield Manchester Milton Keynes Reading London Harrogate

Client

IPIF c/o JLL

Project Title

Subdivision of Unit 6

Unit 6, Barton Park, Chickenhall Lane
Eastleigh
SO50 6RR

Drawing Title

Proposed Roof Plan

Drawn	Checked	Scale	BIM Status	Date
NS	JPG	1:200	NA	03/25

Drawing Status	Rev.	THP Project No
Planning	-	19467-1

Project No.	Originator	Volume	Level	Type	Role	Number
19467-1	THPK	XX	XX	DR	A	0113