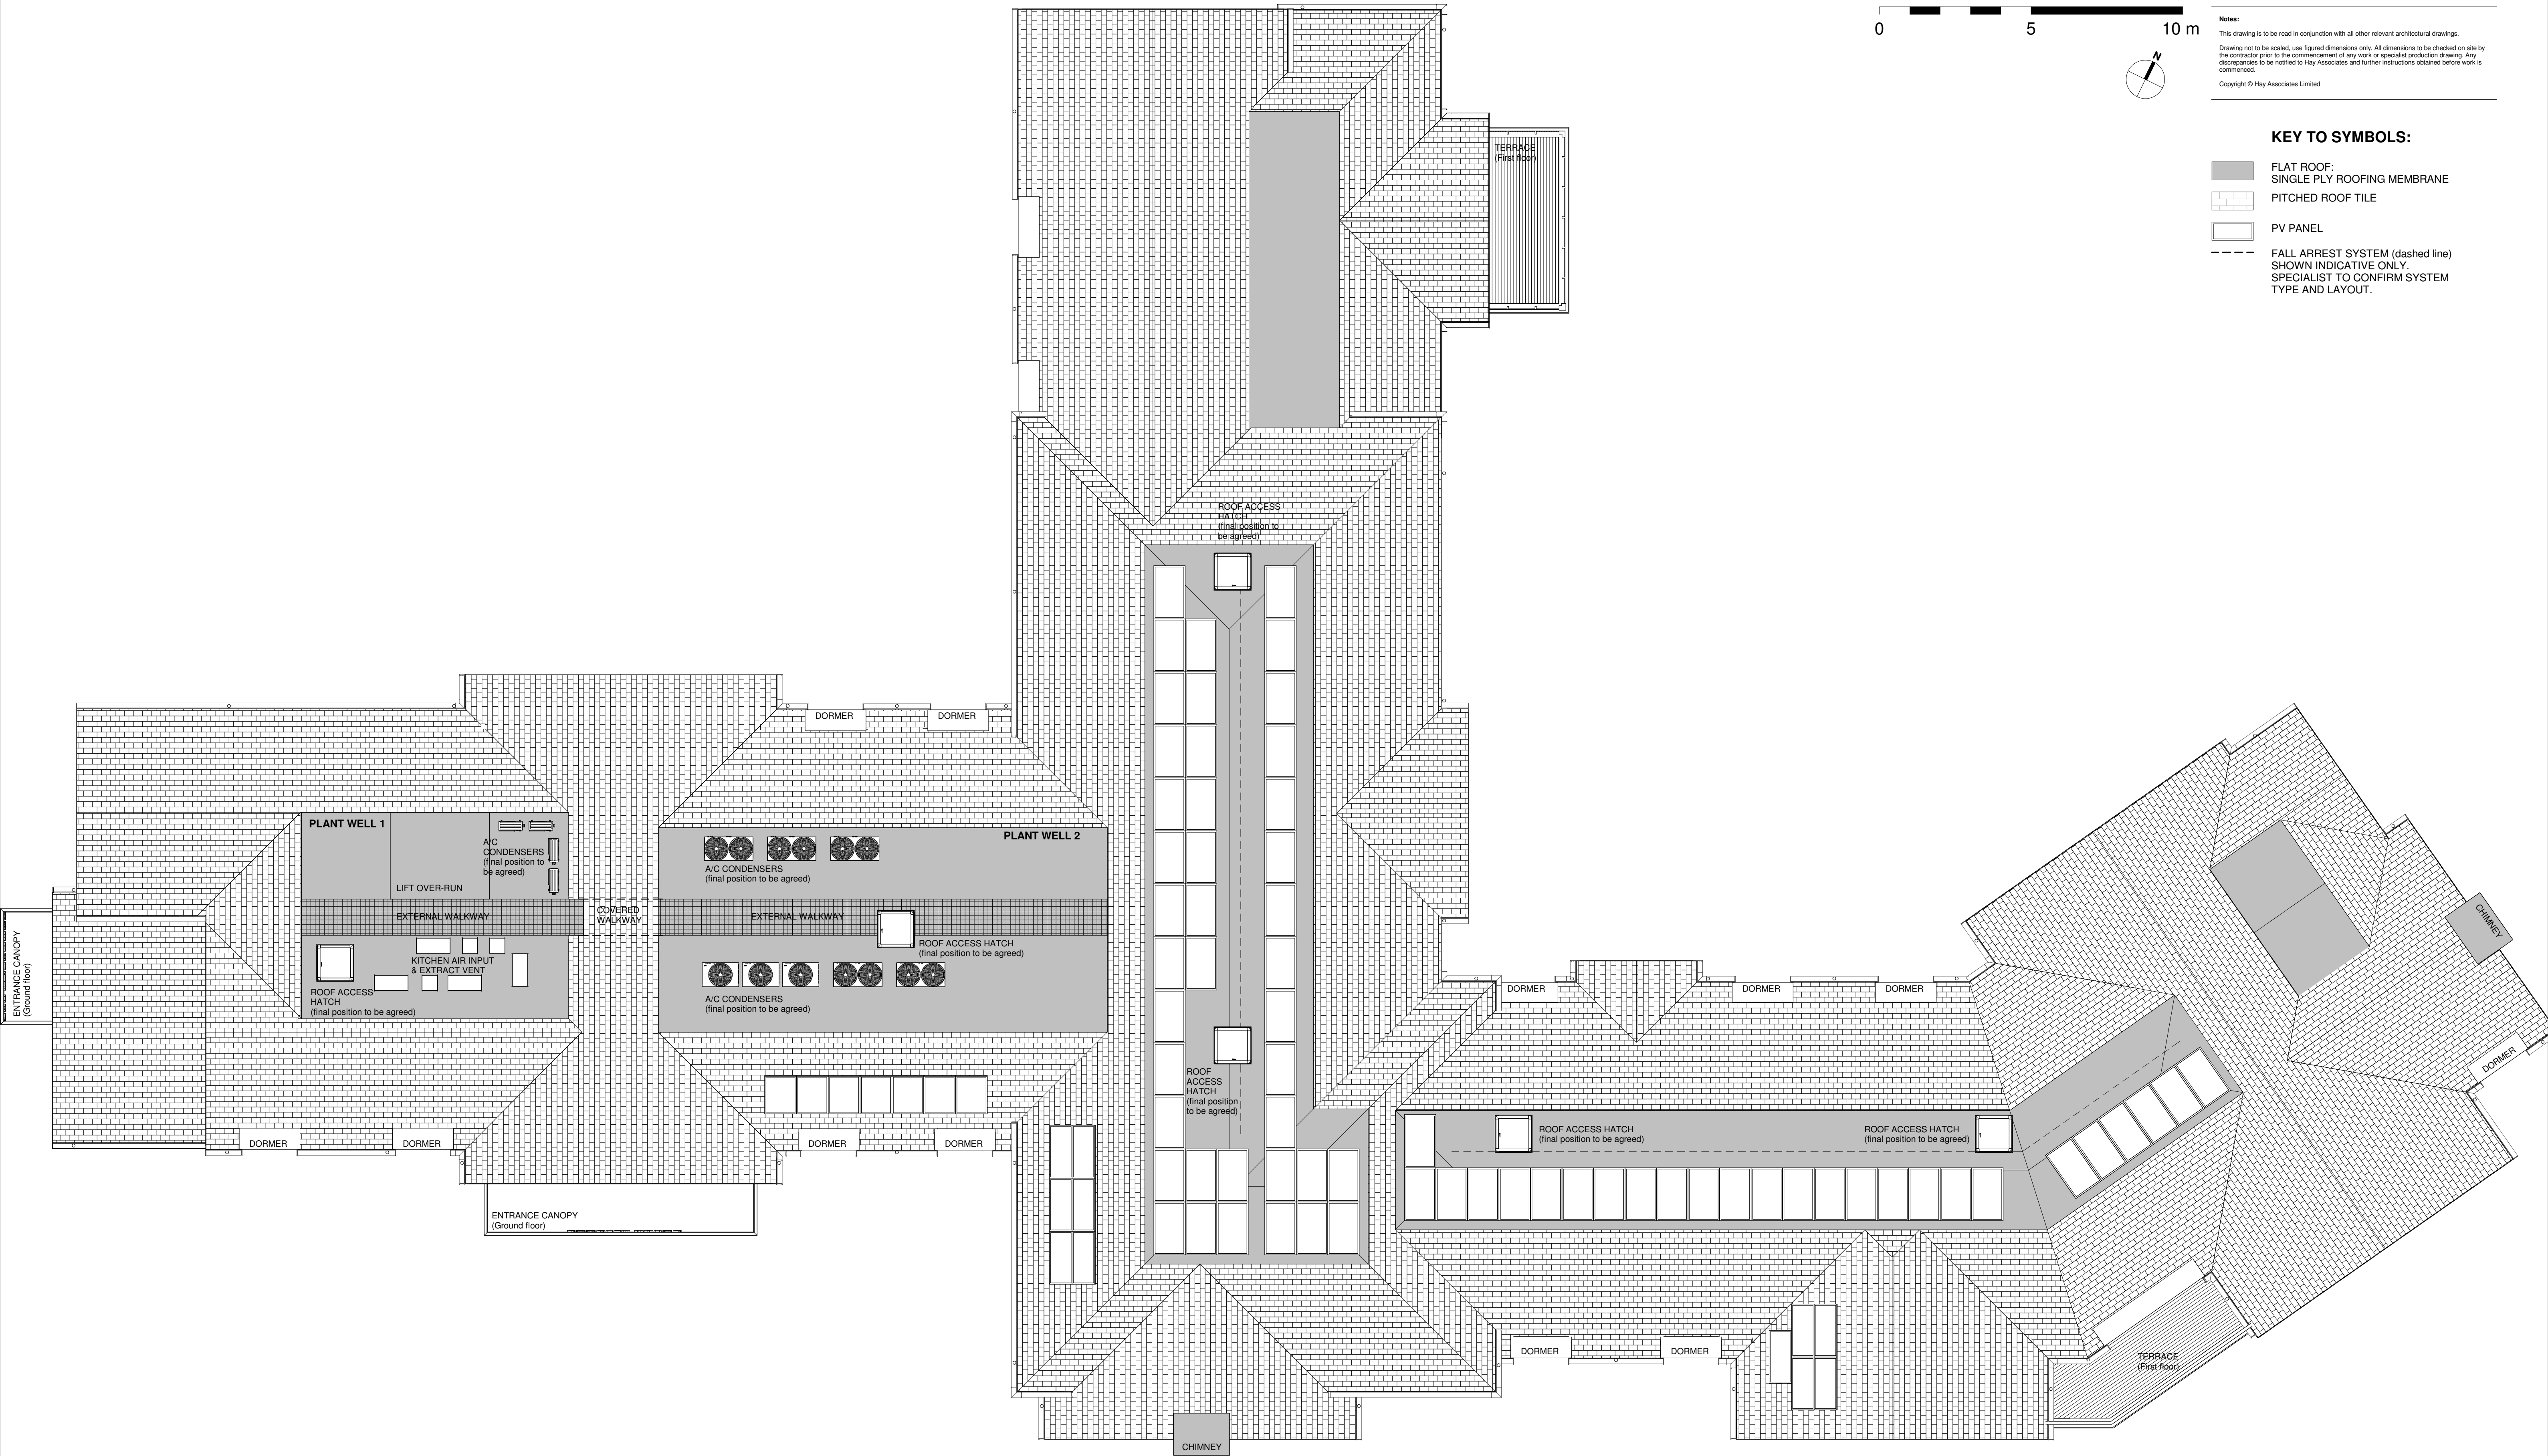


Notes:
This drawing is to be read in conjunction with all other relevant architectural drawings.
Drawing not to be scaled, use figured dimensions only. All dimensions to be checked on site by the contractor prior to the commencement of any work or specialist production drawing. Any discrepancies to be notified to Hay Associates and further instructions obtained before work is commenced.
Copyright © Hay Associates Limited

KEY TO SYMBOLS:

- FLAT ROOF: SINGLE PLY ROOFING MEMBRANE
- PITCHED ROOF TILE
- PV PANEL
- FALL ARREST SYSTEM (dashed line)
SHOWN INDICATIVE ONLY.
SPECIALIST TO CONFIRM SYSTEM TYPE AND LAYOUT.

1 Roof Plan
1 : 100

B	Key to symbols added; identification notes added to plan	16.12.2025
A	Issued for information	08.10.2025
Rev.	Note:	Date:
		
Hay Associates Limited 4100 Park Approach Thorpe Park Leeds LS15 8GB		
0113 880 5500 info@thehayassociates.co.uk www.thehayassociates.co.uk		
Client	Hedge End Care Home Limited	
Project	Boorley Gardens, Botley SO32 2BX	
Title	Proposed Roof Plan	
Scale @ A1	1 : 100	Date Oct 2025
Drawn by	mh	Checked by mh
Project No.	H228	Drawing No. S73-04
Revision	B	Status PLANNING