


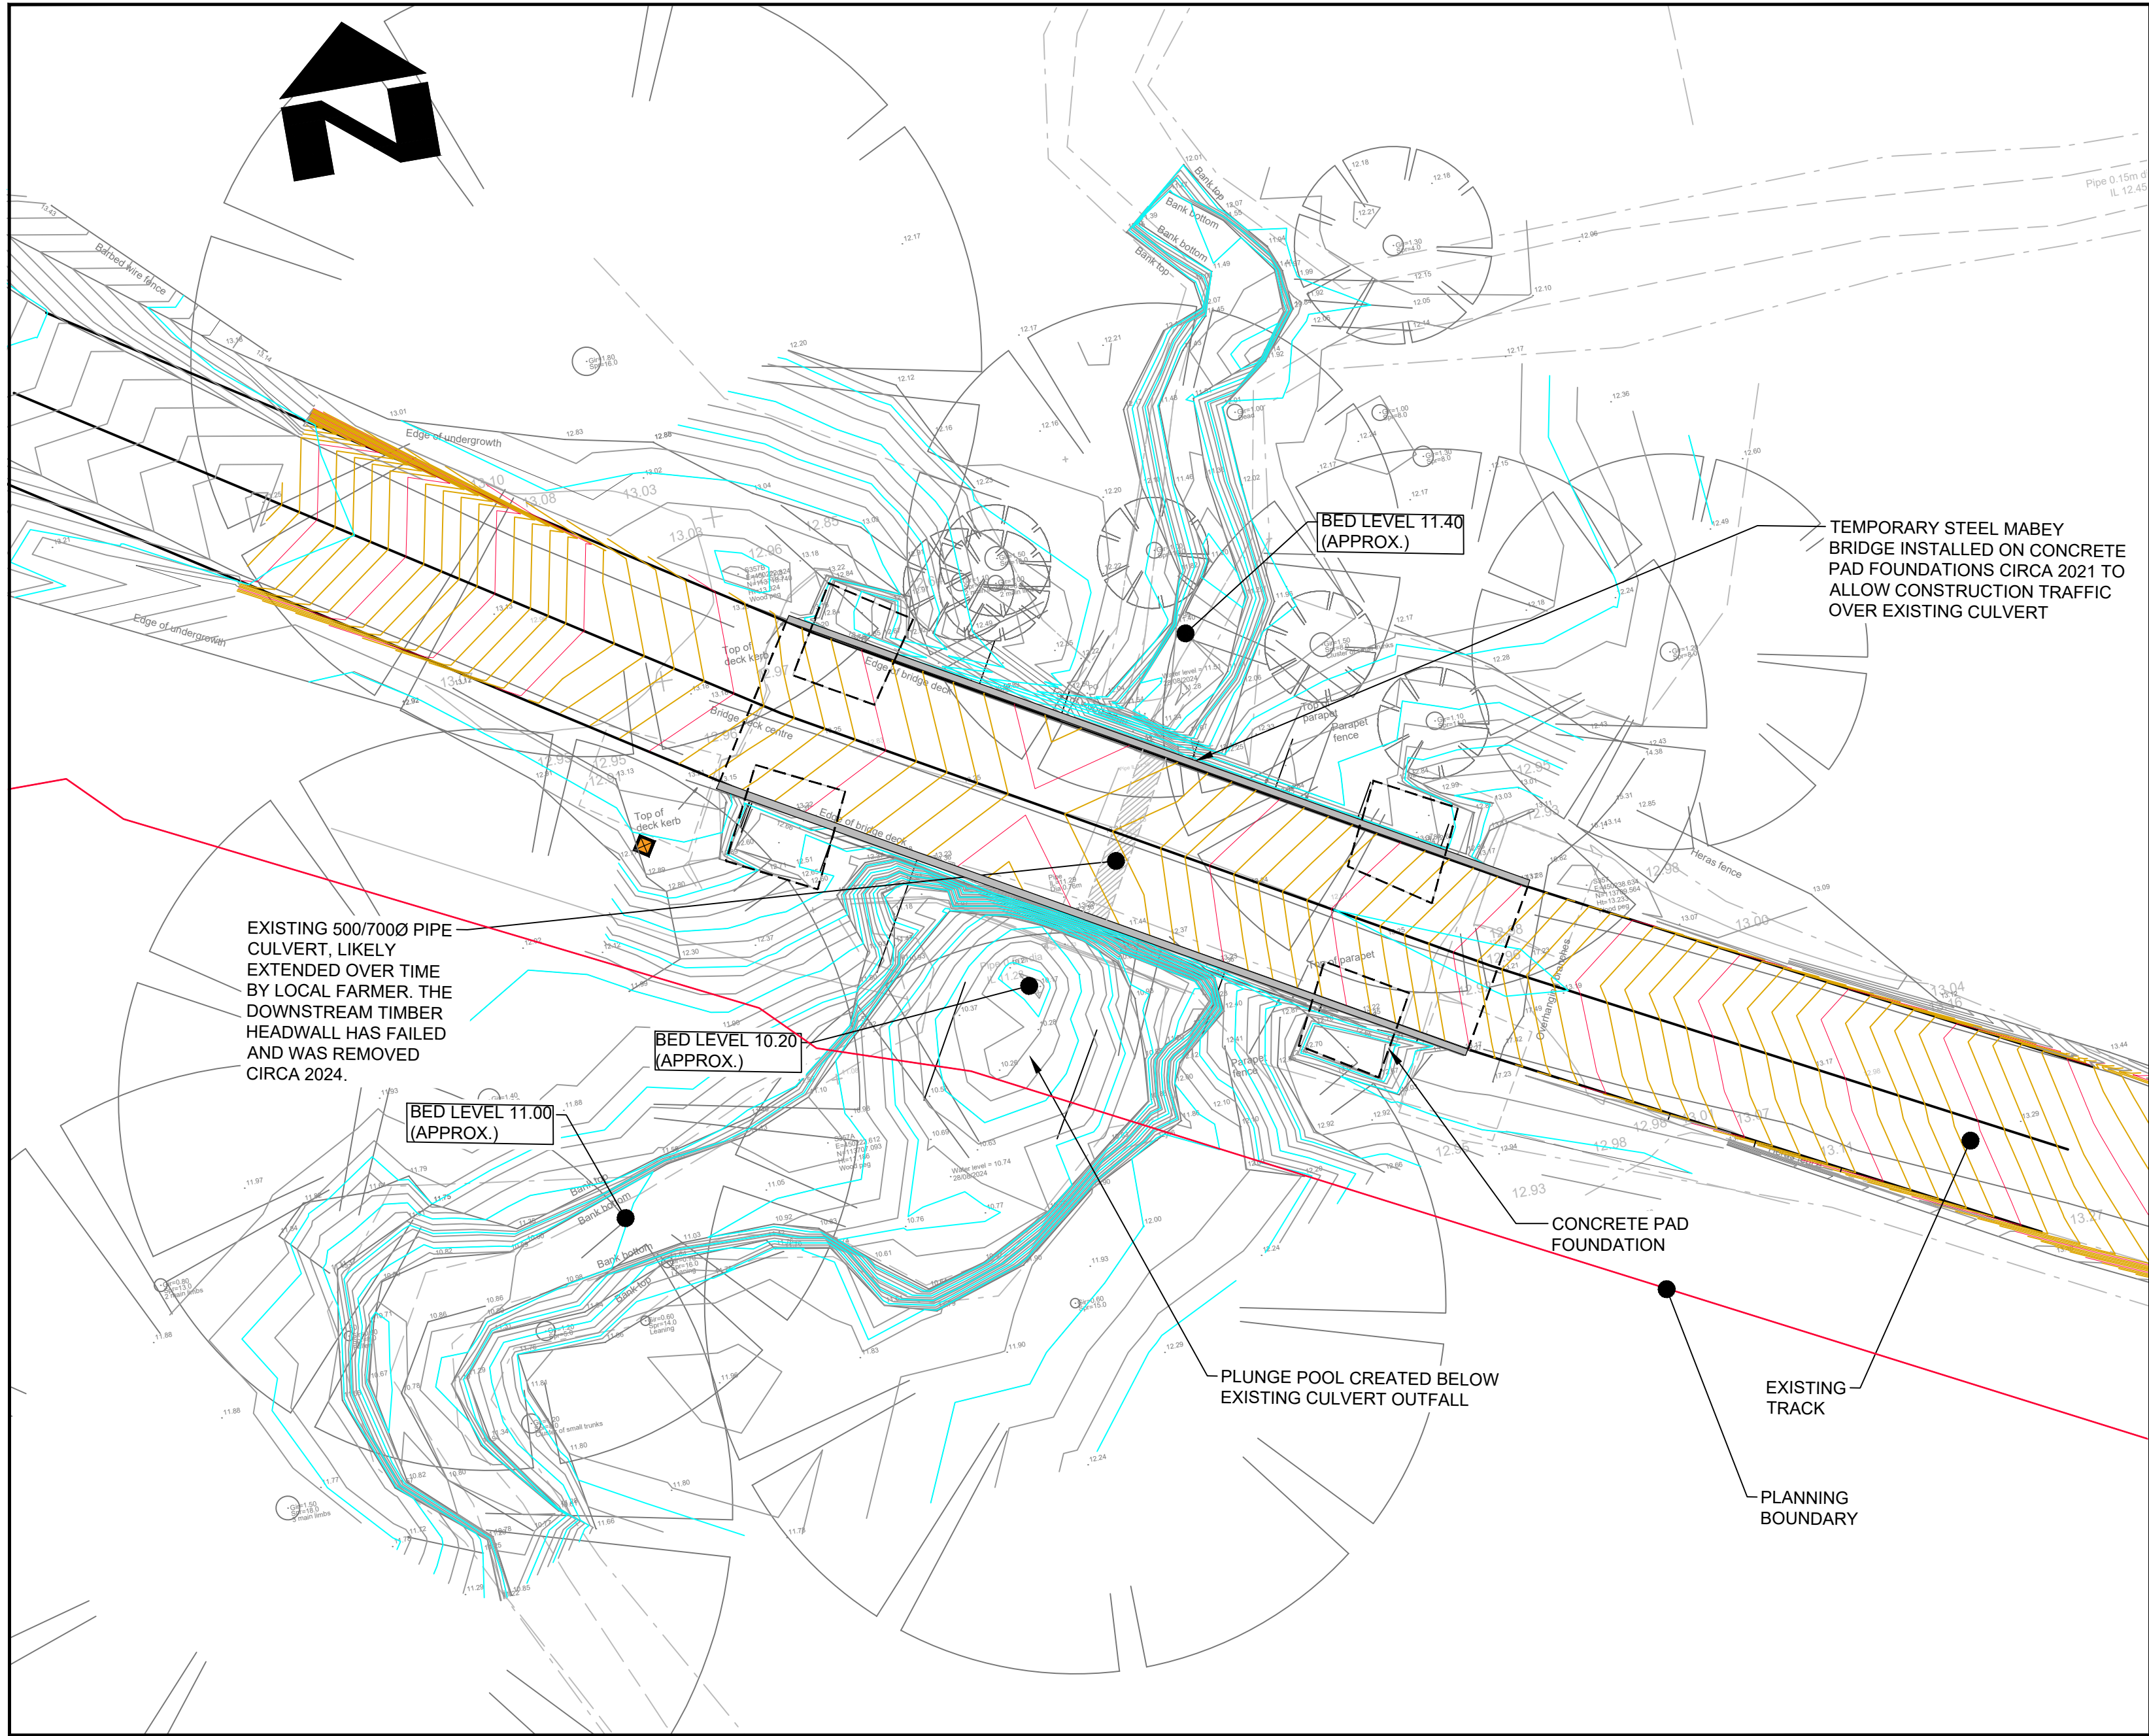

EXISTING GENERAL
ARRANGEMENT


Scale 1:100



PHOTO OF EXISTING DOWNSTREAM STRUCTURE




PHOTO OF EXISTING UPSTREAM STUCTURE

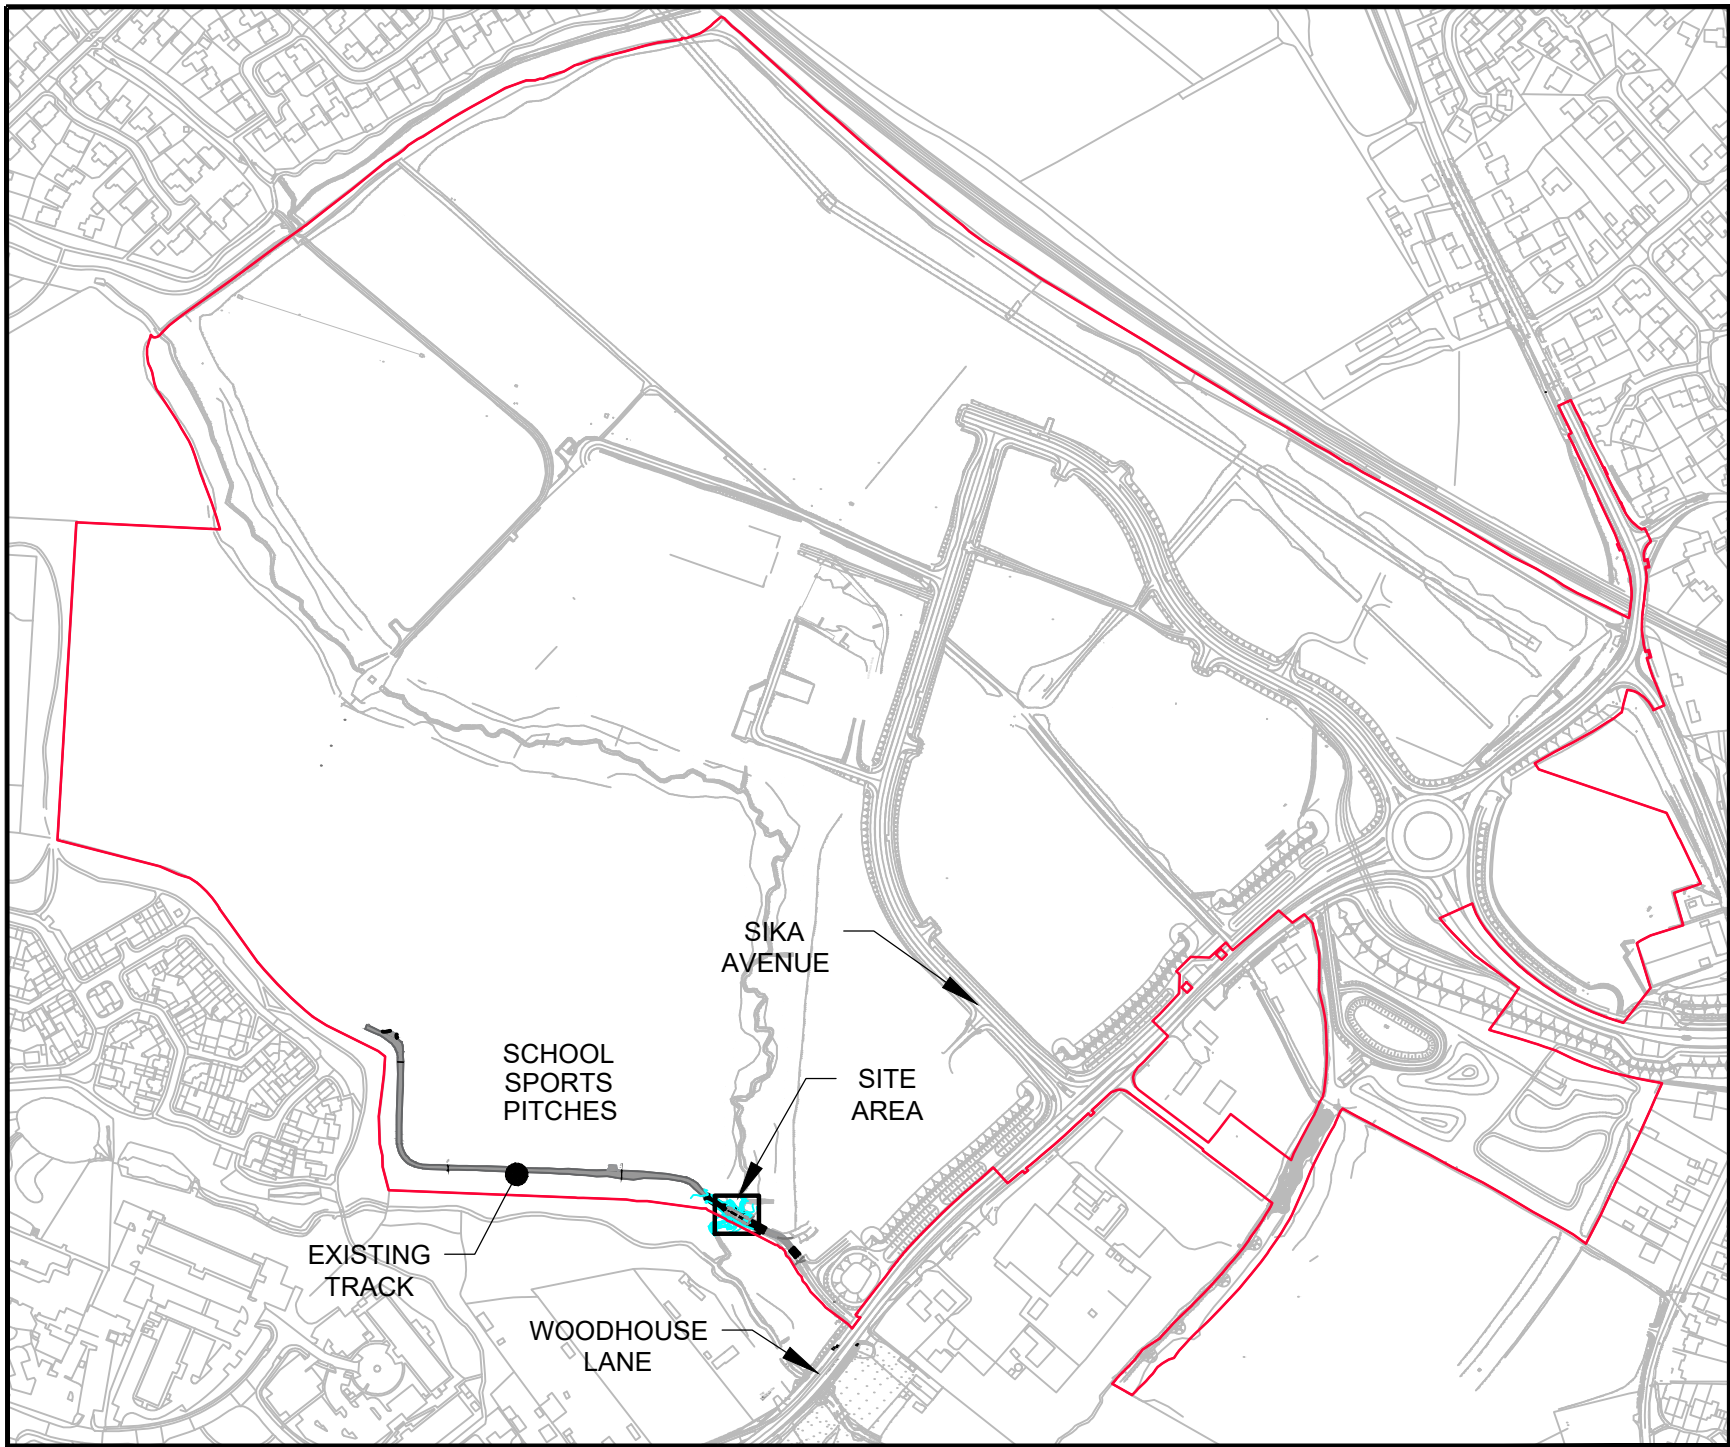

LOCATION PLAN

Scale 1:5000

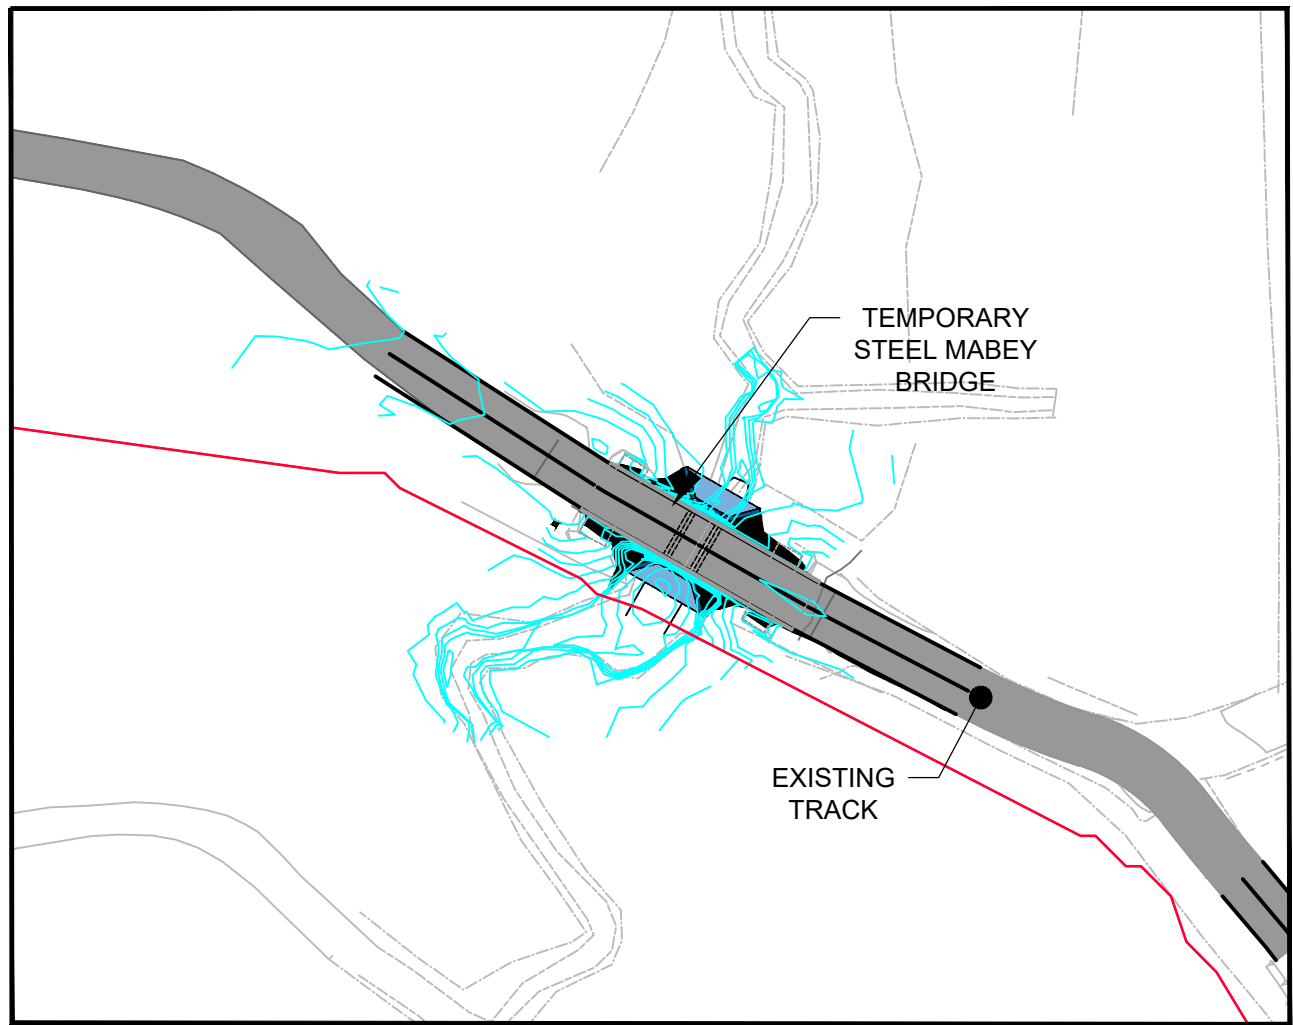

SITE PLAN

Scale 1:500

FOR
INFORMATION
ONLY

PARTS OF THIS DRAWING SHOULD BE
SHOWN IN **COLOUR**. IF THIS NOTE IS
NOT **RED** REPRINT A COLOURED COPY

NOTES

- DO NOT SCALE FROM THIS DRAWING.
- ALL DIMENSIONS IN MILLIMETRES UNLESS OTHERWISE STATED. ALL LEVELS IN METRES AOD.
- EXISTING POSITION AND LEVELS BASED ON 2024 TOPOGRAPHICAL SURVEY DATA.
- REFER TO DRAWING Nos.171276 001 A02 AND 171276 002 A02 FOR FURTHER DETAILS OF THE TEMPORARY MABEY BRIDGE.

KEY

- PLANNING BOUNDARY O18/83634
- EXISTING TREES
- EXISTING CONTOURS

© CROWN COPYRIGHT AND DATABASE RIGHTS 2025
ORDNANCE SURVEY 100019180

CLIENT

HAMPSHIRE COUNTY COUNCIL
HAMPSHIRE 2050
STRATEGIC TRANSPORT

CONSULTANT



Hampshire
County Council

Engineering Services

TIM LAWTON BENG CENG FICE FCIHT : ASSISTANT DIRECTOR OF UNIVERSAL SERVICES

DESIGNER
RH

CAD
IDF

CHECKED
LA

APPROVED
BH

SCALE @ A1
As Shown

DATE
21.02.2025

SHEET NUMBER
1 OF 1

DRAWING NUMBER
RJ510518-HES-SBR - B2372

SCHEME

WOODHOUSE MEADOWS
BOTLEY - ROUTE 1

JOB No. RJ510518.01

DRAWING TITLE

BOTTOM COPSE CULVERT
EXISTING GENERAL
ARRANGEMENT

HCC CAD PLOT: 01/7/2025 12:58:09

SUIT REV
S2 P02

HCC CAD FILE: K:\EnglRoads\Schemes\RJ510518 - Woodhouse Meadows Botley_Route 1\WIP03-Drawings\RJ510518-HES-SMN-B2372-DR-CB-1700 EXISTING STRUCTURE, WHMB - ROUTE 1.dwg