

General Notes

Scale from this drawing for planning purposes only.

Contractors are to check all dimensions on site prior to any contruction work beginning.



This drawing, and all others associated with it, remain the property of King Architecture & Design and are not to be reproduced or amended without the written consent of King Architecture & Design .

Unauthorised use for any purpose is prohibited.

All work undertaken in collaboration with this drawing is to be undertaken to conform to current building regulations and all current building legislation, if divergencies from statutory requirements are shown on the drawings then these should be reported to King Architecture & Design immediately.

39 Alresford Road
Winchester
SO23 0HG

W: www.kingarchitectureanddesign.co.uk
E: admin@kingarchitectureanddesign.co.uk
T: 079 5574 2966

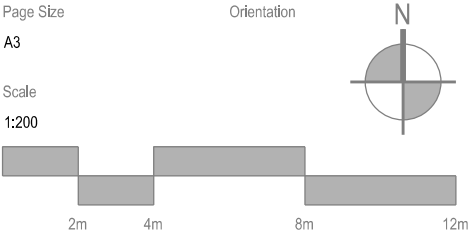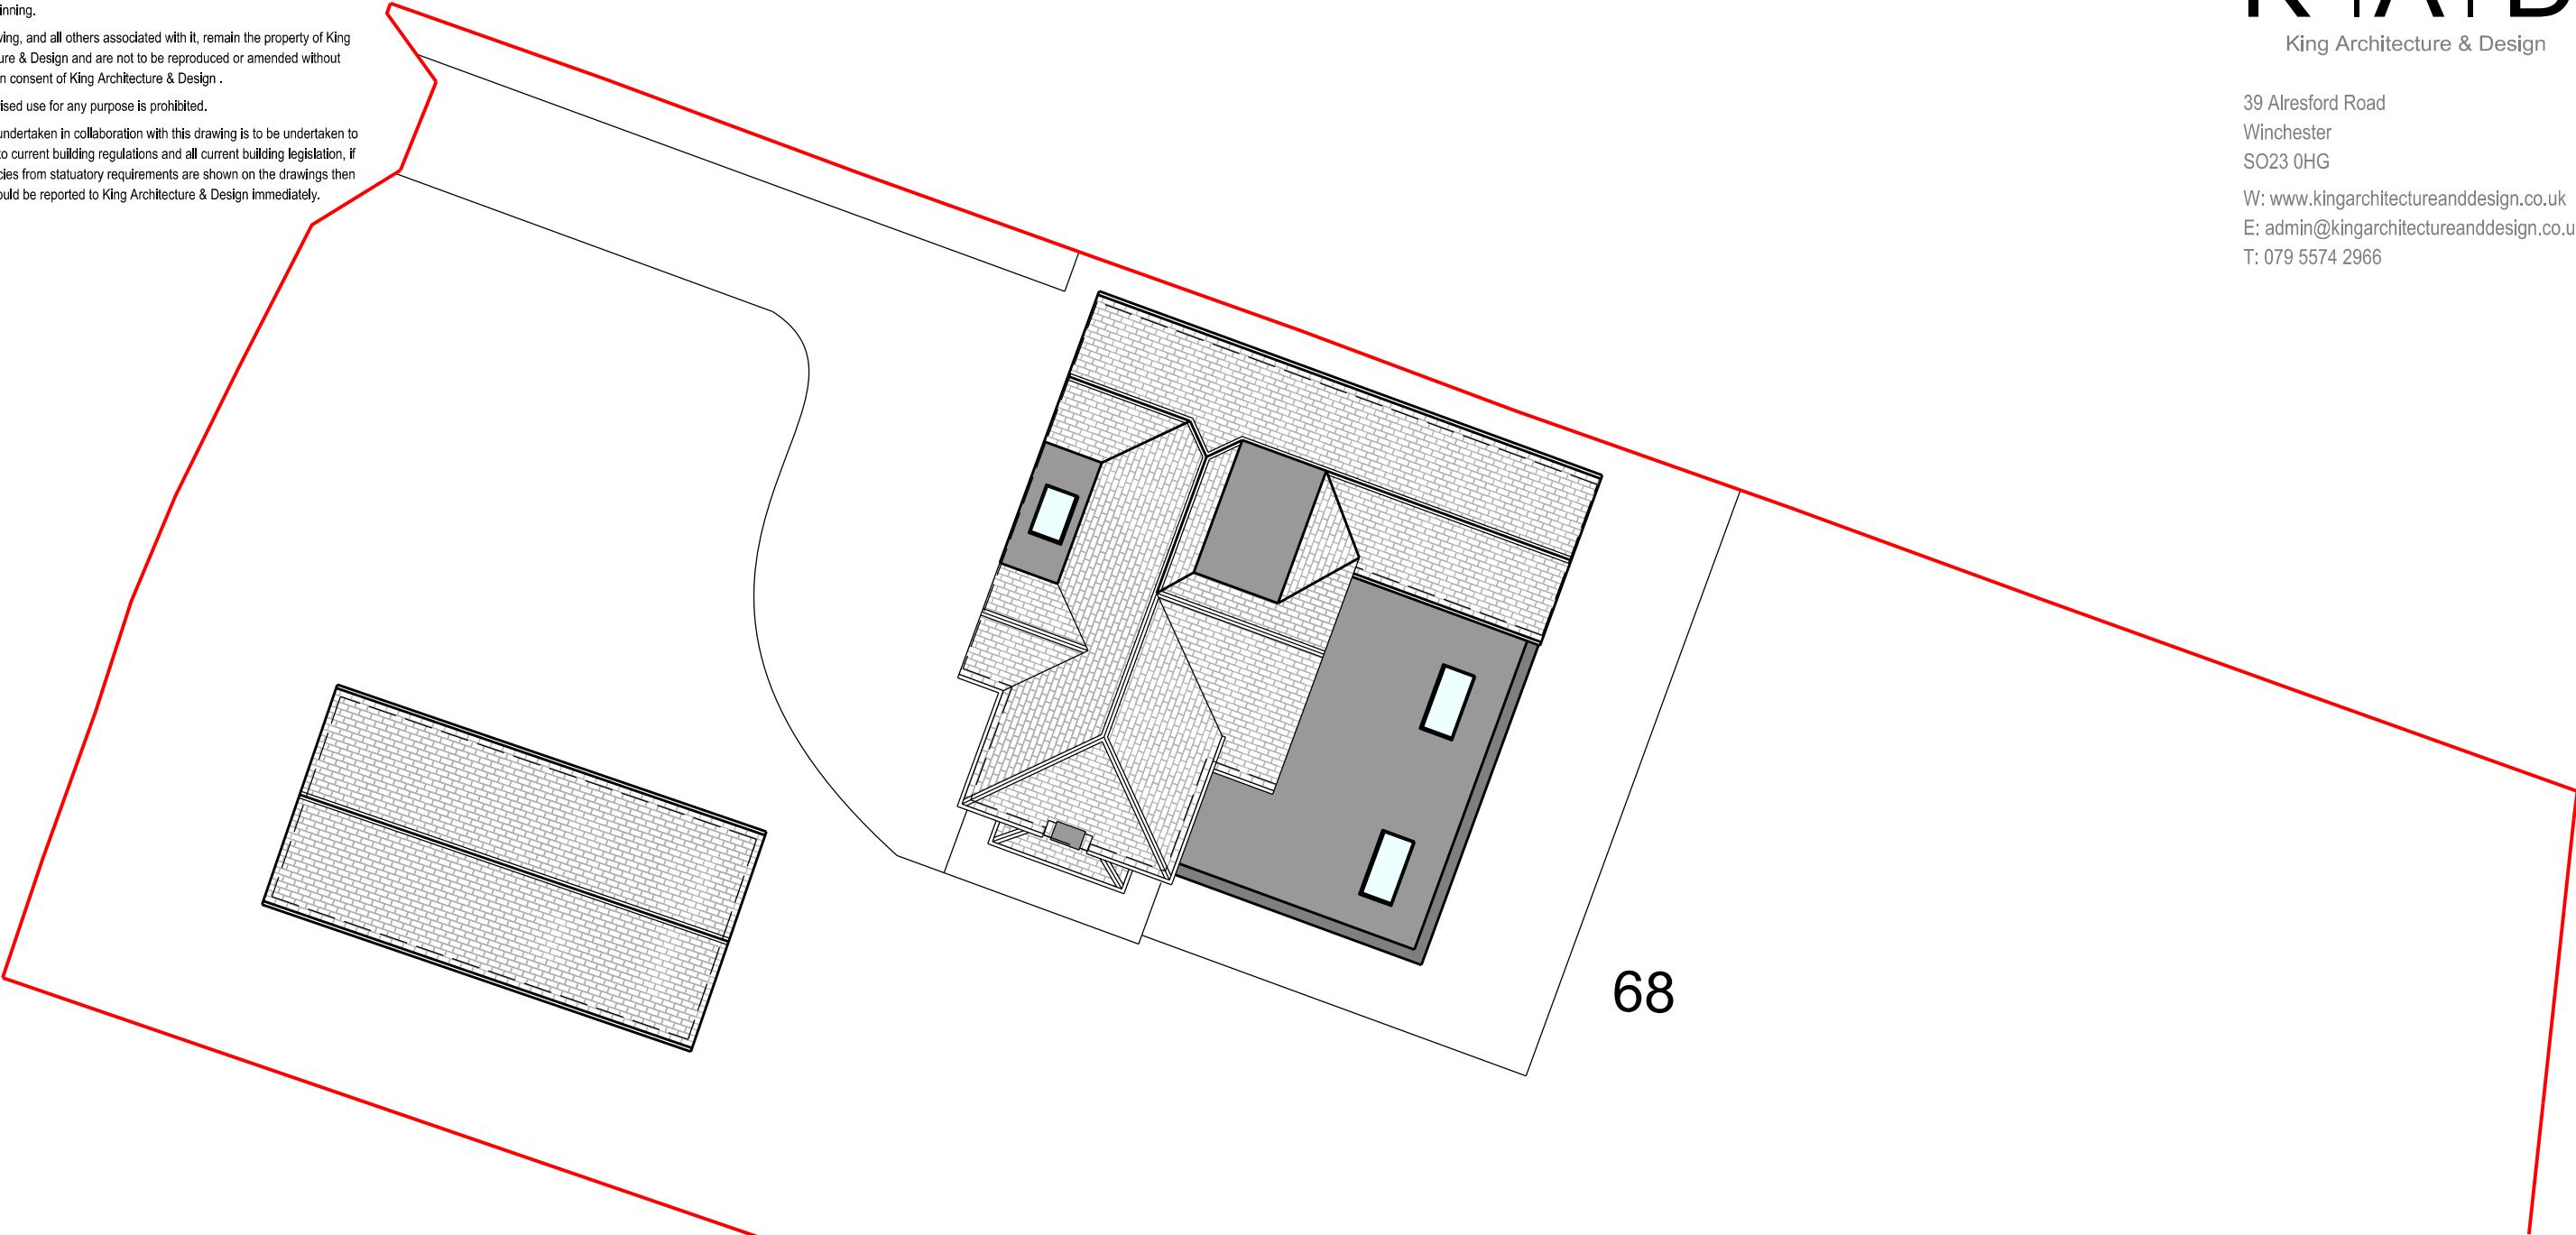

A19/12/2025Extension scope reduced

Rev	Date	Description
-----	------	-------------

Project Address	Client
68 Lakewood Road, Chandler's Ford, Eastleigh, SO53 5AA	Cam & Sabrina Law
	Local Authority
	Eastleigh Borough Council

Project Status	Drawing Description
Planning	Proposed Site Plan

Project No.	Drawing No.
125	P - 100

Date	Revision
19/12/2025	A