




Elevations



GENERAL NOTES

1. This drawing is © copyrighted. No unauthorised reproduction of any kind is permitted.
2. No dimensions to be scaled from this drawing. Verify all dimensions prior to construction. Immediately report any discrepancies on the document to the Architect / Contract Administrator.
3. Drawing to be read with all associated consultants drawings and specifications.

Location Plan
Scale 1:1250

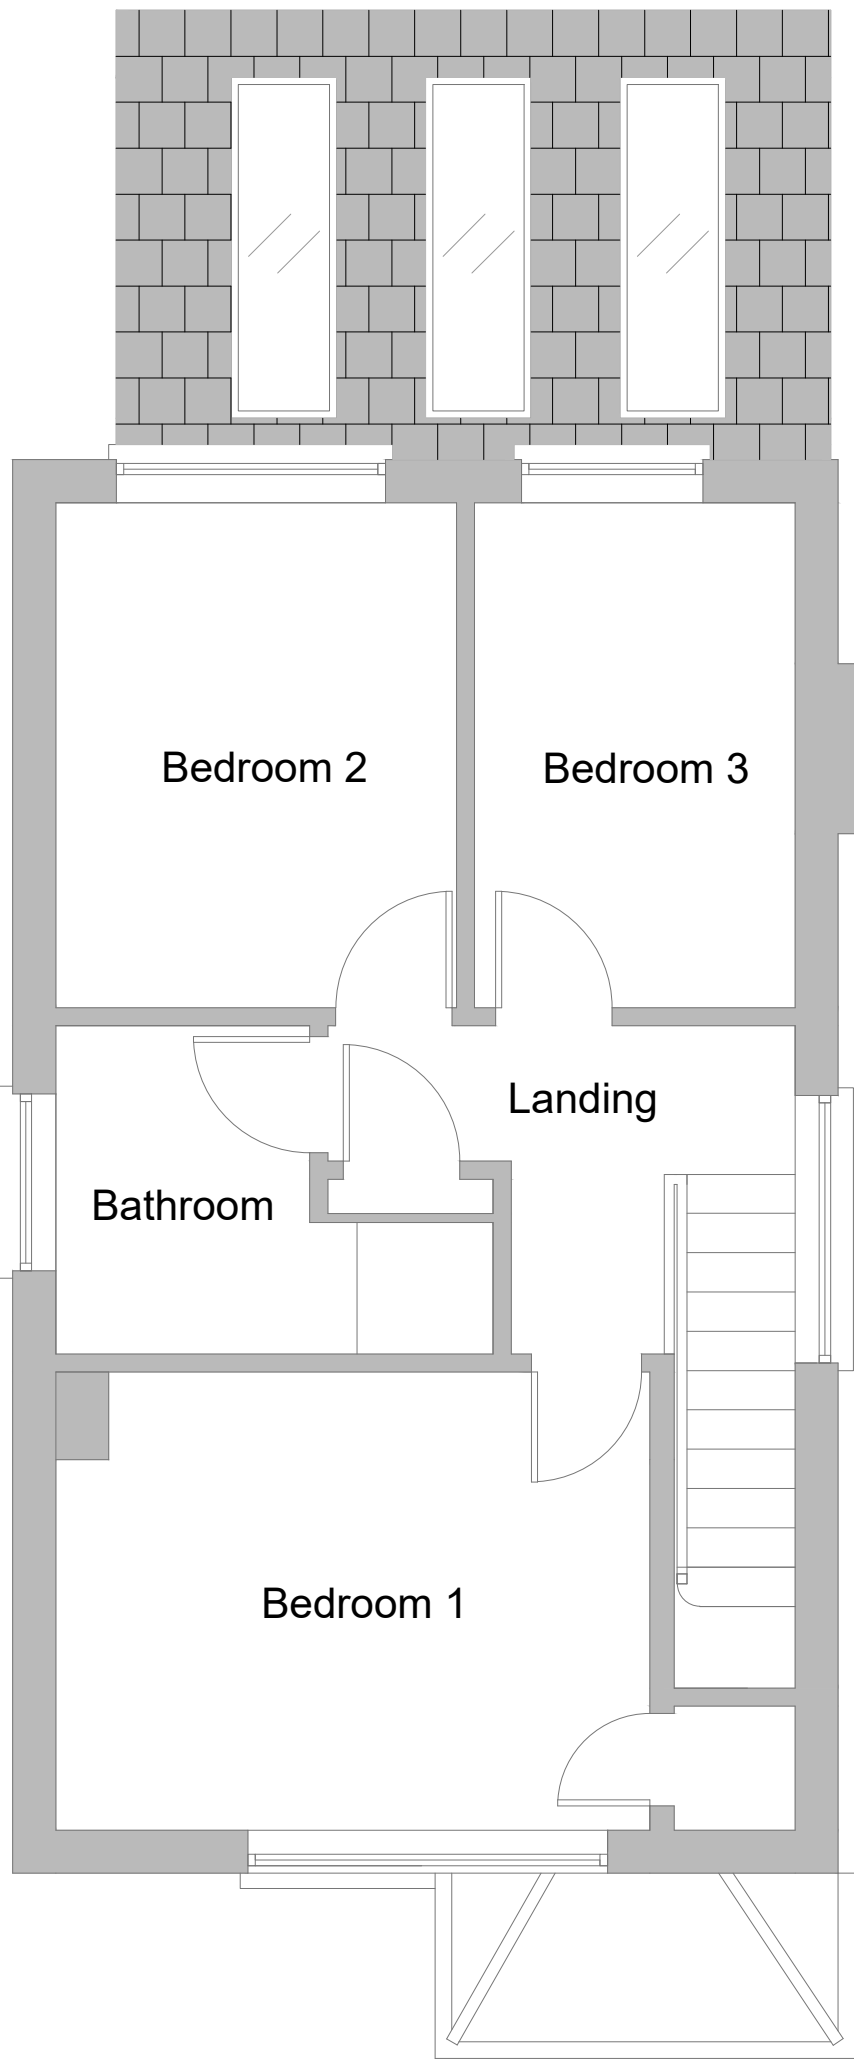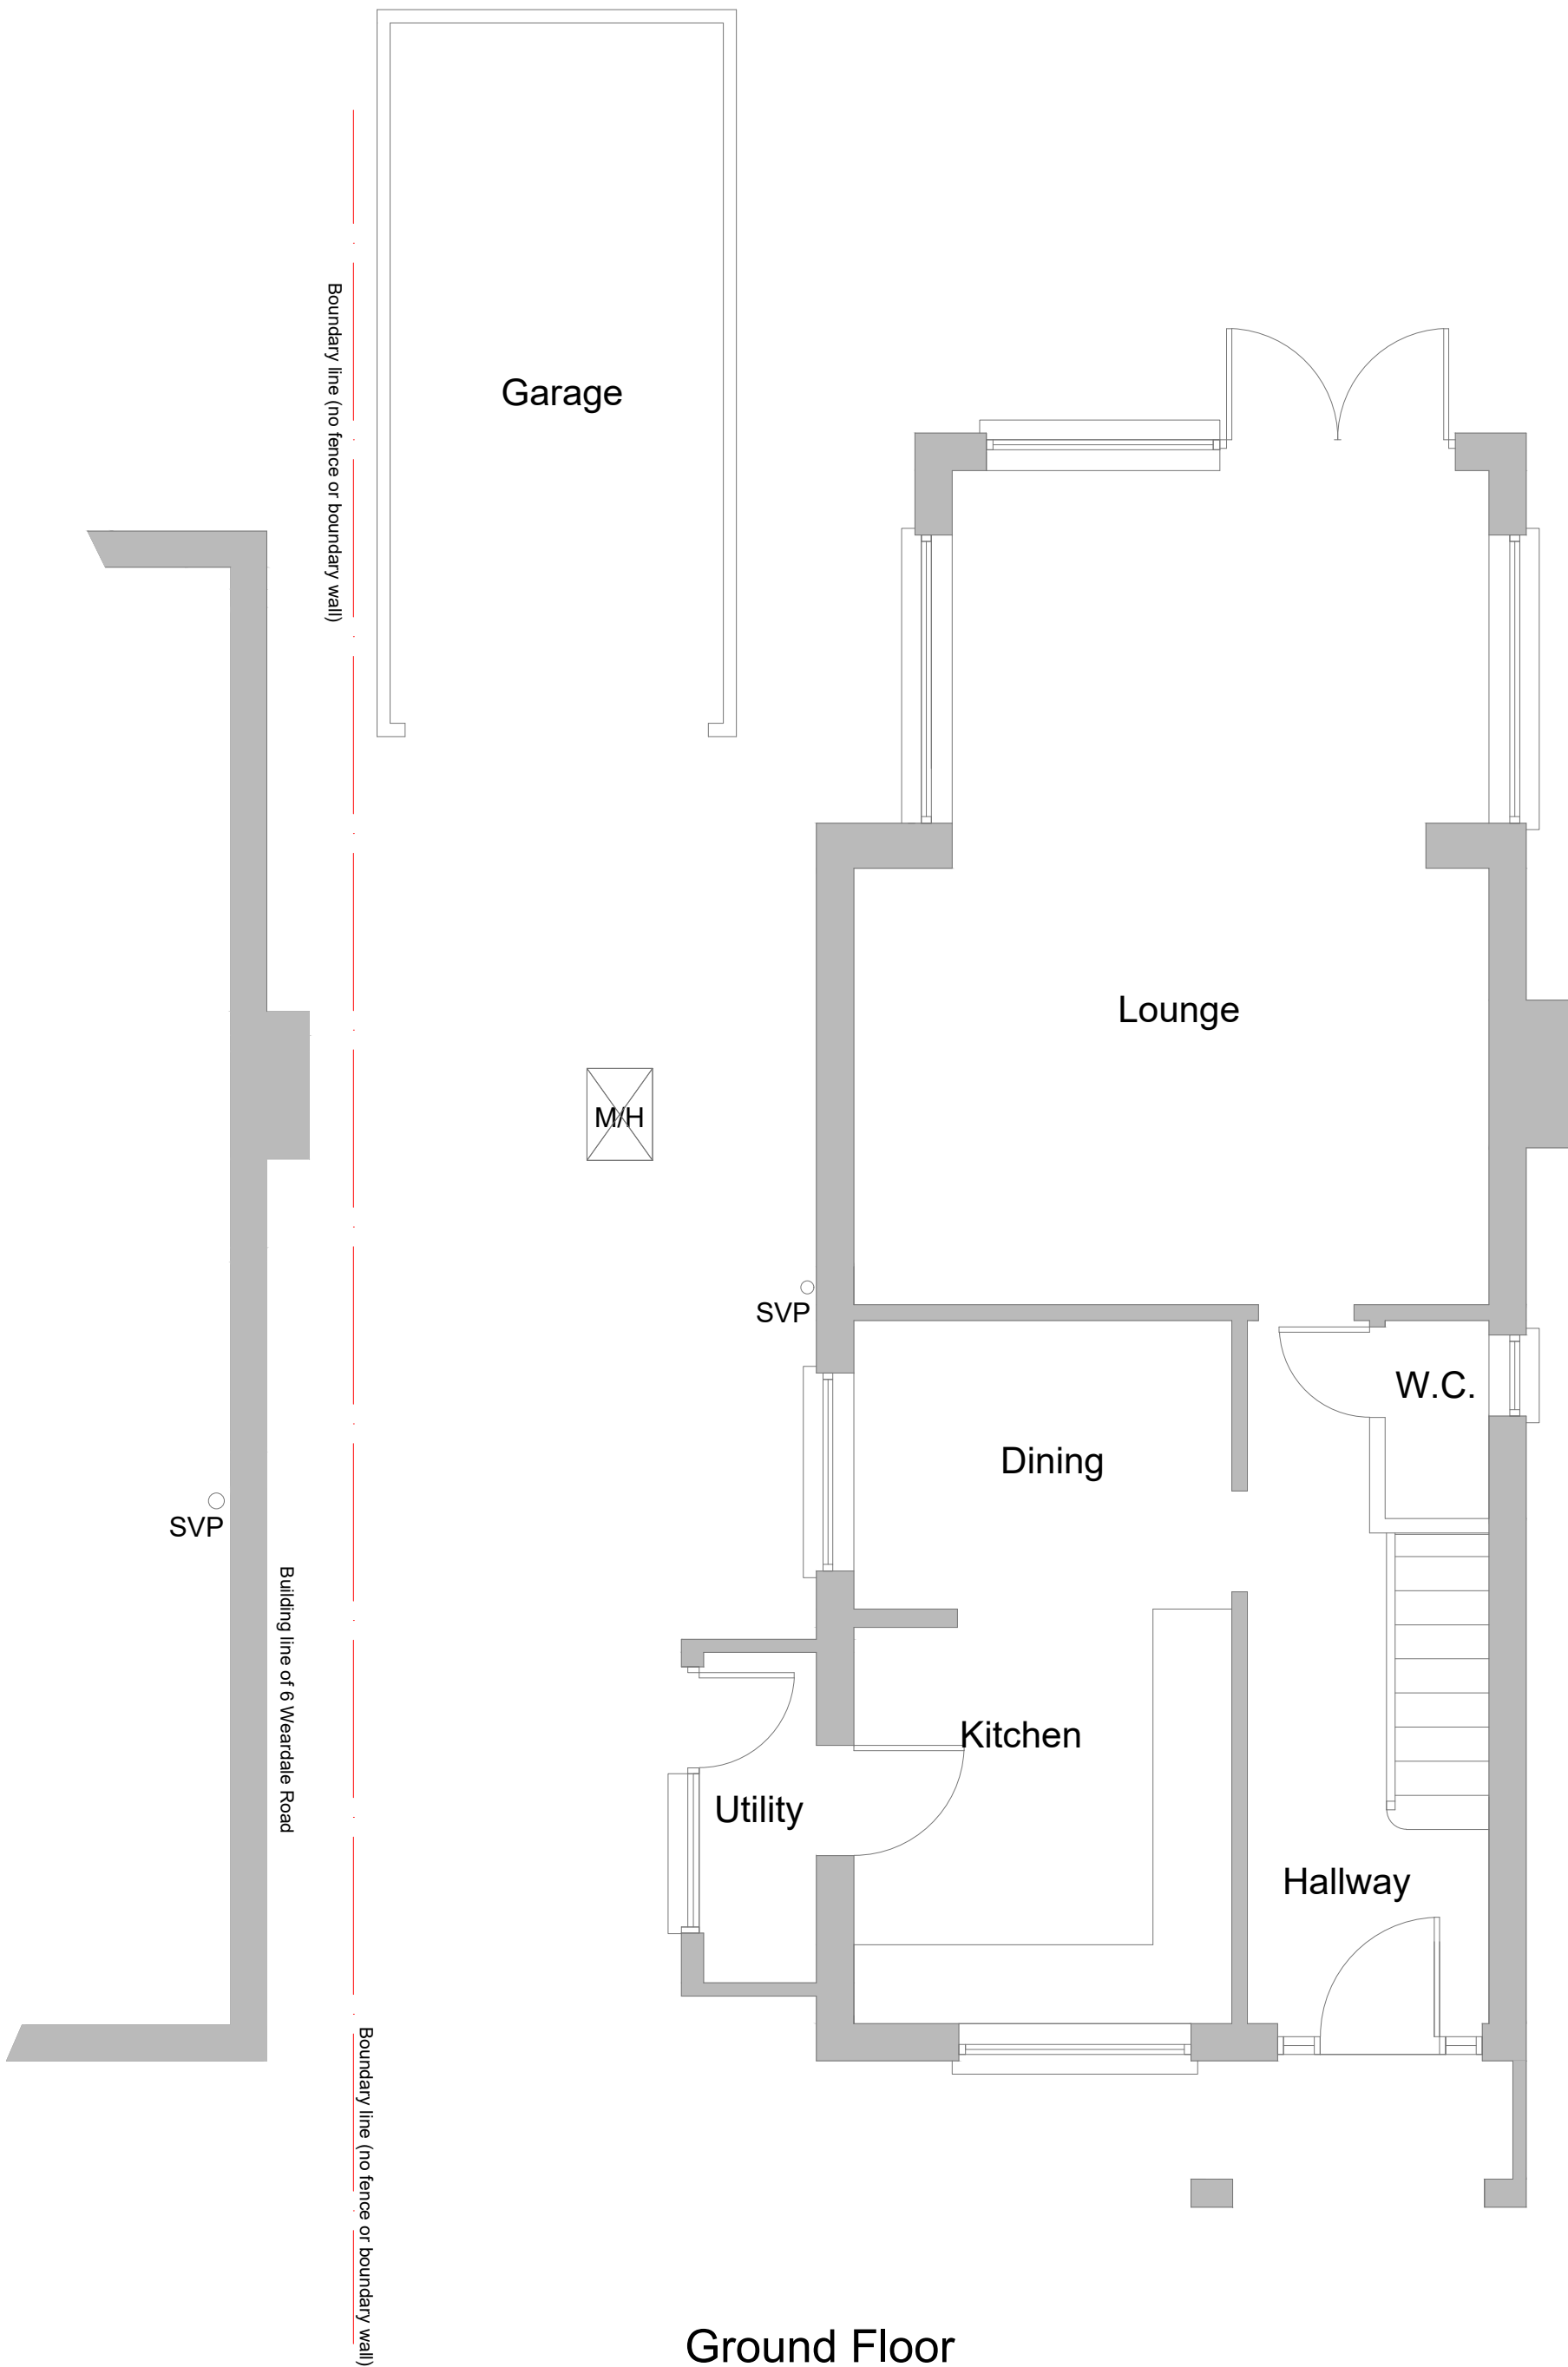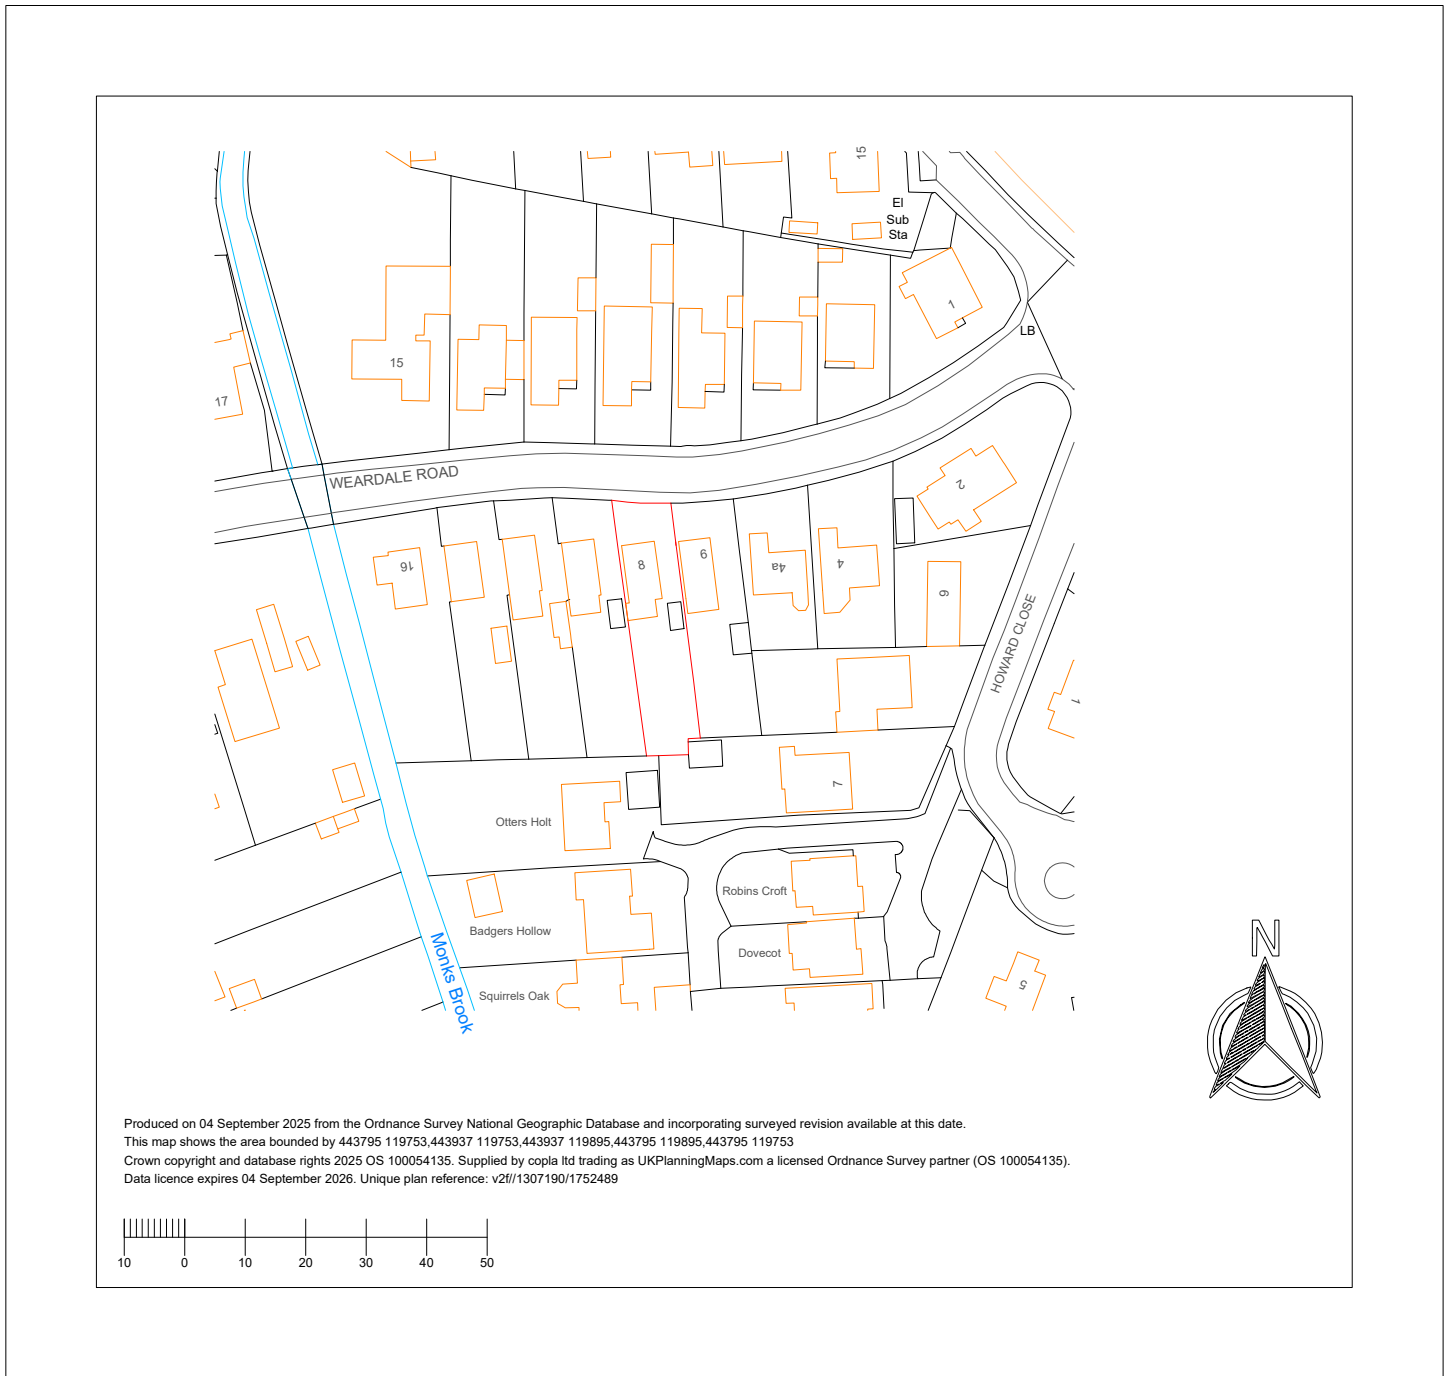

REVISION DATE DESCRIPTION

- - -



PROJECT
8 Weardale Road, Chandler's Ford, Eastleigh,
SO53 3BH

Single Storey Side Extension

SHEET
Plans showing:
Existing Ground Floor Plan and Elevations
Location Plan

DATE
August 2025

SCALE
1:50 / 1:100 / 1:1250 @A1

DRAWN
SM

CHKD
AP

DRAWING NUMBER
8WD/01

REVISION
-

SUITABILITY
Planning