

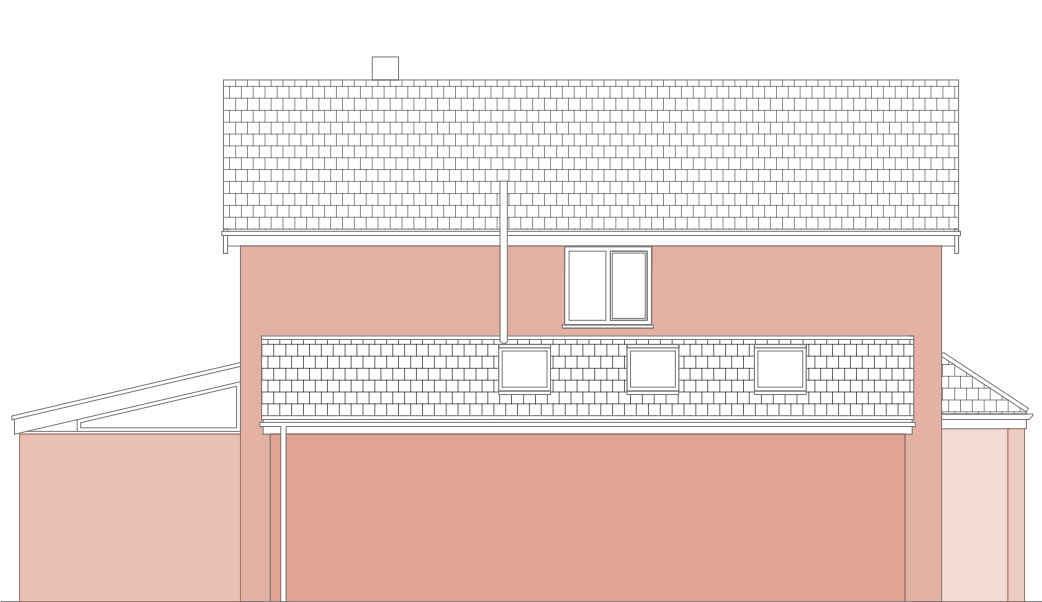


Elevations

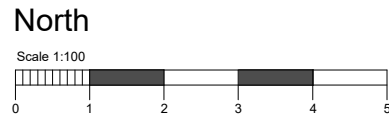


East

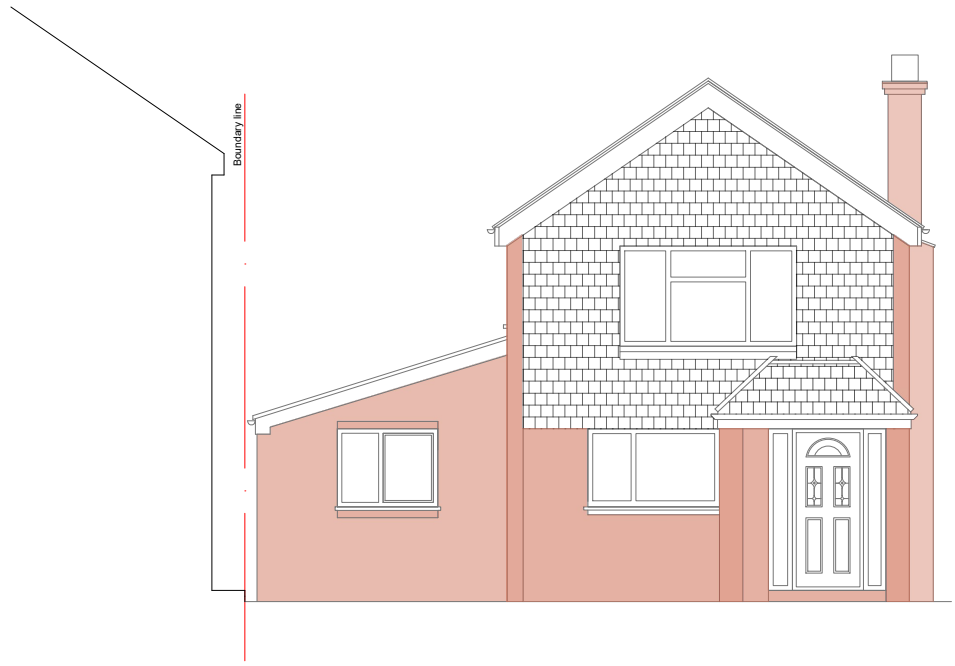


South


- GENERAL NOTES
1. This drawing is © copyrighted. No unauthorised reproduction of any kind is permitted.
 2. No dimensions to be scaled from this drawing. Verify all dimensions prior to construction. Immediately report any discrepancies on the document to the Architect / Contract Administrator.
 3. Drawing to be read with all associated consultants drawings and specifications.

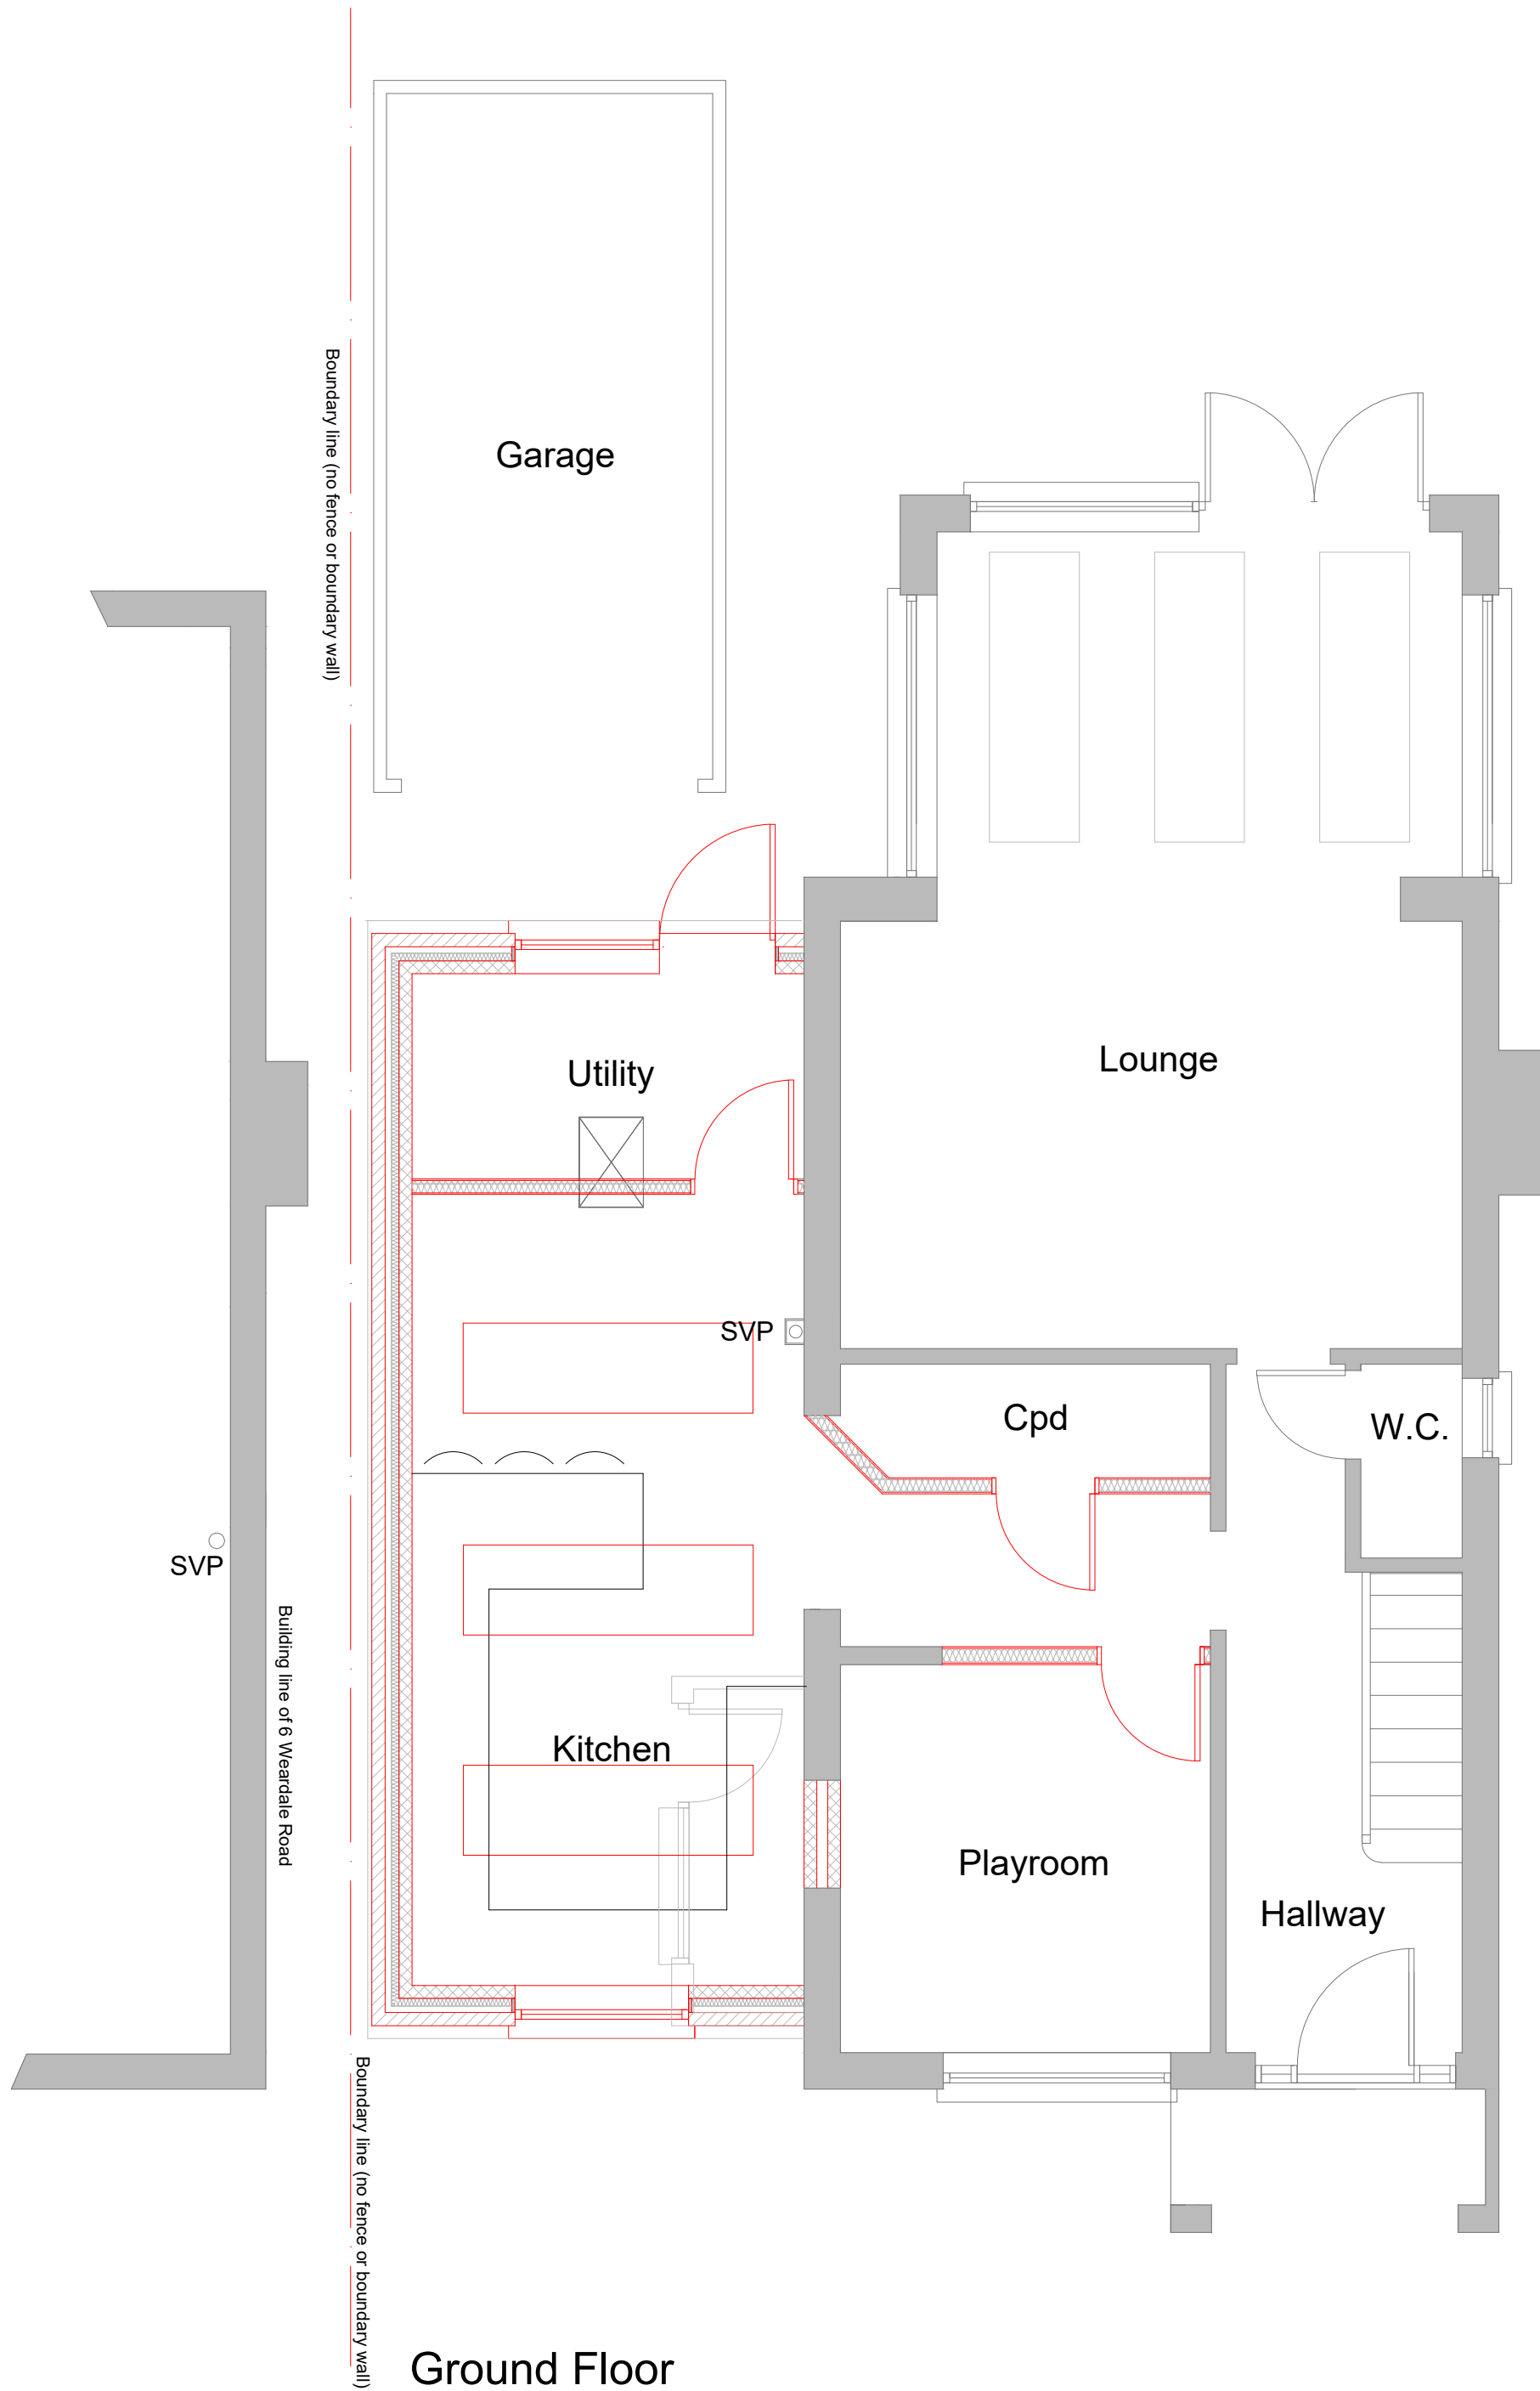


Ground Floor

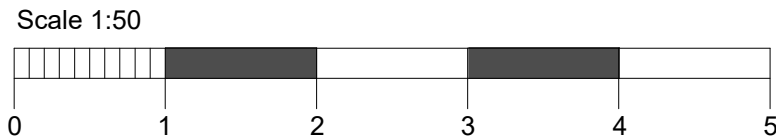

First Floor

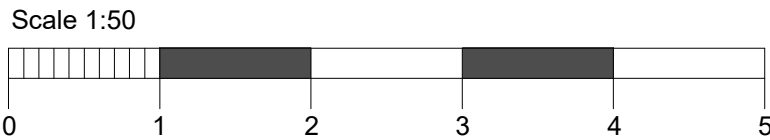

Block Plan
Scale 1:500

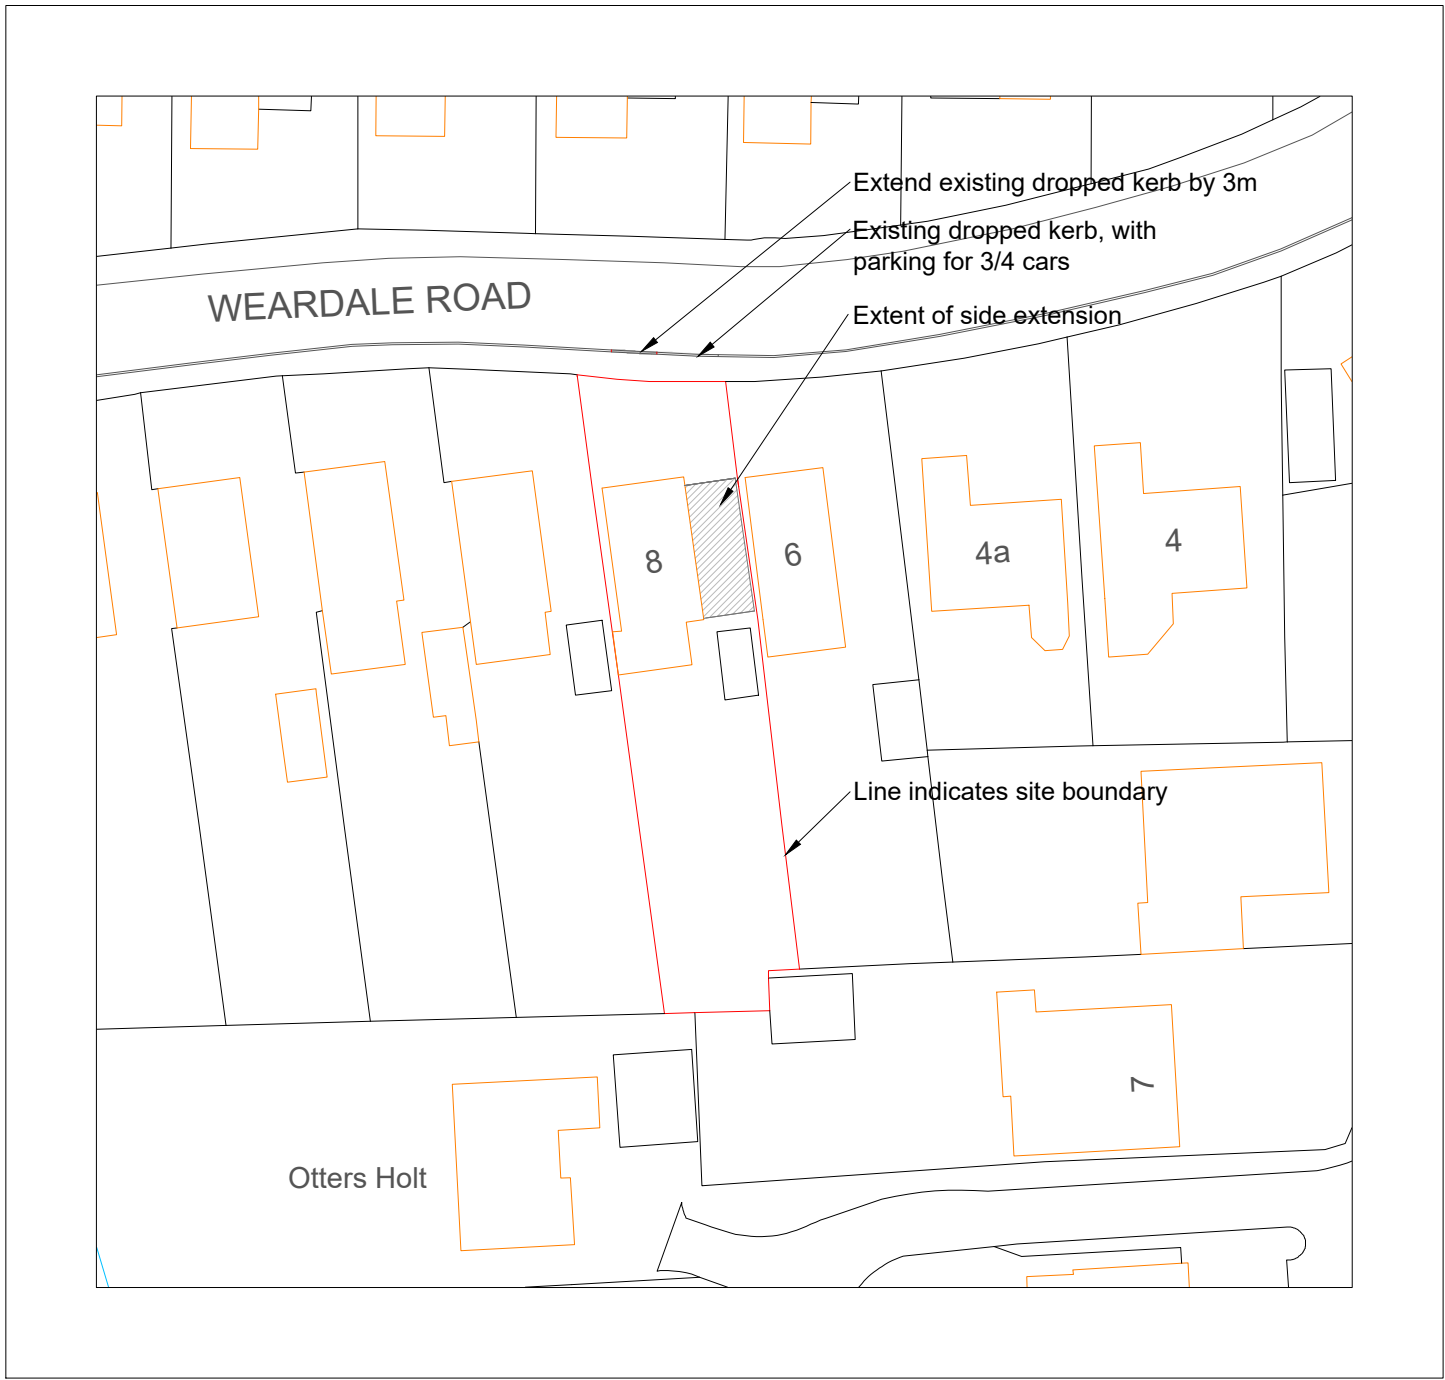

REVISION	DATE	DESCRIPTION
A	06.08.25	Elevations added. Rooflights adjusted
B	13.08.25	Adjust rear wall of extension and remove roof light
C	03.09.25	Drainage Proposals reviewed
D	18.11.25	Internal configuration amended
E	08.12.25	Rooflights amended and rear door added



PROJECT
8 Weardale Road, Chandler's Ford, Eastleigh,
SO53 3BH

Single Storey Side Extension

SHEET
Plans showing:

Proposed Ground Floor Plan and Elevations
Block Plan

DATE
August 2025

SCALE
1:50 / 1:100 / 1:500 @A1

DRAWN
SM

DRAWING NUMBER
8WD/02

SUITABILITY
Planning