



AREAS BENEATH GREY FILL SHALL REMAIN AS APPROVED

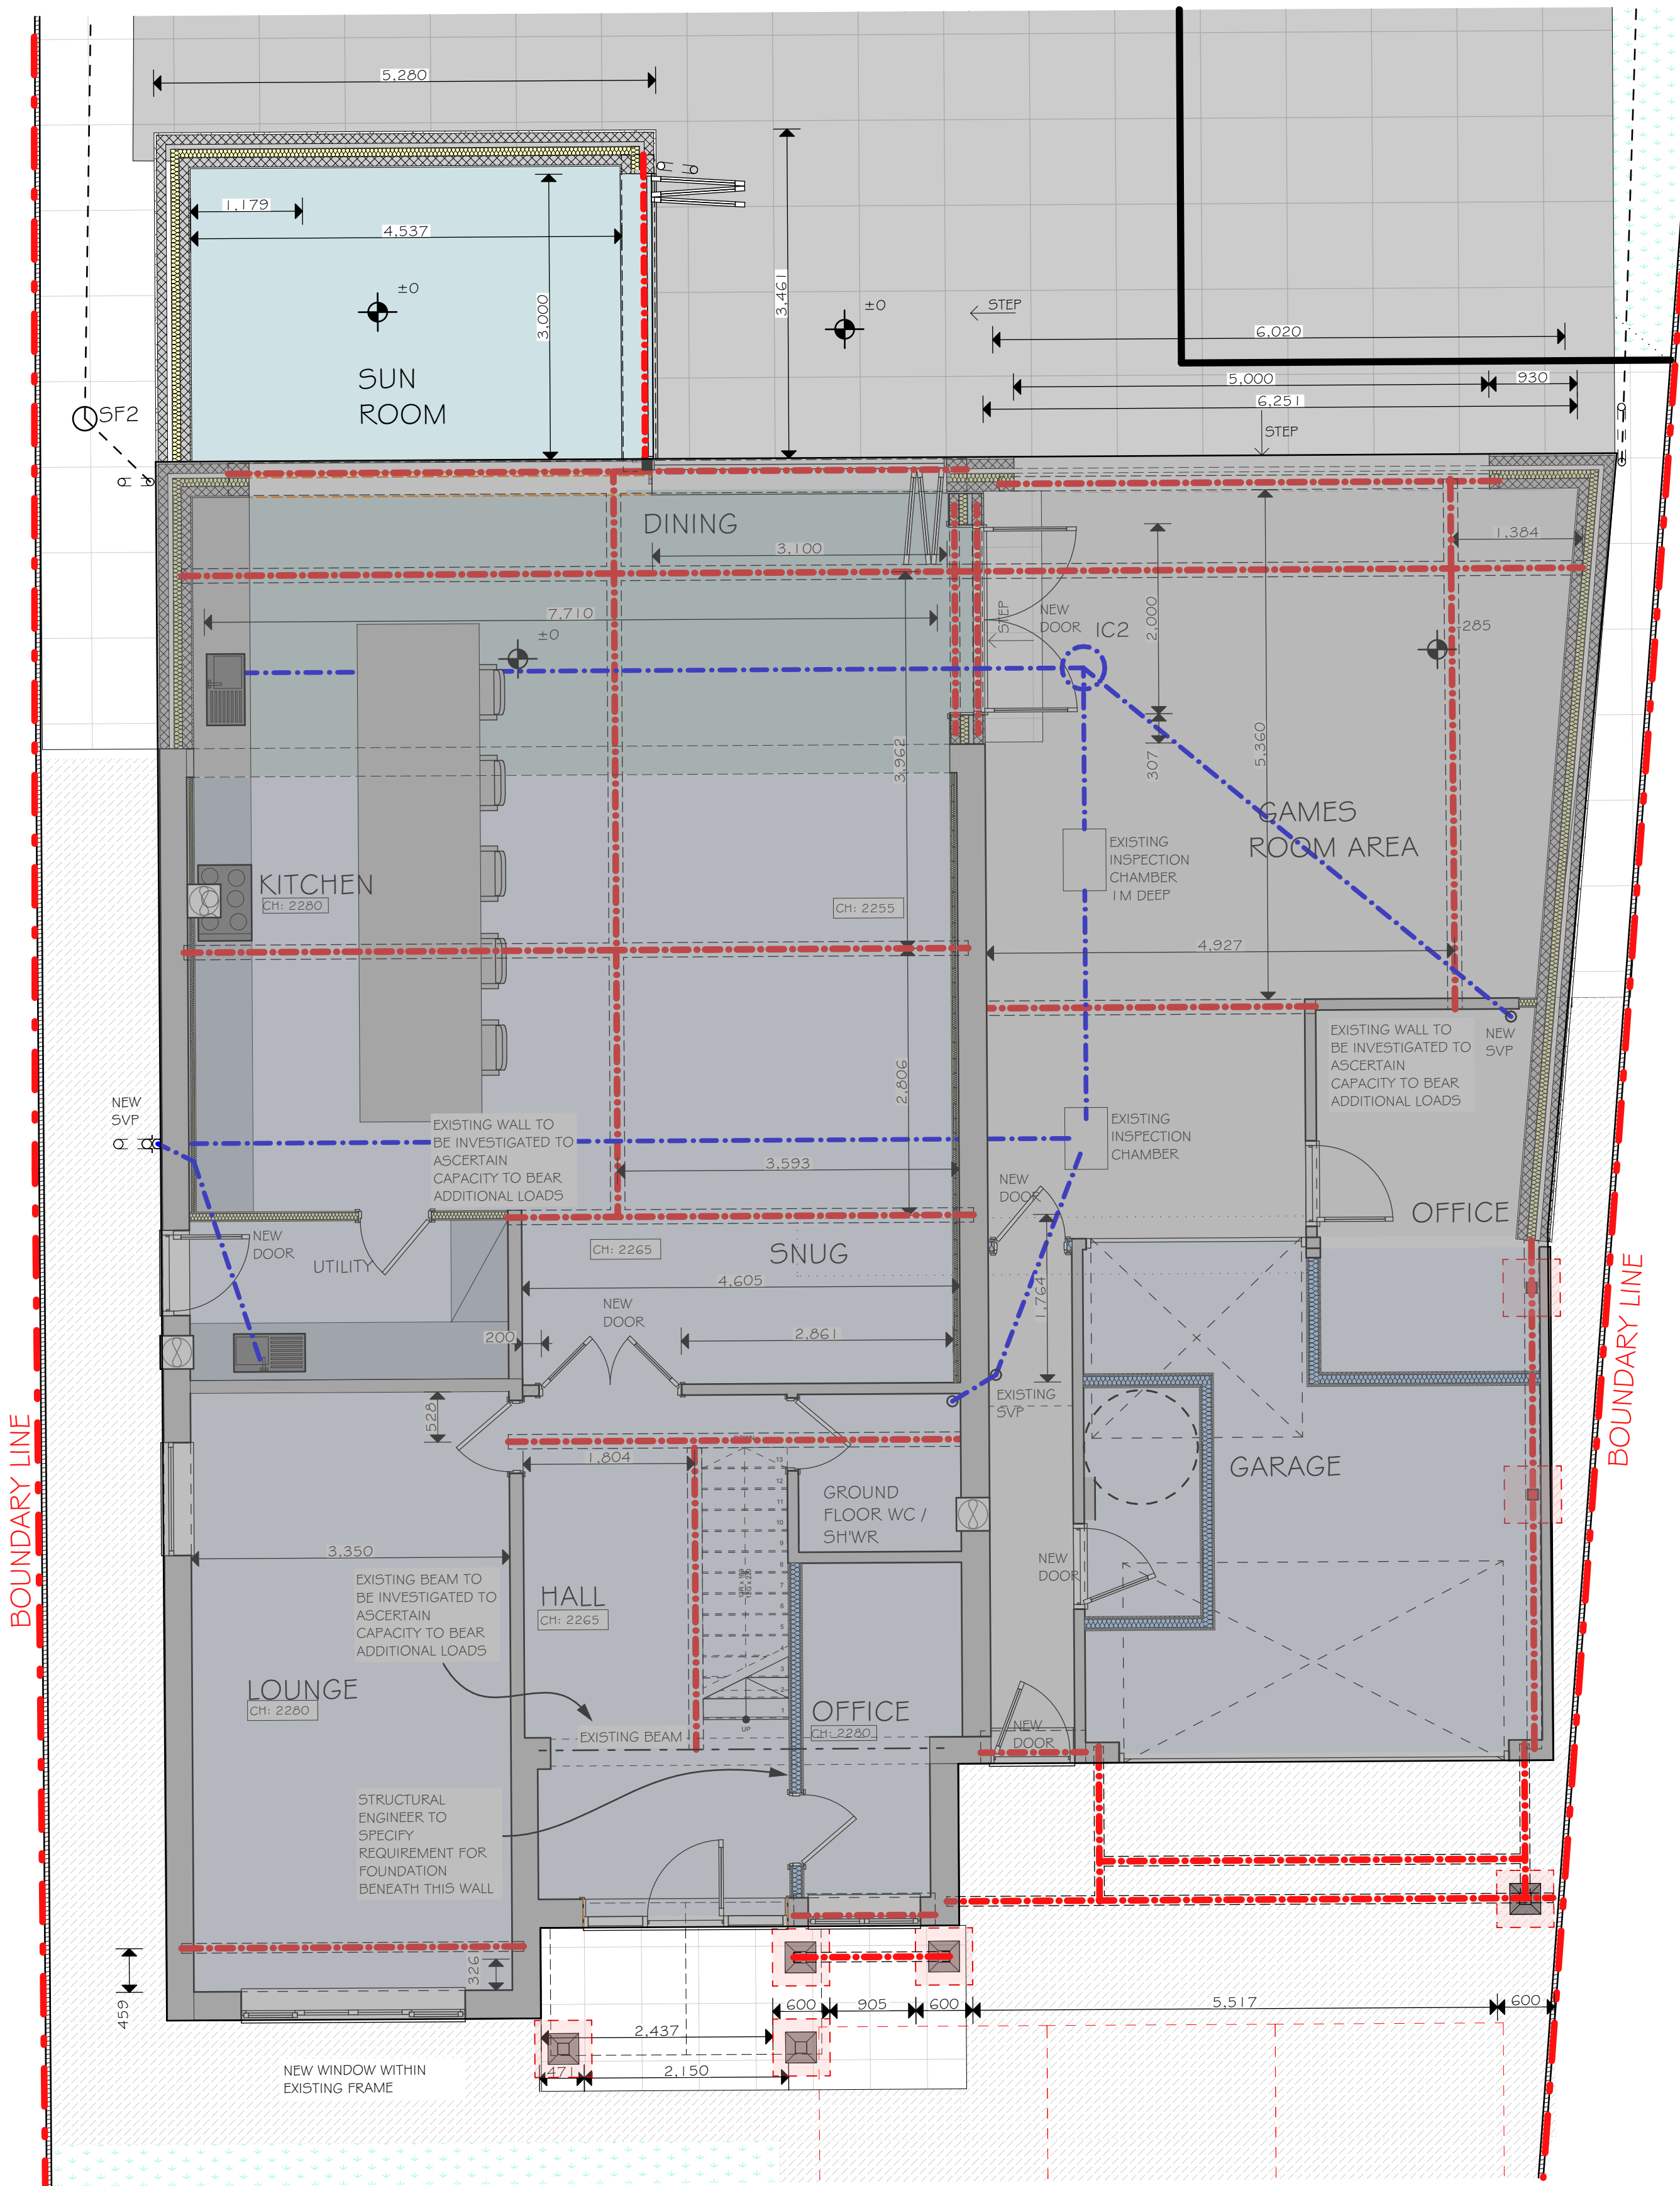

PROPOSED / BUILDING CONTROL GROUND FLOOR PLAN - 1:50@ A1

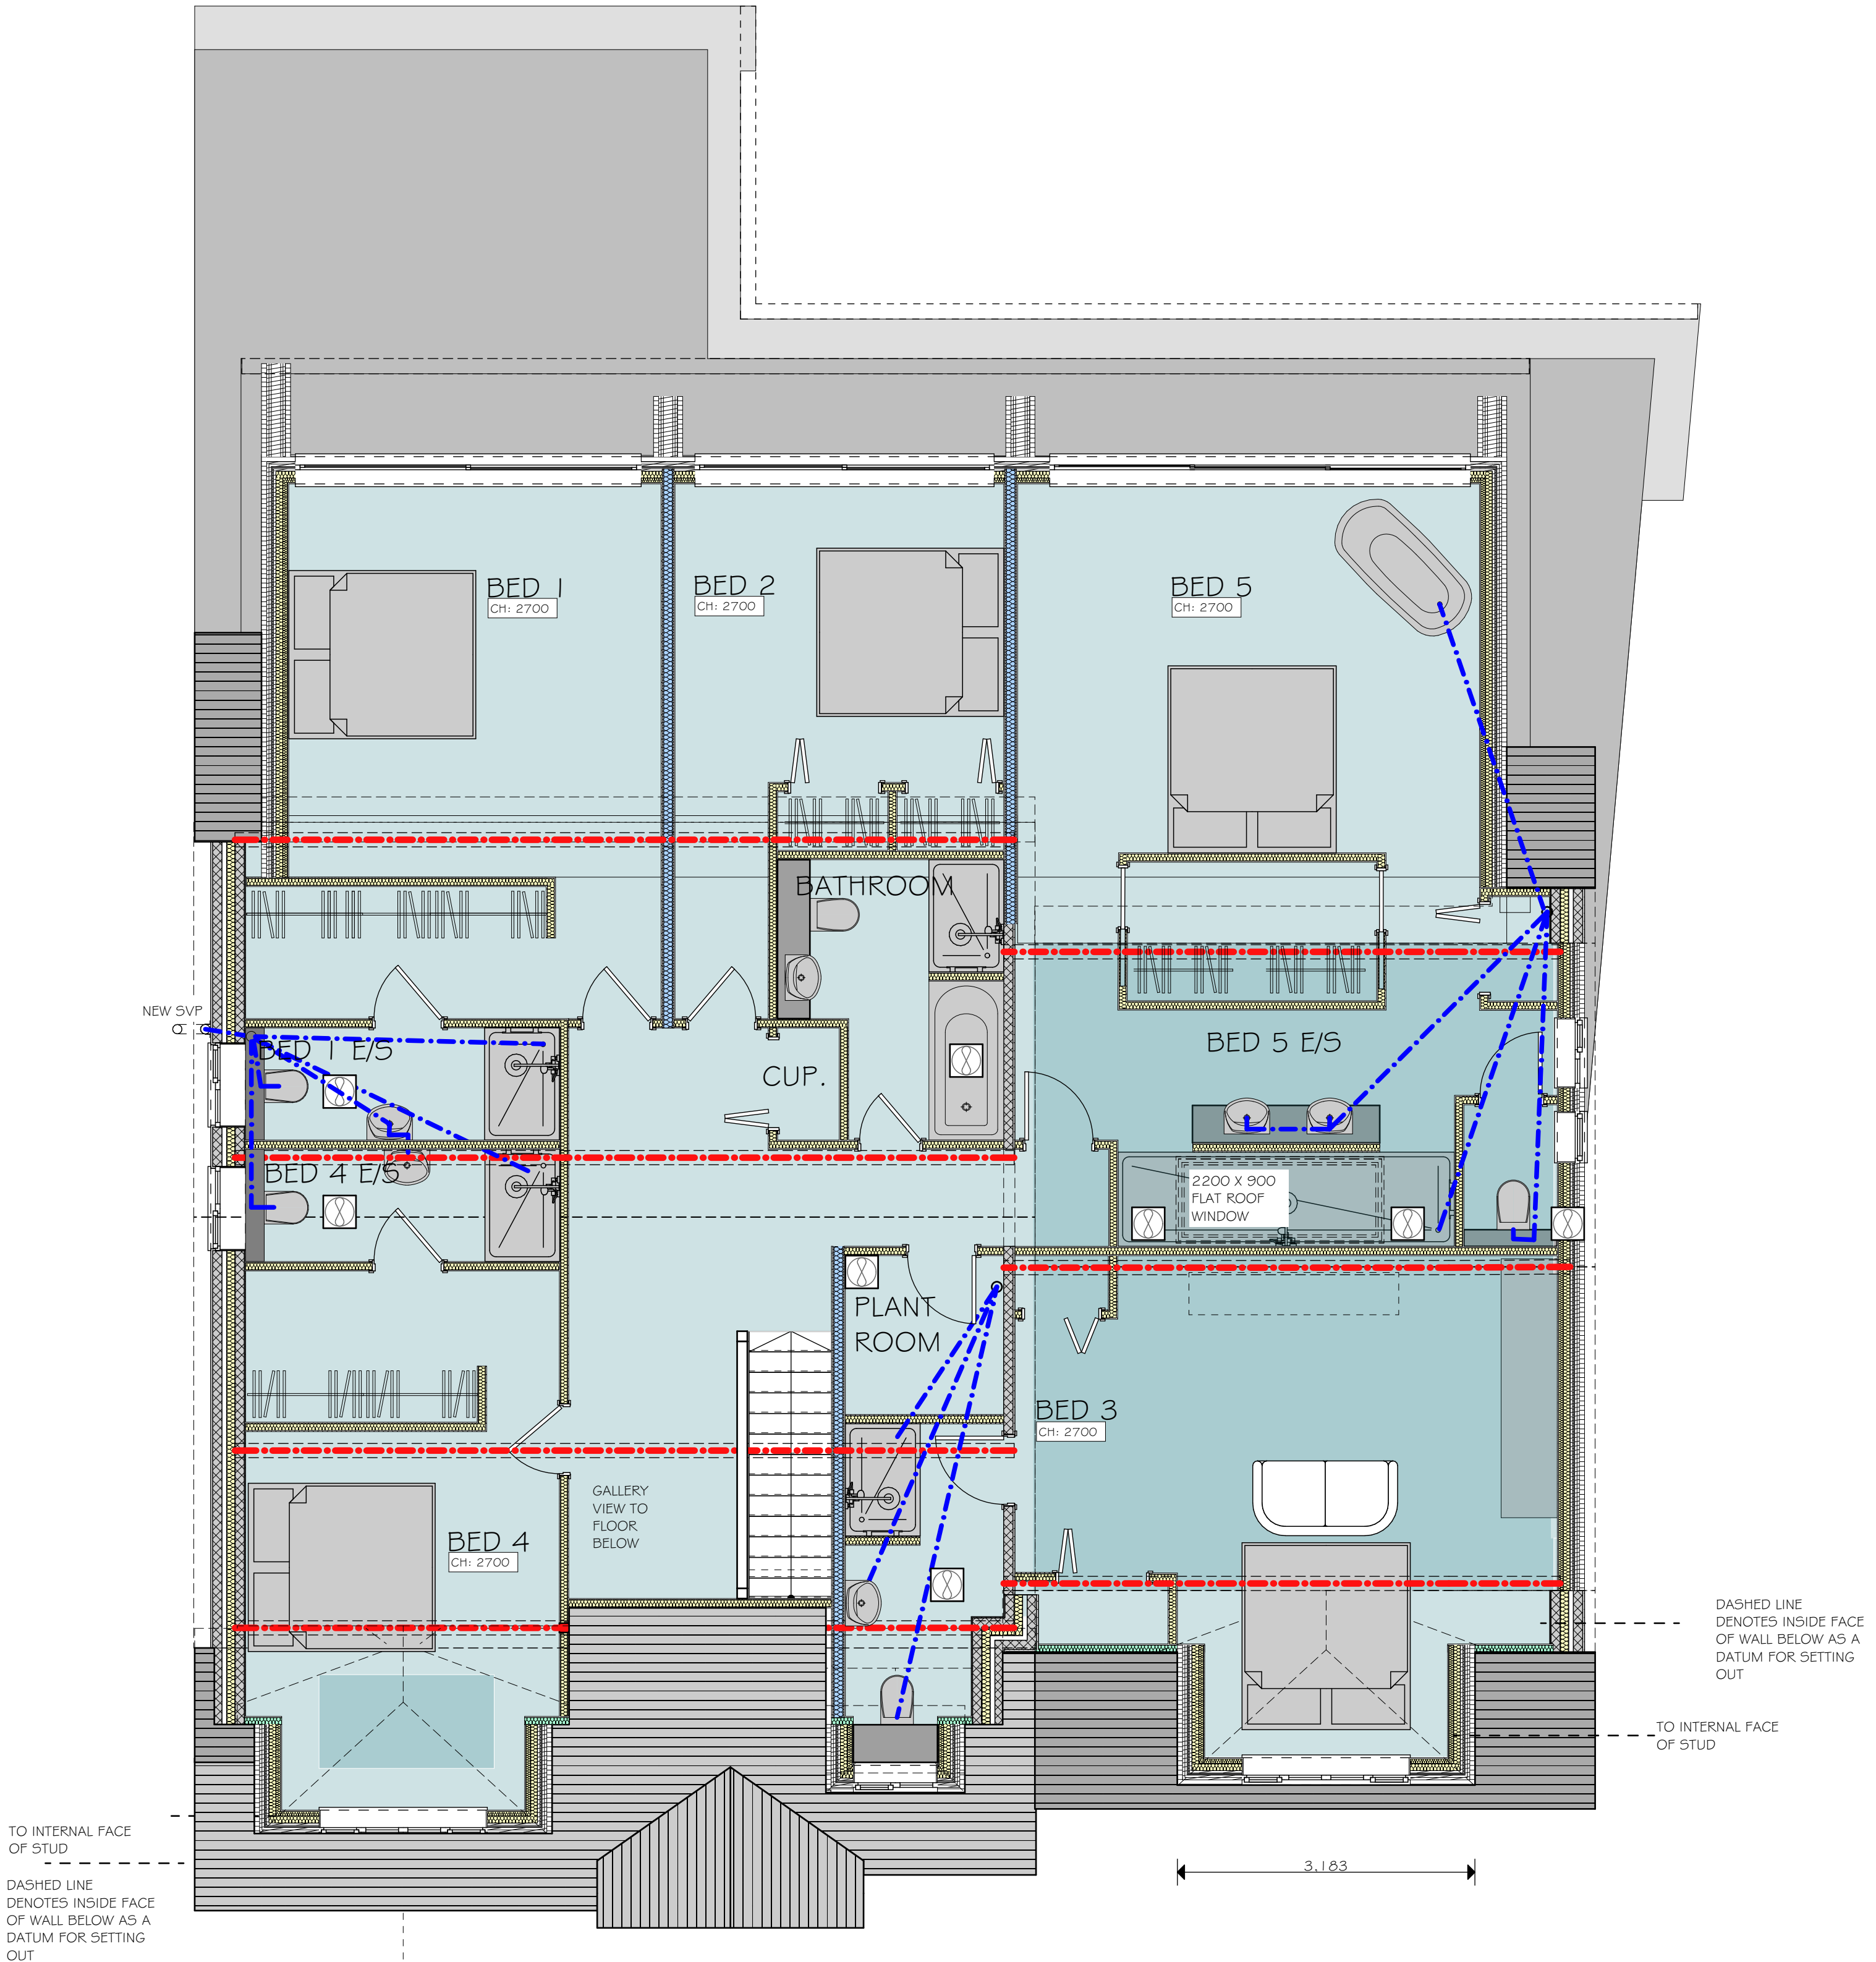

PROPOSED / BUILDING CONTROL GROUND FLOOR PLAN - 1:50@ A1

PROPOSED / BUILDING CONTROL FLOOR PLANS

ASC
DESIGN SERVICES LTD
30 WYDCIFFE ROAD
SOUTHSEA TOWN
HAMPSHIRE
PO4 0LA
TEL: 07970057114
e: INFO@ASCDESIGNSERVICES.CO.UK

NOTES
ALL DRAWINGS TO BE PRINTED AT 1:50 SCALE. DO NOT FIT TO PLOTTER MARKING WHEN PRINTING.
1. This drawing is copyright of ASC Design.
2. These plans are subject to Planning & Building Regulation Approval or any other statute in law before building work commences.
3. Any structural work where mentioned on this drawing is subject to a qualified structural and civil engineer calculations before building work commences.
4. All boundaries are assumed. To be confirmed on site before building work commences.
5. All drawings marked - are not to be built or manufactured from.
6. Only Local Authority Planning Departments may scale dimensions from the drawings.
7. If any discrepancies are found in the drawings these are to be brought to the attention of ASC Design.

Client Details:
MARK WHITE
27 PARK ROAD
CHANDLER'S FORD
SO53 2EW

Date:
DECEMBER 2025

Drawing Code:
PROPOSED/BR - WHITE

Drawing No:
01

Rev:
Rev