

LINEAR SCALE 1:100

A2 @ 1:100

# PROPOSED PLANS & ELEVATIONS



This drawing is the copyright of ADP Architects Ltd. It may not be altered or reproduced in any form, or passed onto Third Parties without the written consent of ADP Architects Ltd.


**Drawing For Planning Purposes Only**  
All dimensions and details on this drawing are for planning purposes and should not be used for fabrication and erection purposes. DO NOT scale from this drawing, except for planning purposes, use figured dimensions if available. Any discrepancies should be highlighted without delay.  
Note: This drawing has been produced with information from a topographical survey carried out by others. All information therefore derived from the survey drawing is assumed to be accurate and ADP Architects Ltd cannot be held accountable for any discrepancies discovered on site.  
IF IN DOUBT ASK FOR CONFIRMATION.

**Elevations**  
Finished ground levels are indicative only, these are generally shown 150mm below dpc level. Please refer to engineers details or the external works layout for finished ground levels if applicable.


**TOTAL GIA:**  
172.59sqm Existing dwelling  
-8.57sqm Less conservatory  
+42.62sqm Proposed extensions  
206.64sqm Total



EAST ELEVATION

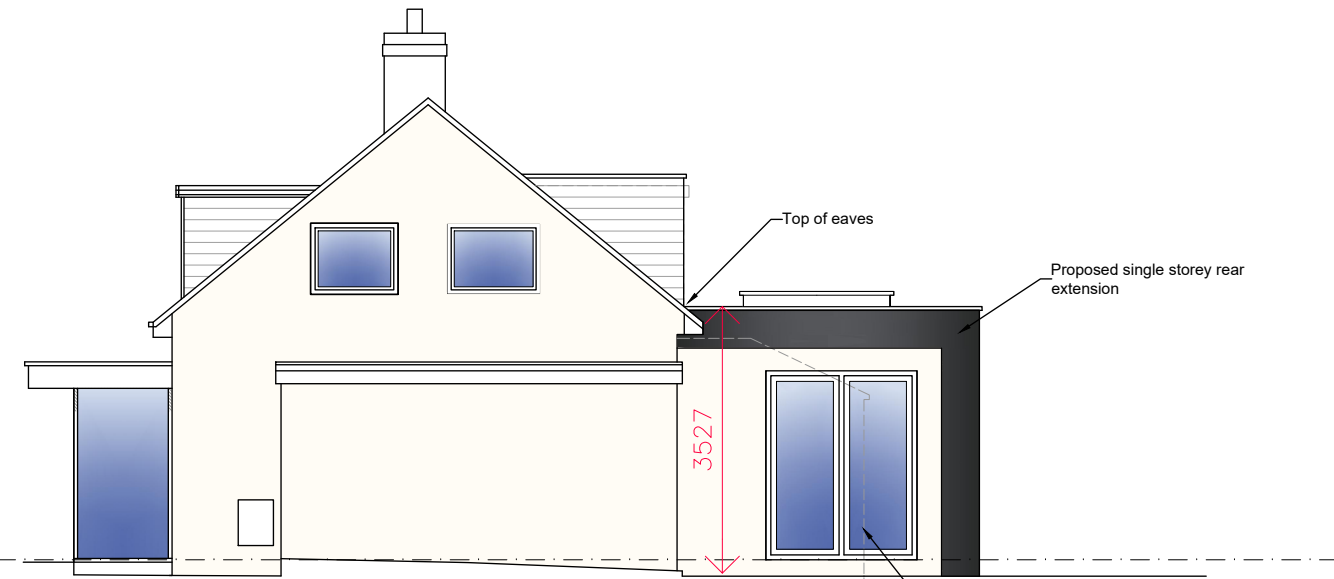


NORTH ELEVATION

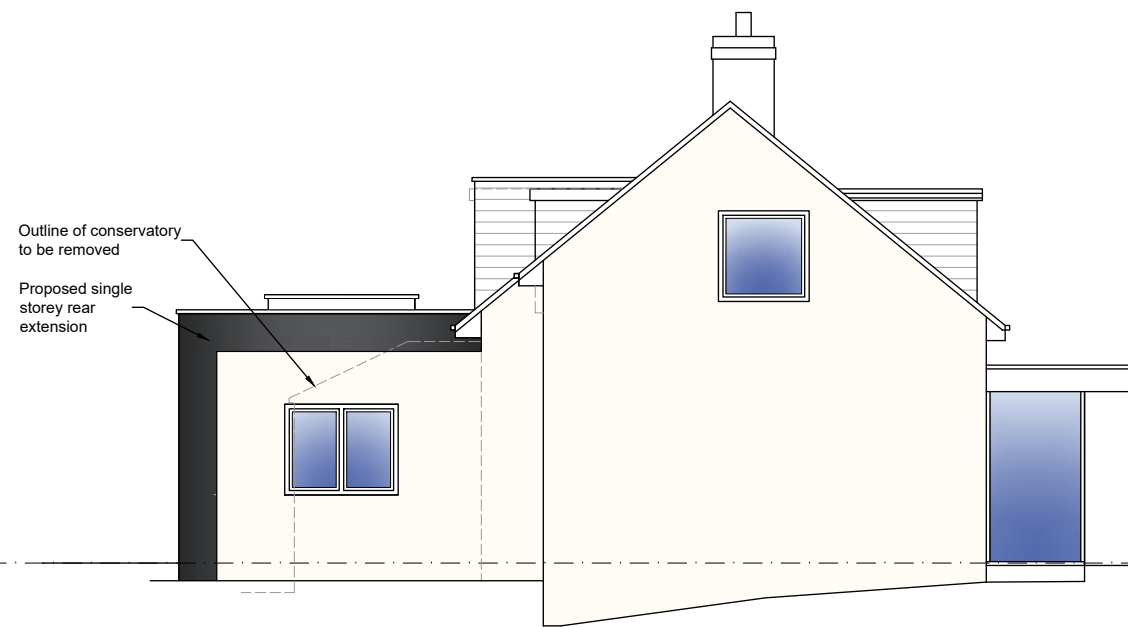

SOUTH ELEVATION




WEST ELEVATION

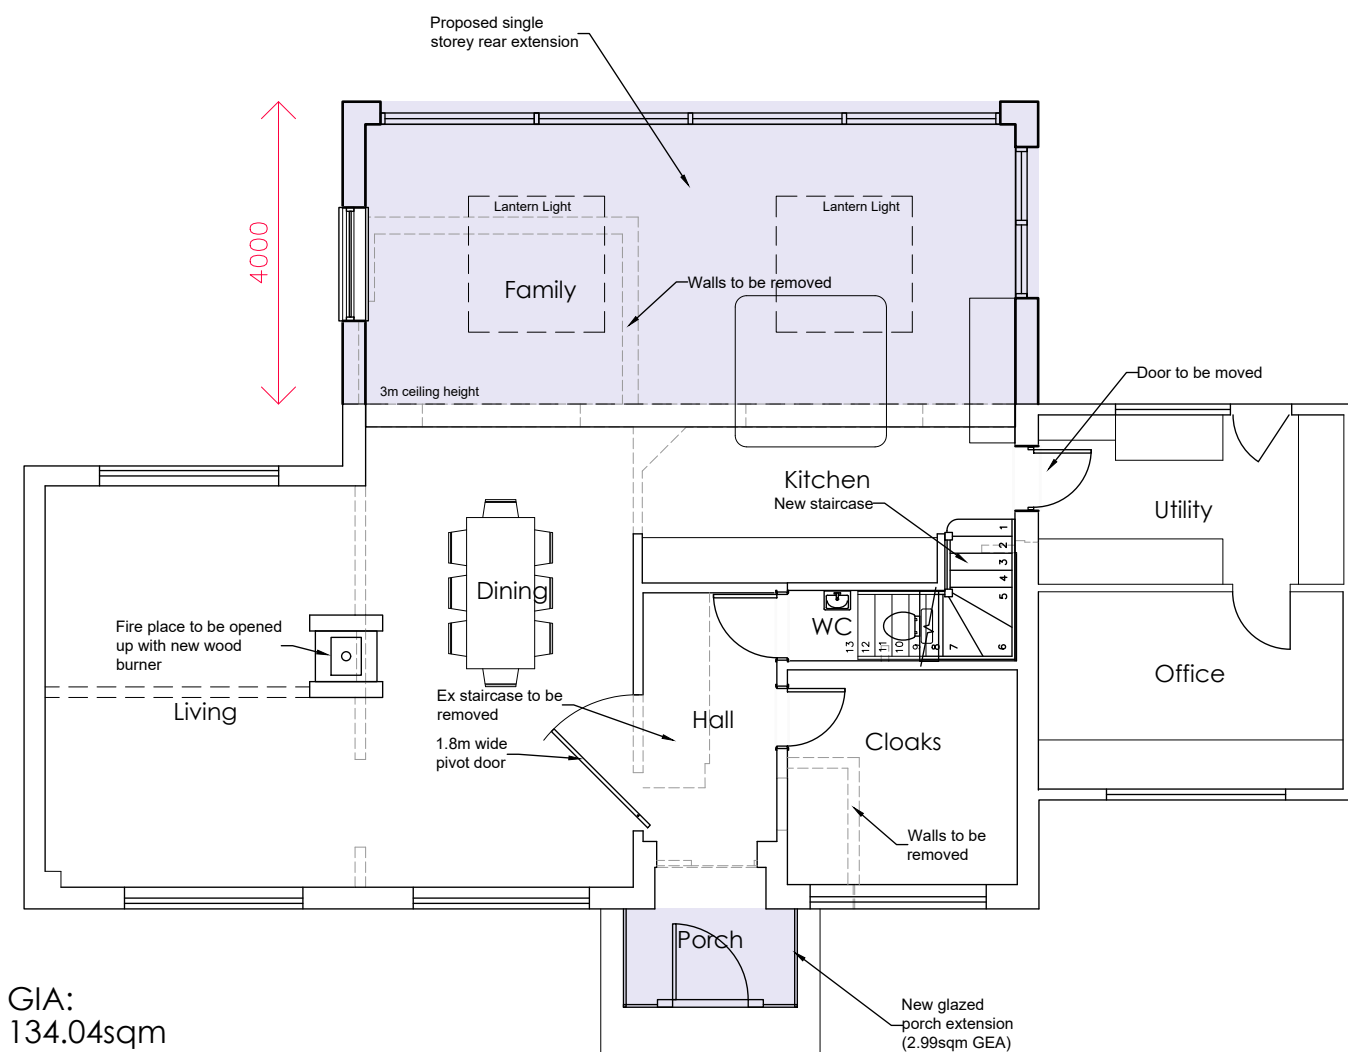

GIA:  
134.04sqm

GROUND FLOOR PLAN 1:100

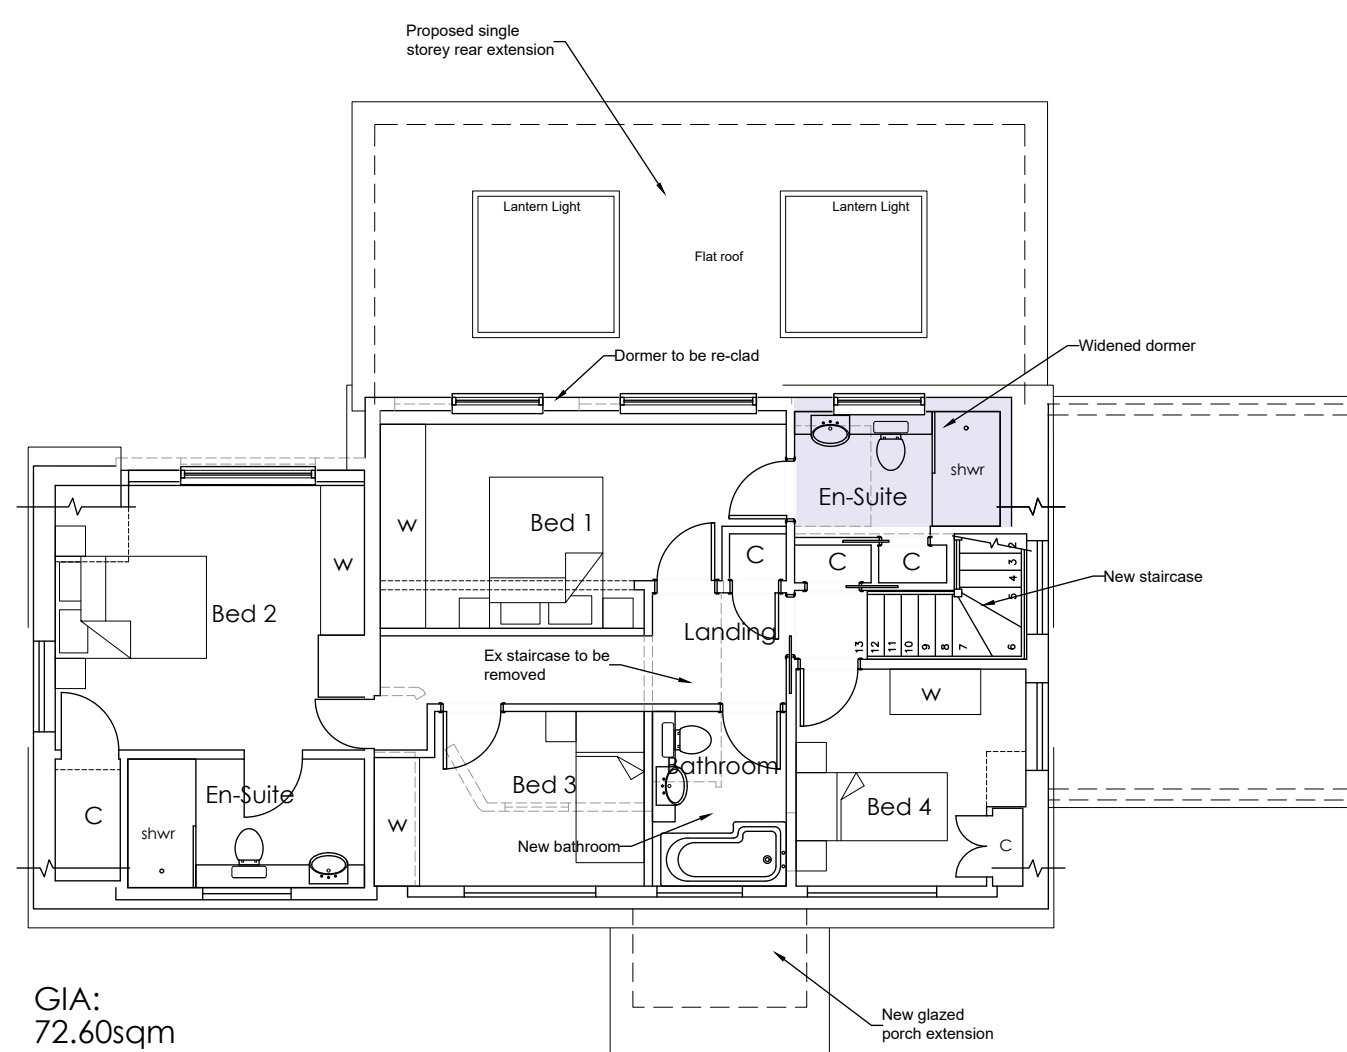

GIA:  
72.60sqm

FIRST FLOOR PLAN

PRELIMINARY



project name/address:  
**Alterations & Additions**  
**Birch Spinney**  
**Hungerford**  
**Bursledon**  
**Southampton SO31 8DE**  
client:  
**Mr & Mrs Peak**  
drawing title:  
**Proposed Plans & Elevations**  
job number: **2106** drawing number: **03** revision: **P4**  
drawing scale/size: **1:100 (A2)** date: **Aug 25** drawn: