


NOTE : This drawing is subject to copyright, no portion is to be used without prior consent. This scheme is subject to Town Planning, Building Regulations and all other necessary consents. Dimensions, Areas and Levels are given are subject to a site survey and are to be checked on site prior to construction.

This project falls under the Construction Design and Management Regulations 2015, whether domestic or commercial. As the client you have specific duties under these regulations. These duties are a legal requirement. For information on your responsibilities please go to www.HSE.gov.uk then CDM Regulations 2015.

5m @ scale 1:100

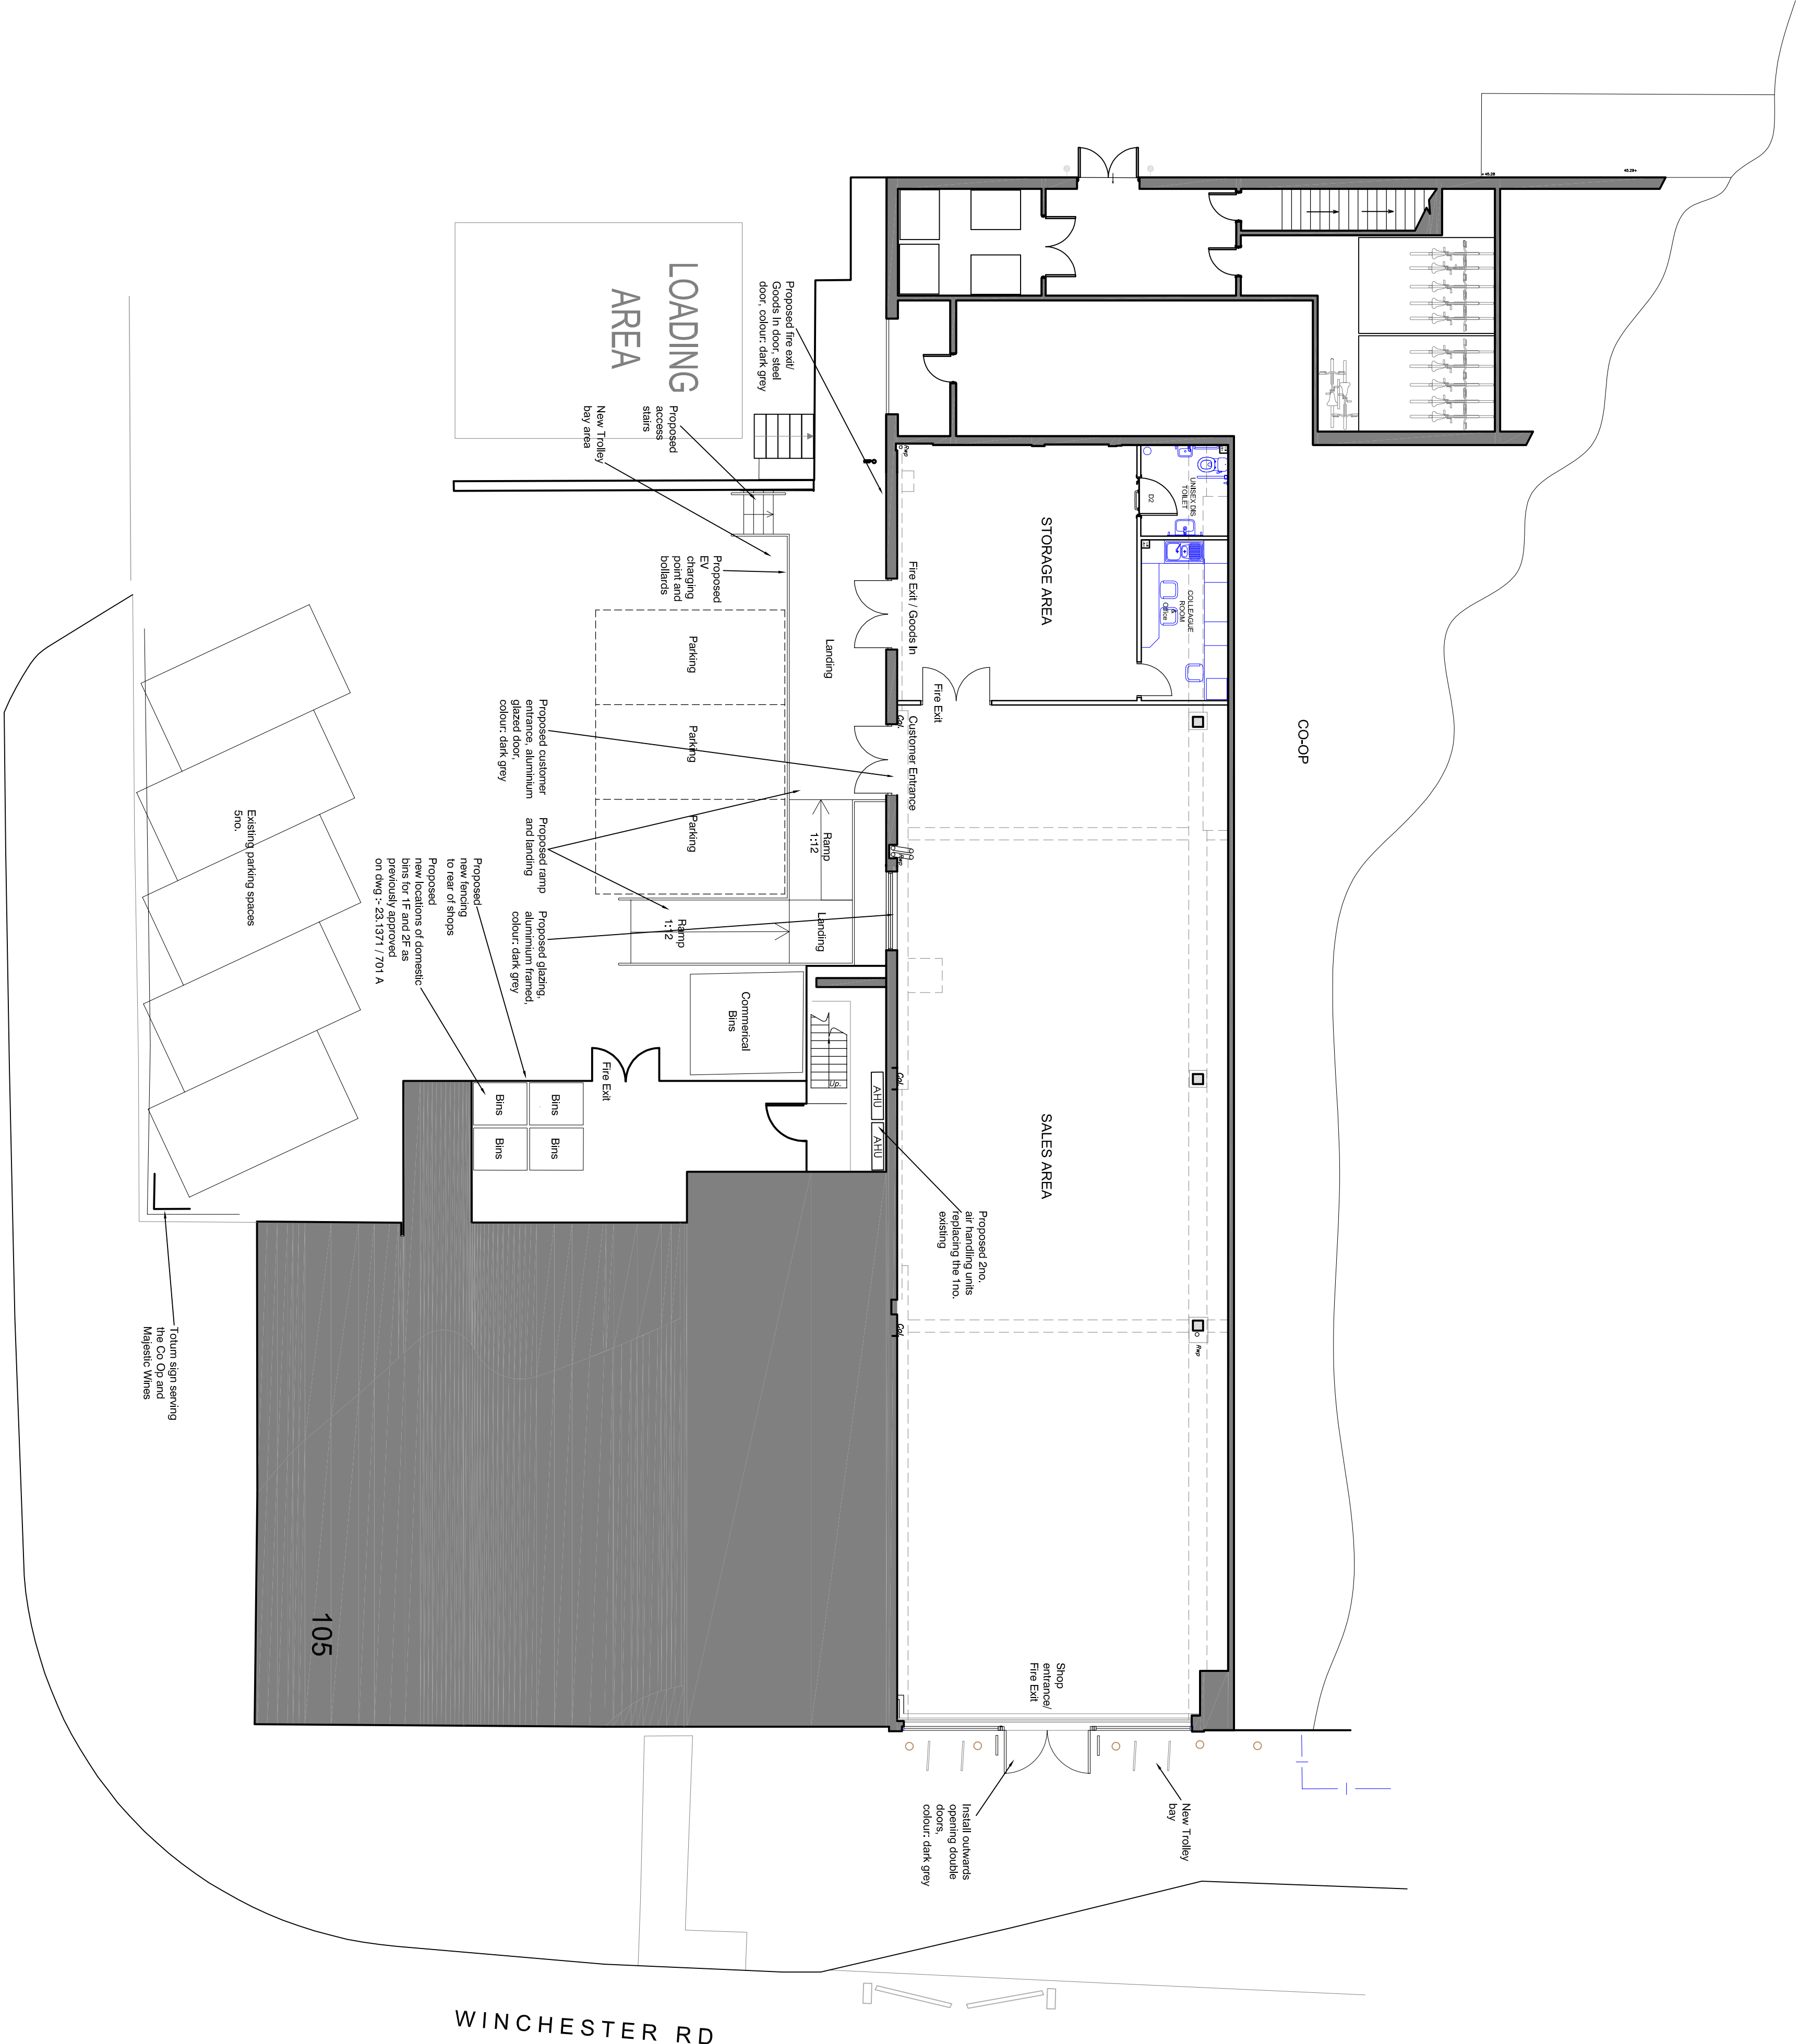

Rev	Date	Amendments
-----	------	------------

bwp | bourne wood partnership

5ALBURY HALL, LONDON, COXLEY 21 ALBANY, HERTFORDSHIRE, AL2 1BU.
TEL:01727 821397 enquiries@bournewood.co.uk
www.bournewood.co.uk

Client / Project:
Majestic Wines
111 Winchester Road,
Chandlers Ford, Eastleigh,
SO53 2GH

Drawing Title:

Proposed Floor Plan

Drawn By:	Date:
	Oct 2025
Scale:	Size:
1:100	A1
Job / Drawing Number:	Revision:
2243 - PD02	F

Project Management And Cost Control Of Construction Projects