


Drawing Notes:

The Copyright of this drawing belongs solely to BPS Design Consultants Ltd and it should not be copied or reproduced without written consent from BPS Design Consultants.

Any written dimensions to take precedent over scaling and all dimensions should be checked on site.

This drawing has been prepared for the purposes of planning consent and should NOT be used for construction or any other use.

SCALE (Metres) 1:100 @ A1 Sheet

 


SCALE (Metres) 1:250 @ A1 Sheet



SCALE (Metres) 1:500 @ A1 Sheet




SCALE (Metres) 1:1250 @ A1 Sheet

 


Proposed Front Elevation



Proposed Rear Elevation

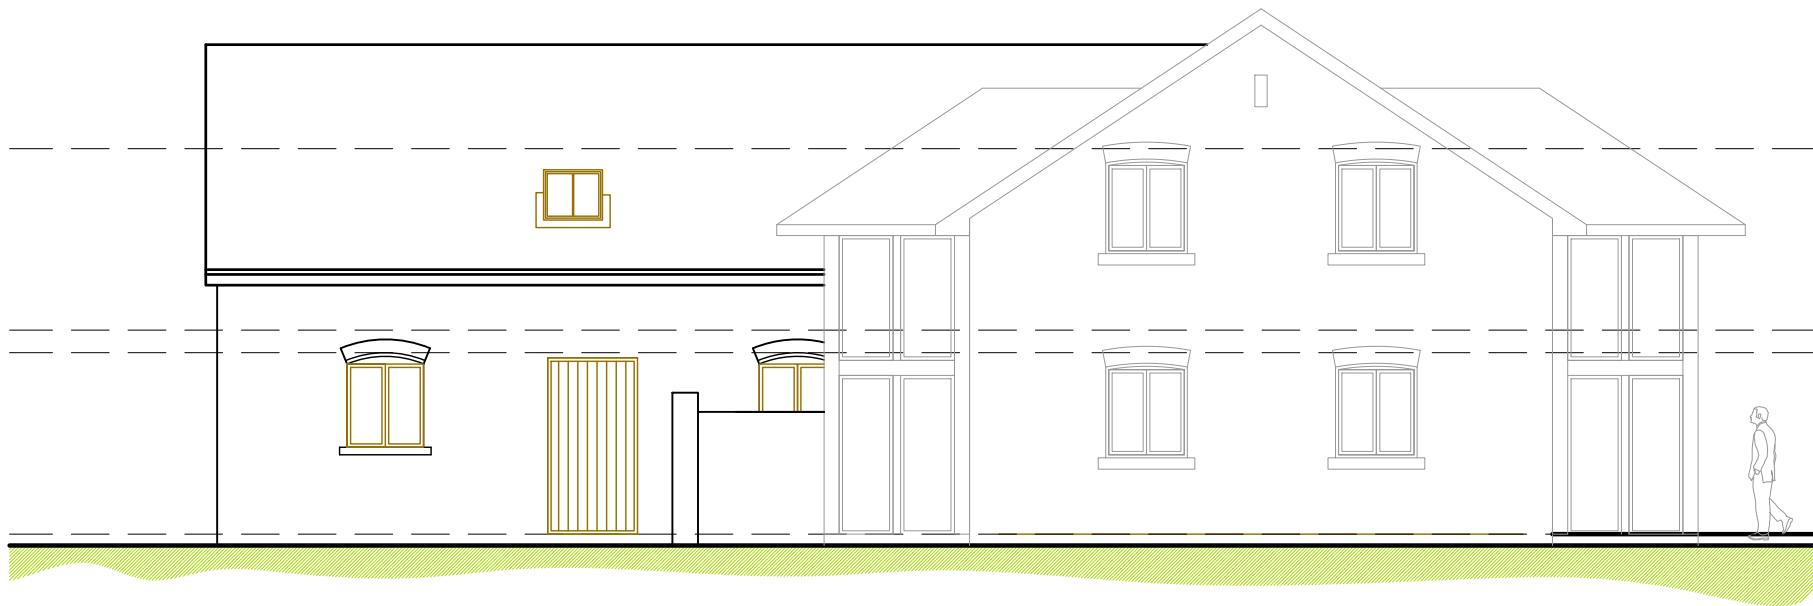


Proposed Side Elevation

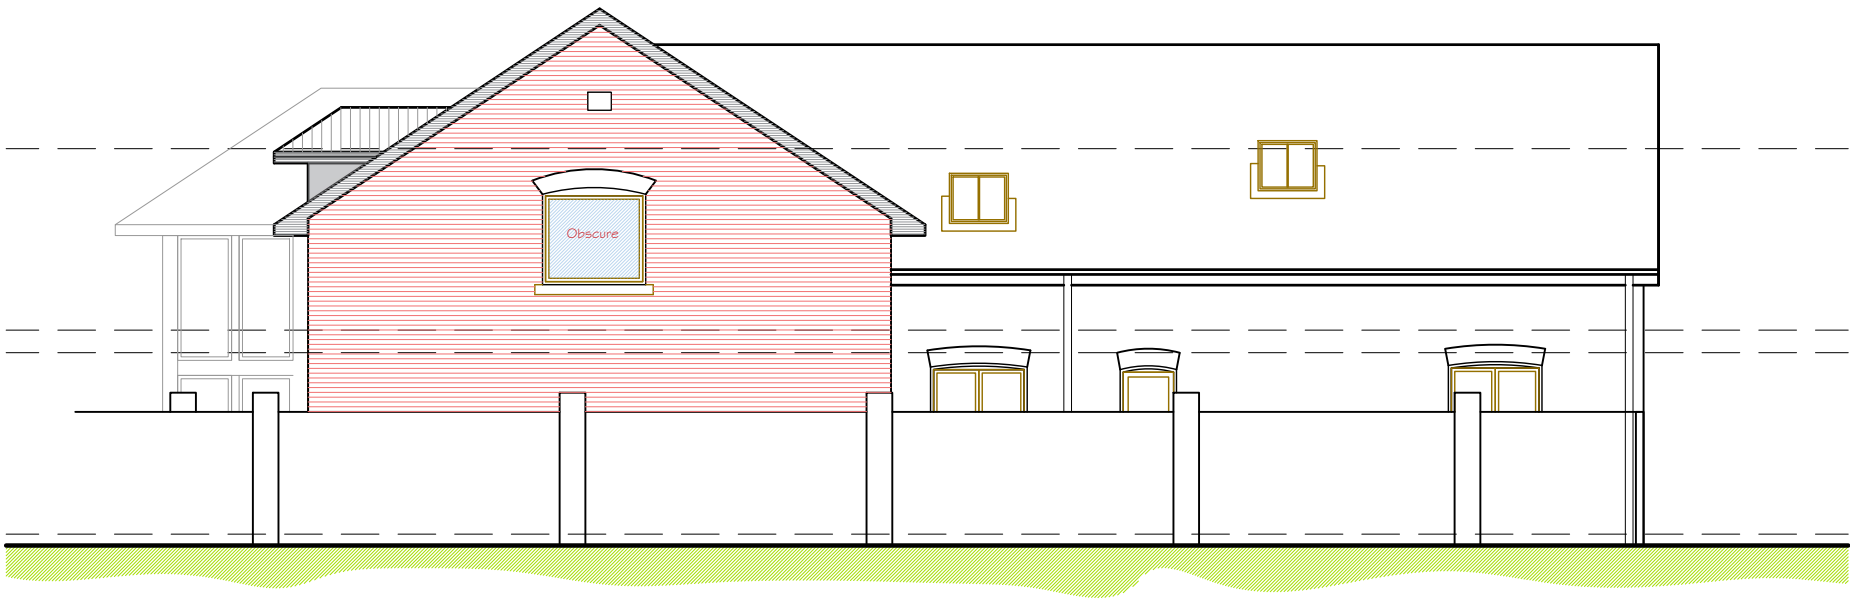

Proposed Side Elevation

Proposed Elevations 1 : 100

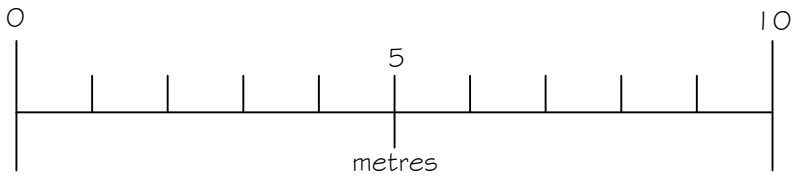

Planning Issue

BPS Design Consultants Ltd

Architectural Services and Structural Engineers

Seafields, Dodwell lane, Bursledon, Southampton, SO31 1DJ

Tel: 023 8040 4017

robert@bpsdesign.co.uk

colin@bpsdesign.co.uk

Mobile: 07915 604 293

Mobile: 07886 855 897

www.bpsdesign.co.uk

Project:		Coach House Moorgreen Farm Burnetts Lane West End	
Client:		Mr and Mrs Coppard	
Dwg Title:		Proposed Elevations	
Dwg No:	PL/04	Revision:	-
Date:	Nov 2025	By:	rjn
		Scale:	As Shown

The Copyright of this drawing belongs solely to BPS Design Consultants Ltd. It should not be copied or reproduced without consent from BPS Design Consultants Ltd. Original drawing at A1 size.