


Drawing Notes:

The Copyright of this drawing belongs solely to BPS Design Consultants Ltd and it should not be copied or reproduced without written consent from BPS Design Consultants.

Any written dimensions to take precedent over scaling and all dimensions should be checked on site.

This drawing has been prepared for the purposes of planning consent and should NOT be used for construction or any other use.

SCALE (Metres) 1:100 © A1 Sheet

 


SCALE (Metres) 1:250 © A1 Sheet



SCALE (Metres) 1:500 © A1 Sheet




SCALE (Metres) 1:1250 © A1 Sheet

 


Existing Front Elevation



Existing Rear Elevation

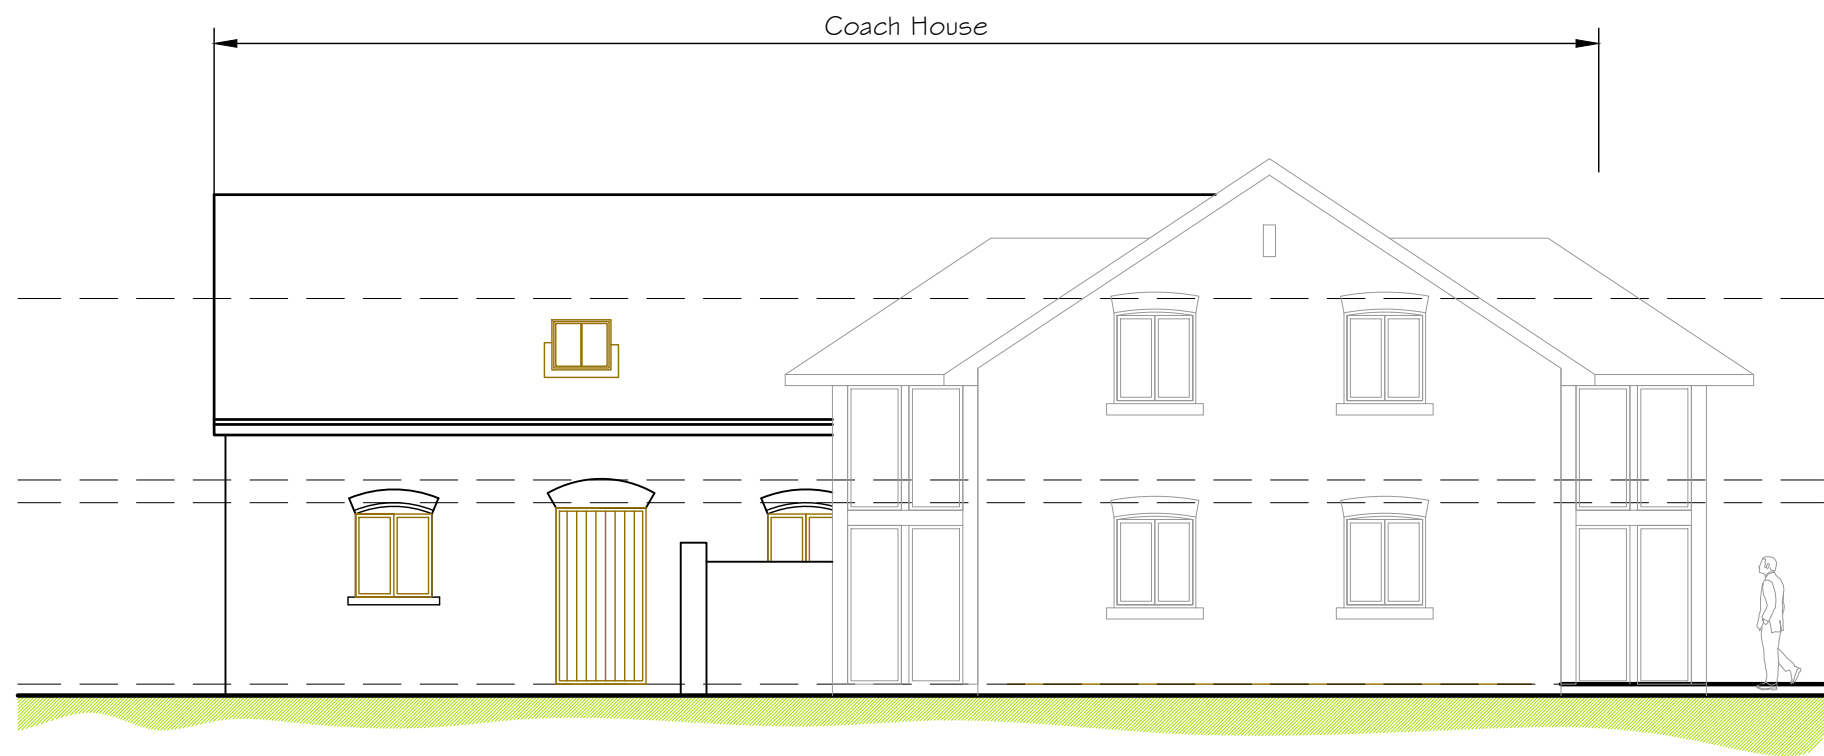


Existing Side Elevation

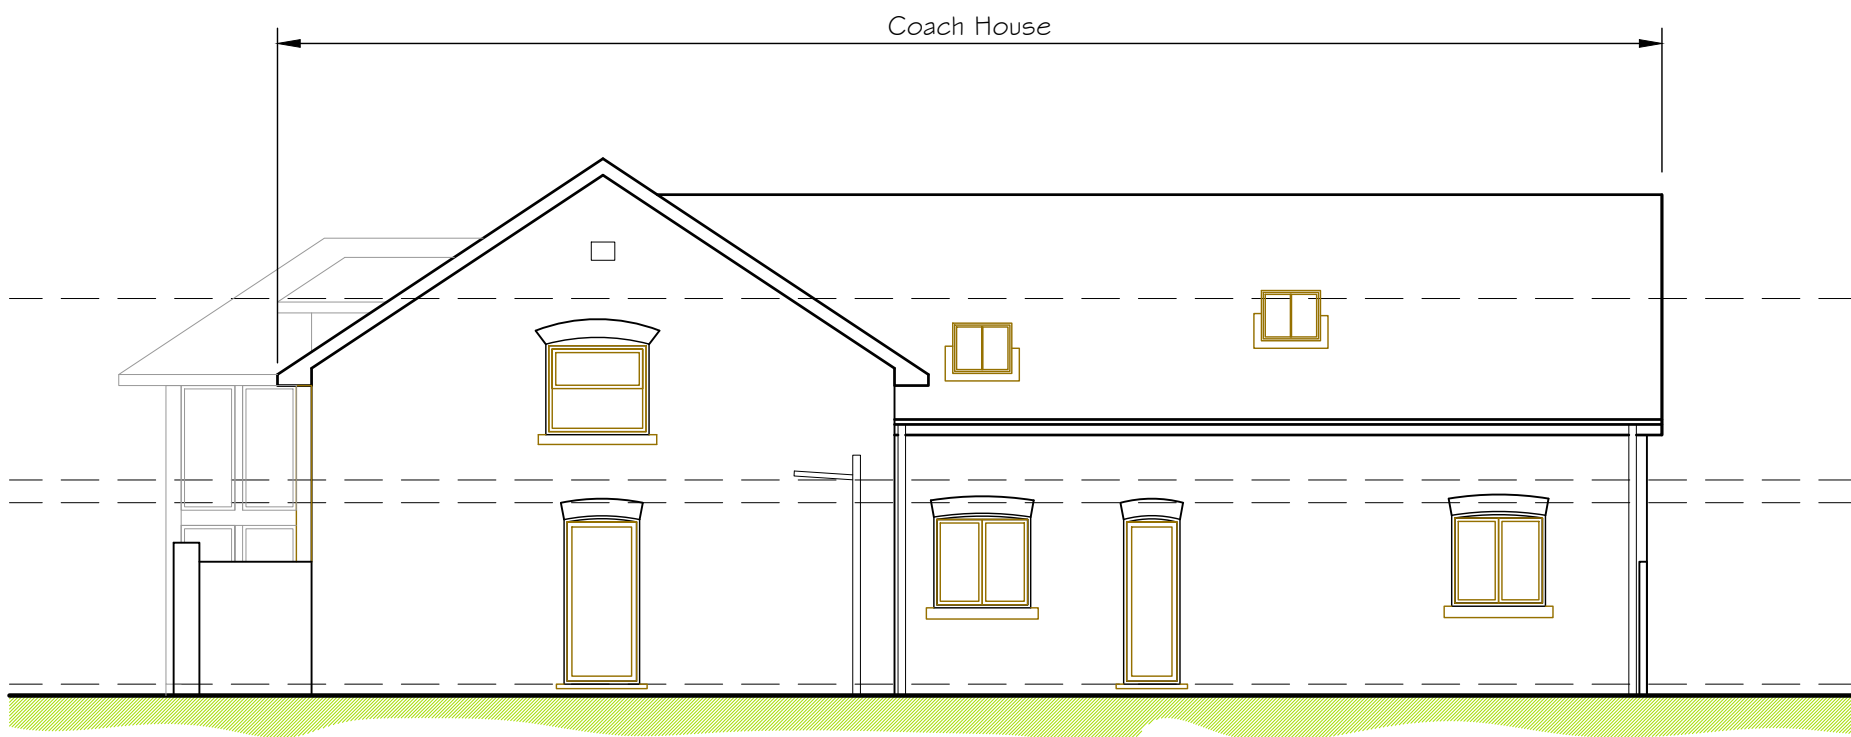

Existing Side Elevation

Existing Elevations 1:100

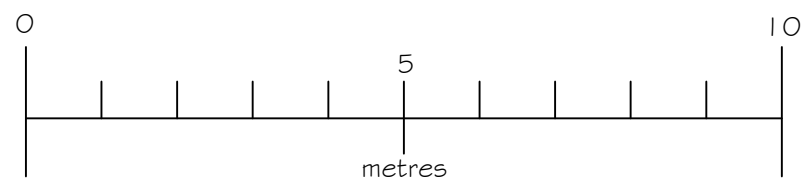

Planning Issue

BPS Design Consultants Ltd Architectural Services and Structural Engineers Seafields, Dodwell lane, Bursledon, Southampton, SO31 1DJ Tel: 023 8040 4017 robert@bpsdesign.co.uk colin@bpsdesign.co.uk Mobile: 07915 604 293 Mobile: 07886 855 897 www.bpsdesign.co.uk	
Project:	Coach House Moorgreen Farm Burnetts Lane West End
Client:	Mr and Mrs Coppard
Dwg Title:	Existing Elevations
Dwg No:	PL/01
Date:	Nov 2025
By:	rjn
Scale:	As Shown
The Copyright of this drawing belongs solely to BPS Design Consultants Ltd. It should not be copied or reproduced without consent from BPS Design Consultants Ltd. Original drawing at A1 size.	