




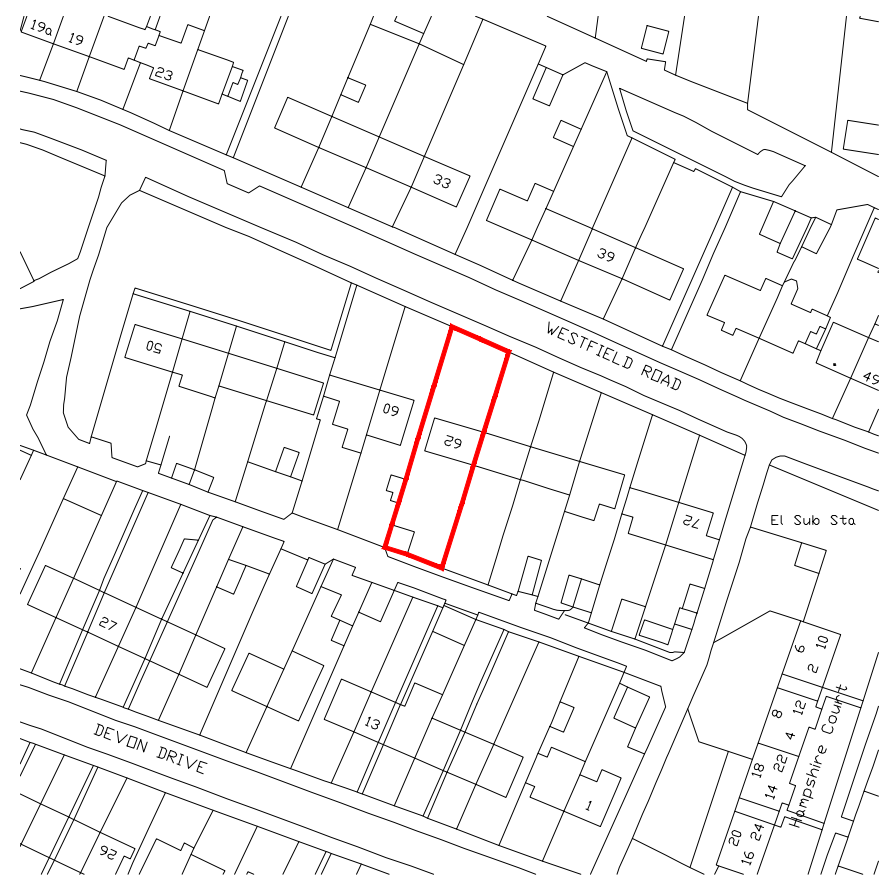


Location Plan
AS EXISTING
Scale 1:1250
OS Licence number AC0000849896

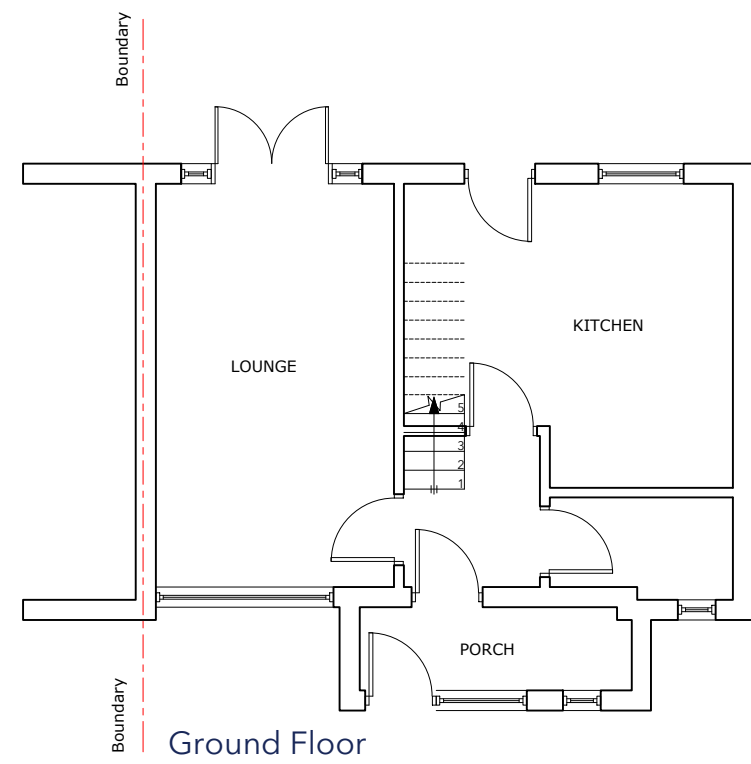

Ground Floor


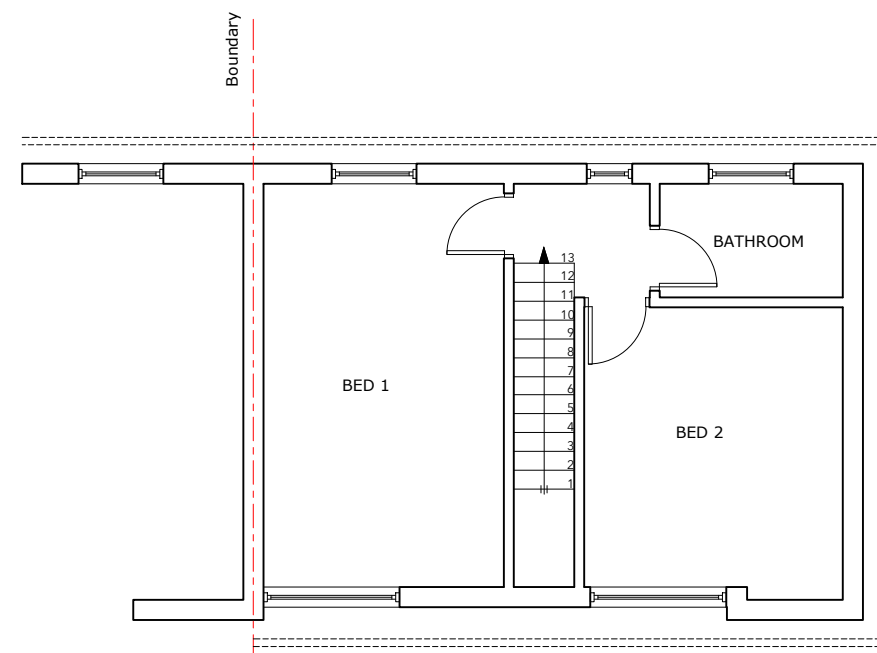


First Floor


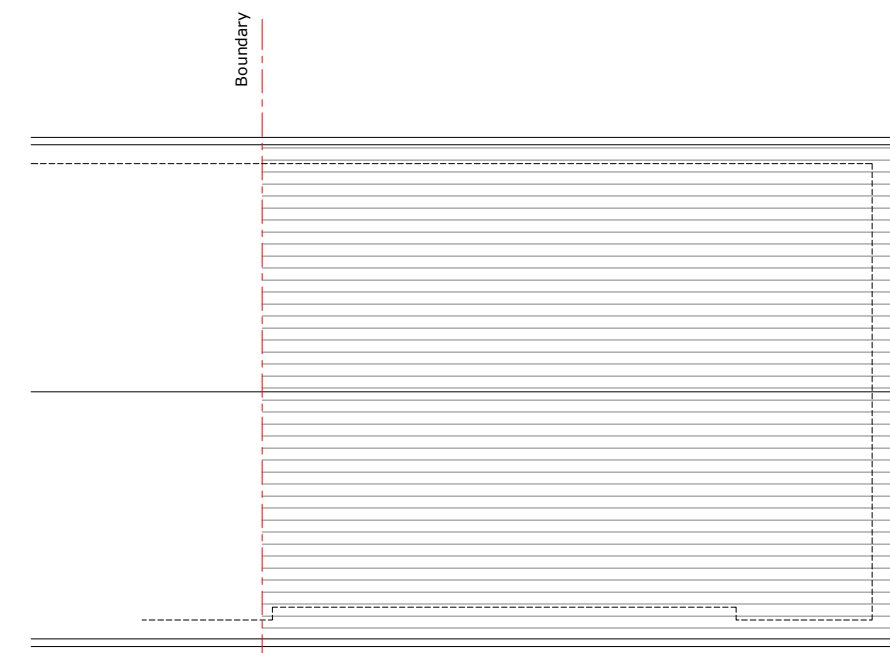


Roof Plan


Plans
AS EXISTING
Scale 1:100

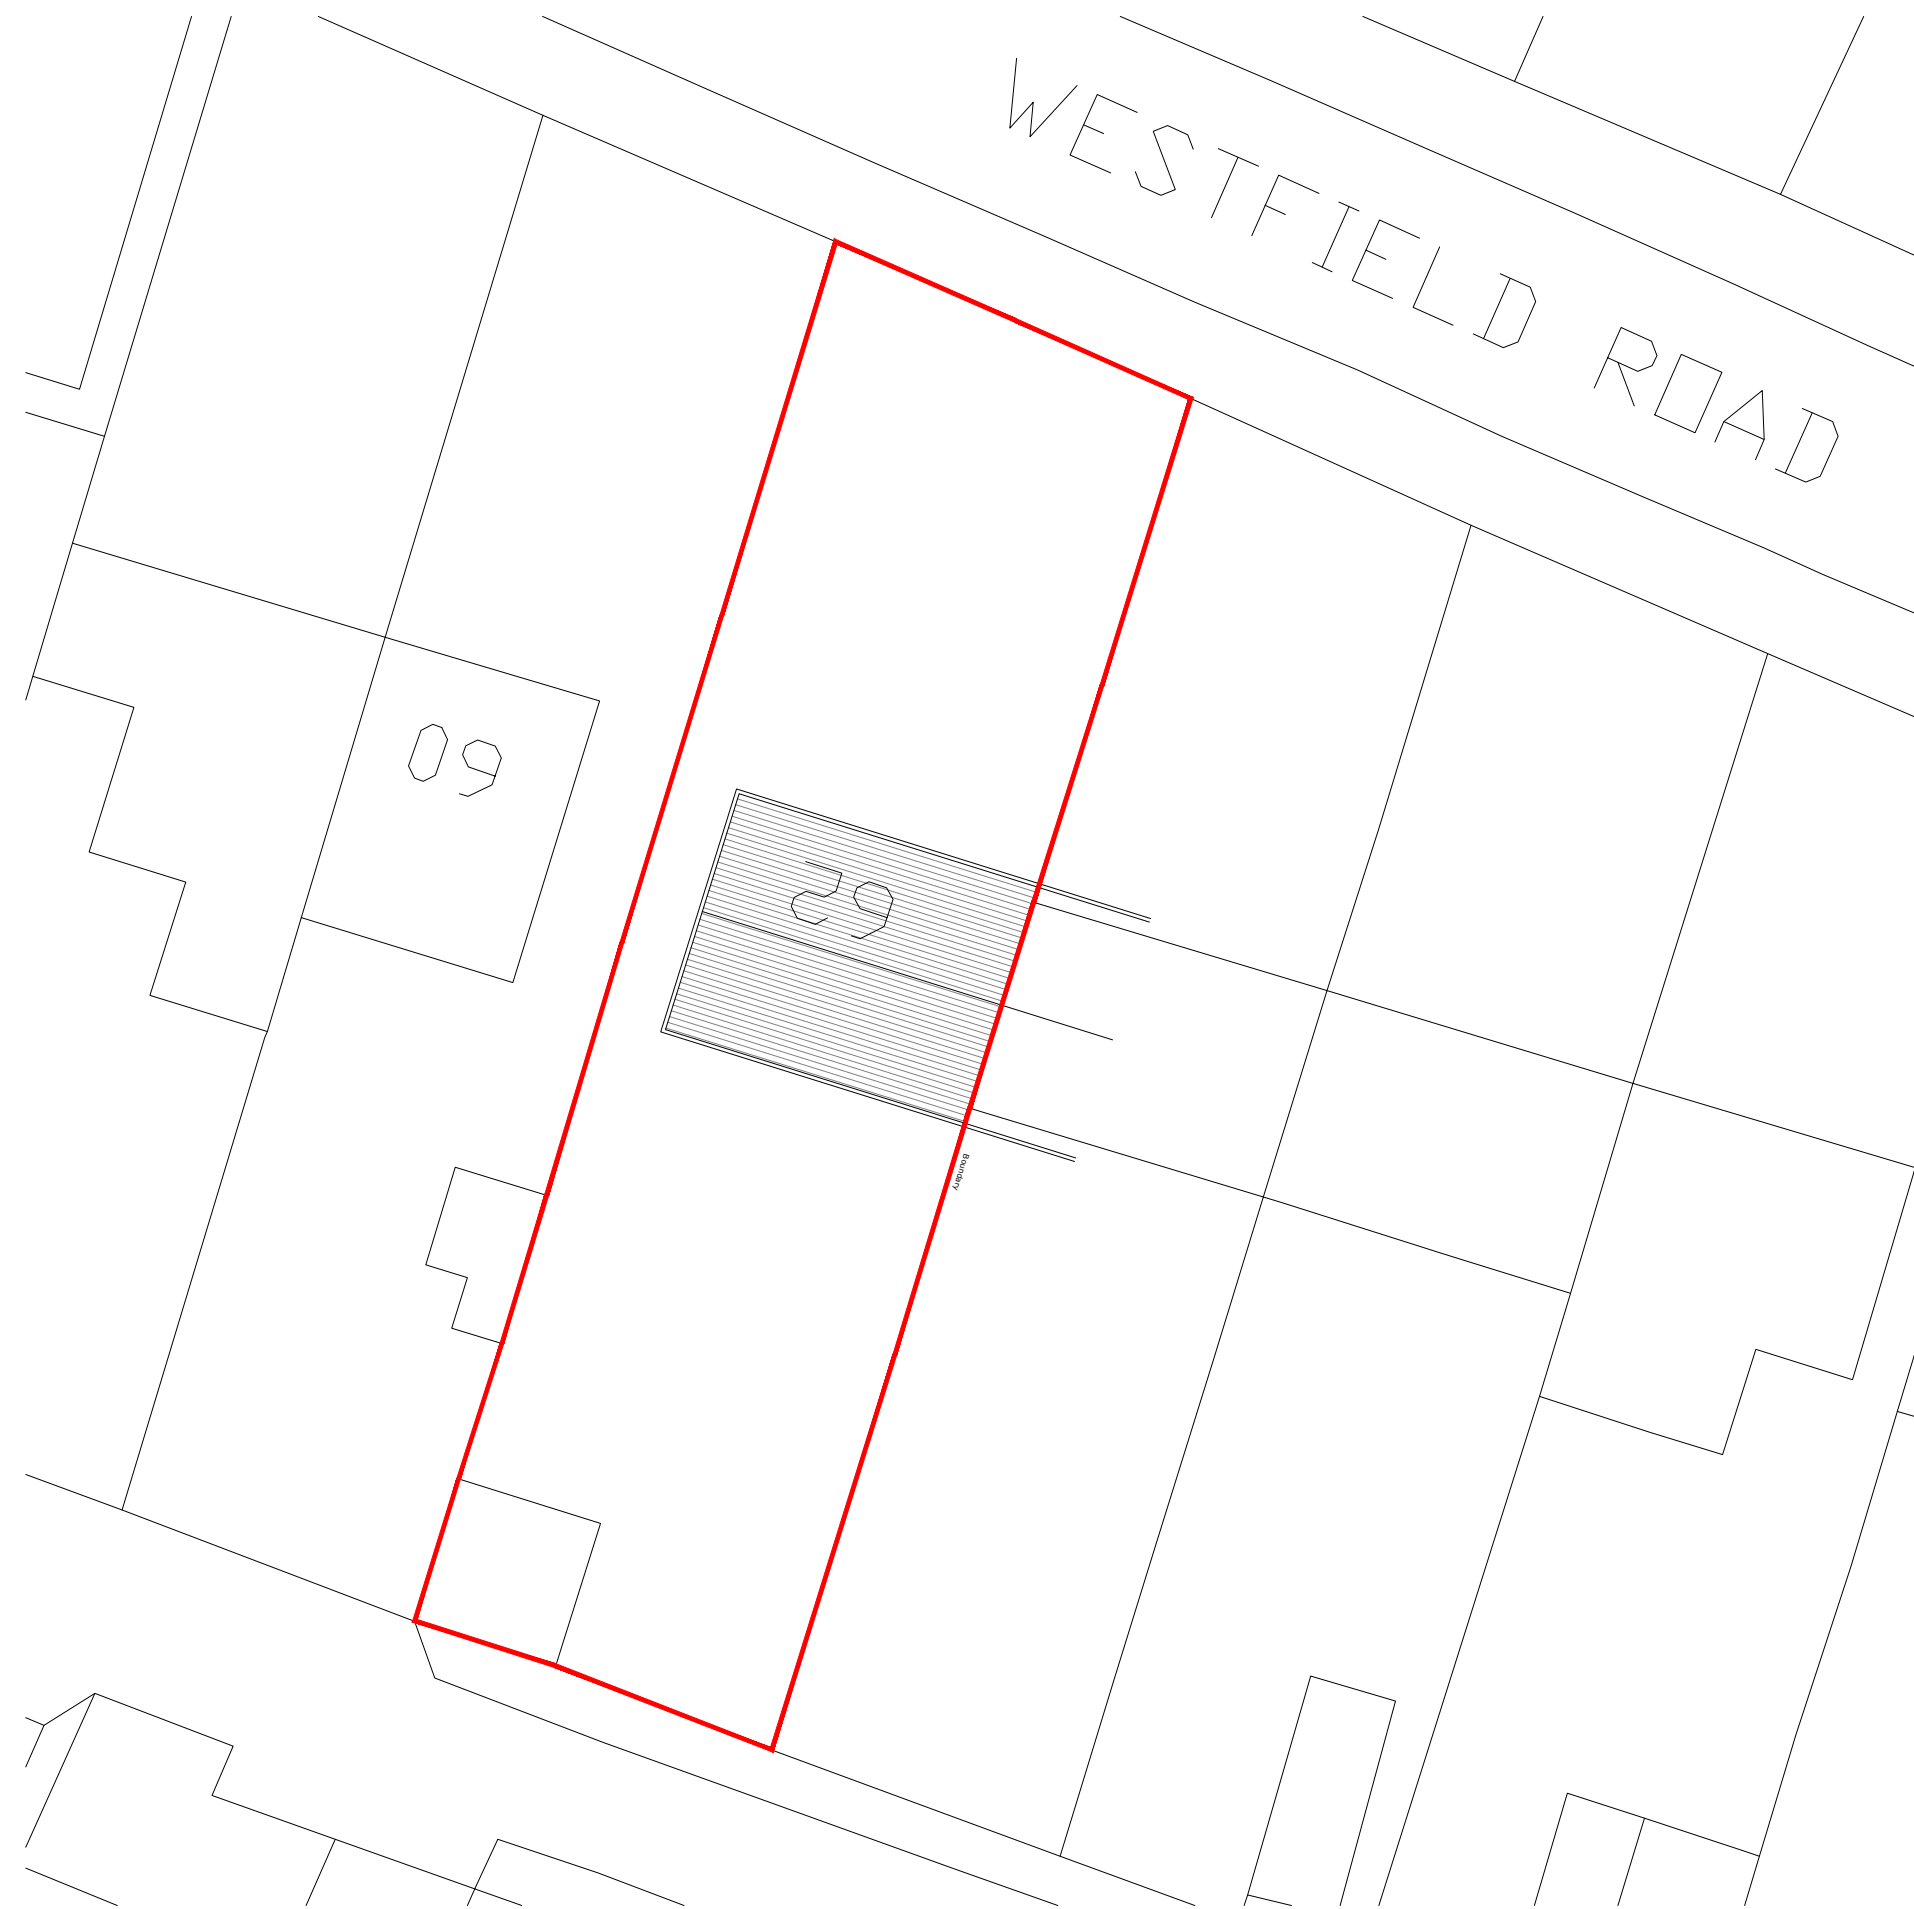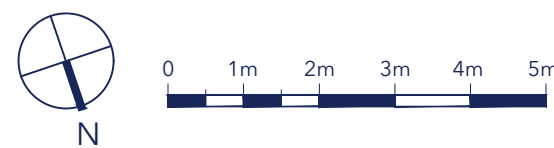


Site Plan
AS EXISTING
Scale 1:200

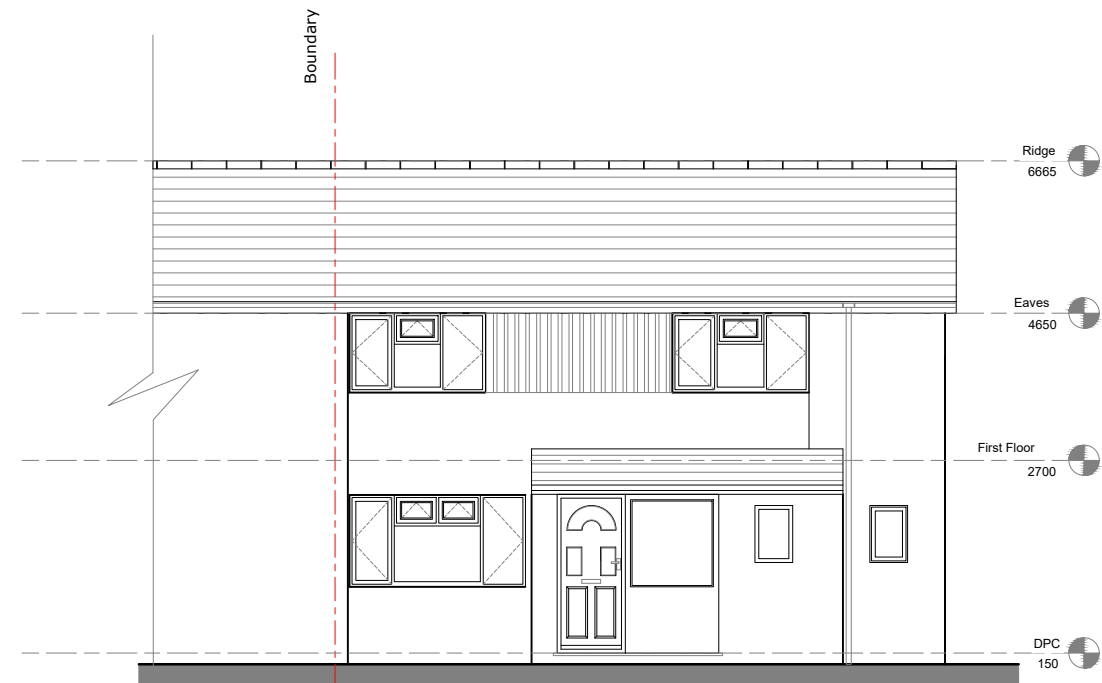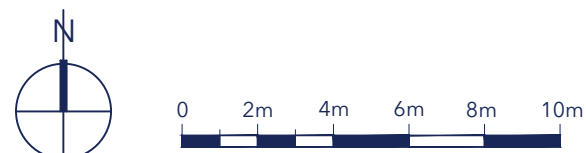


Front Elevation (Facing Westfield Rd)

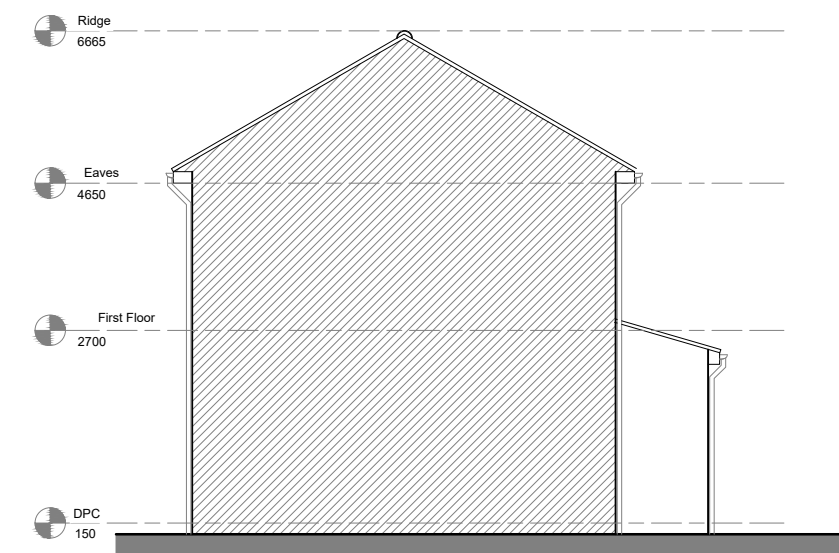

East Side Elevation

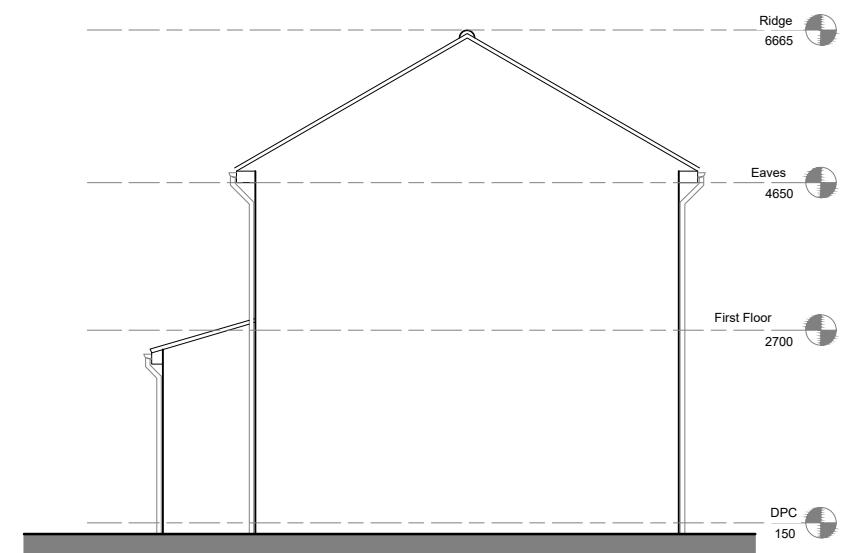

West Side Elevation

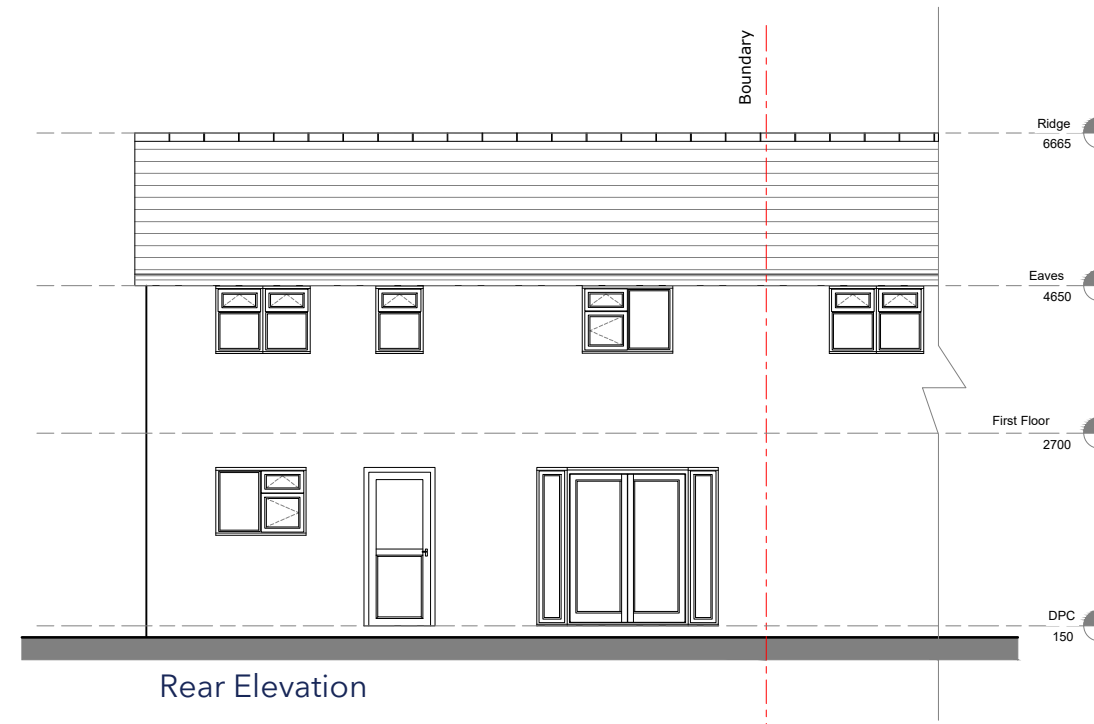

Rear Elevation

Elevations
AS EXISTING
Scale 1:100



No.	Description	Date

studio

t. 02382 542011
e. info@rs-studio.co.uk
w. www.rs-studio.co.uk

Drawing Title:
Plans and Elevations
AS EXISTING

Project Title:
62 Westfield Road,
Chandlers Ford,
Eastleigh, SO53 3GW

Drawing No.:

1924-P-01

Date: December 2025

Scale: Various

Drawn: AS

Checked: RS

This drawing is the copyright of the company and must not be reproduced or used without permission. Annotated dimensions are to be taken in preference to scaled dimensions and site dimensions must be checked before work is commenced.