

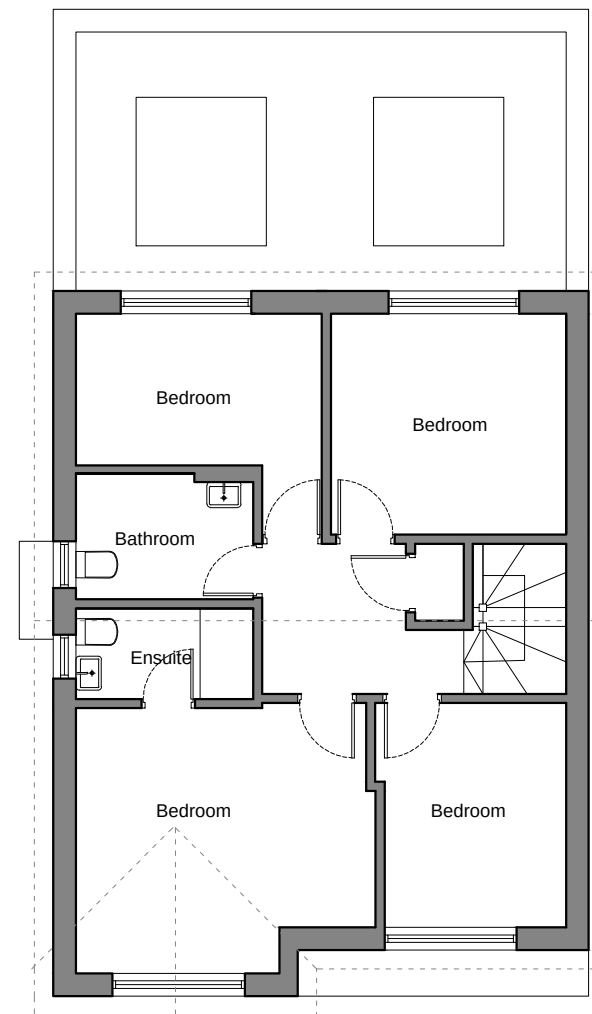


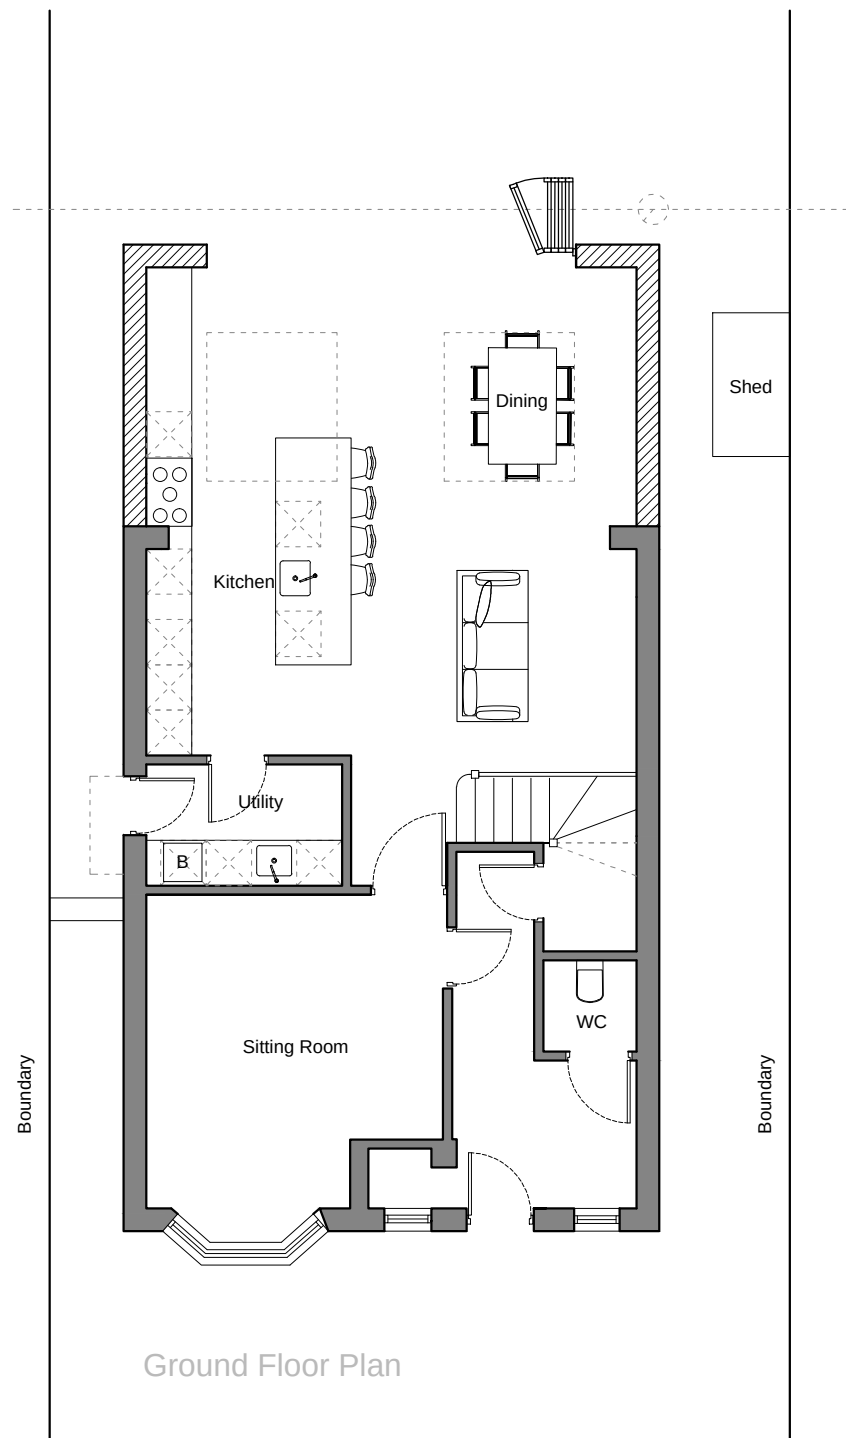

PLANNING

PROPOSED FLOOR PLANS

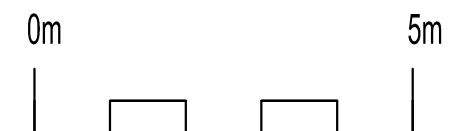

REVISION	DATE
JMArchitecture info@jwarchitecture.co.uk +44(0)7855 95939 38 Chesil Street, Winchester SO23 0HX jwarchitecture.co.uk	
project	133 Olympic Way, Fair Oak
client	Jo Hyde
drawing	Proposed Plans
date	July 26
scale	1:100@A3
drawing no	PL04
revision	