

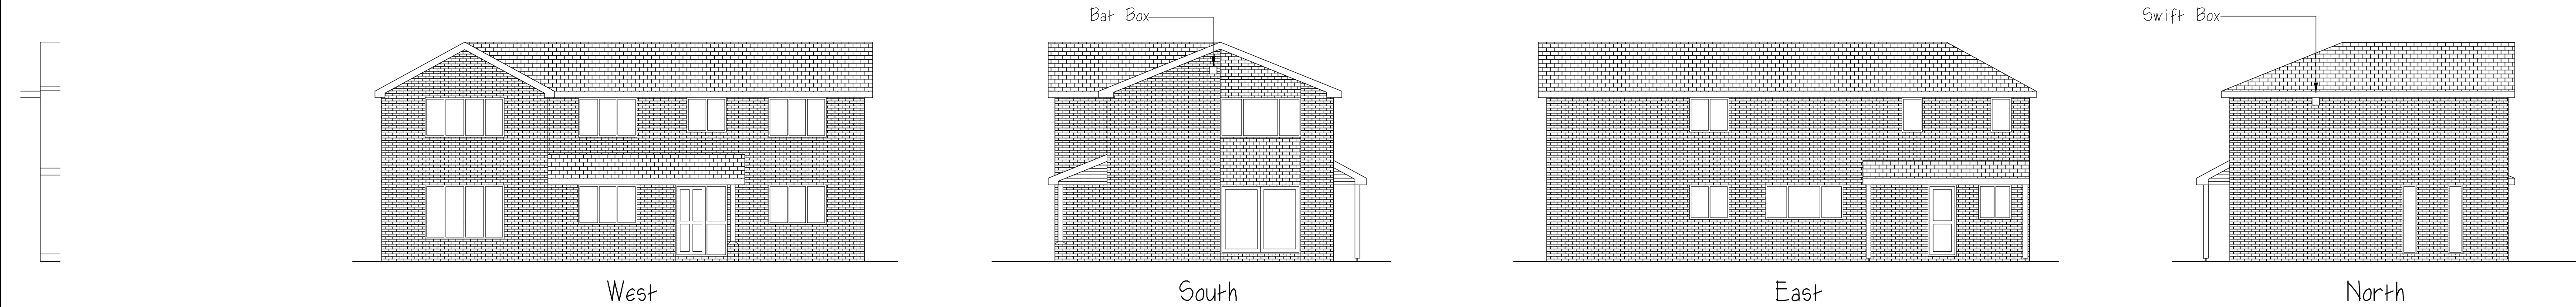
 
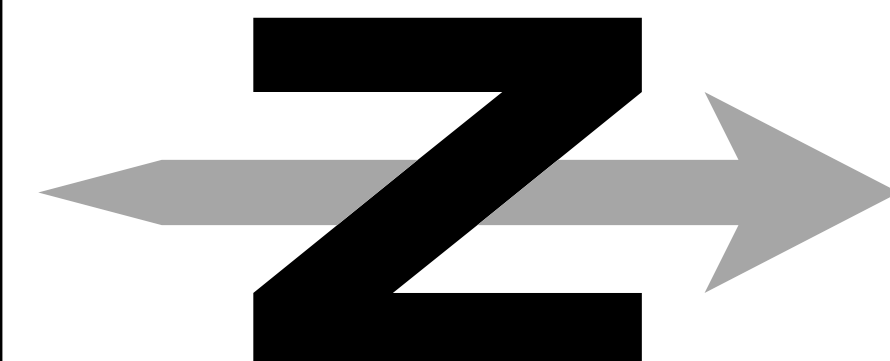


Elevations Scale Bar 1:100

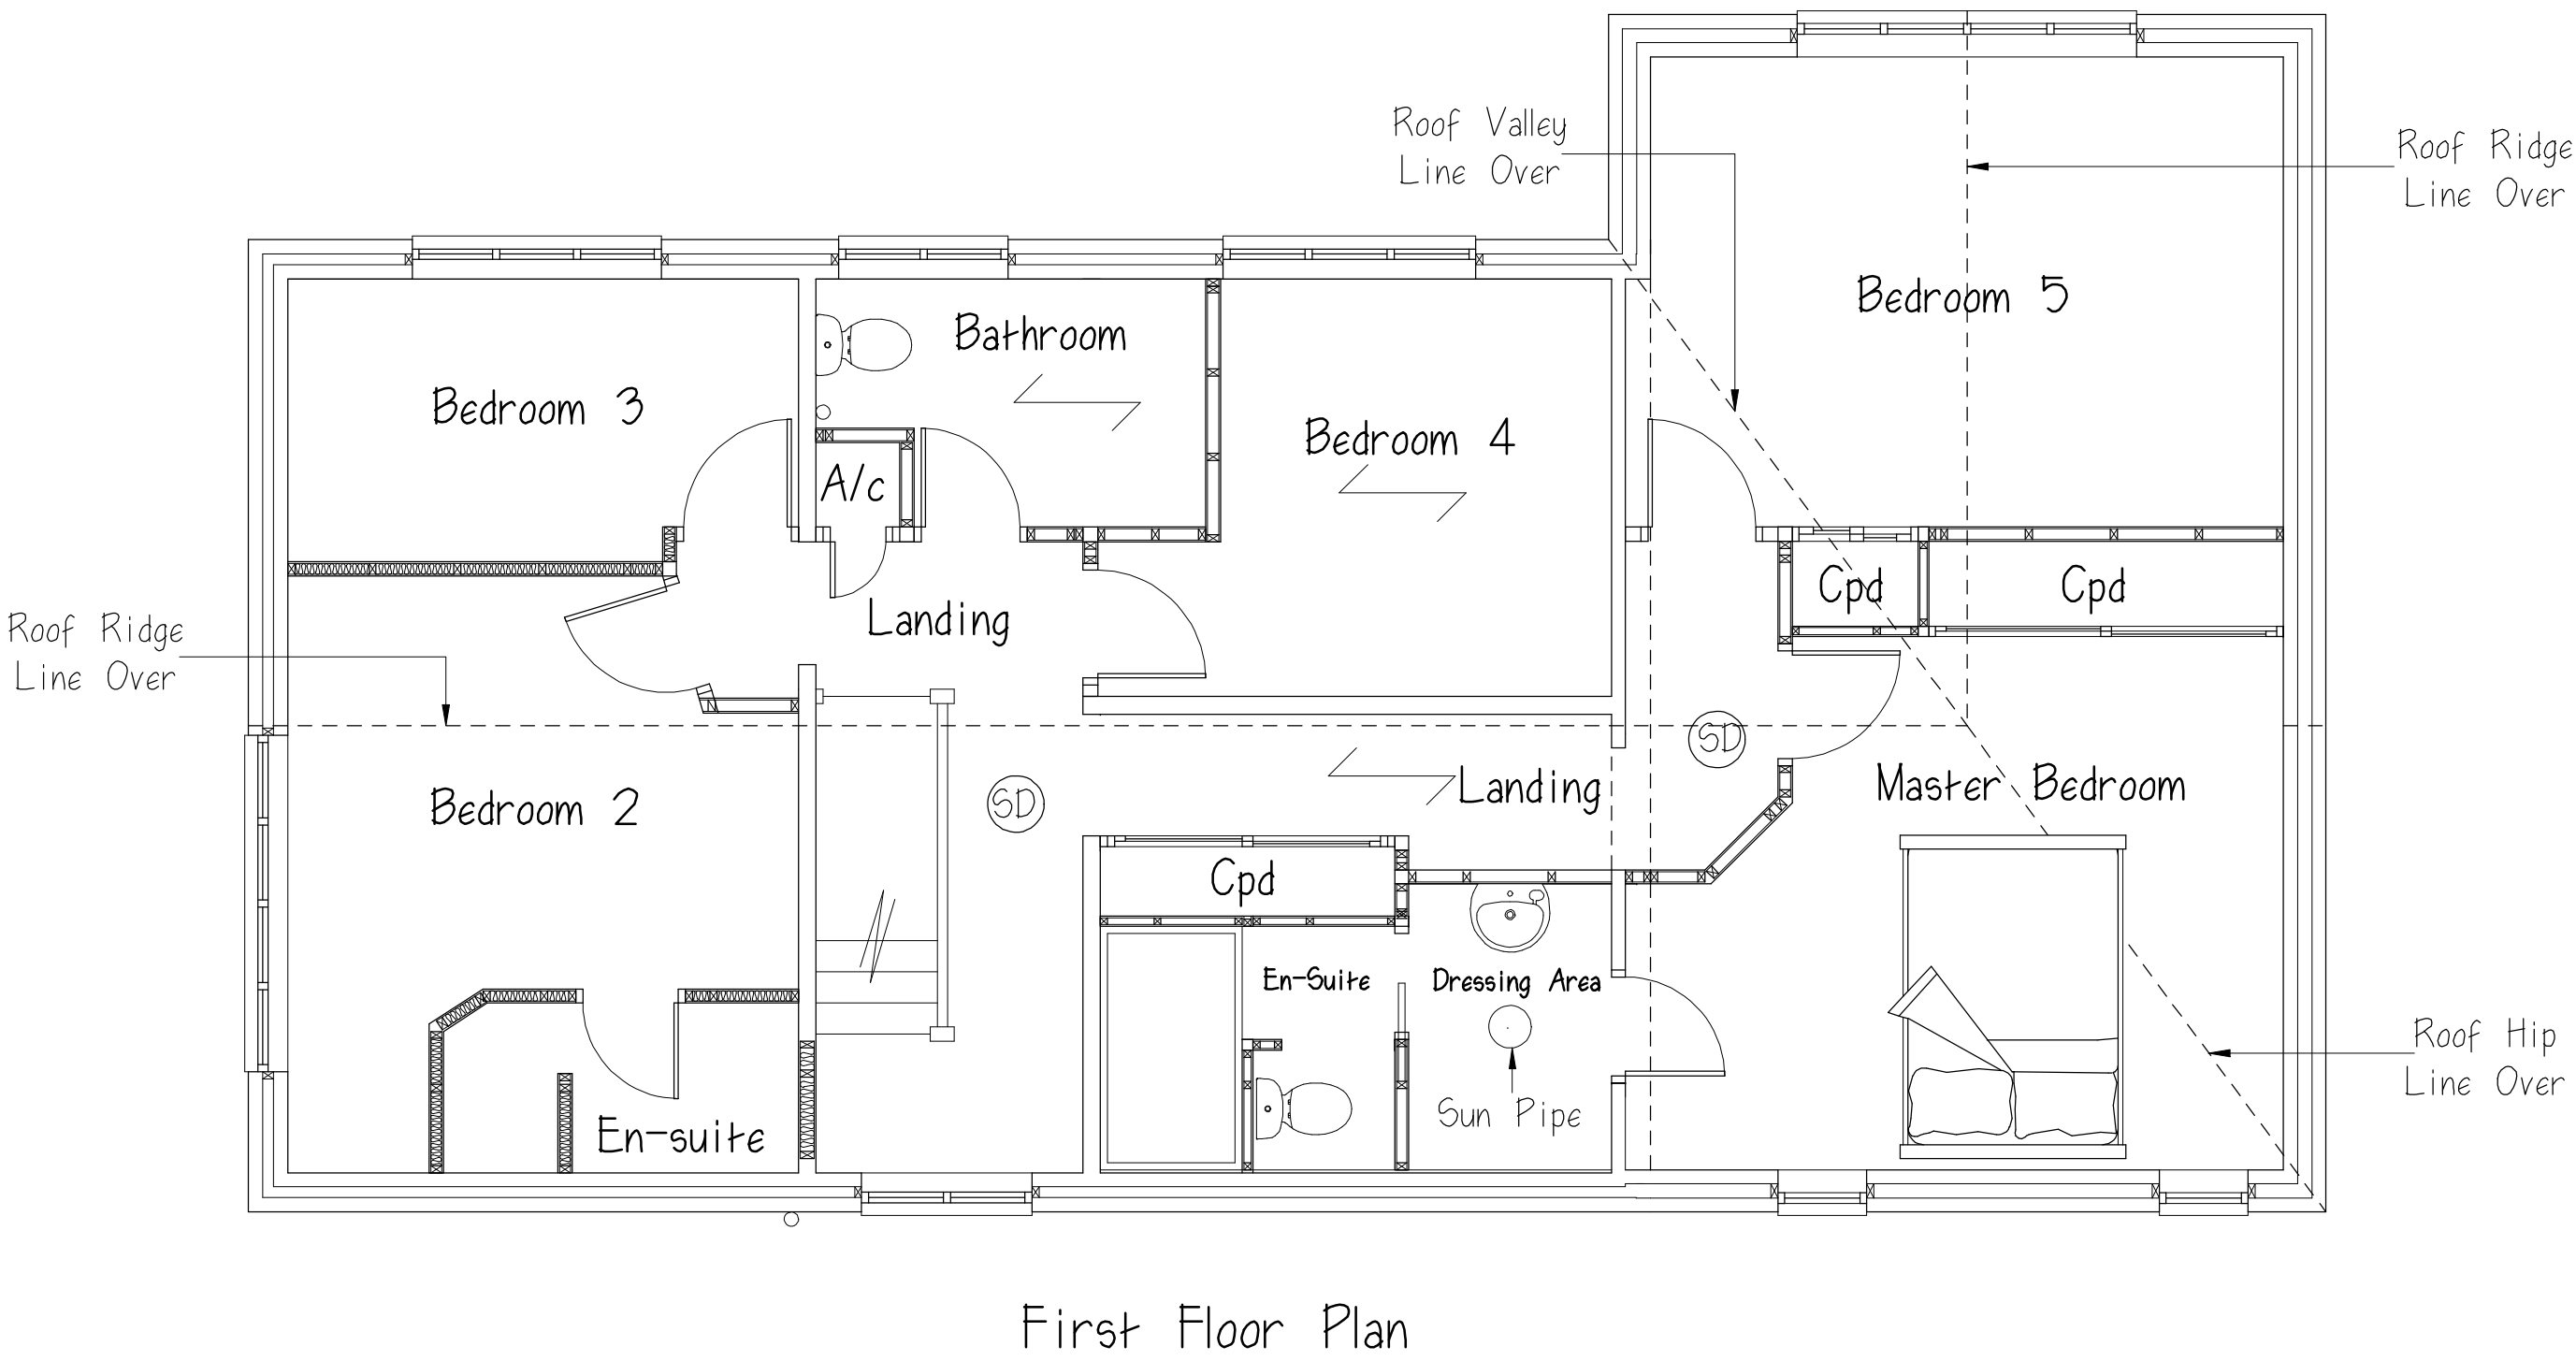

Elevations

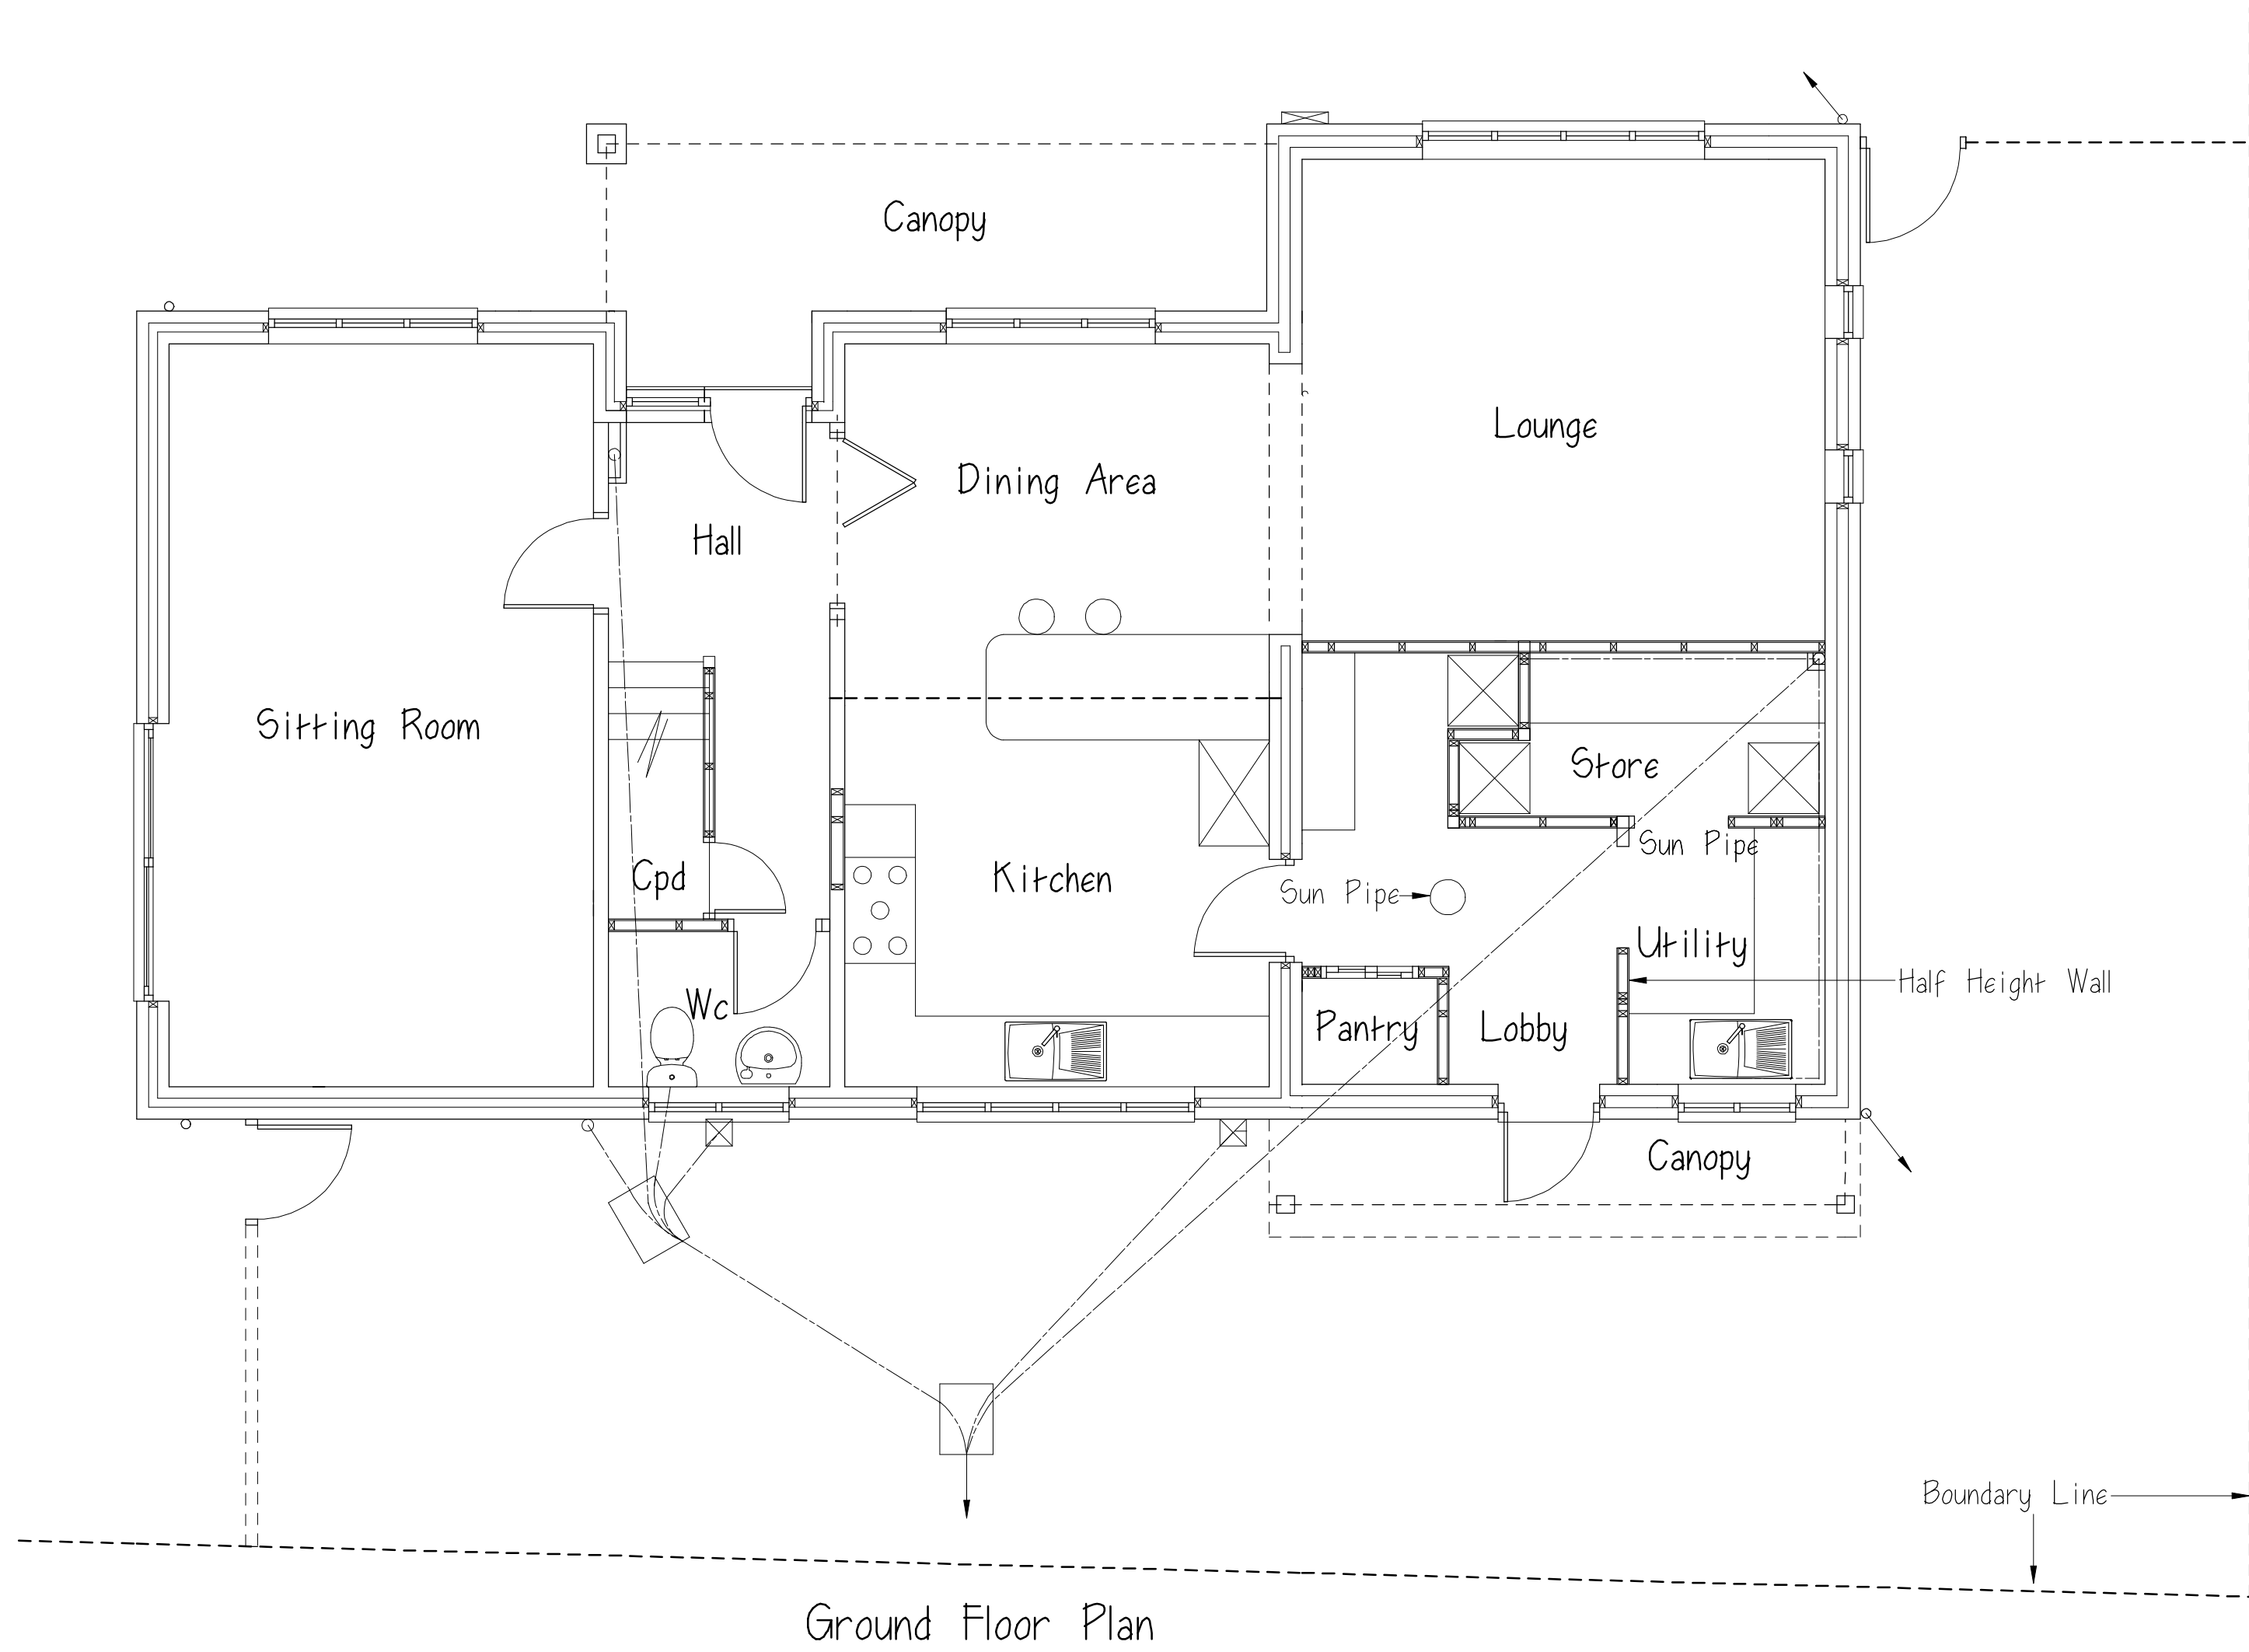

Floor Plans Scale Bar 1:50



Jem Musselwhite C Build E FCABE, MIET, MlconstM. Chartered Building Engineer & Surveyor.
106 Buriton Road, Winchester, Hants. SO22 6JF. Tel 07758 746207 - e-mail jem@jem-musselwhite.co.uk www.jem-musselwhite.co.uk
1 Holland Close, Chandlers Ford.
Extension & Alterations to Dwelling.
for Mrs. A. McGinn & Ms. R. Gough.
As Proposed Floor Plans & Elevations.
Scales 1:50 & 1:100 @ A1 Sized Paper. Dwg. No. 2025056/002D.