


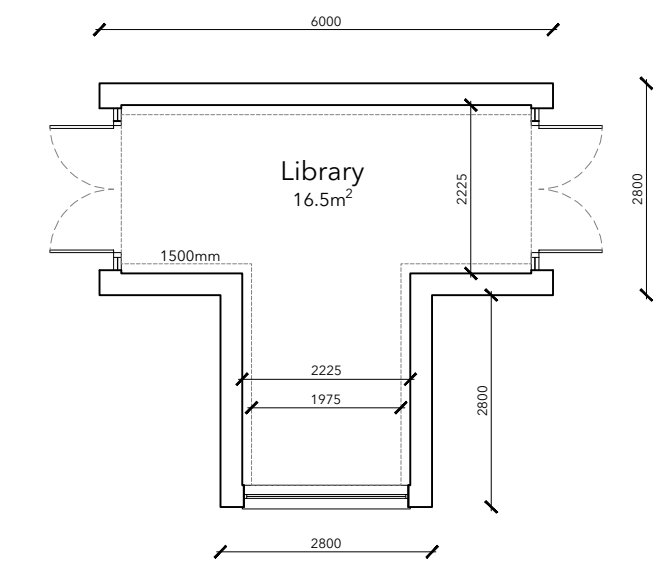


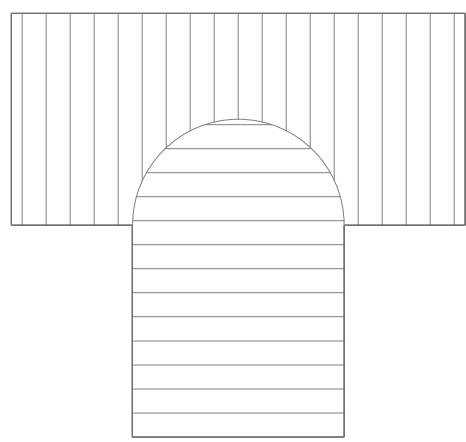


Ground Floor

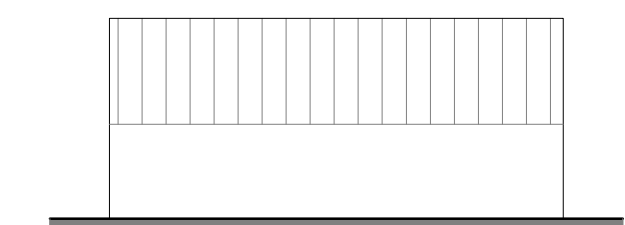


Roof Plan

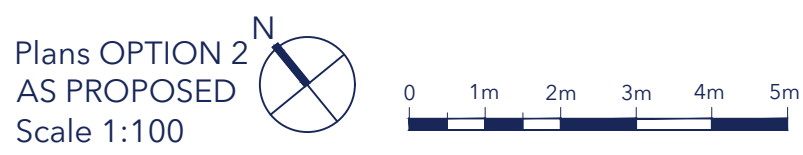


Rear Elevation

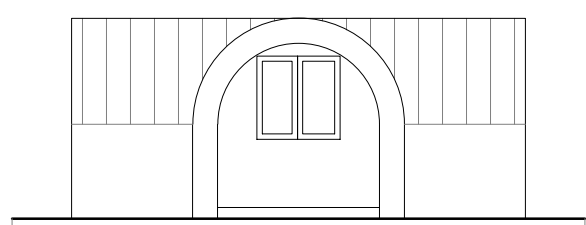


Front Elevation (Lakewood Rd.)

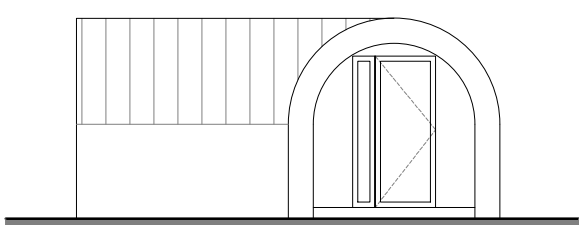



North Elevation

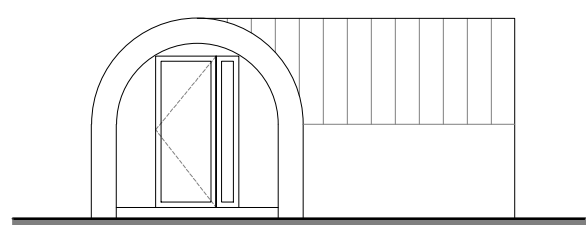

South Elevation

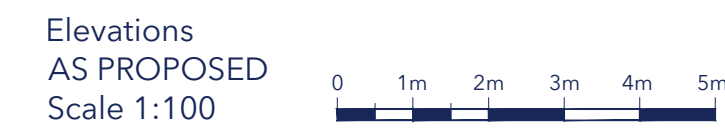

Site Plan
AS PROPOSED
Scale 1:200

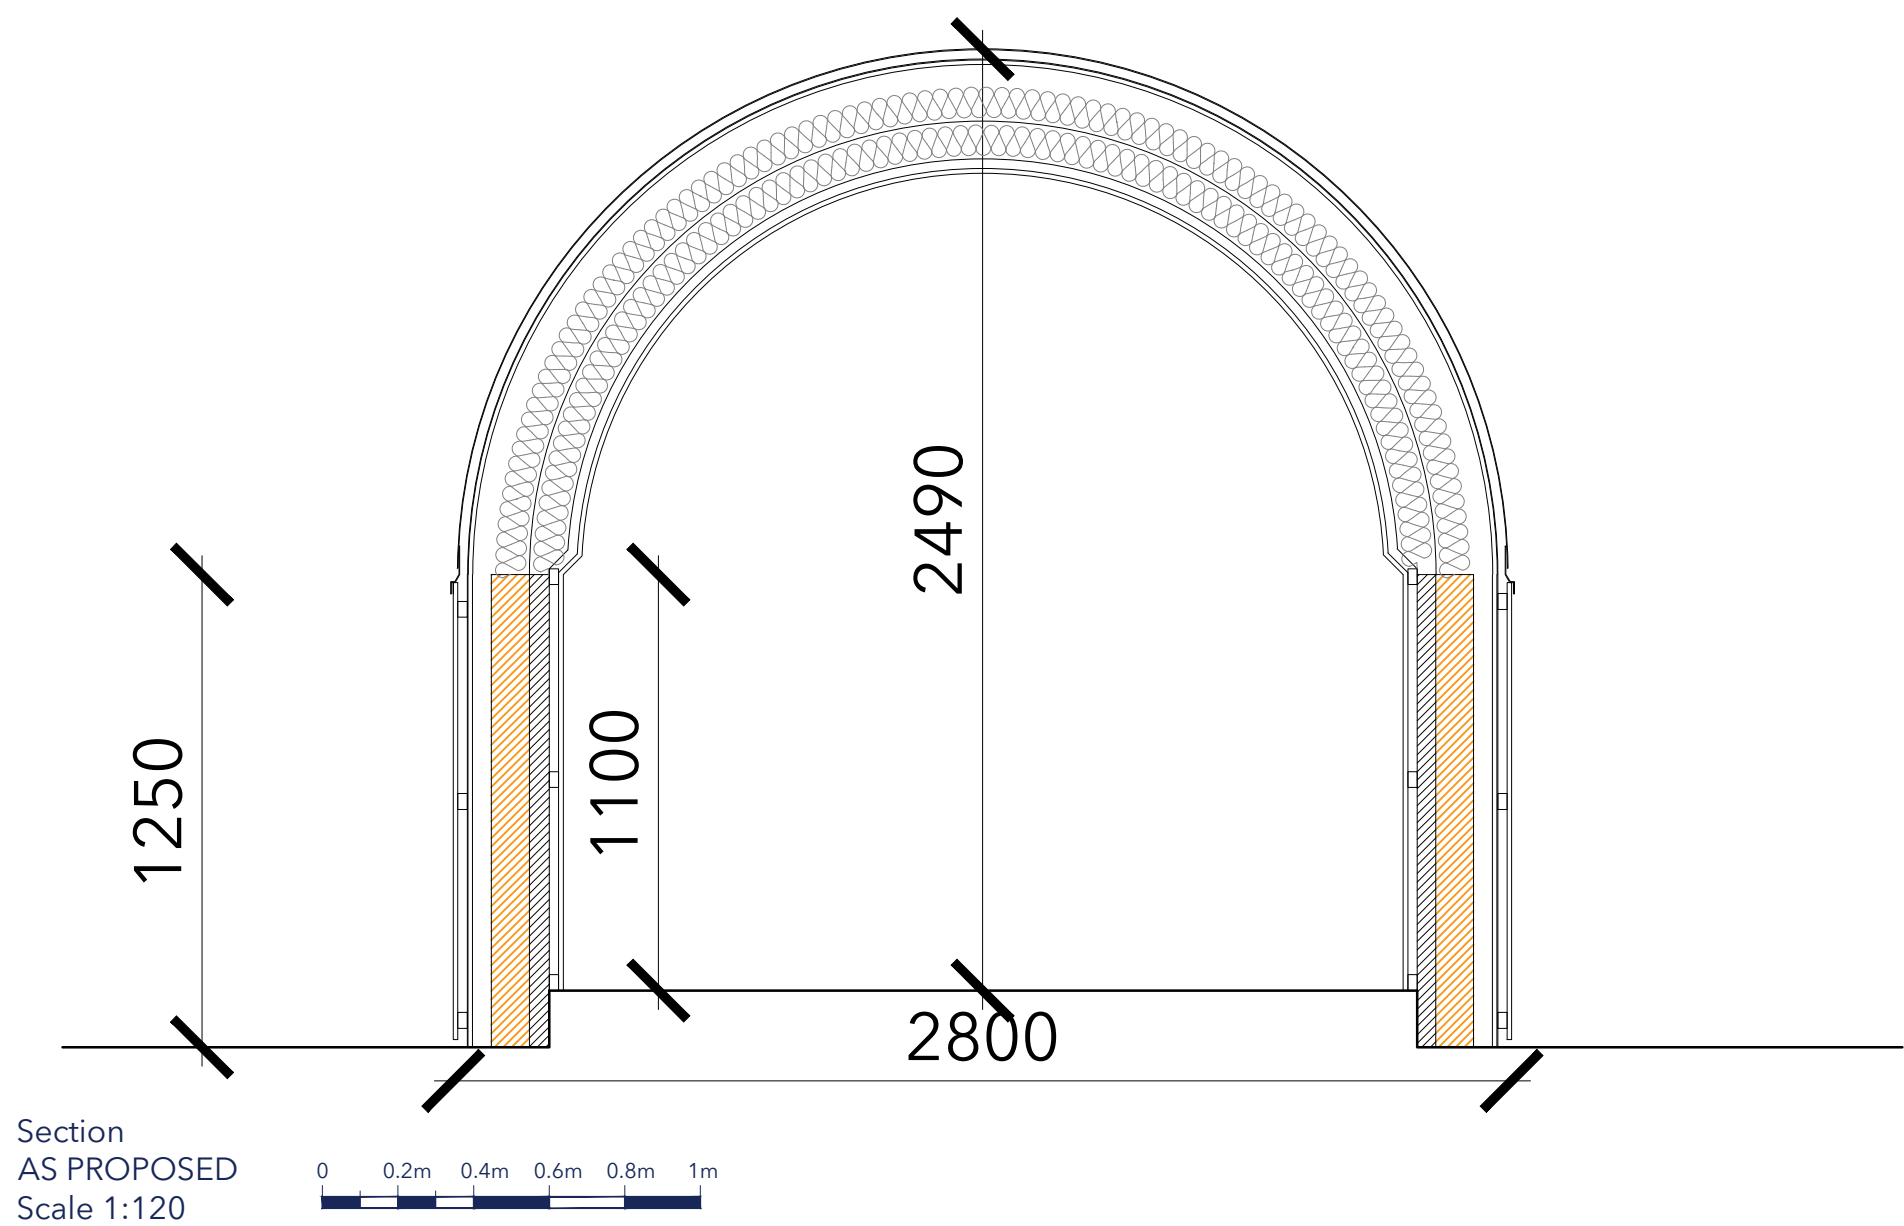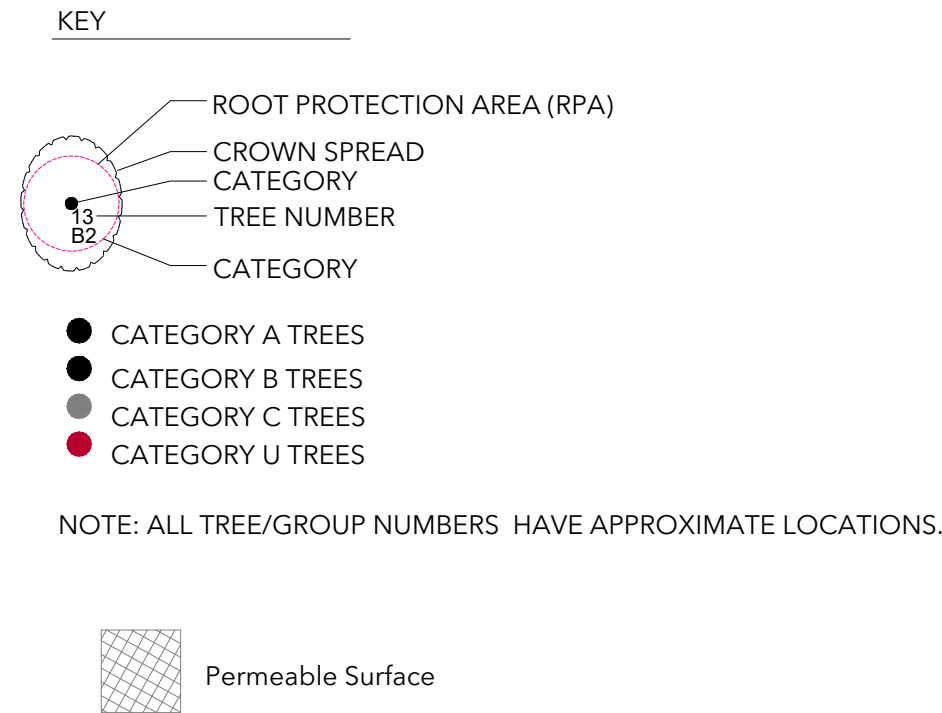

Section
AS PROPOSED
Scale 1:120

No.	Description	Date

studio

t. 02382 542011
e. info@rs-studio.co.uk
w. www.rs-studio.co.uk

Drawing Title:
Plans and Elevation
AS PROPOSED

Project Title:
Sherborne House School,
39 Lakewood Road,
Chandler's Ford,
Hampshire, SO53 1EU
Drawing No.:

1907-P-02

Date:	December 2025
Scale:	Various
Drawn:	AS
Checked:	RS

This drawing is the copyright of the company and must not be reproduced or used without permission. Annotated dimensions are to be taken in preference to scaled dimensions and site dimensions must be checked before work is commenced