



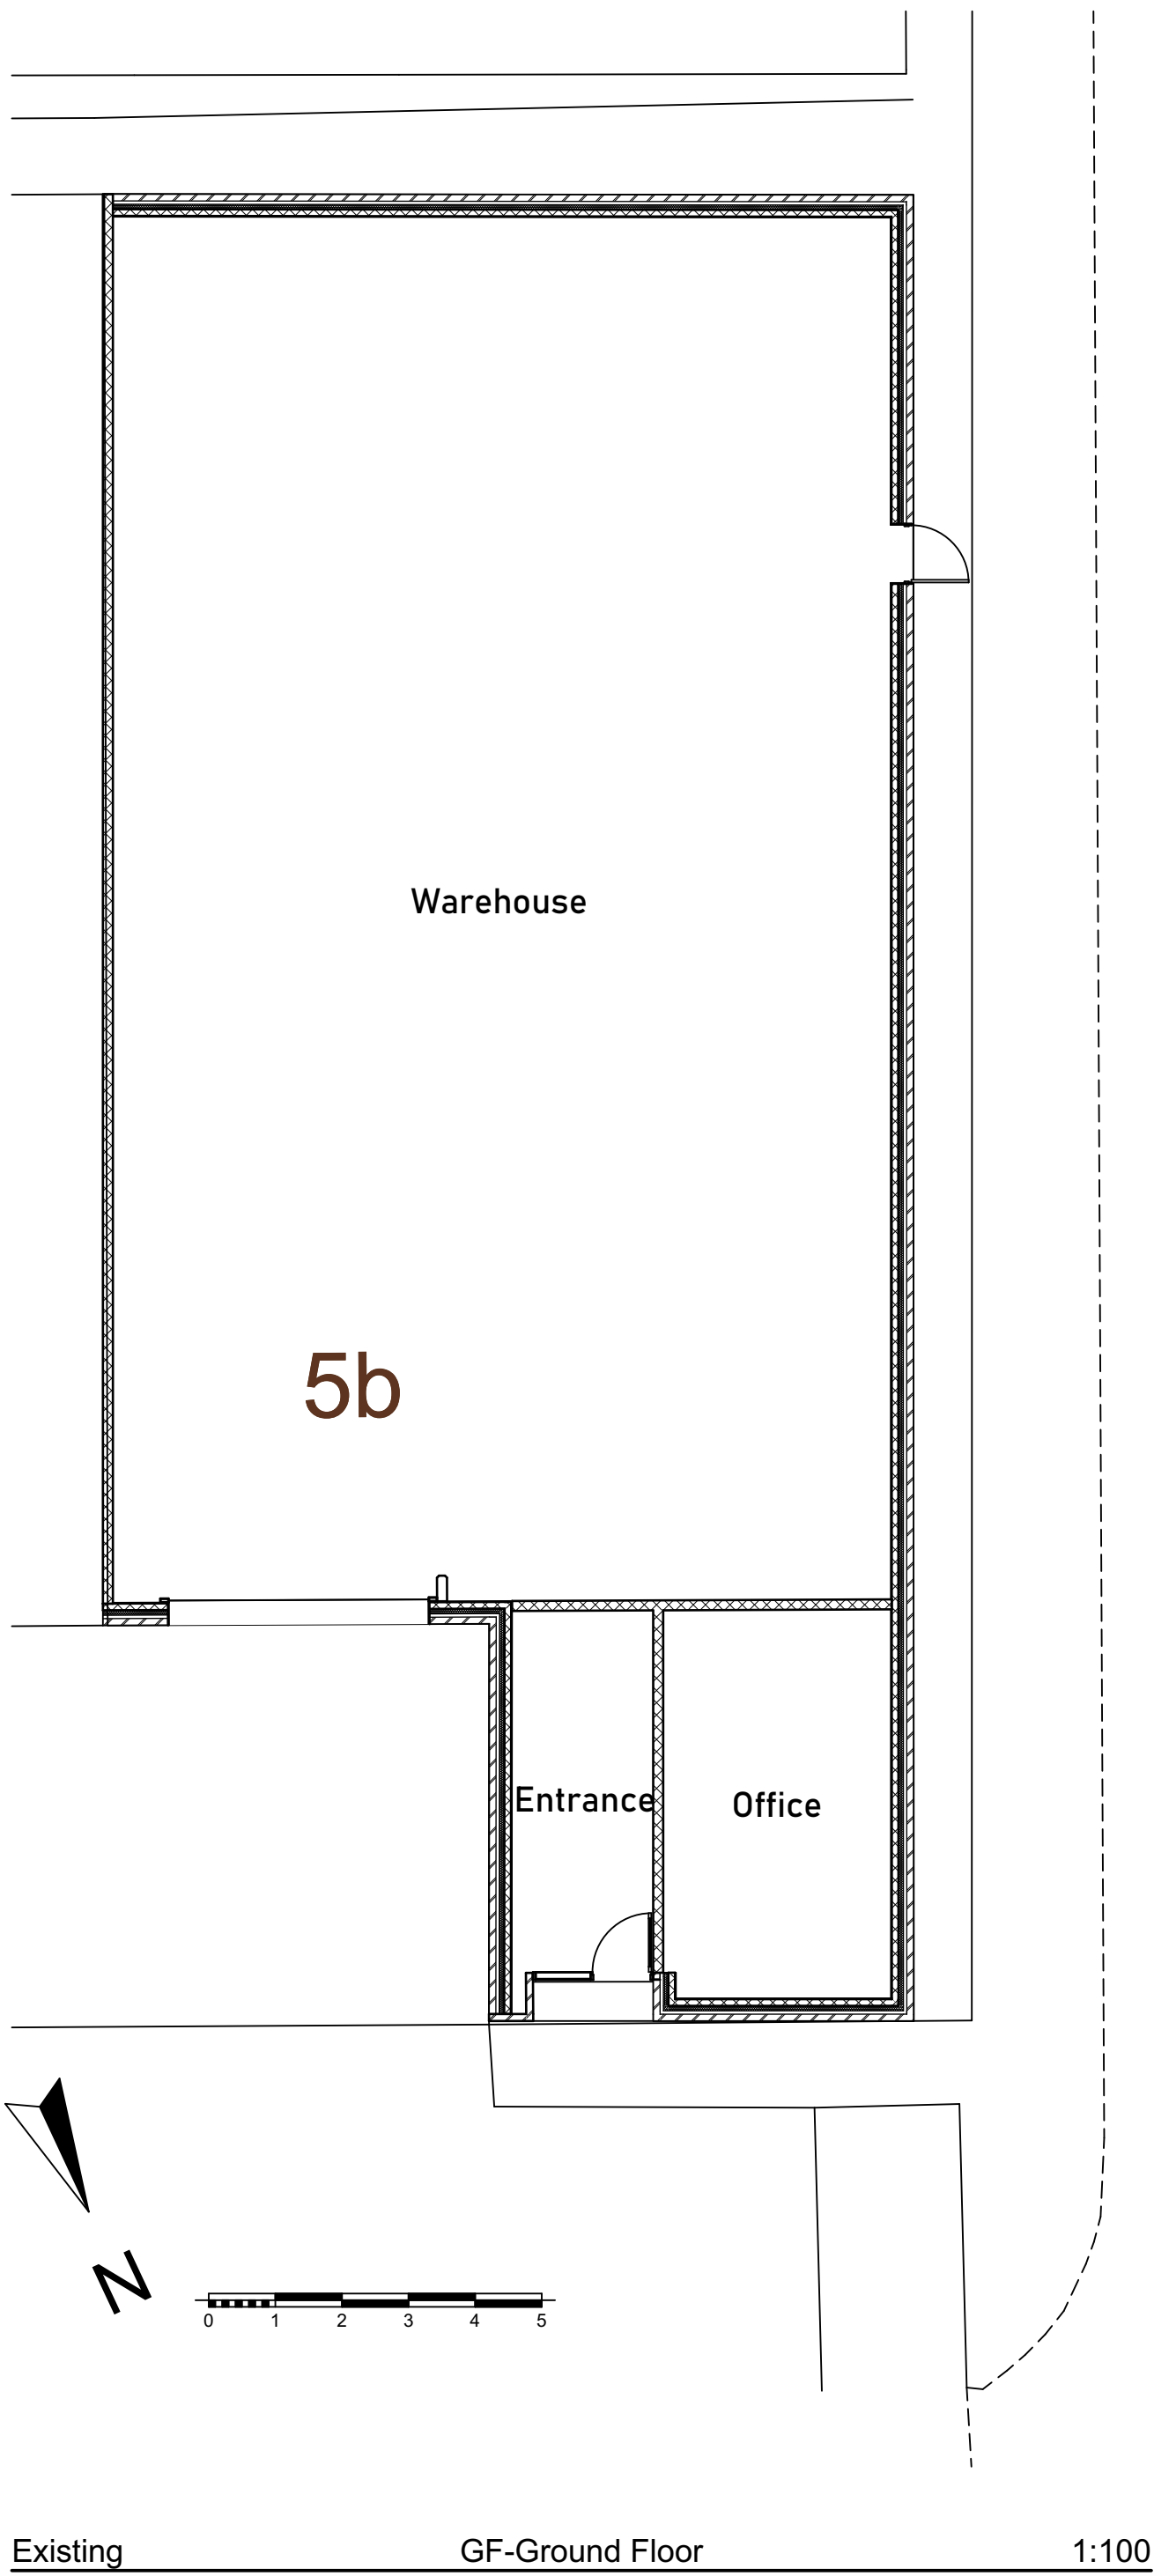


Existing GF-Ground Floor 1:100

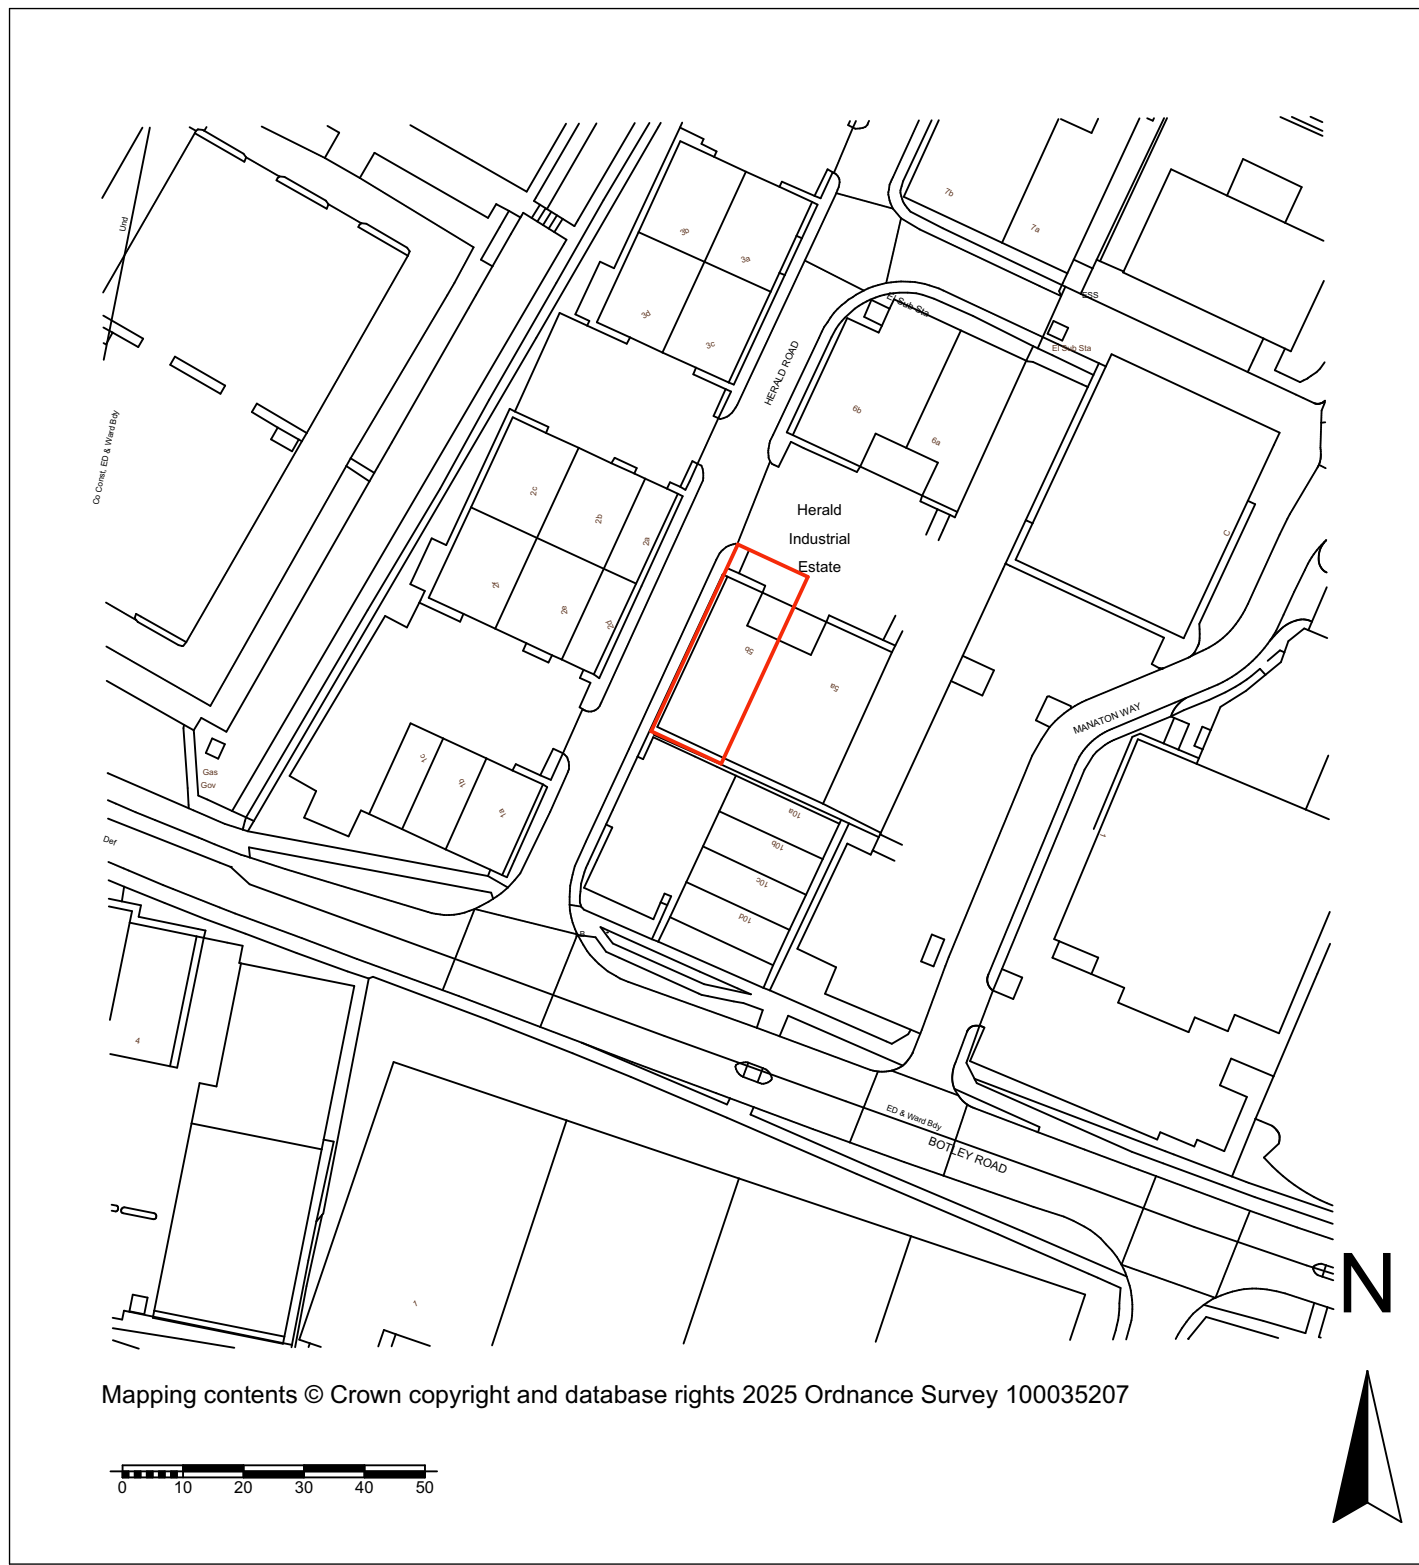


Site Location Plan 1:1250




Illuminated Sign 1:20

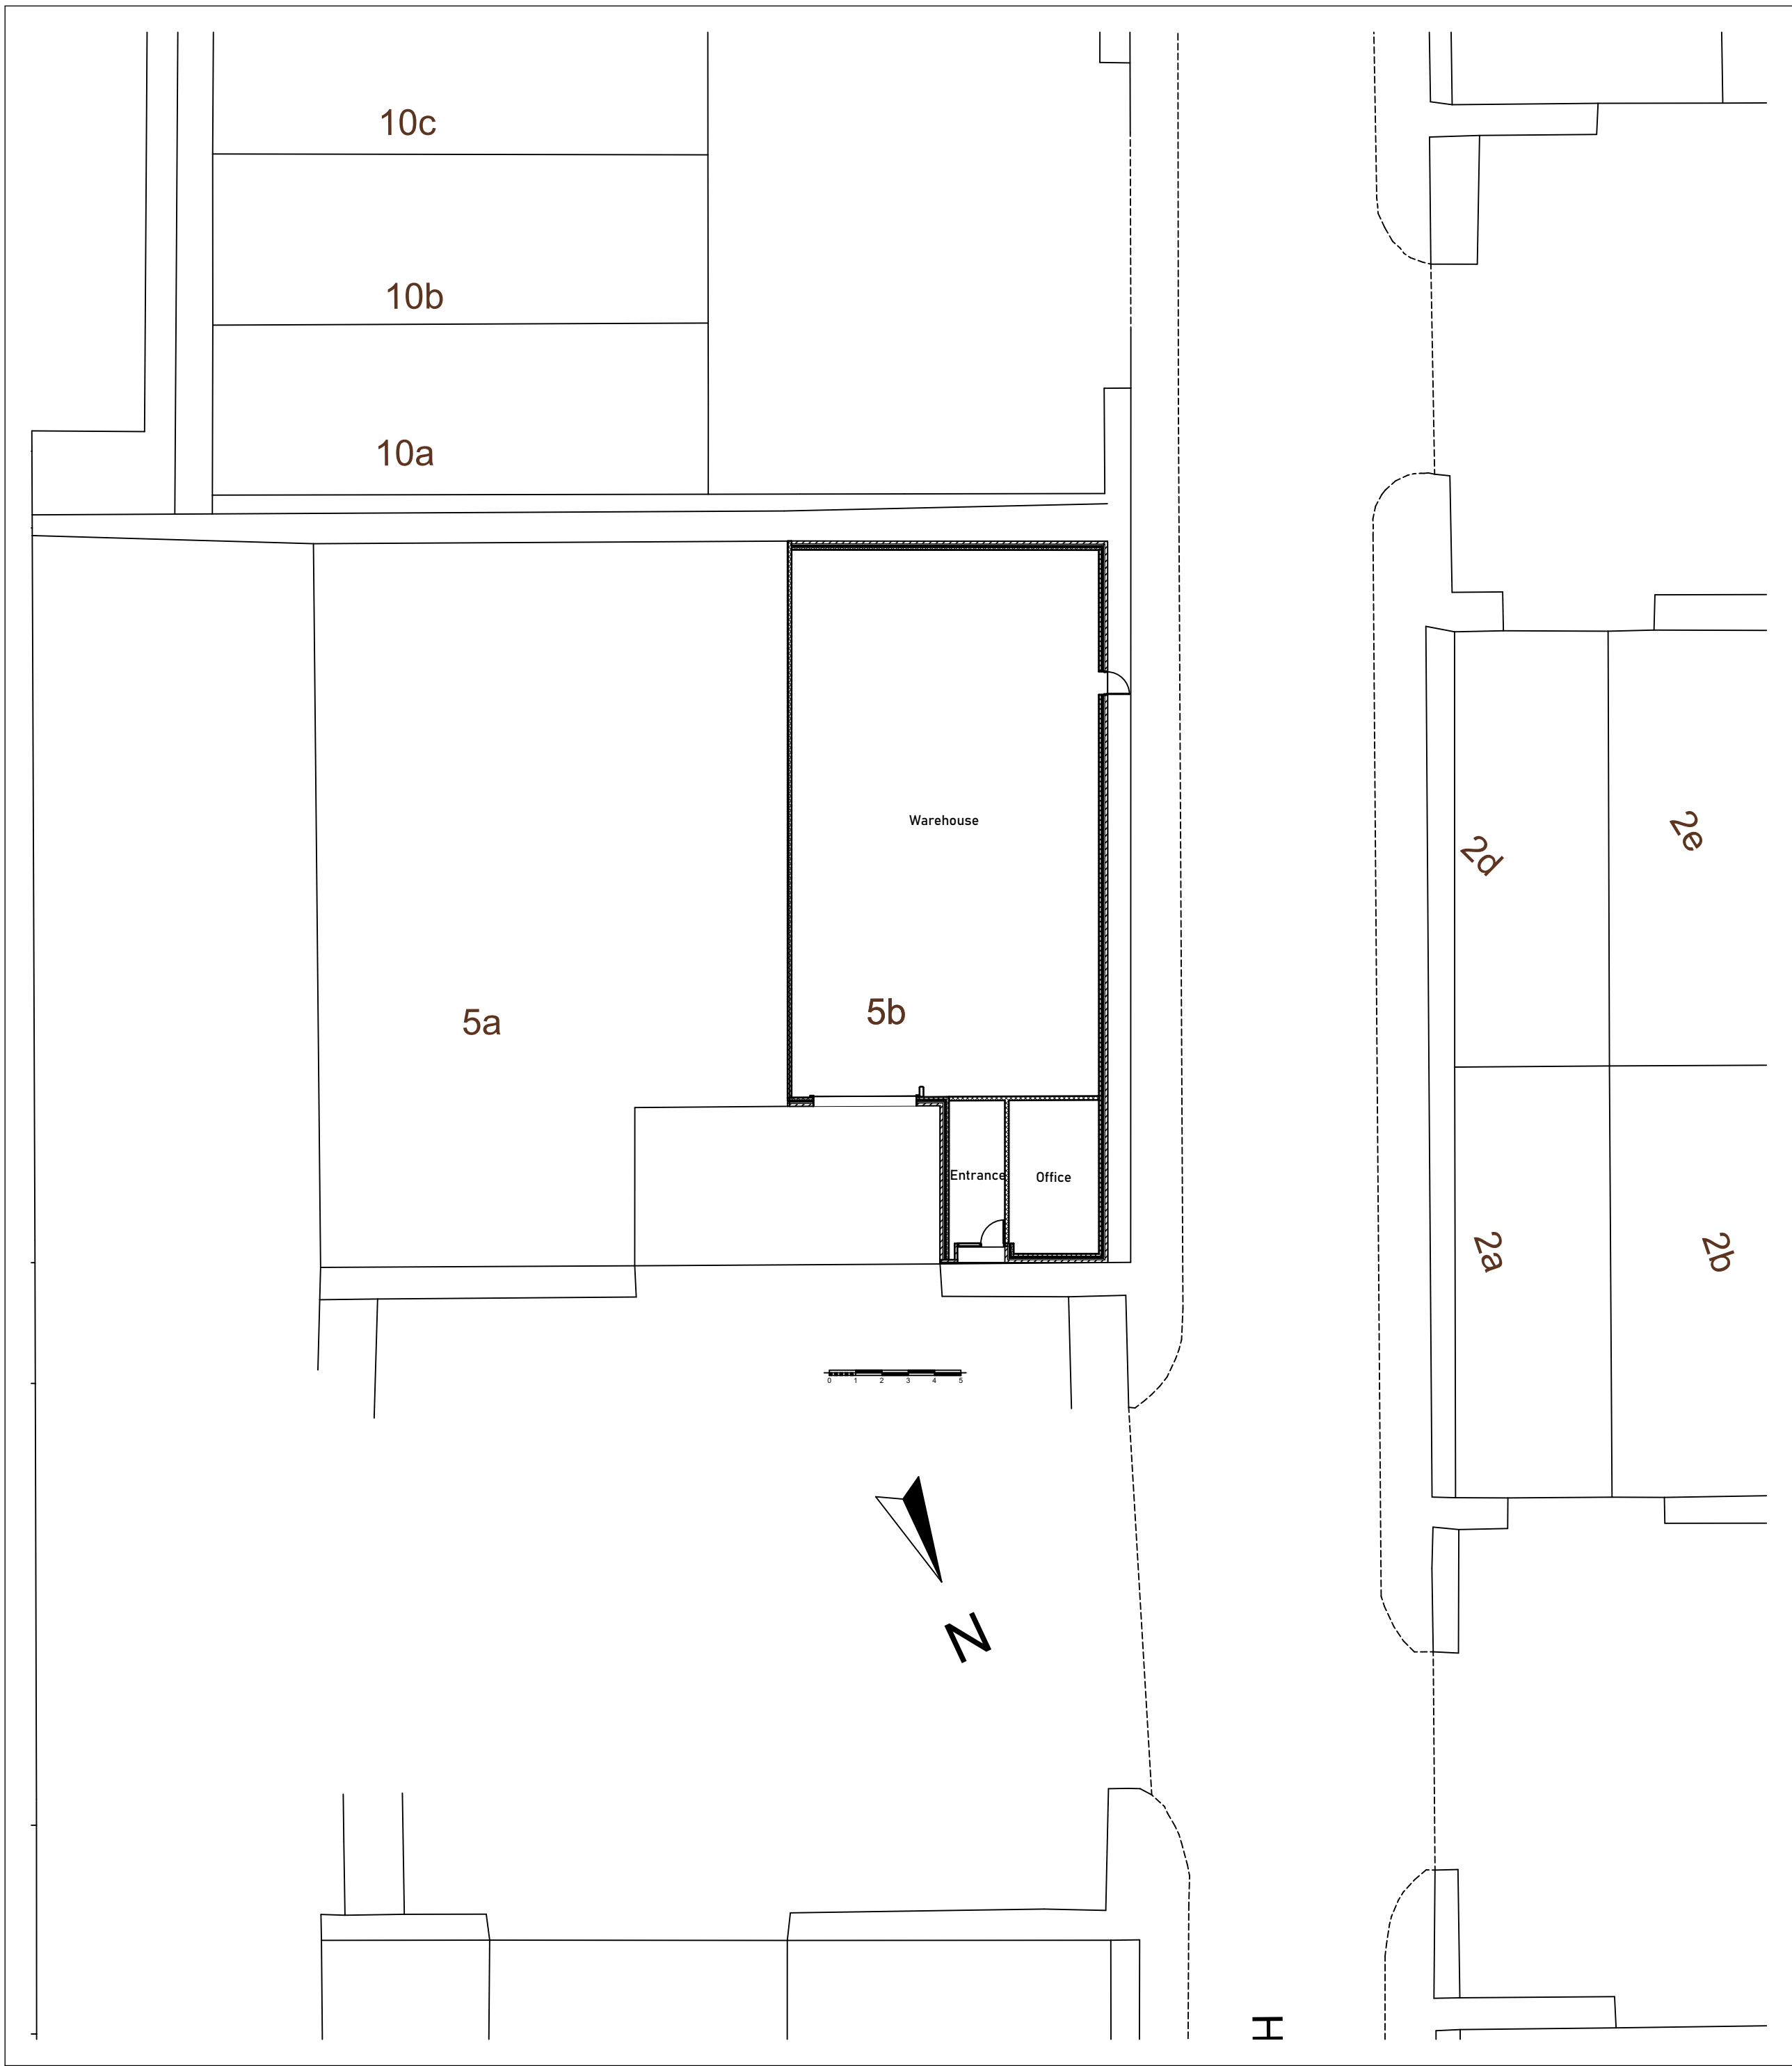


Block Plan 1:200

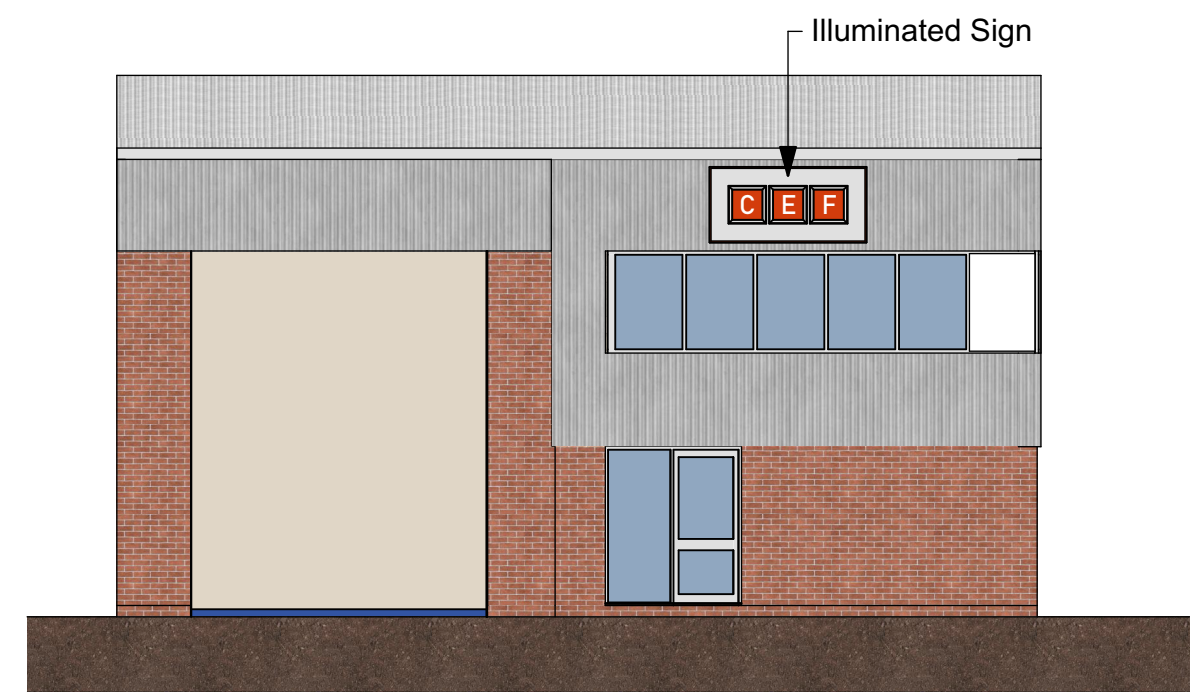

Existing Front Elevation 1:100

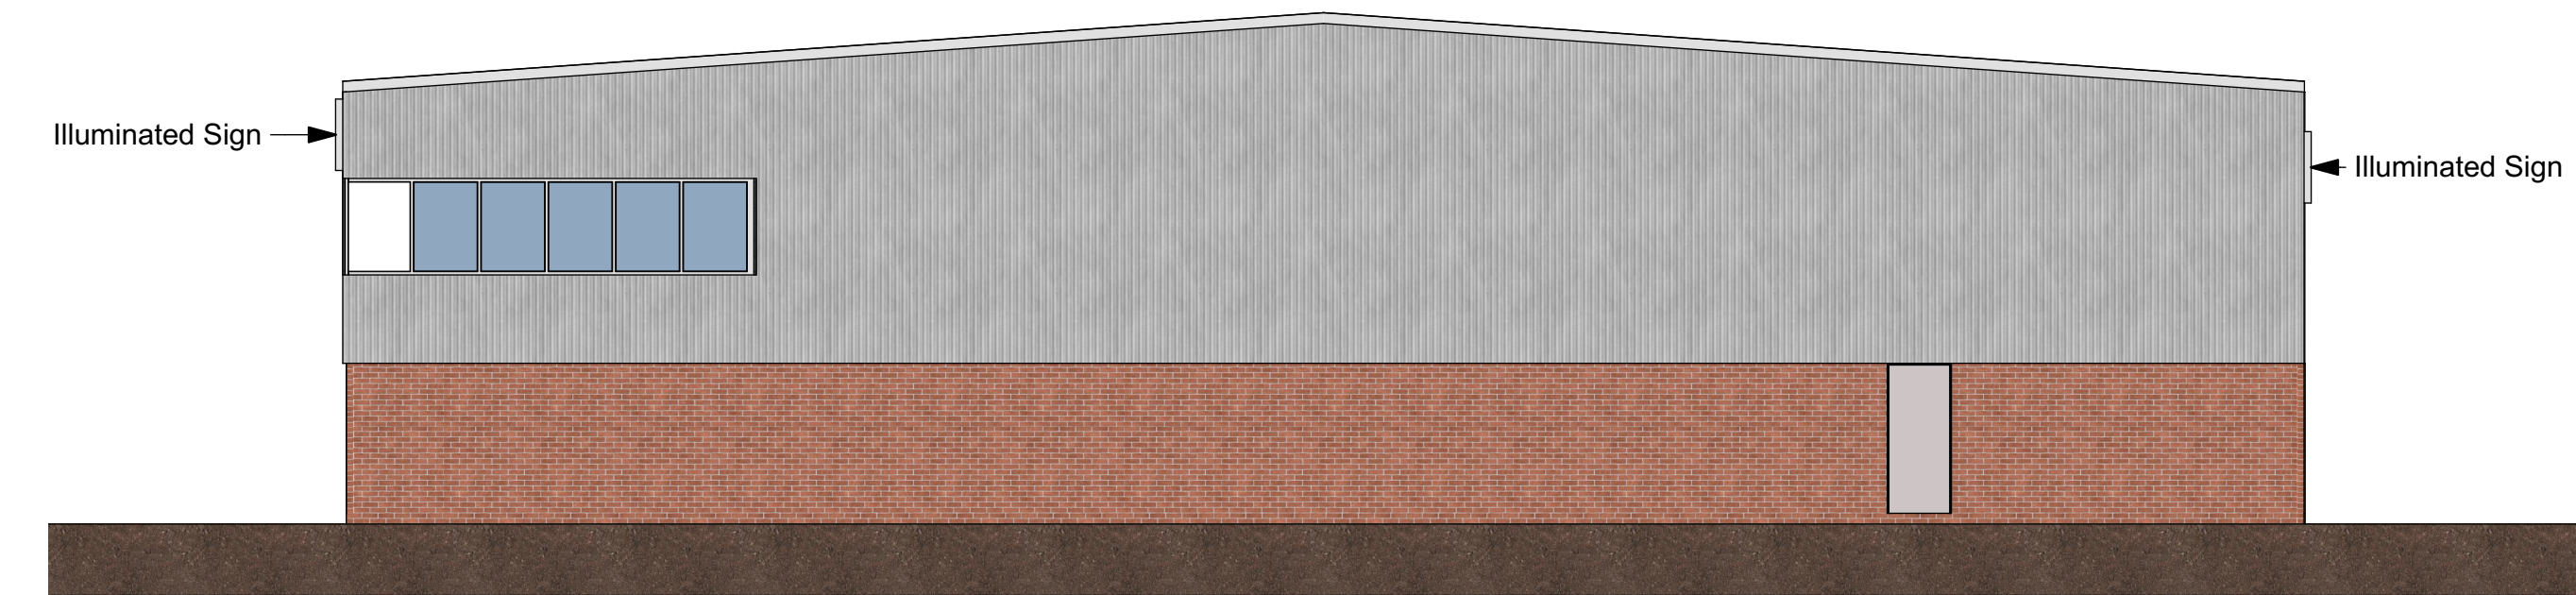

Existing Side Elevation 1:100

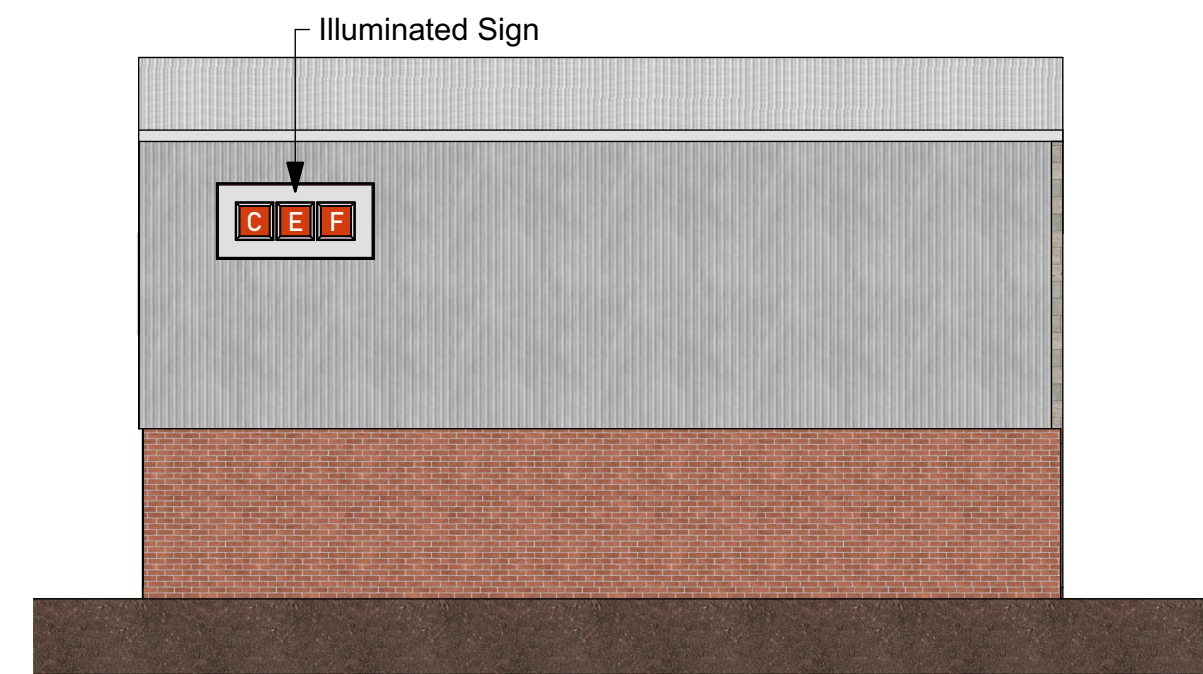

Existing Rear Elevation 1:100

Scales @ A1 1:100, 1:1250, 1:200, 1:20		Issuing Office Pirbright 24/11/2025		Project No. JMD-COM -023	
Client Approval					
		A - Approved			
		B - Approved with Comments			
		C - Do Not Use			
Status		Purpose of Issue Planning			
Originator JP Plans					
Project Illuminated Signage Unit 5b Herald Industrial Estate, Hedge End Southampton SO30 2JW					
Layout Title Site Plans Existing					
Client CEF					
Drawing Number					
project		originator		number	
project		originator		rev	
CEF 06 -		JMD		0002	