



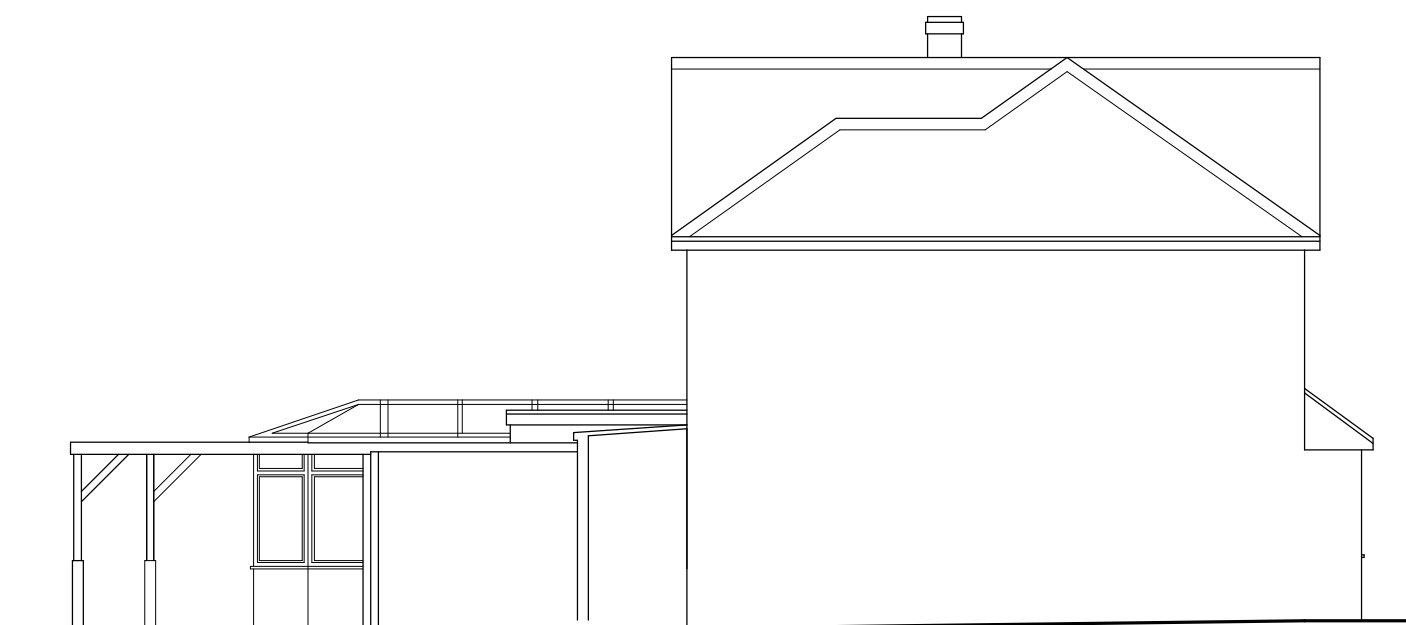


Existing North Elevation

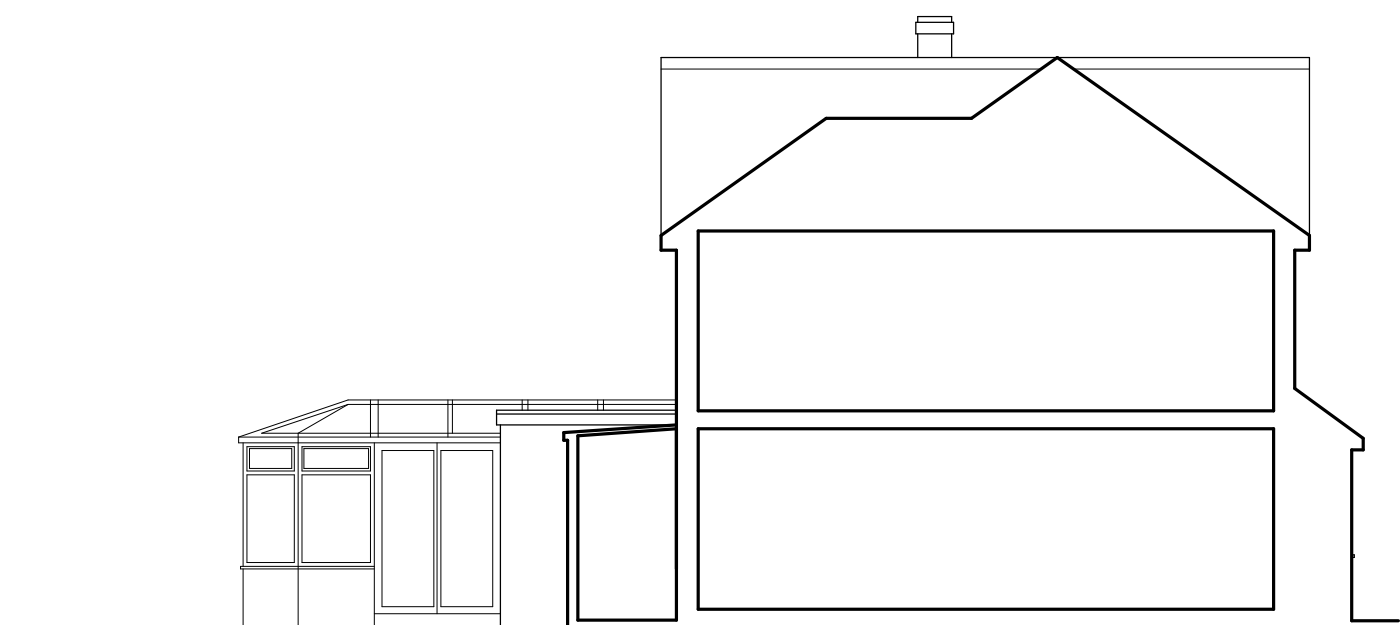


Additional Existing North Elevation




Existing East Elevation

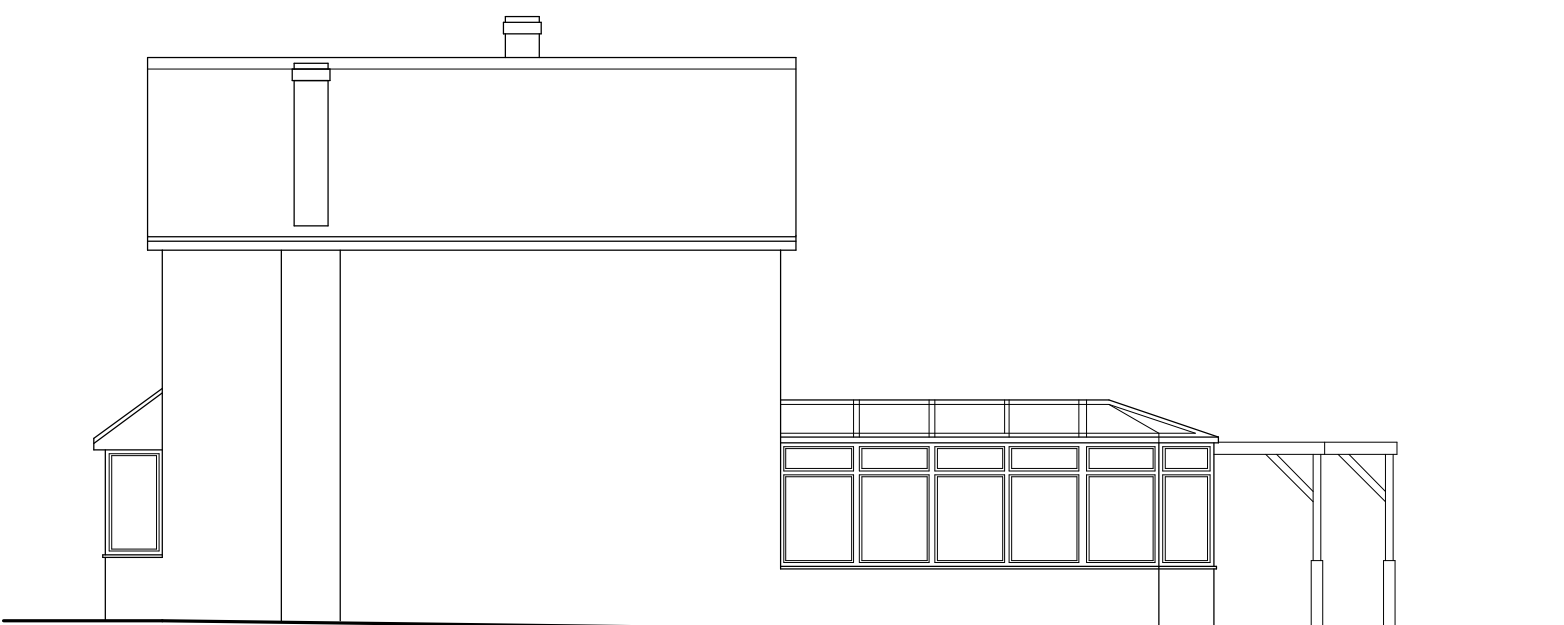


Existing South Elevation

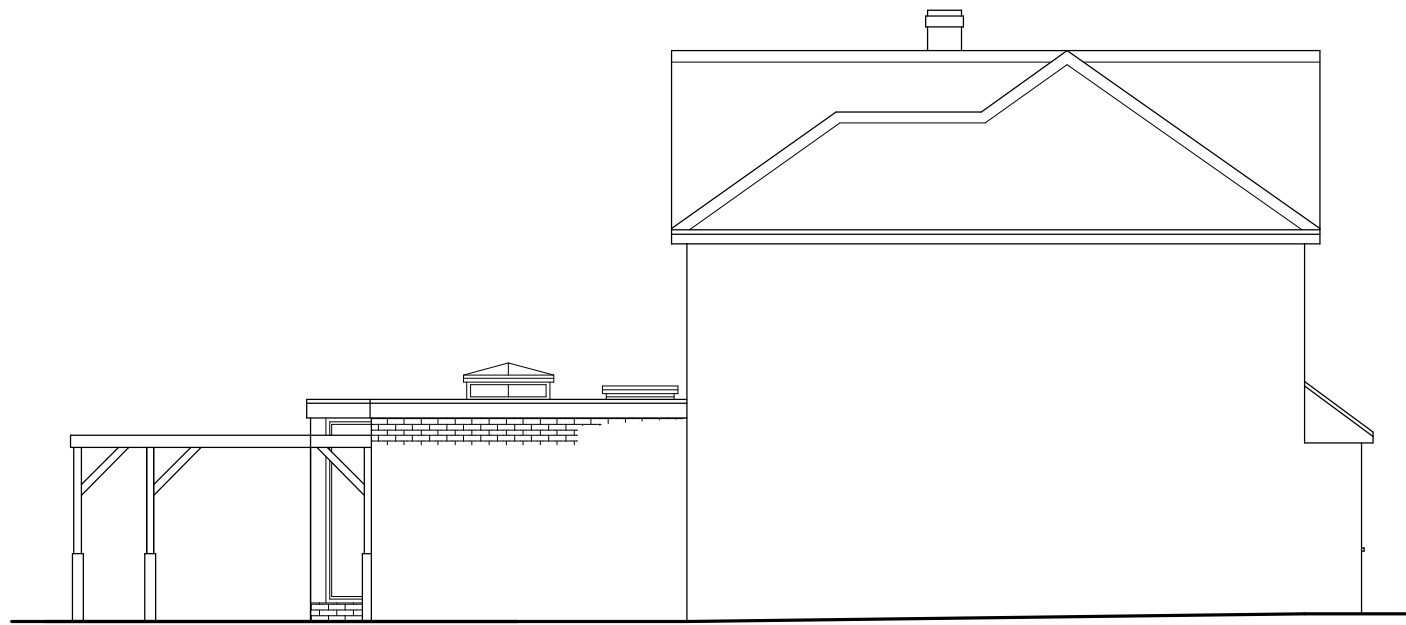


Proposed North Elevation

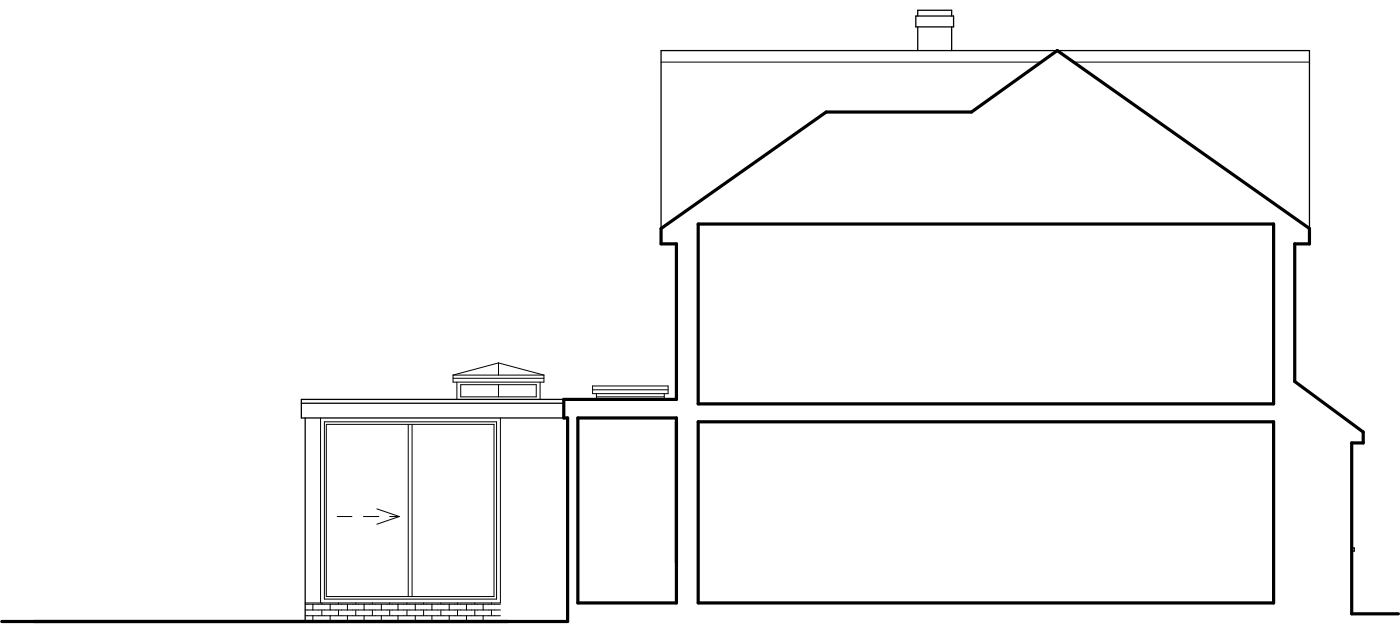

Additional Proposed North Elevation

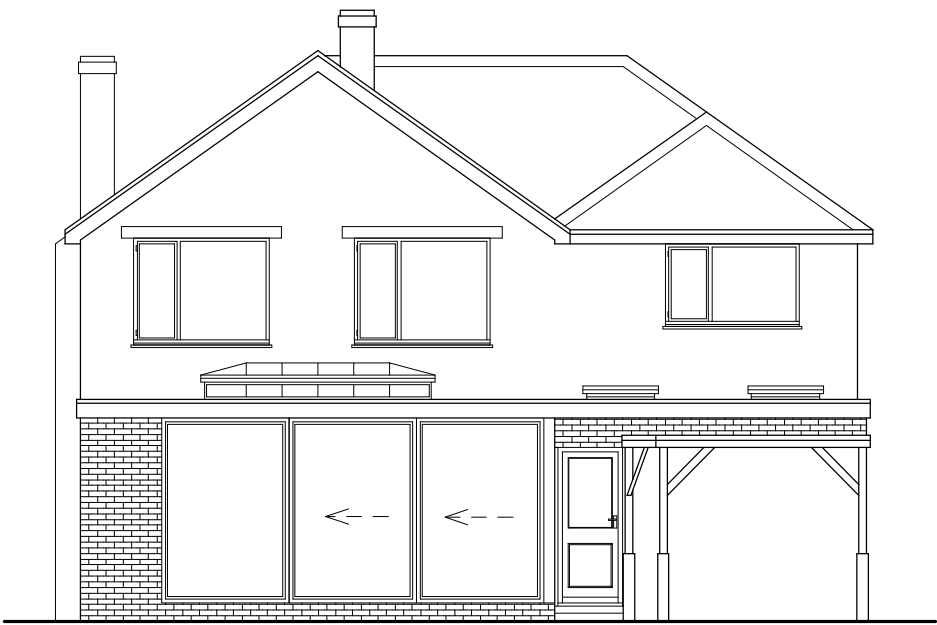


Proposed East Elevation

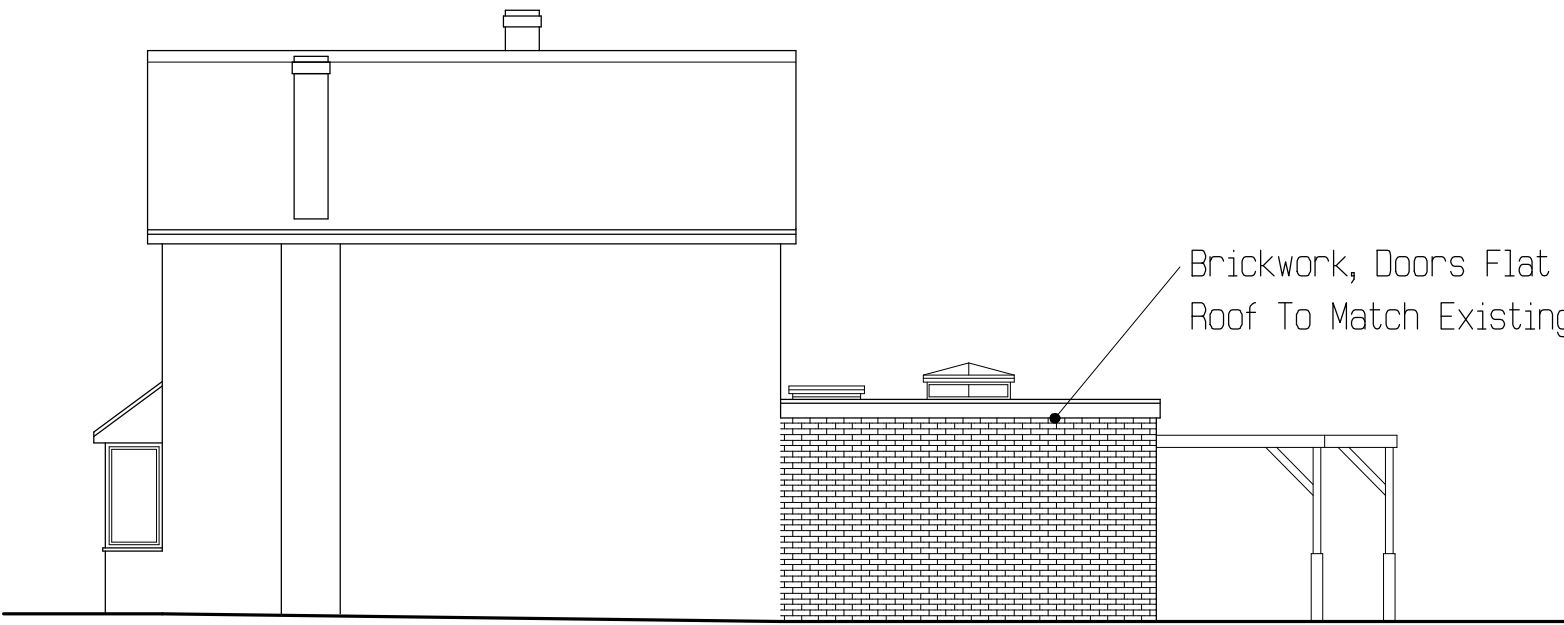


Proposed South Elevation

Brickwork, Doors Flat Roof To Match Existing

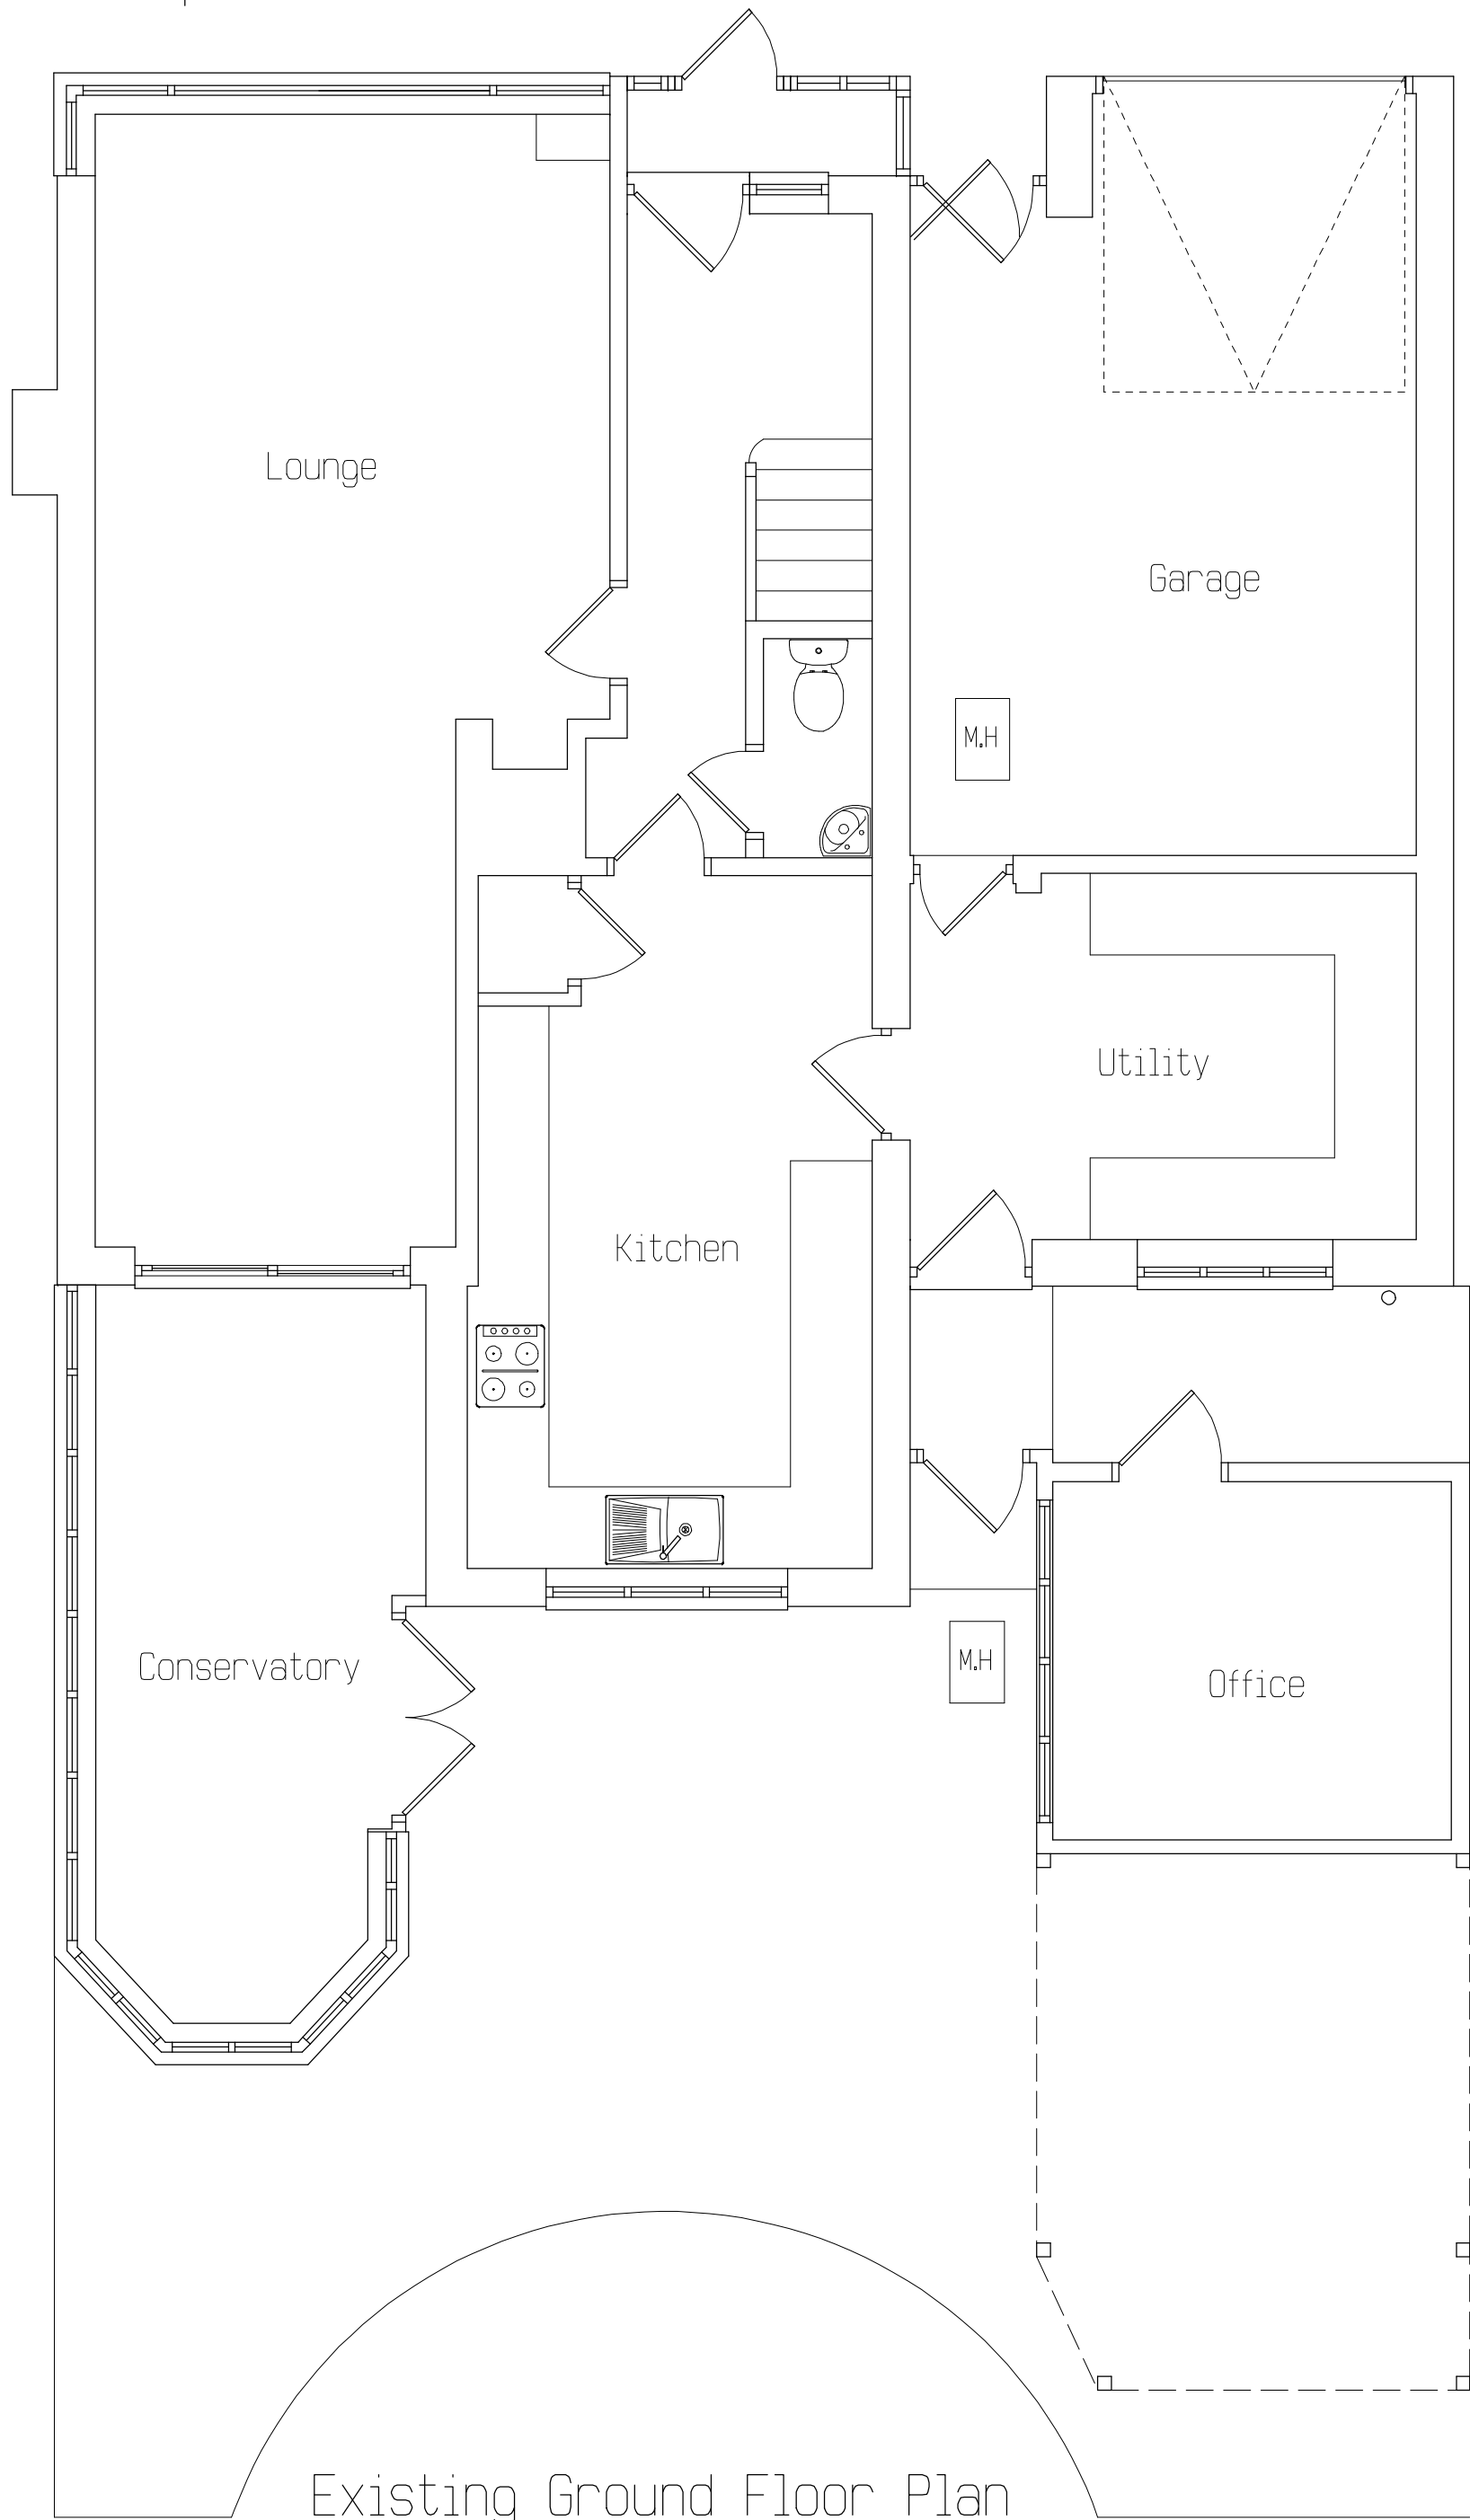

Existing Ground Floor Plan

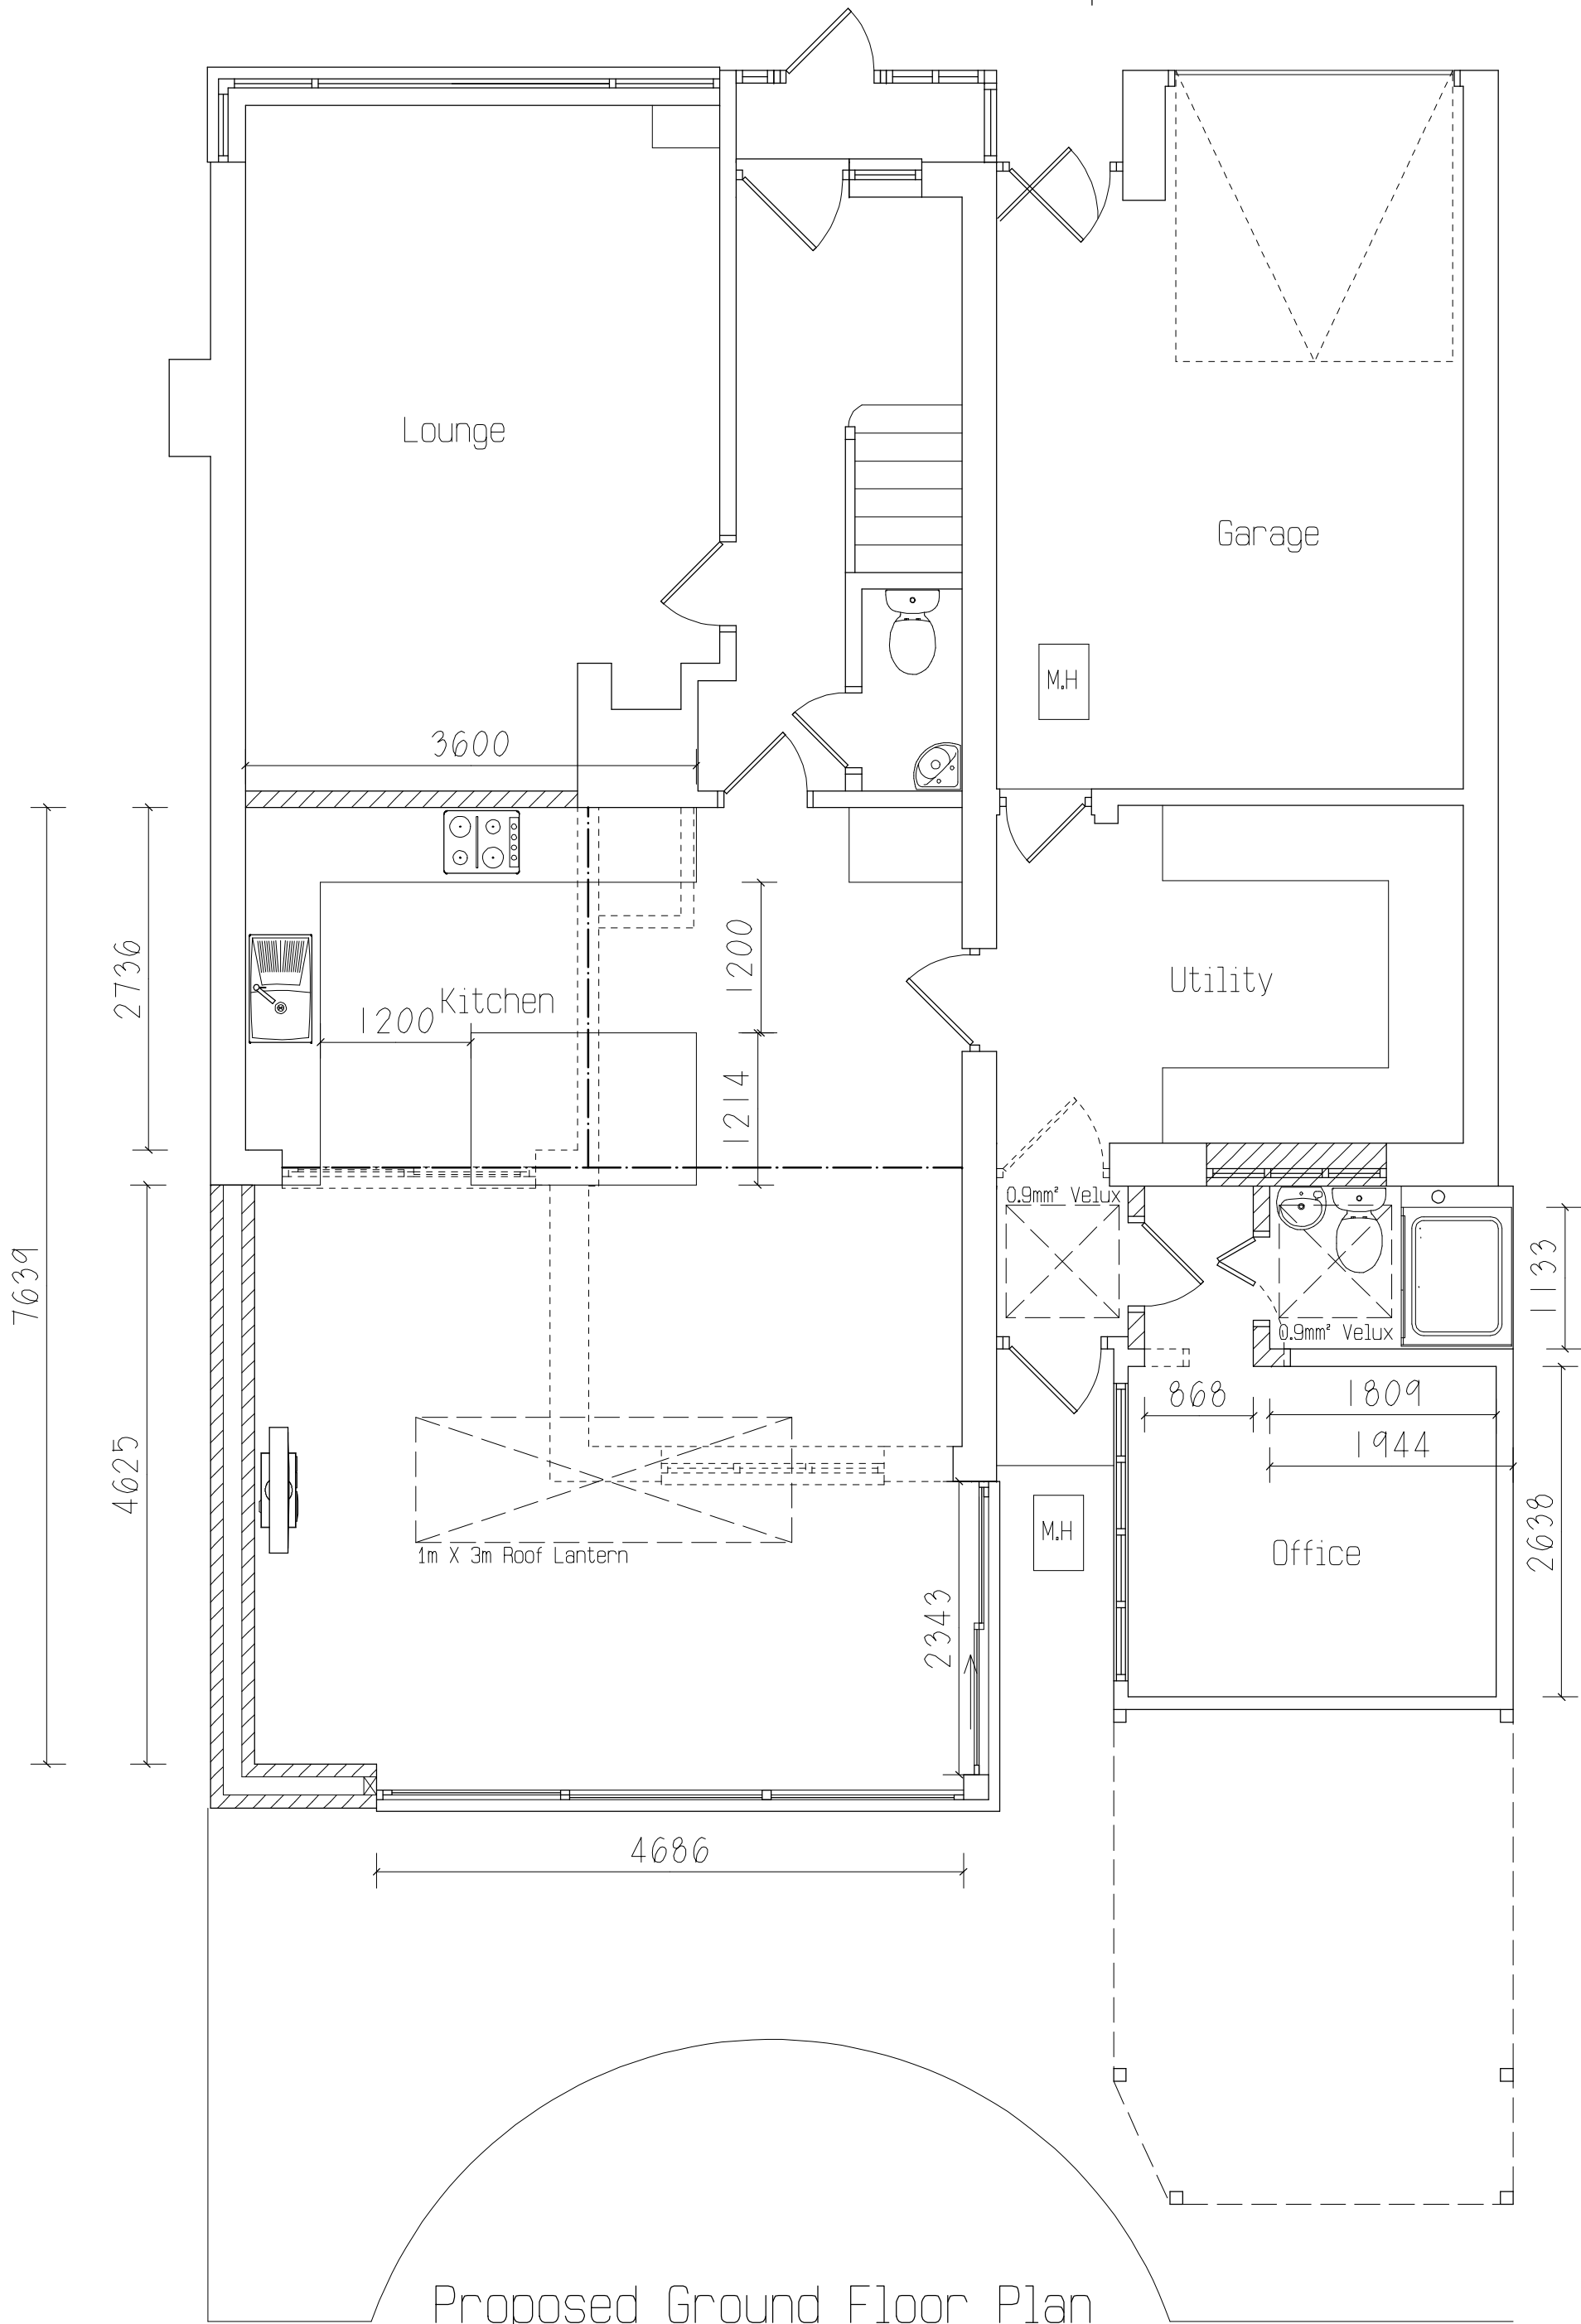


Proposed Ground Floor Plan

ACA ARCHITECTURAL DESIGN
9 WOODSIDE AVENUE
EASTLEIGH
S050 9ES
Tel: 07817616023 or Email: acaadesign@gmail.com

Client
Mr & Mrs Roghanian

Project Title
129 Bournemouth Road
Chandlers Ford, S053 3HA

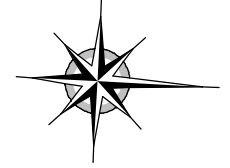

Drawing Title
Existing & Proposed Plans

Scale
1:50 & 1:100 On A1 Paper

Drawn By
AC

0 1m 2m 3m 4m 5m



© This drawing is the copyright of ACA Architectural Design. It may not be copied, altered or reproduced without their written authority.
IF IN DOUBT ASK !!

Drawing No.
2025/01

Rev.
A