


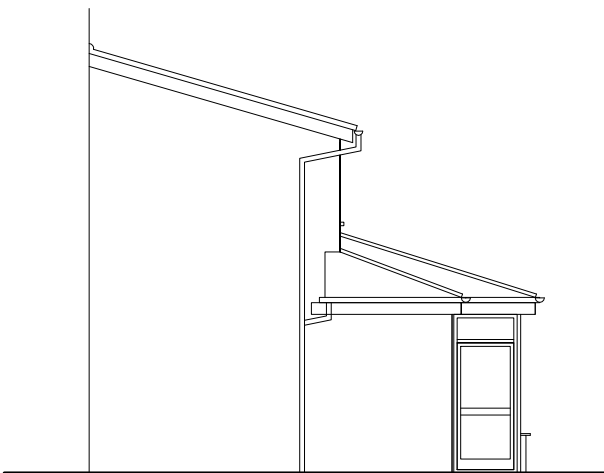

EXISTING SOUTH WEST ELEVATION




EXISTING NORTH WEST ELEVATION

1

Elevations as Existing

1 : 100

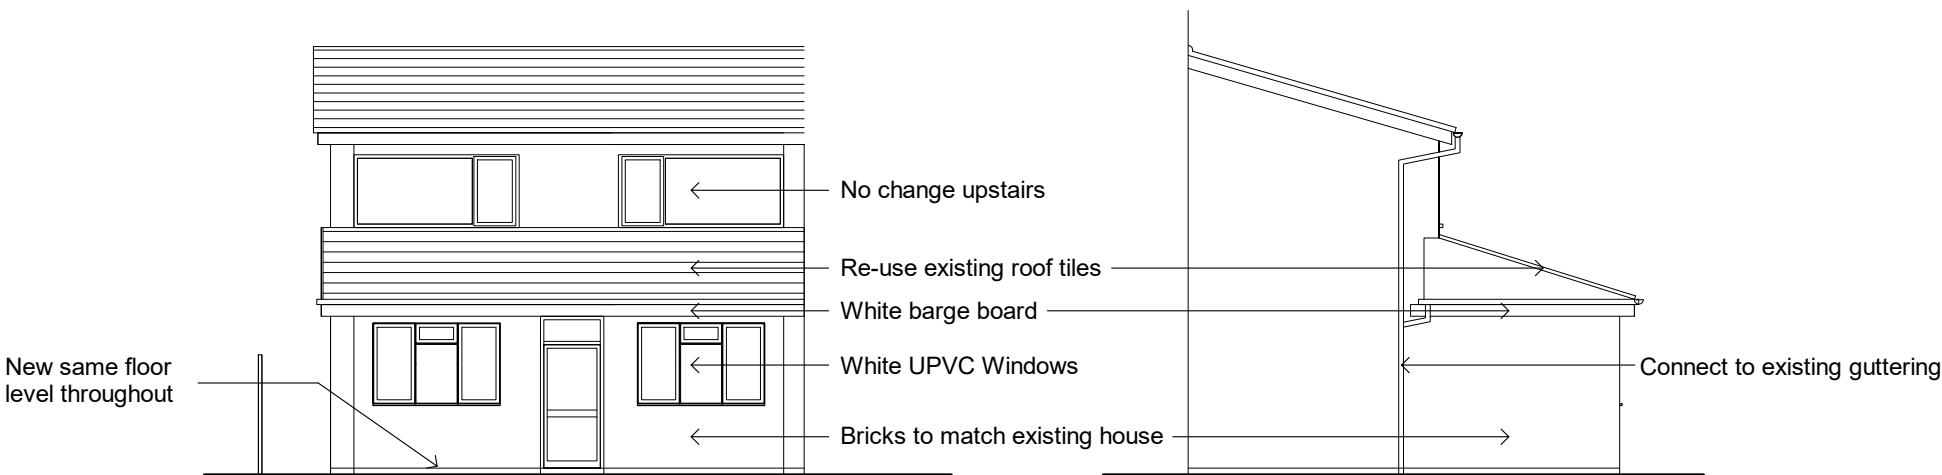

PROPOSED SOUTH WEST ELEVATION

PROPOSED NORTH WEST ELEVATION

2

Elevations as Proposed

1 : 100



Photograph showing front elevation



Photograph showing neighbours house 1



Photograph showing neighbours house 2

No.	Description	Date
1	Issued For Client Review	07/01/26

CODE	STATUS	SUITABILITY DESCRIPTION	PURPOSE OF ISSUE

PROJECT		CLIENT		
65, Barton Drive, SO30 2FH		Mr & Mrs A Clark		
SHEET	Elevations As Existing and Proposed	Date 07/01/26	Project number 65 Barton Drive	Scale (@ A3) 1 : 100
		Drawn by Author	DWG NUMBER	REV
		Checked by Checker	A104	1