


Disclaimer


Adjacent Properties and boundaries are shown for illustrative purposes only and have not been surveyed unless otherwise stated. All areas shown are approximate and should be verified before forming the basis of a decision. Do not scale other than for Planning purposes. All dimensions must be checked by the contractor before commencing work on site. No deviation from this drawing will be permitted without prior written consent of the architect. The copyright of this drawing remains with HMO Designers and may not be reproduced in any form without prior written consent.

Notes


Drawing based on survey information by others and subject to planning, building regulation and other statutory approvals.

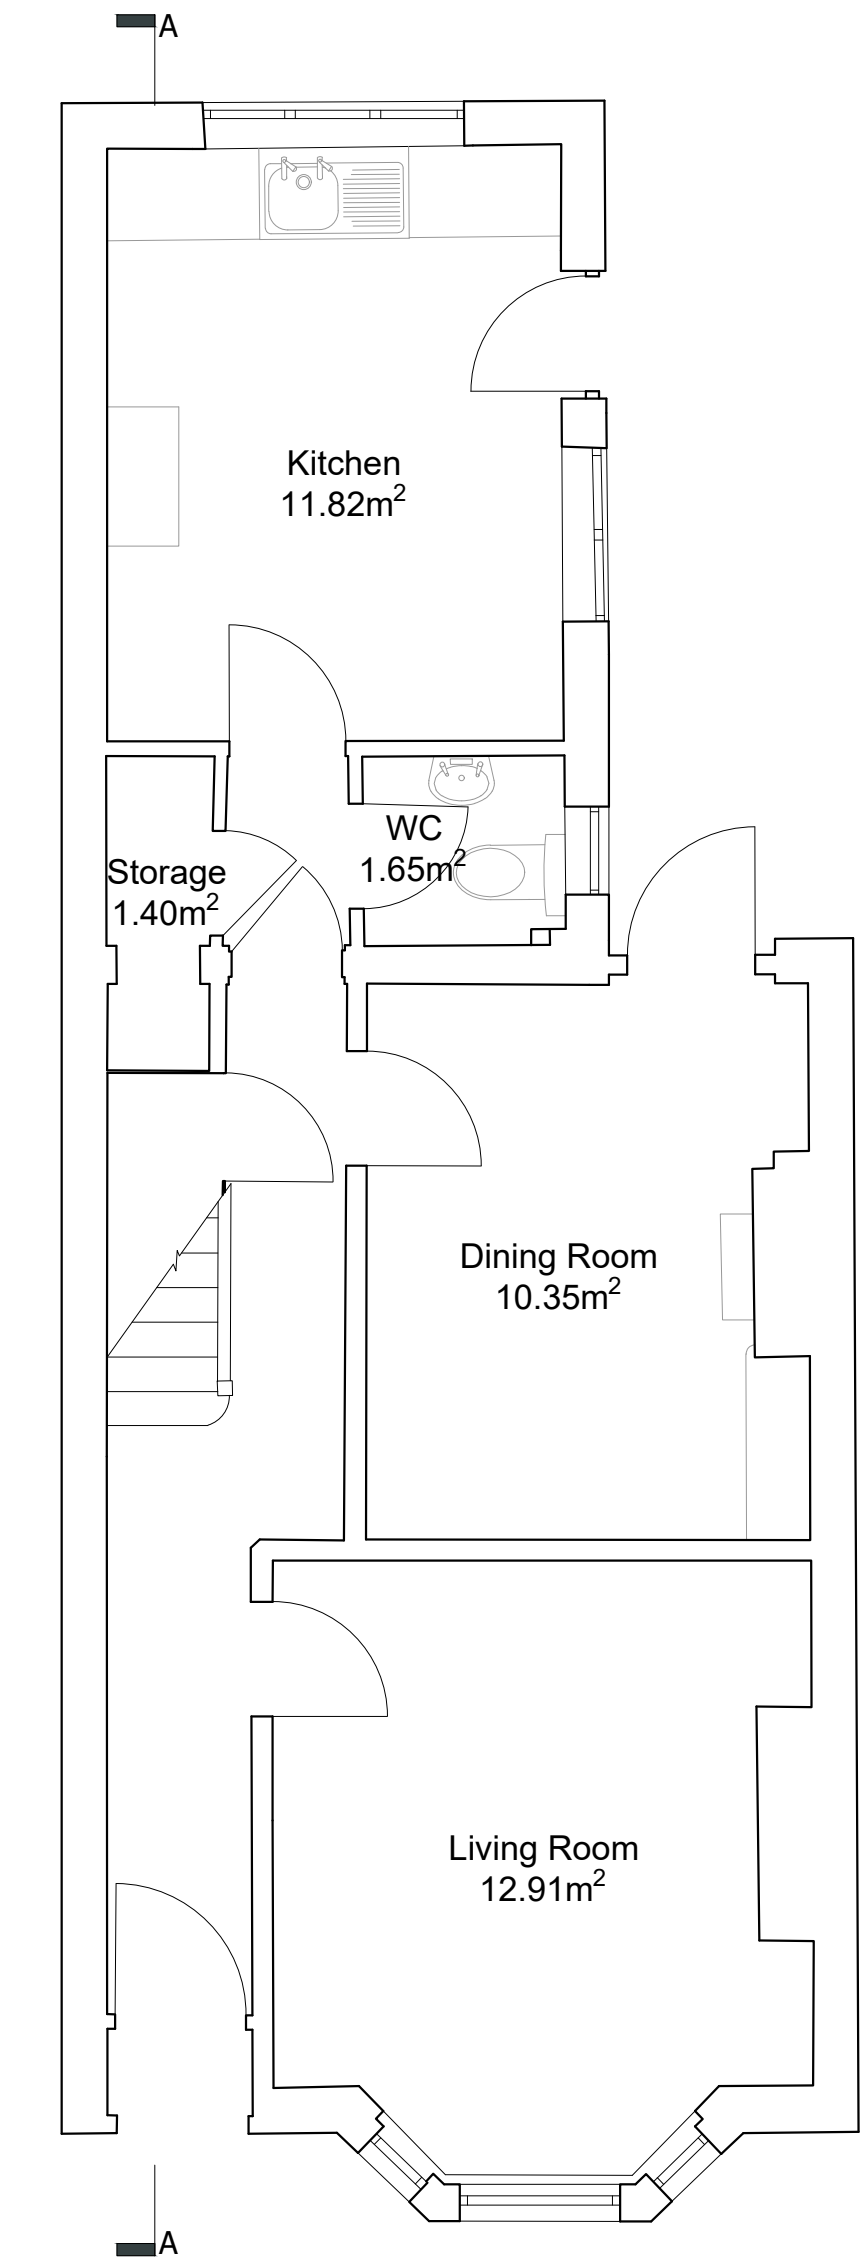

GROUND FLOOR PLAN
SCALE 1:50

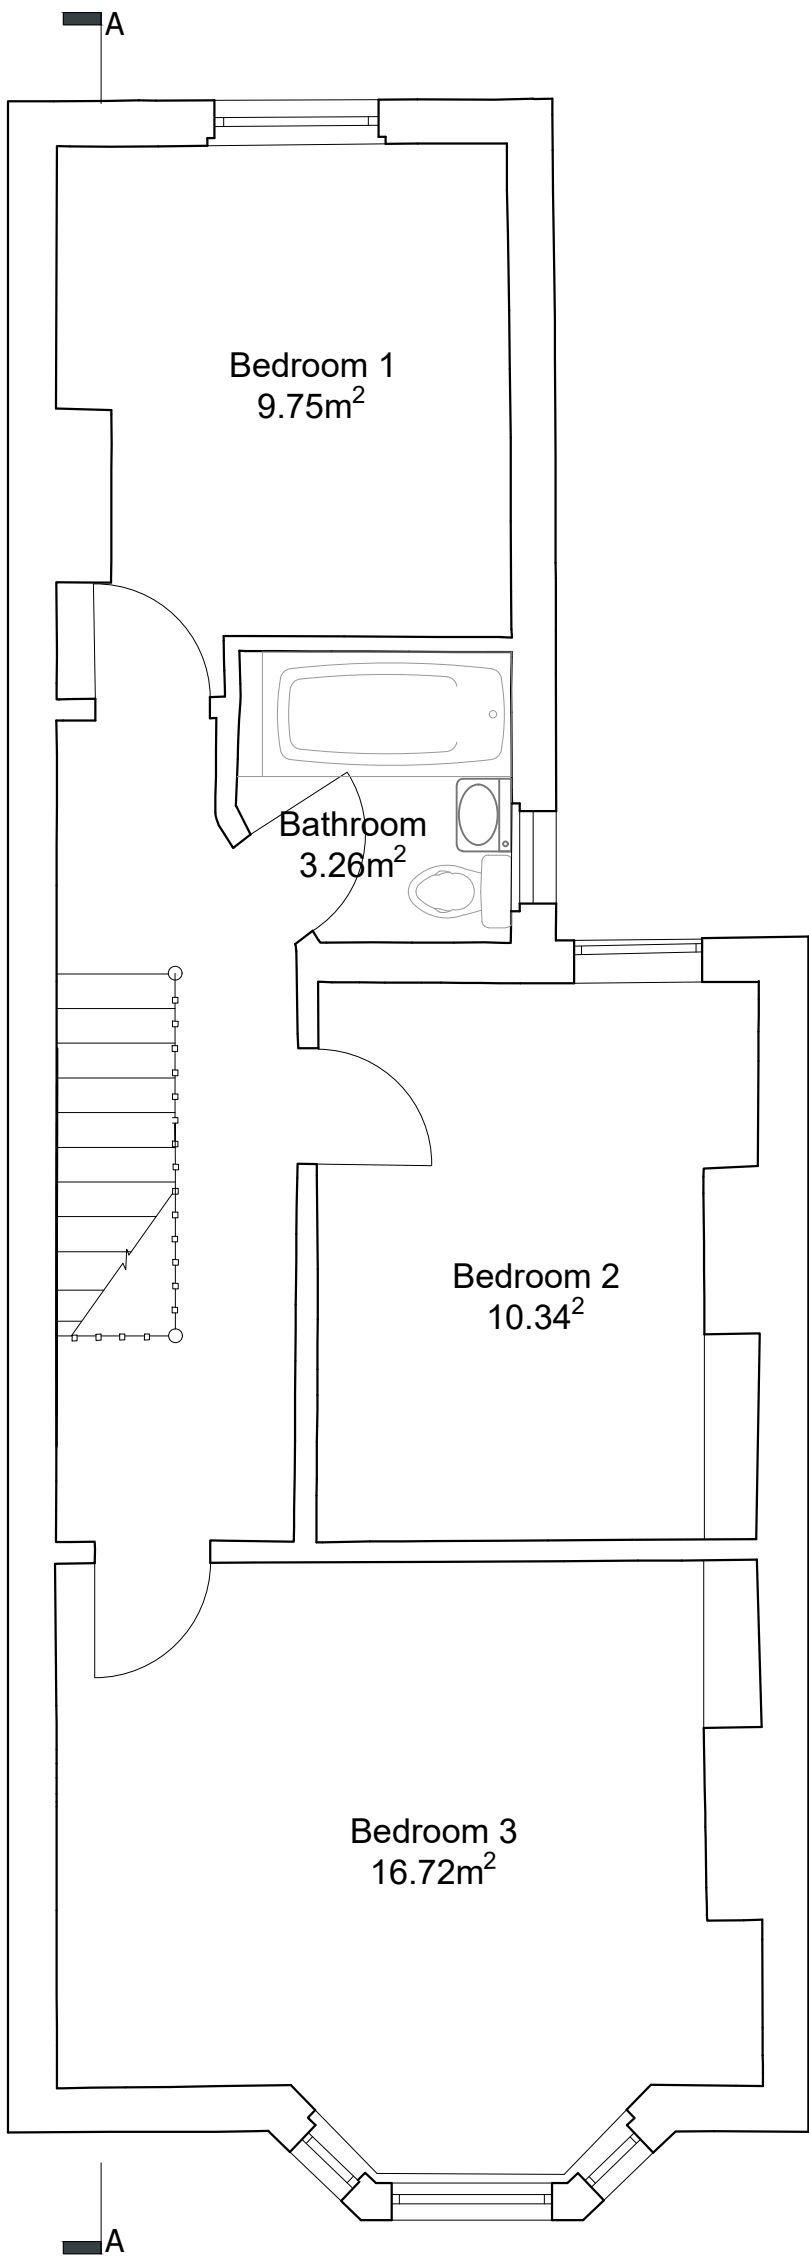


FIRST FLOOR PLAN
SCALE 1:50

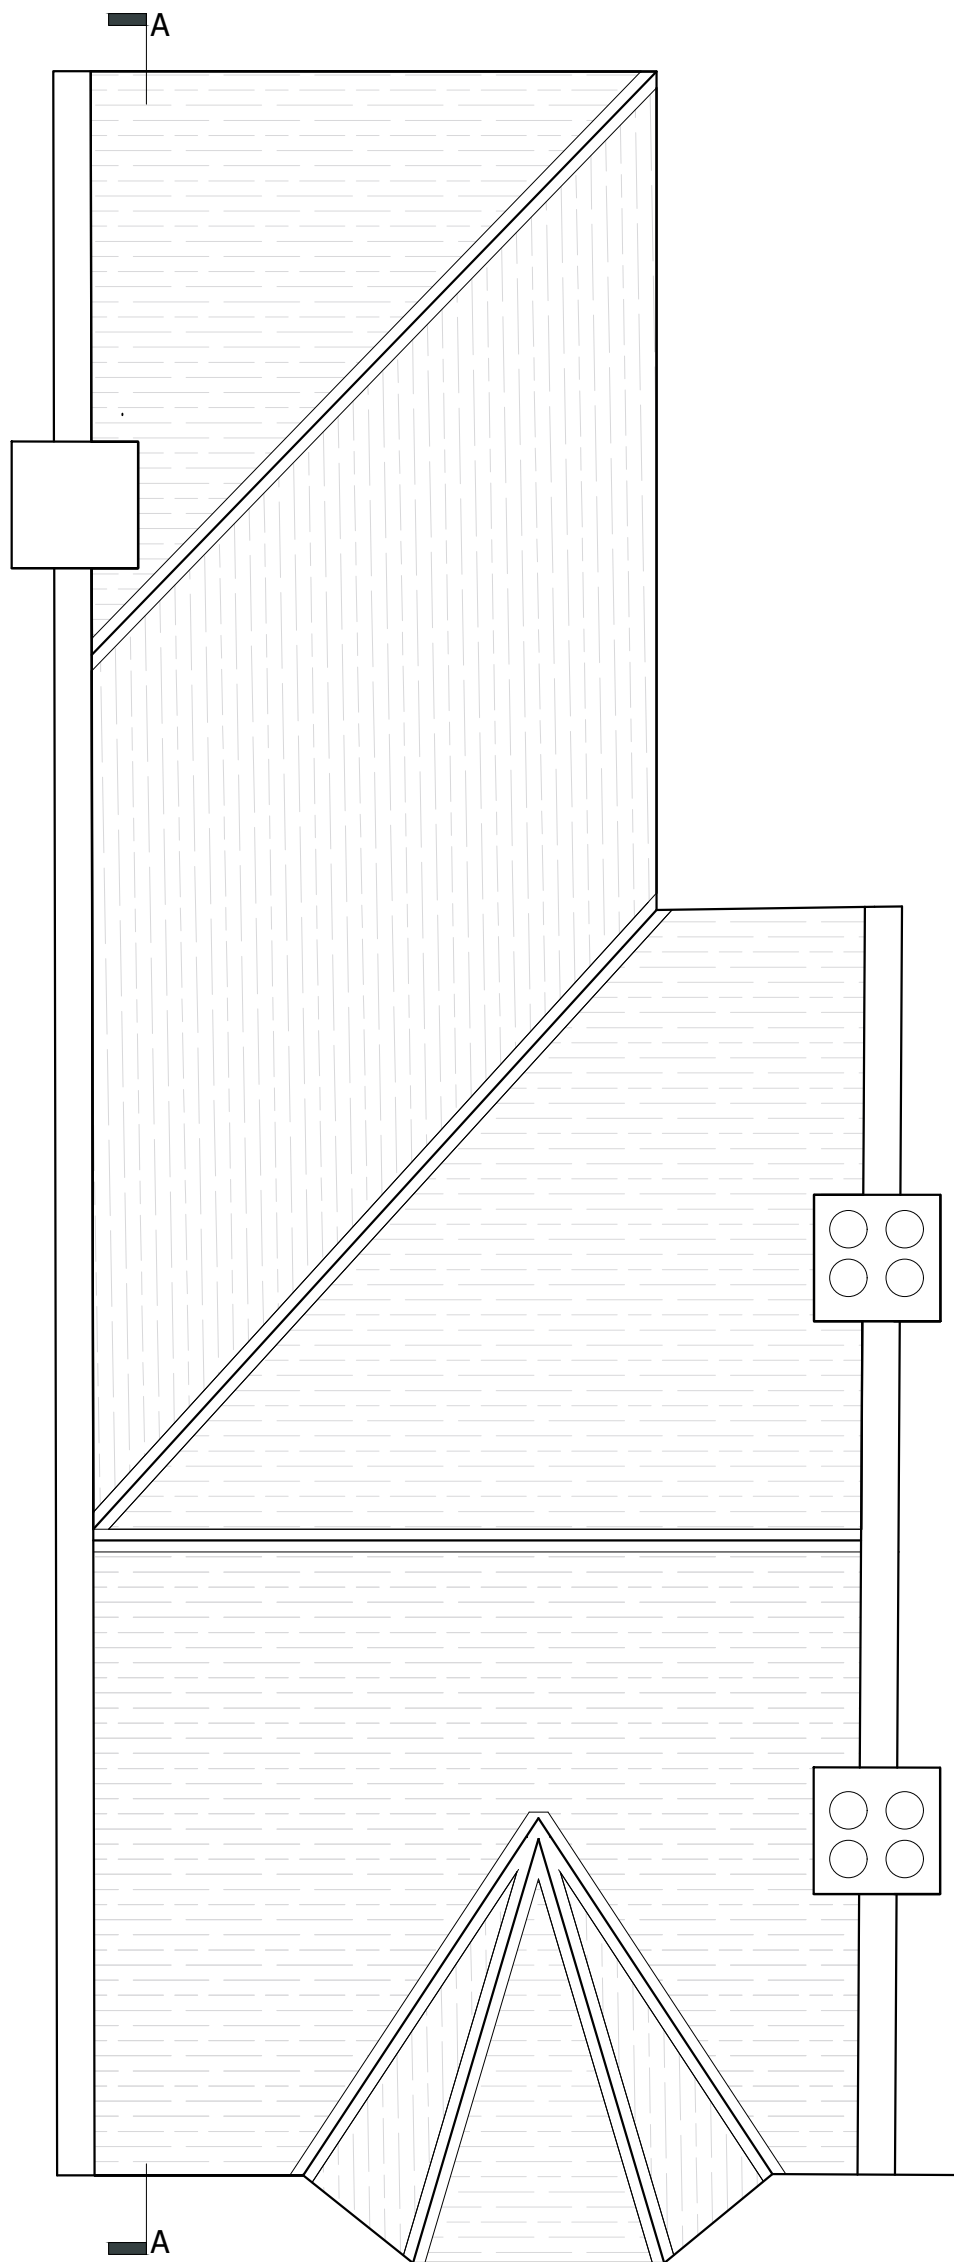

ROOF PLAN
SCALE 1:50



© Crown copyright 2025 Ordnance Survey
100053143
LOCATION PLAN
1:1250 SCALE

 

Our Studio // Galtcombe house, Copnor Rd, Portsmouth
Our Number // 023 5244 3501
Our Email // hello@hmodesigners.co.uk
Our Website // hmodesigners.co.uk

Project

**41 Archers Road, Eastleigh,
SO50 9AQ**

Drawing Title

Existing Floor Plans

Drawing Number

HD00247- PL001

Scale

1:50 @A1

Issue Status

Planning

Drawn

HR

Date

August 2025