



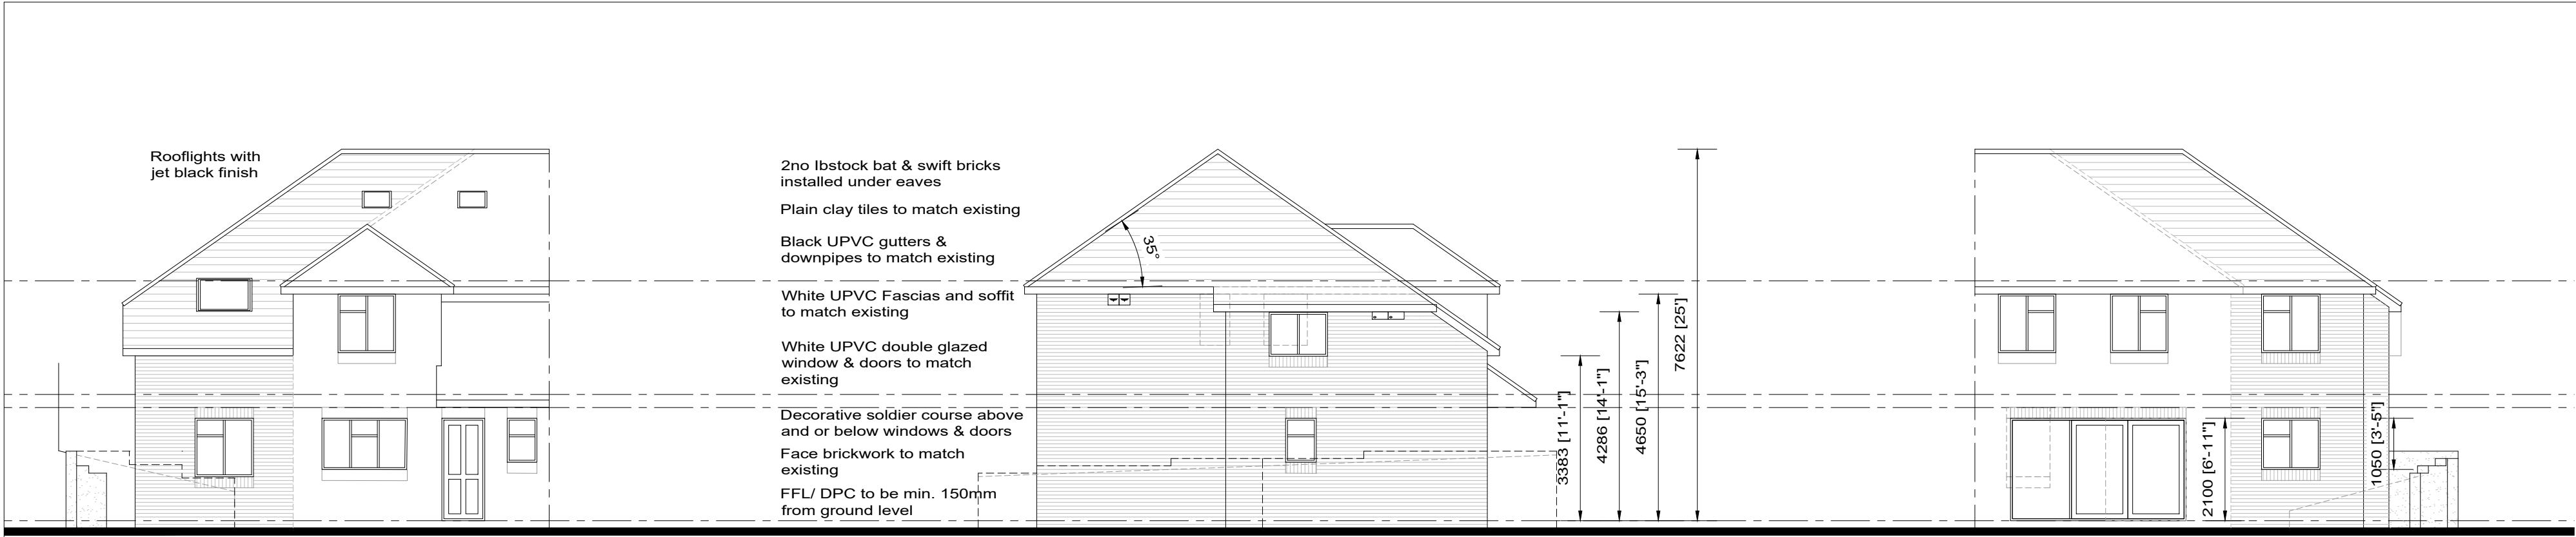

FRONT ELEVATION
(1:100 SCALE)




FLANK ELEVATION
(1:100 SCALE)

REAR ELEVATION
(1:100 SCALE)

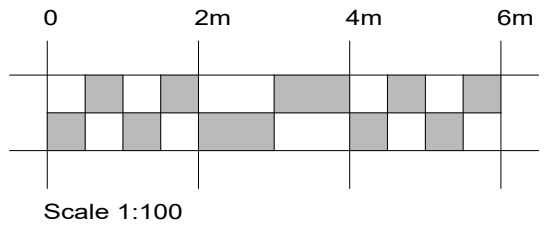


118300.0

BLOCK PLAN
(1:500 SCALE)

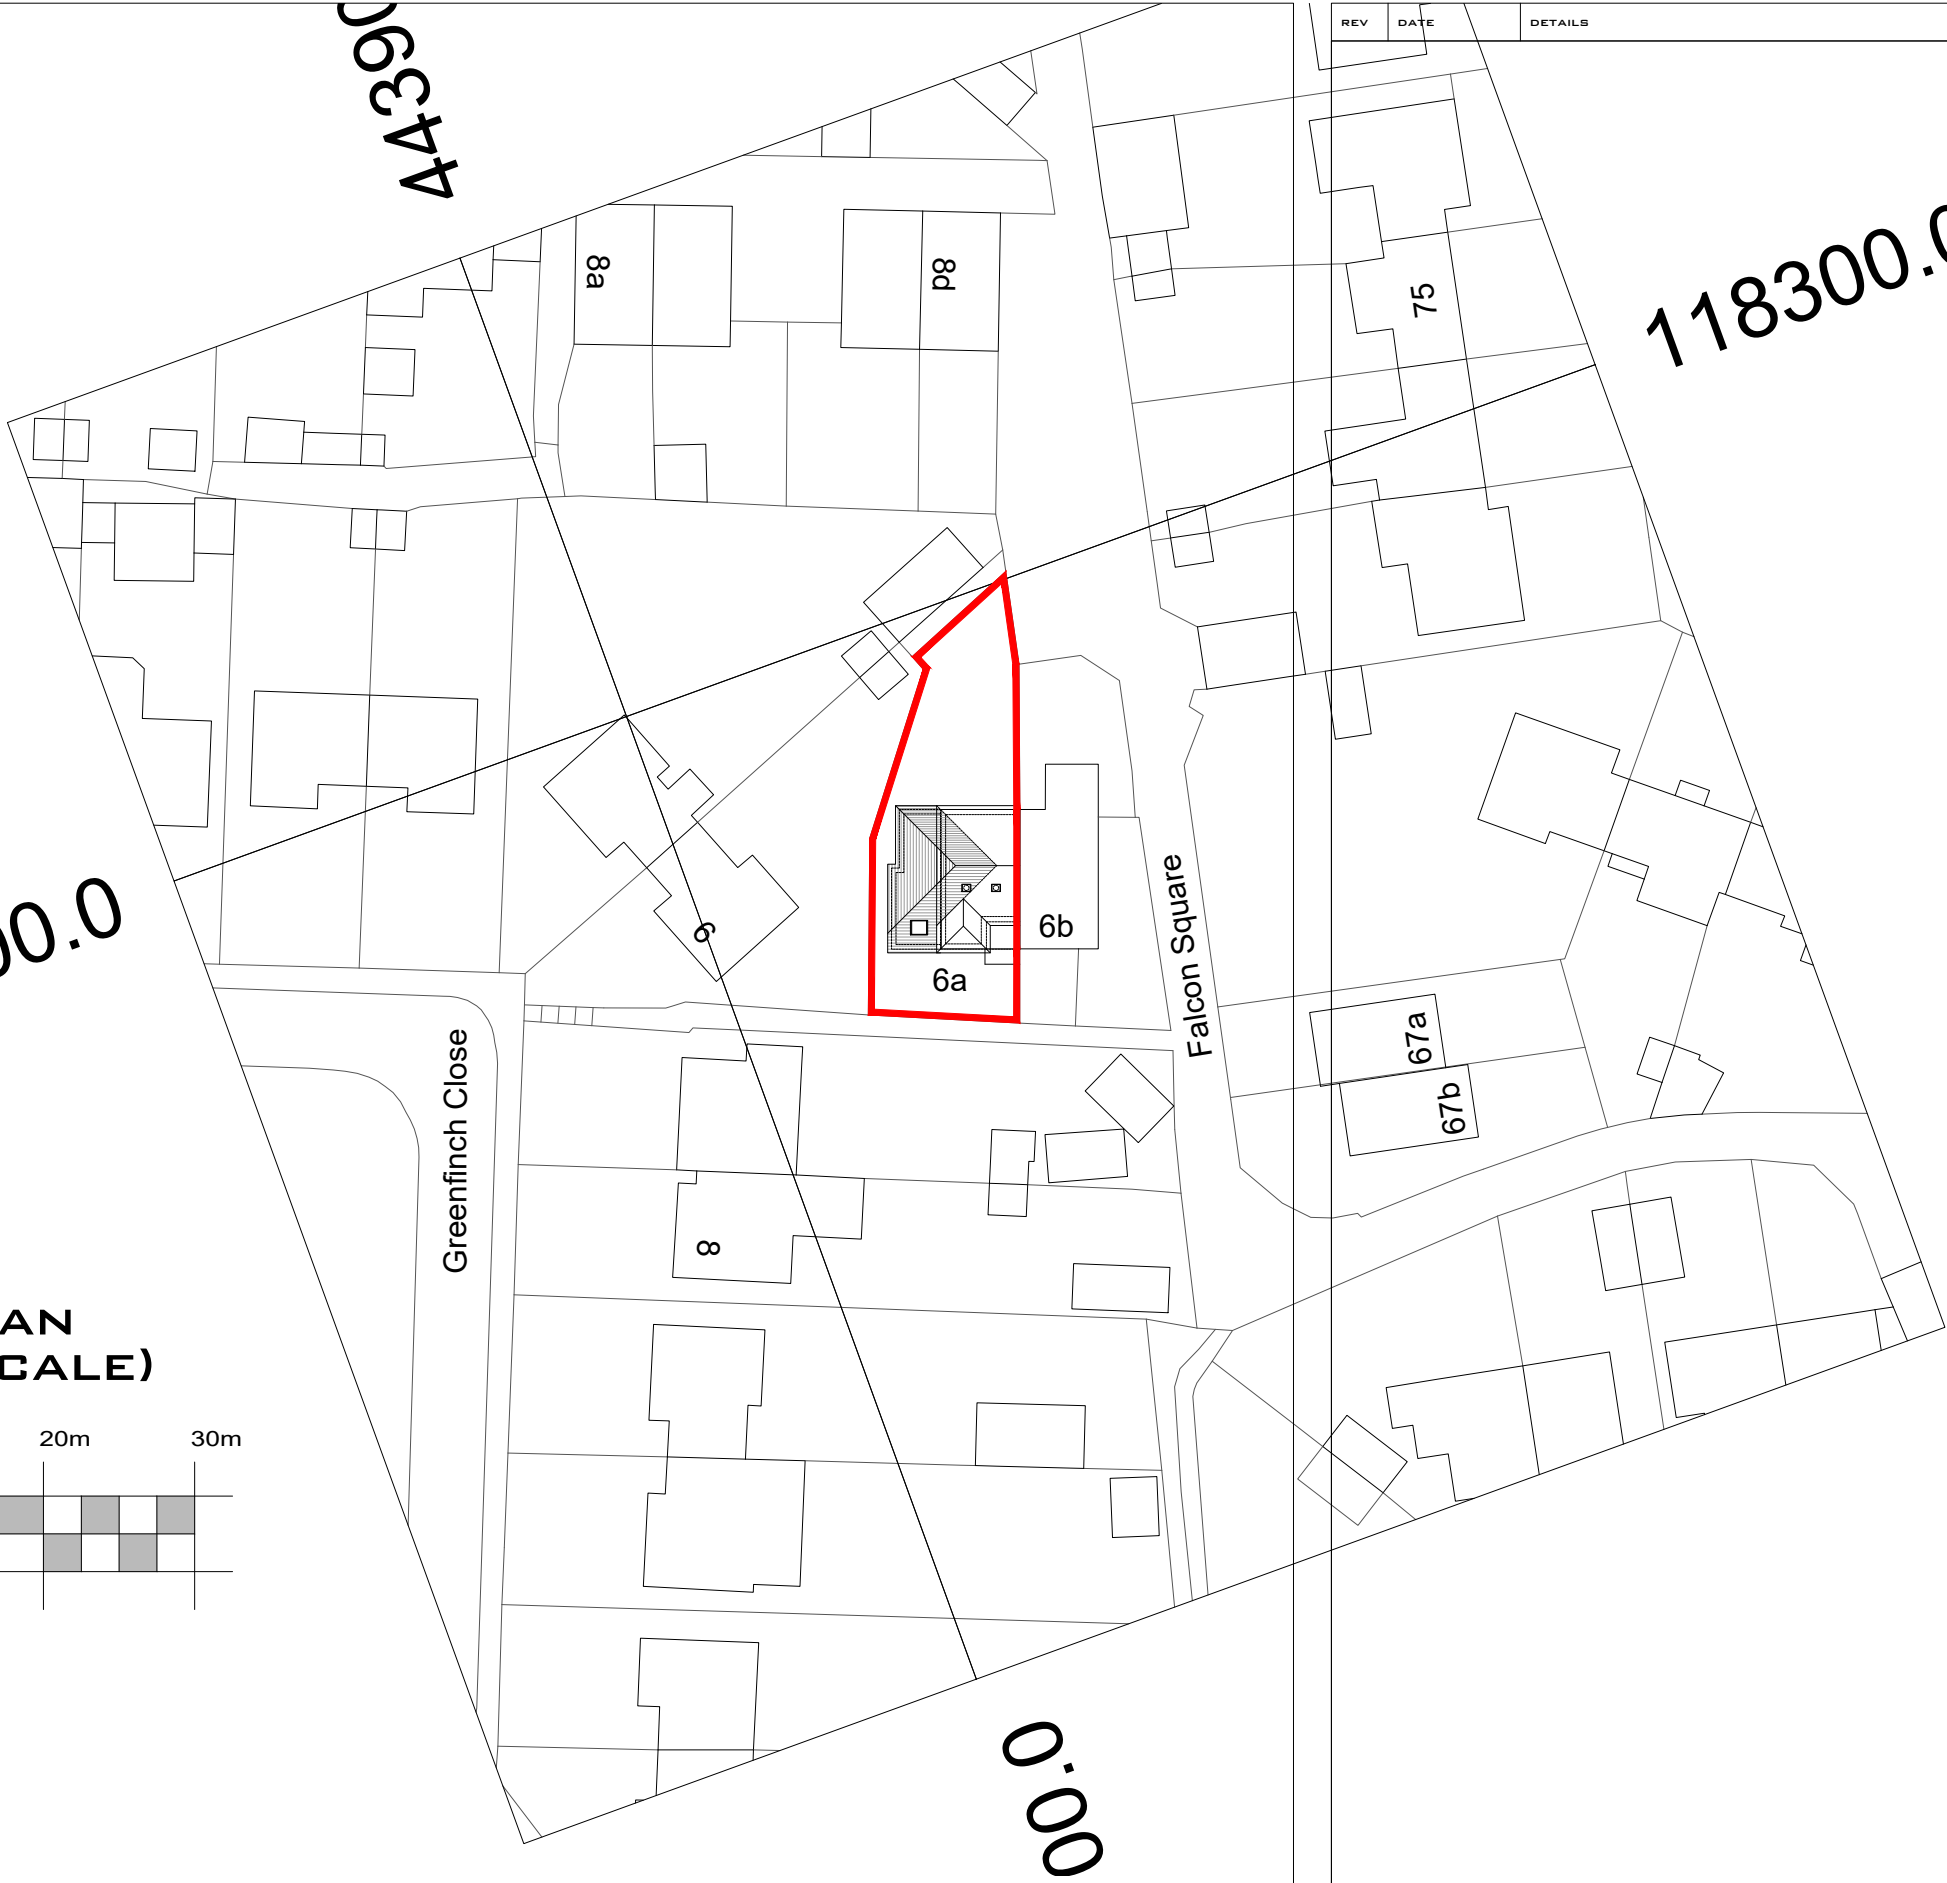
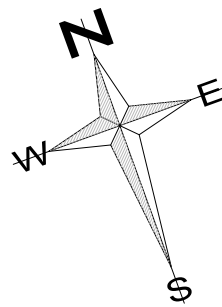
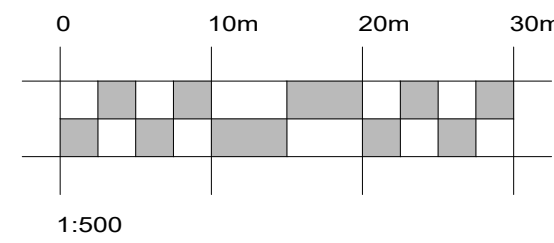


Retaining wall to be positioned/ offset min. 150mm from boundary, ensure foundations do not project past the boundary


Retaining wall with render finish, to engineers design and detail. Levels to confirmed on site

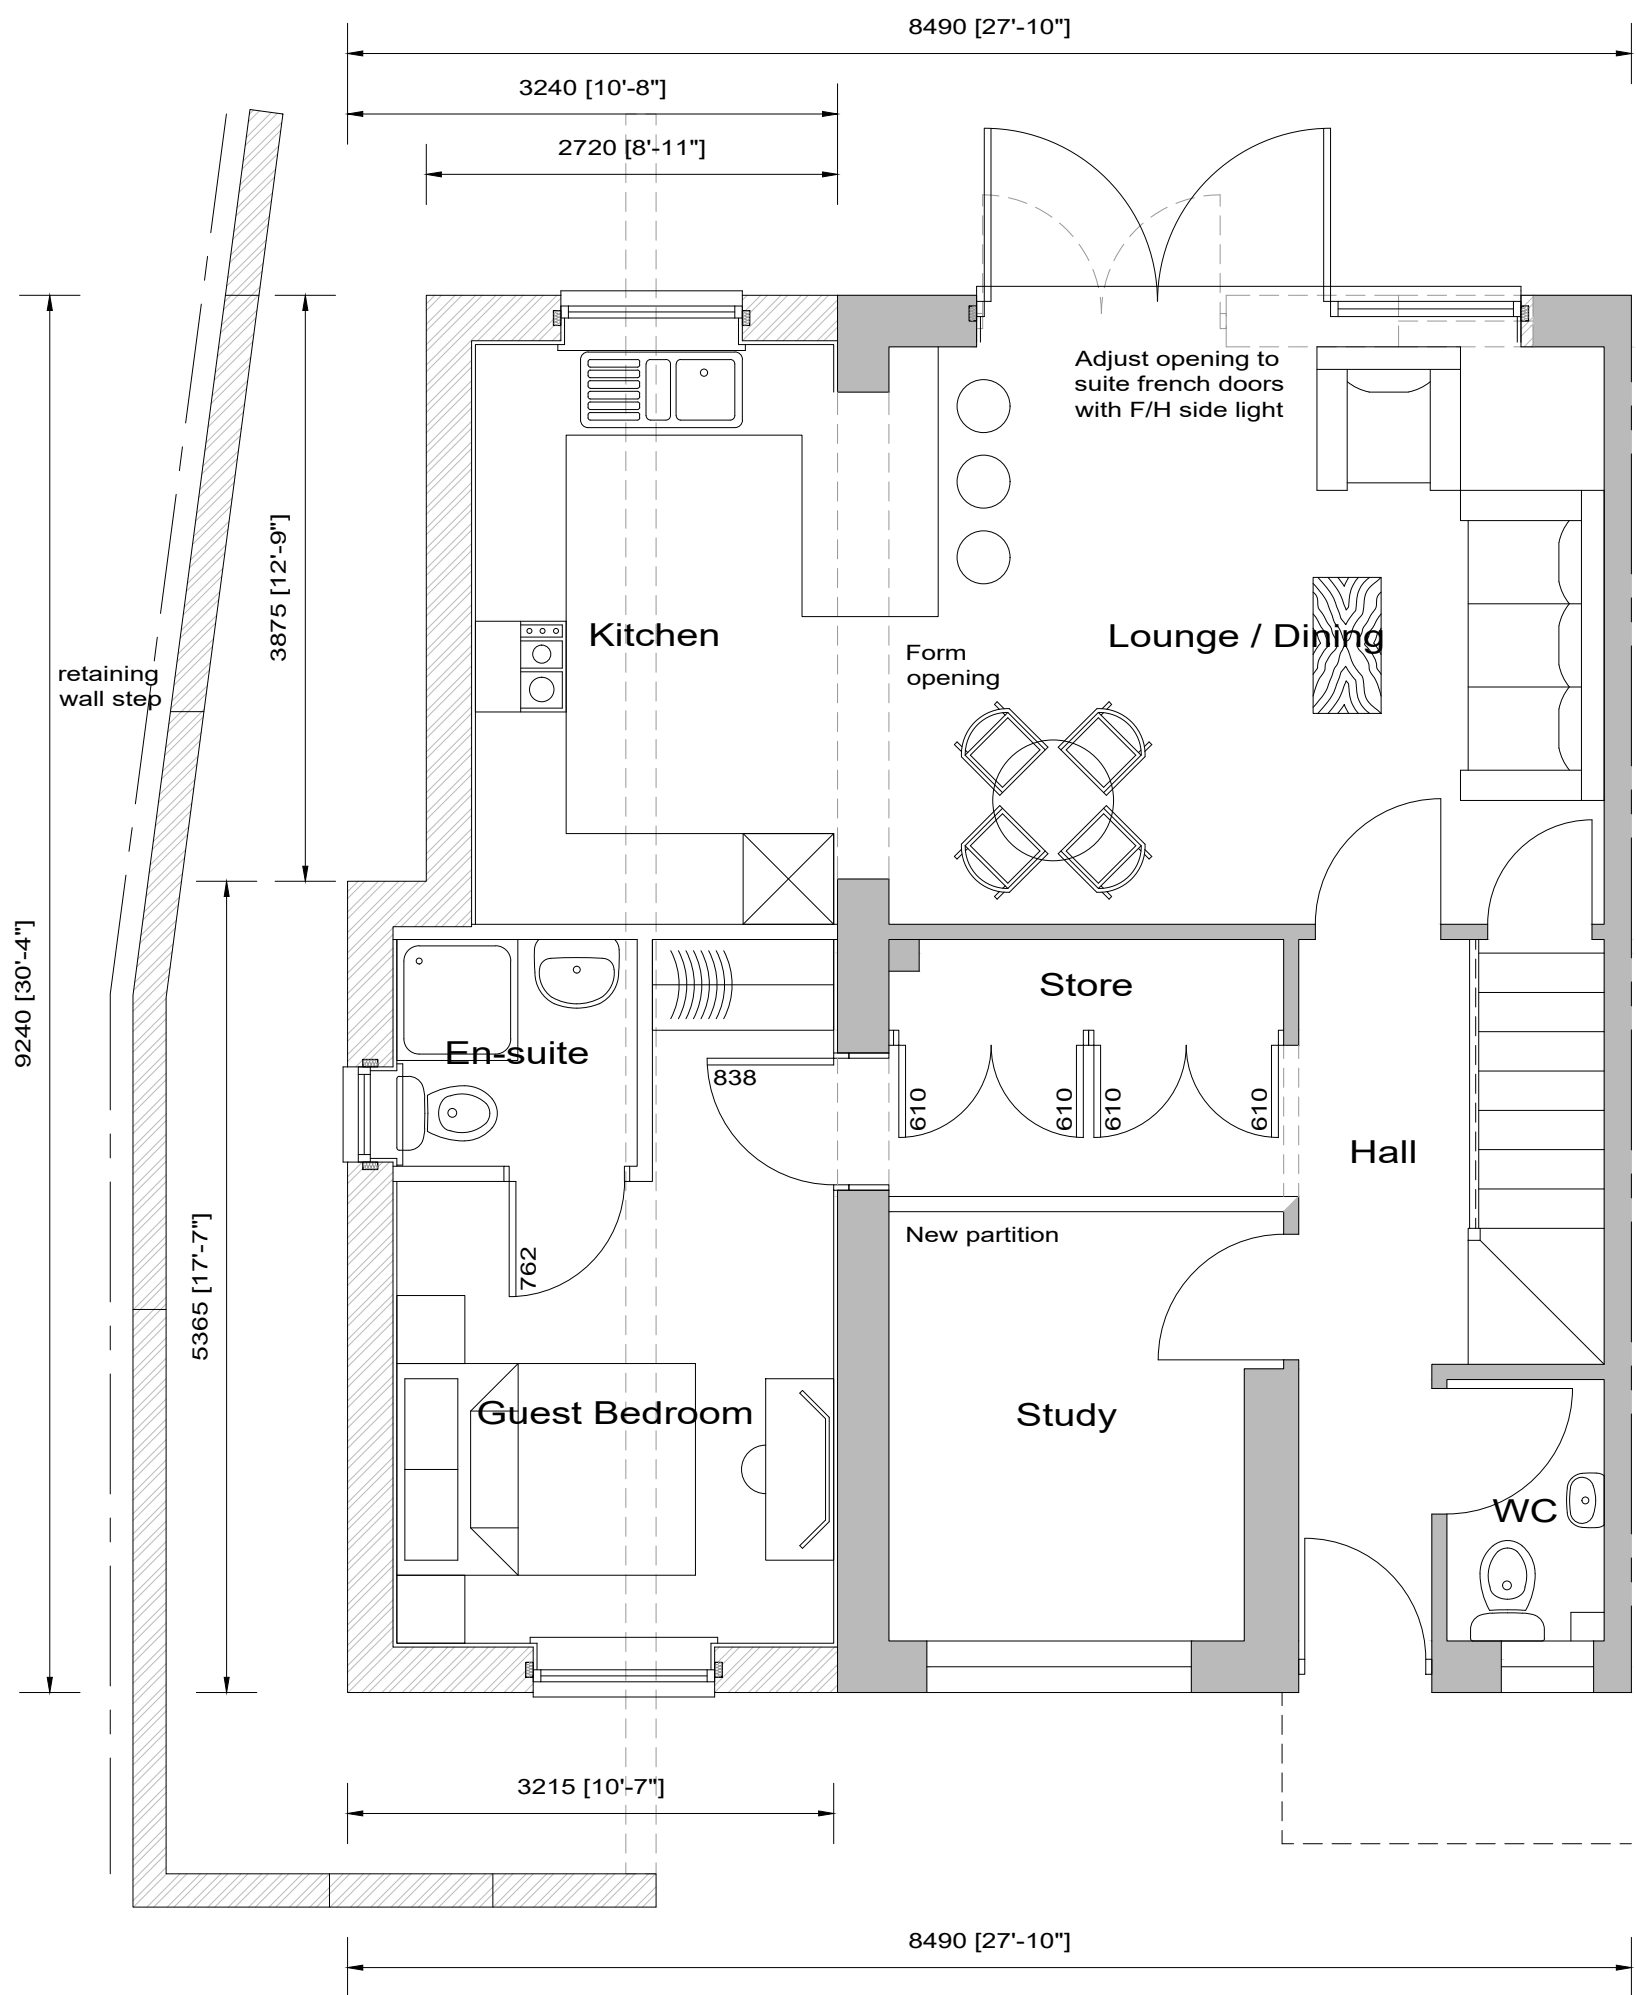


GROUND FLOOR PLAN
(1:50 SCALE)

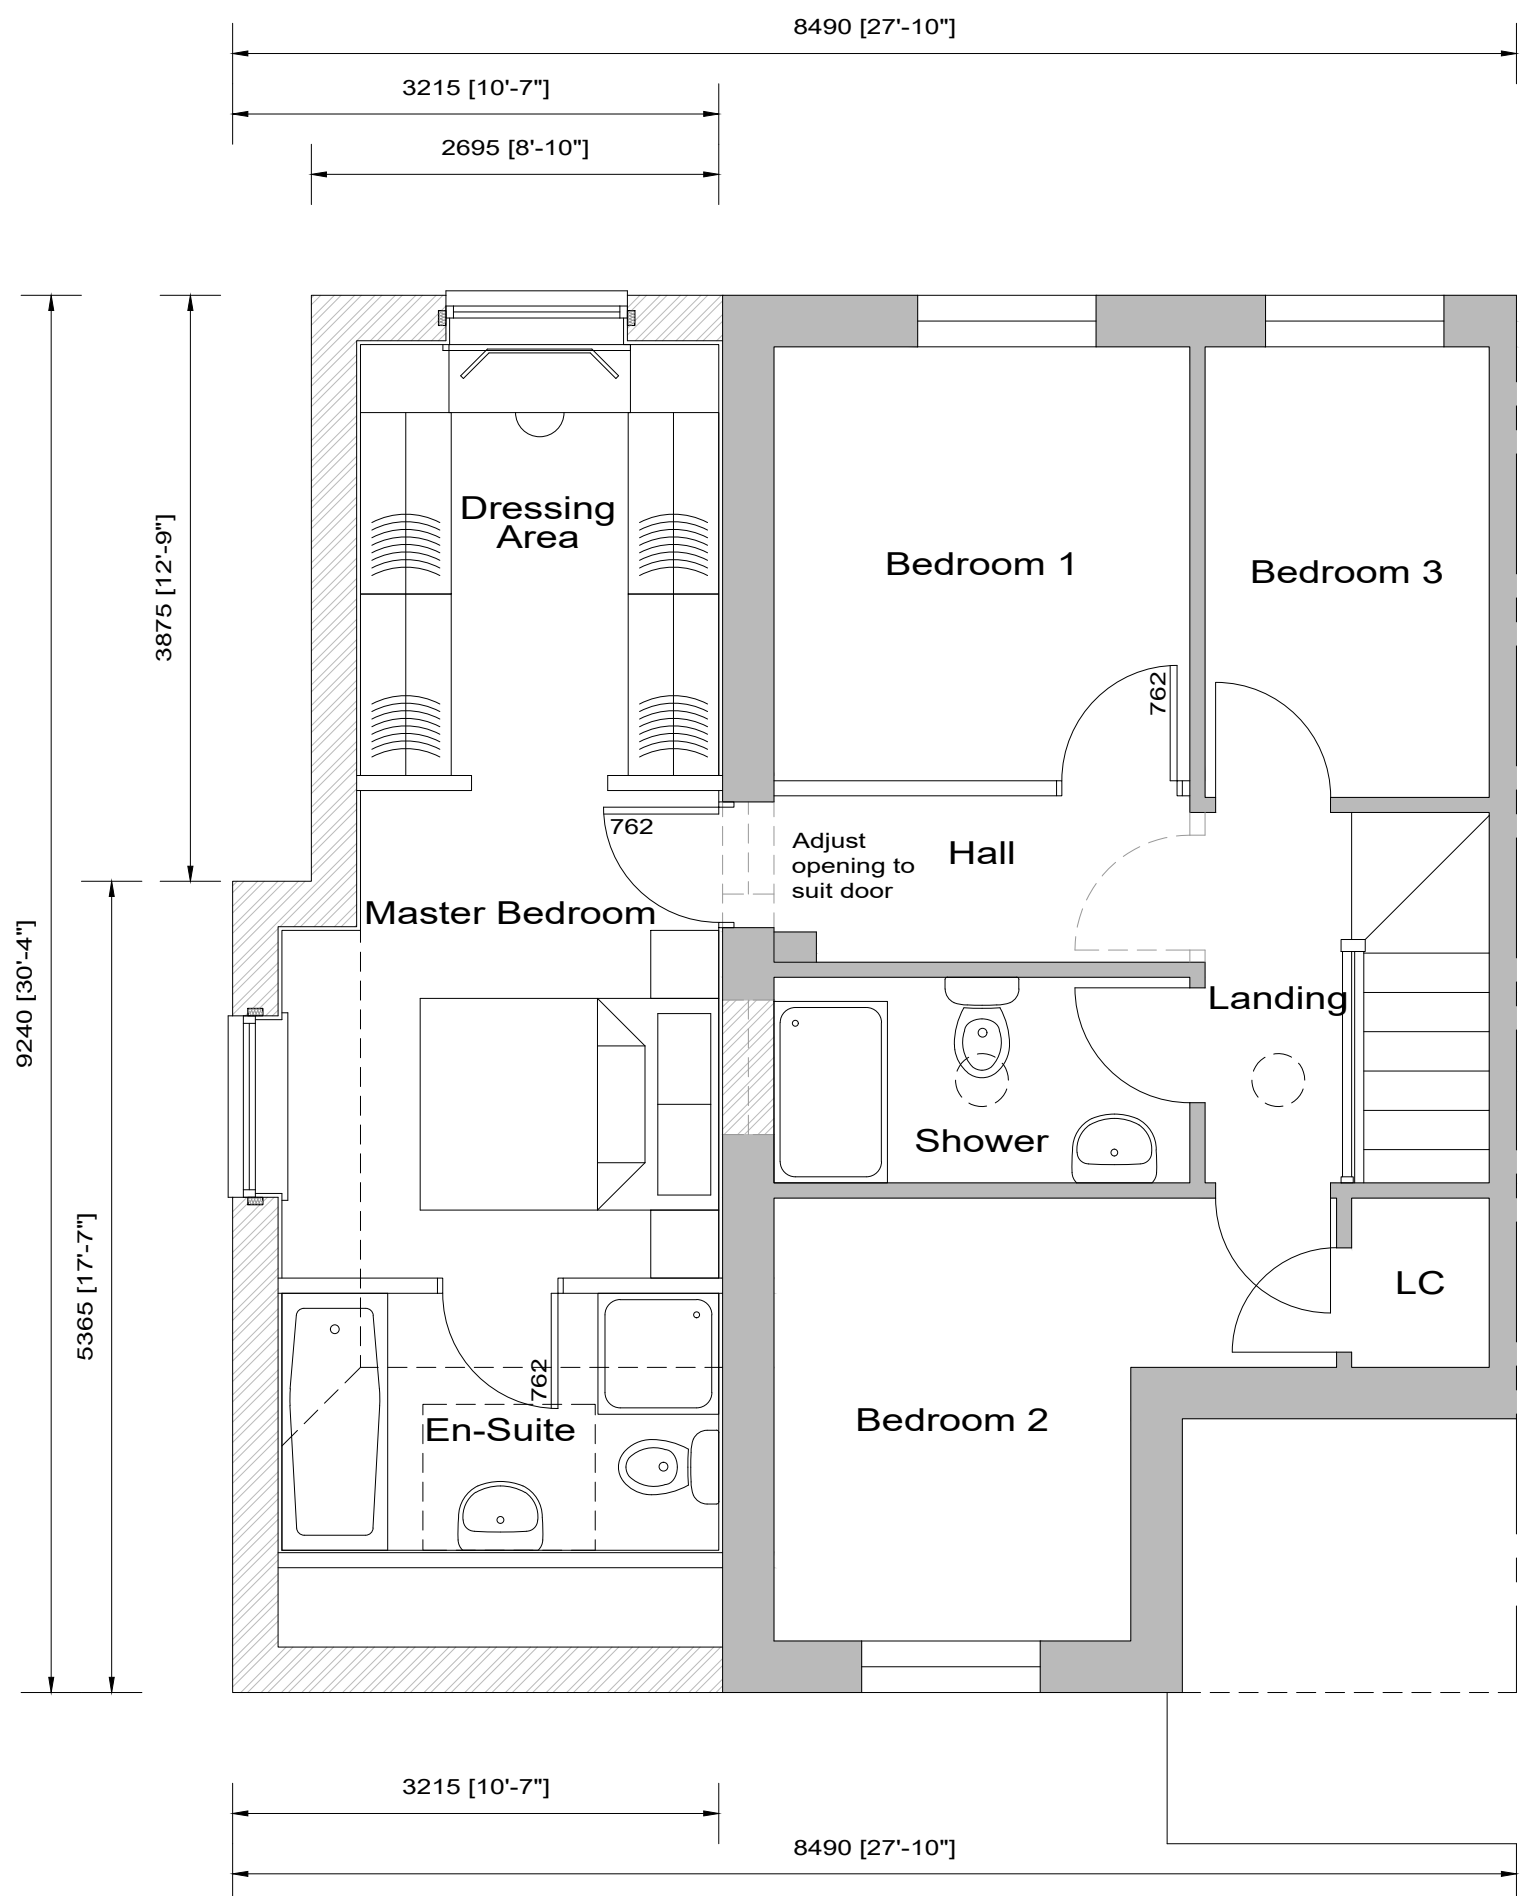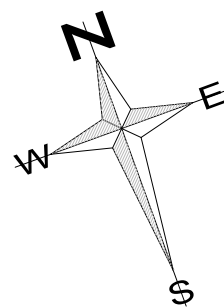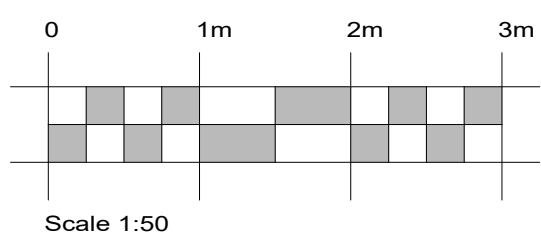

FIRST FLOOR PLAN
(1:50 SCALE)

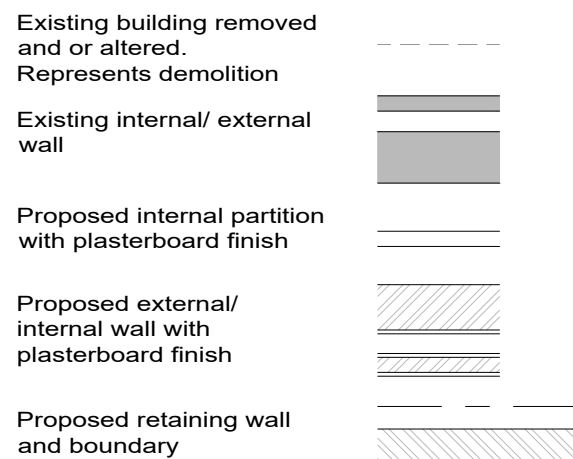

2no 1bstock bat & swift bricks installed under eaves

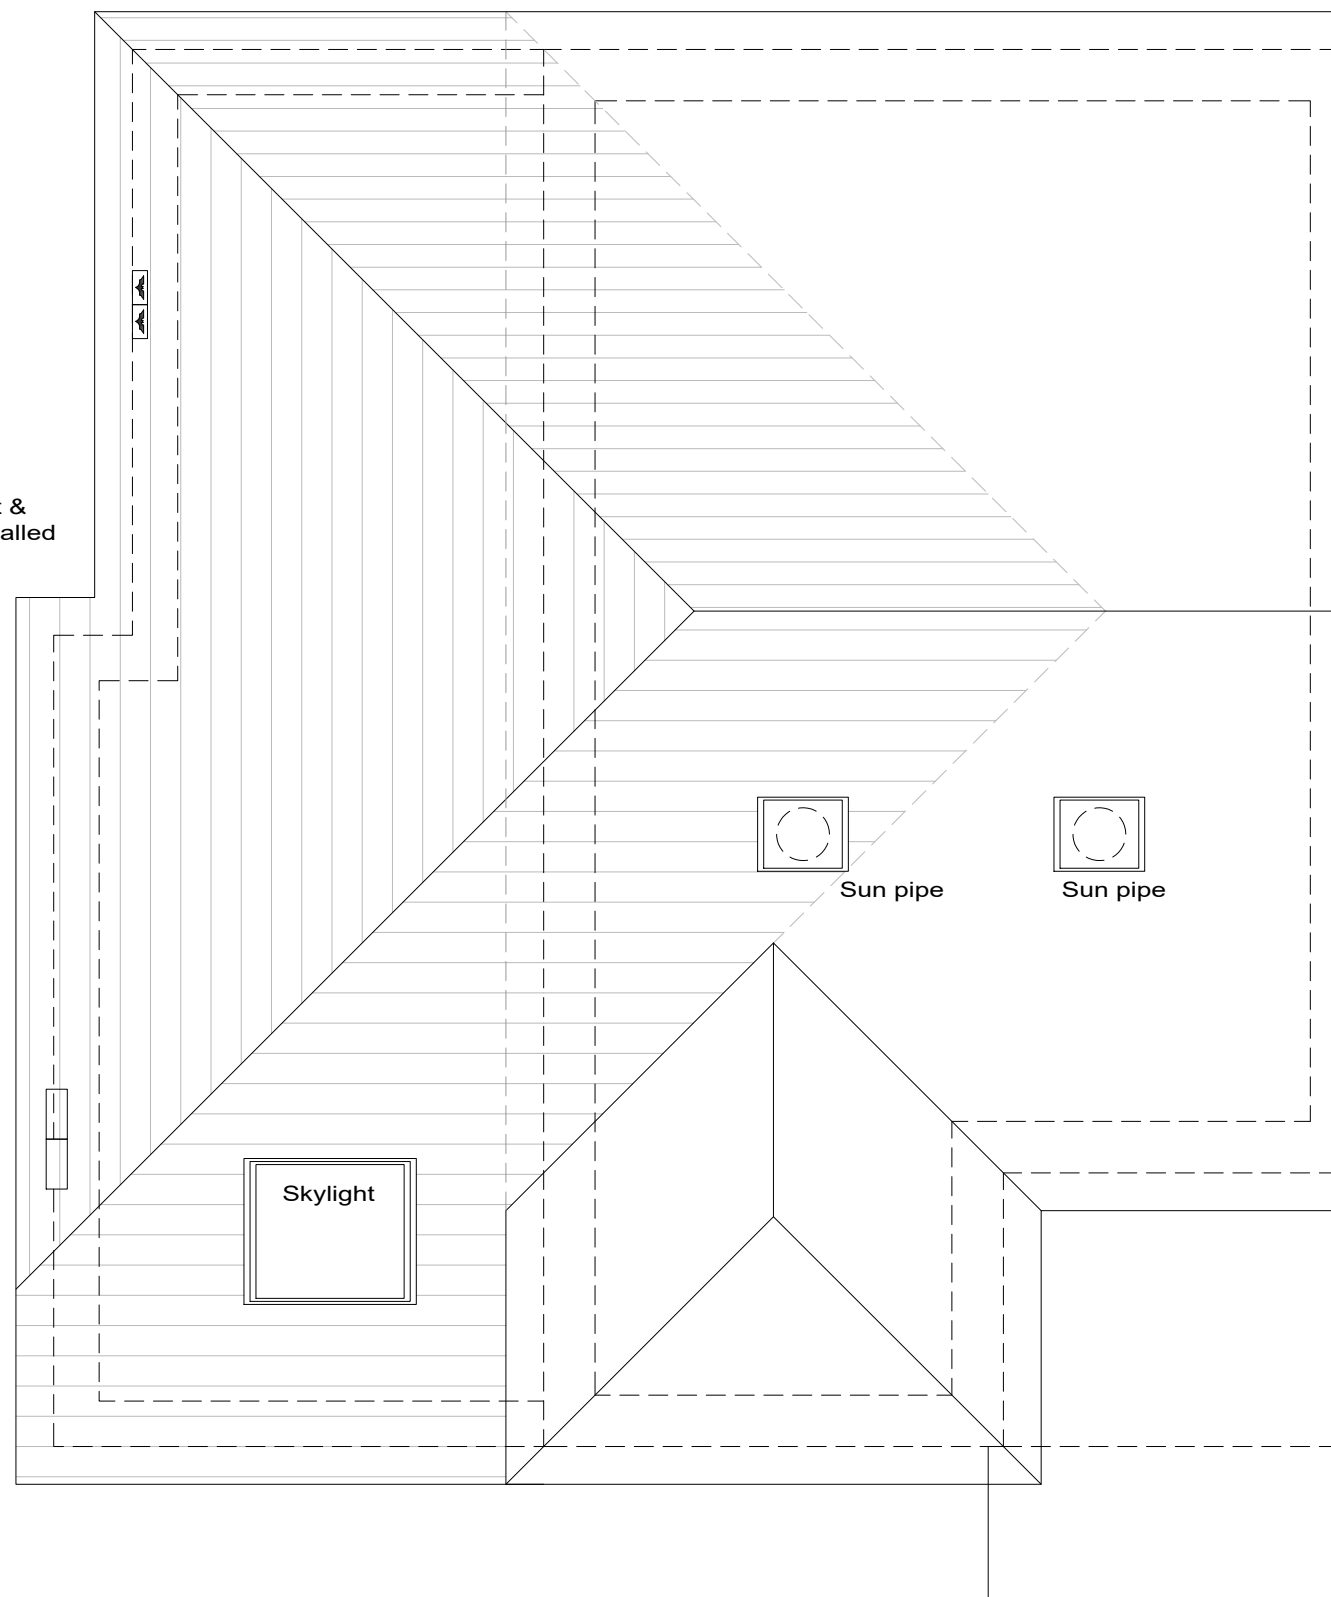

ROOFSCAPE LAYOUT
(1:50 SCALE)

Copyright (R) 2009 JaGs ArchiTechs. All rights reserved.
Limited reproduction and distribution permitted for the sole purpose of the construction of this named development only.
Do not scale - refer to figured dimensions only.

A	11/25	PLANNERS COMMENTS	JE
B	12/25	ECOLOGISTS COMMENTS ADDED	JE

PROJECT TITLE:
**6A GREENFINCH CLOSE
EASTLEIGH
SOUTHAMPTON**

DRAWING TITLE: PROPOSED PLANS & ELEVATIONS	SCALE: VARIES @ A1
DRAWN BY: GE	CHECKED BY: -
DRAWING NO.: 711825/493/002	REV.: B



46 Lingwood Close, Bassett, Southampton, Hampshire. SO16 7GJ
Tel. 023 8076 7284 E-Mail. admin@jagsarchitects.co.uk
Web. www.jagsarchitects.co.uk
Registered in England Number 8601068