




South Elevation



West Elevation



North Elevation

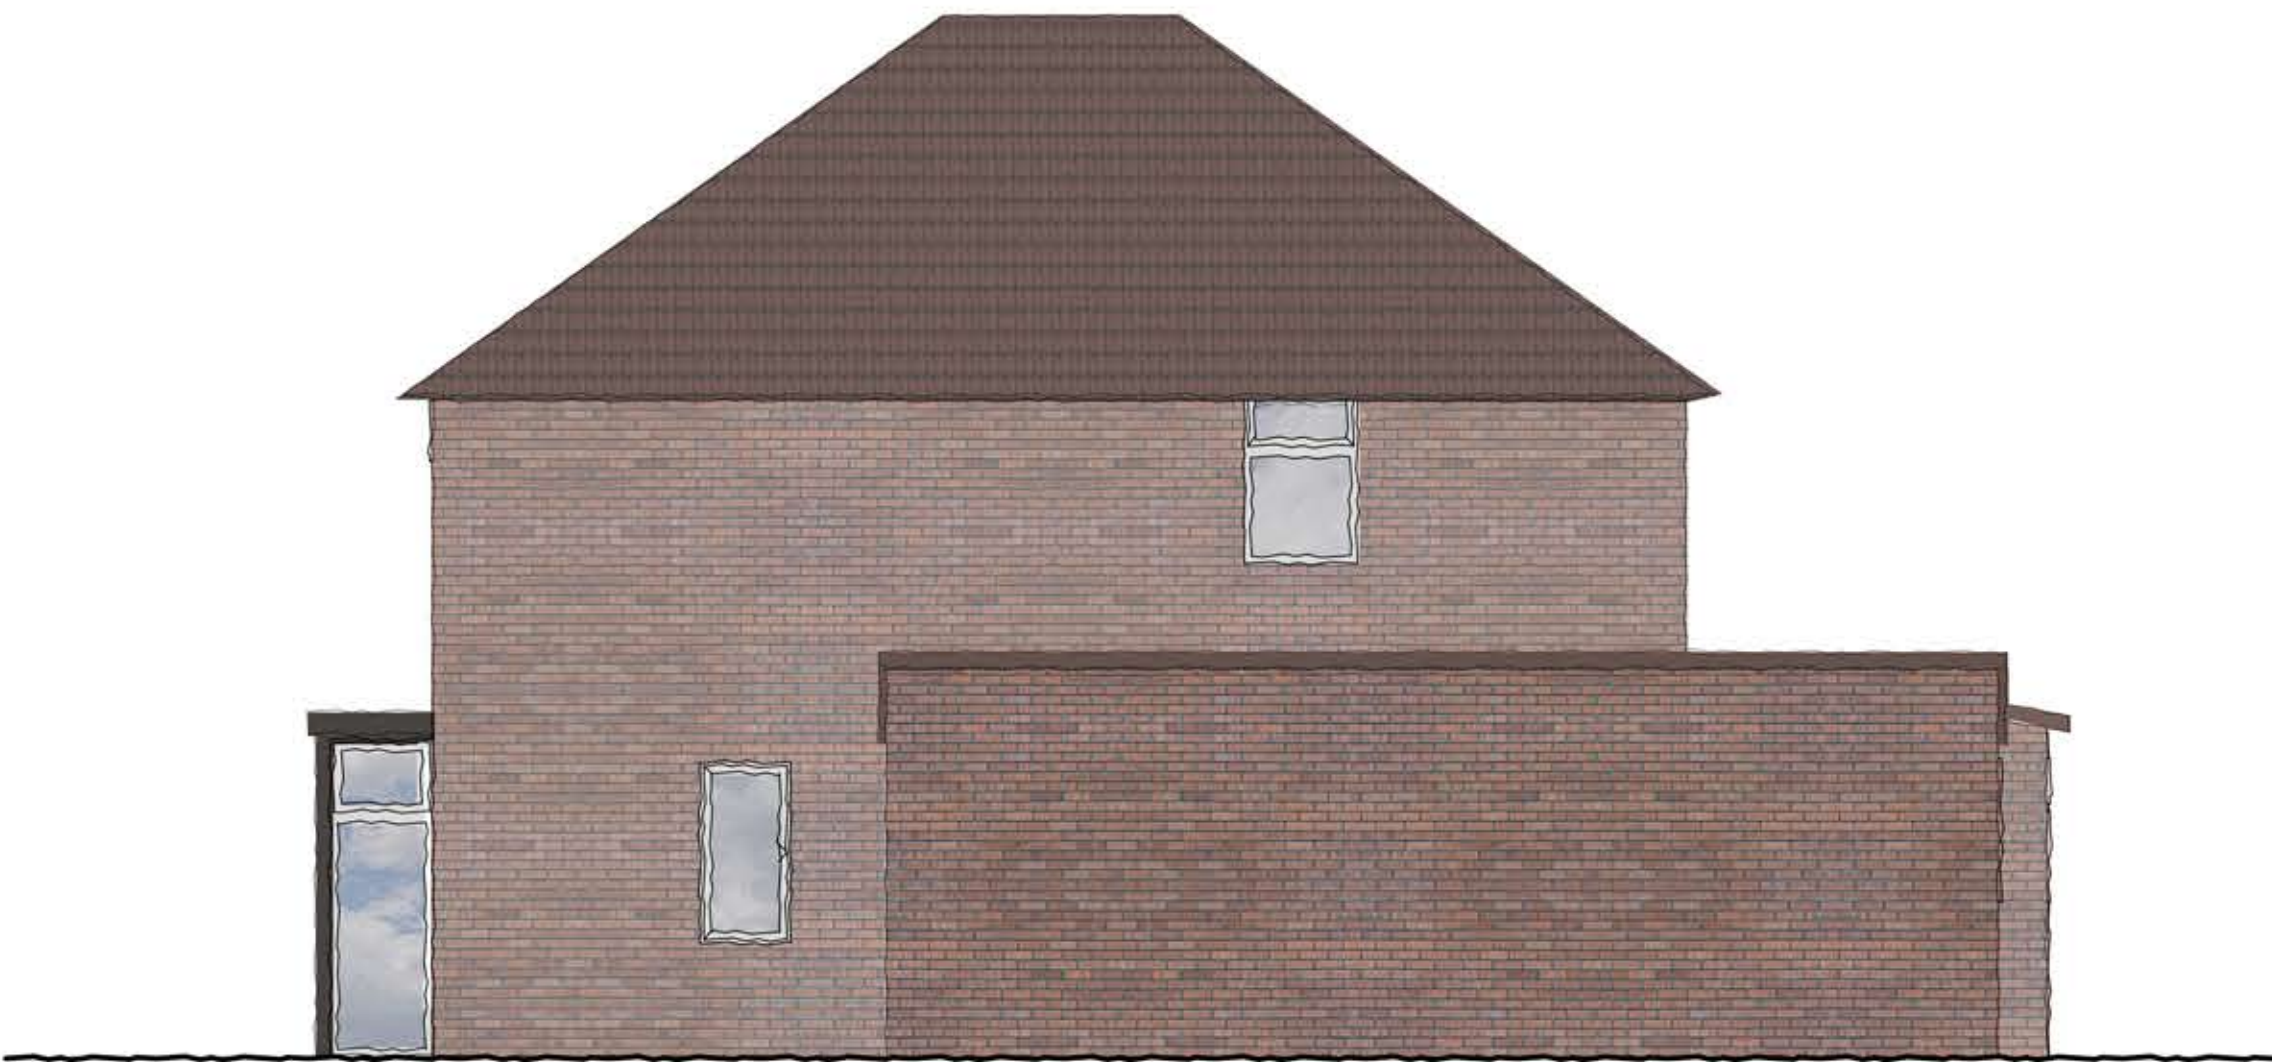

East Elevation

1:50 @ A1 - 1:100 @ A3
0 0.5 1 2 3m

Ensure drawing is scaled correctly when printed - Do not print to fit

KEY PLAN

NOTES

01	10/01/2026	
REV	DATE	DESCRIPTION

PROJECT DETAILS

Ourbrigadoon
Paynes Lane
Fair Oak
EASTLEIGH
SO50 7GS

DRAWING DETAILS
Existing Elevations

SCALE ISSUED AT 1:50 @ A1	DATE January 2026
DRAWING NO. 225.01.03000.EX	REVISION 01

TIN SHED STUDIO

HAMPSHIRE

Maytrees | Morestead | Winchester | Hampshire | SO21 1LF
+44 (0)7753 472 437 | lorna@tinshed.studio