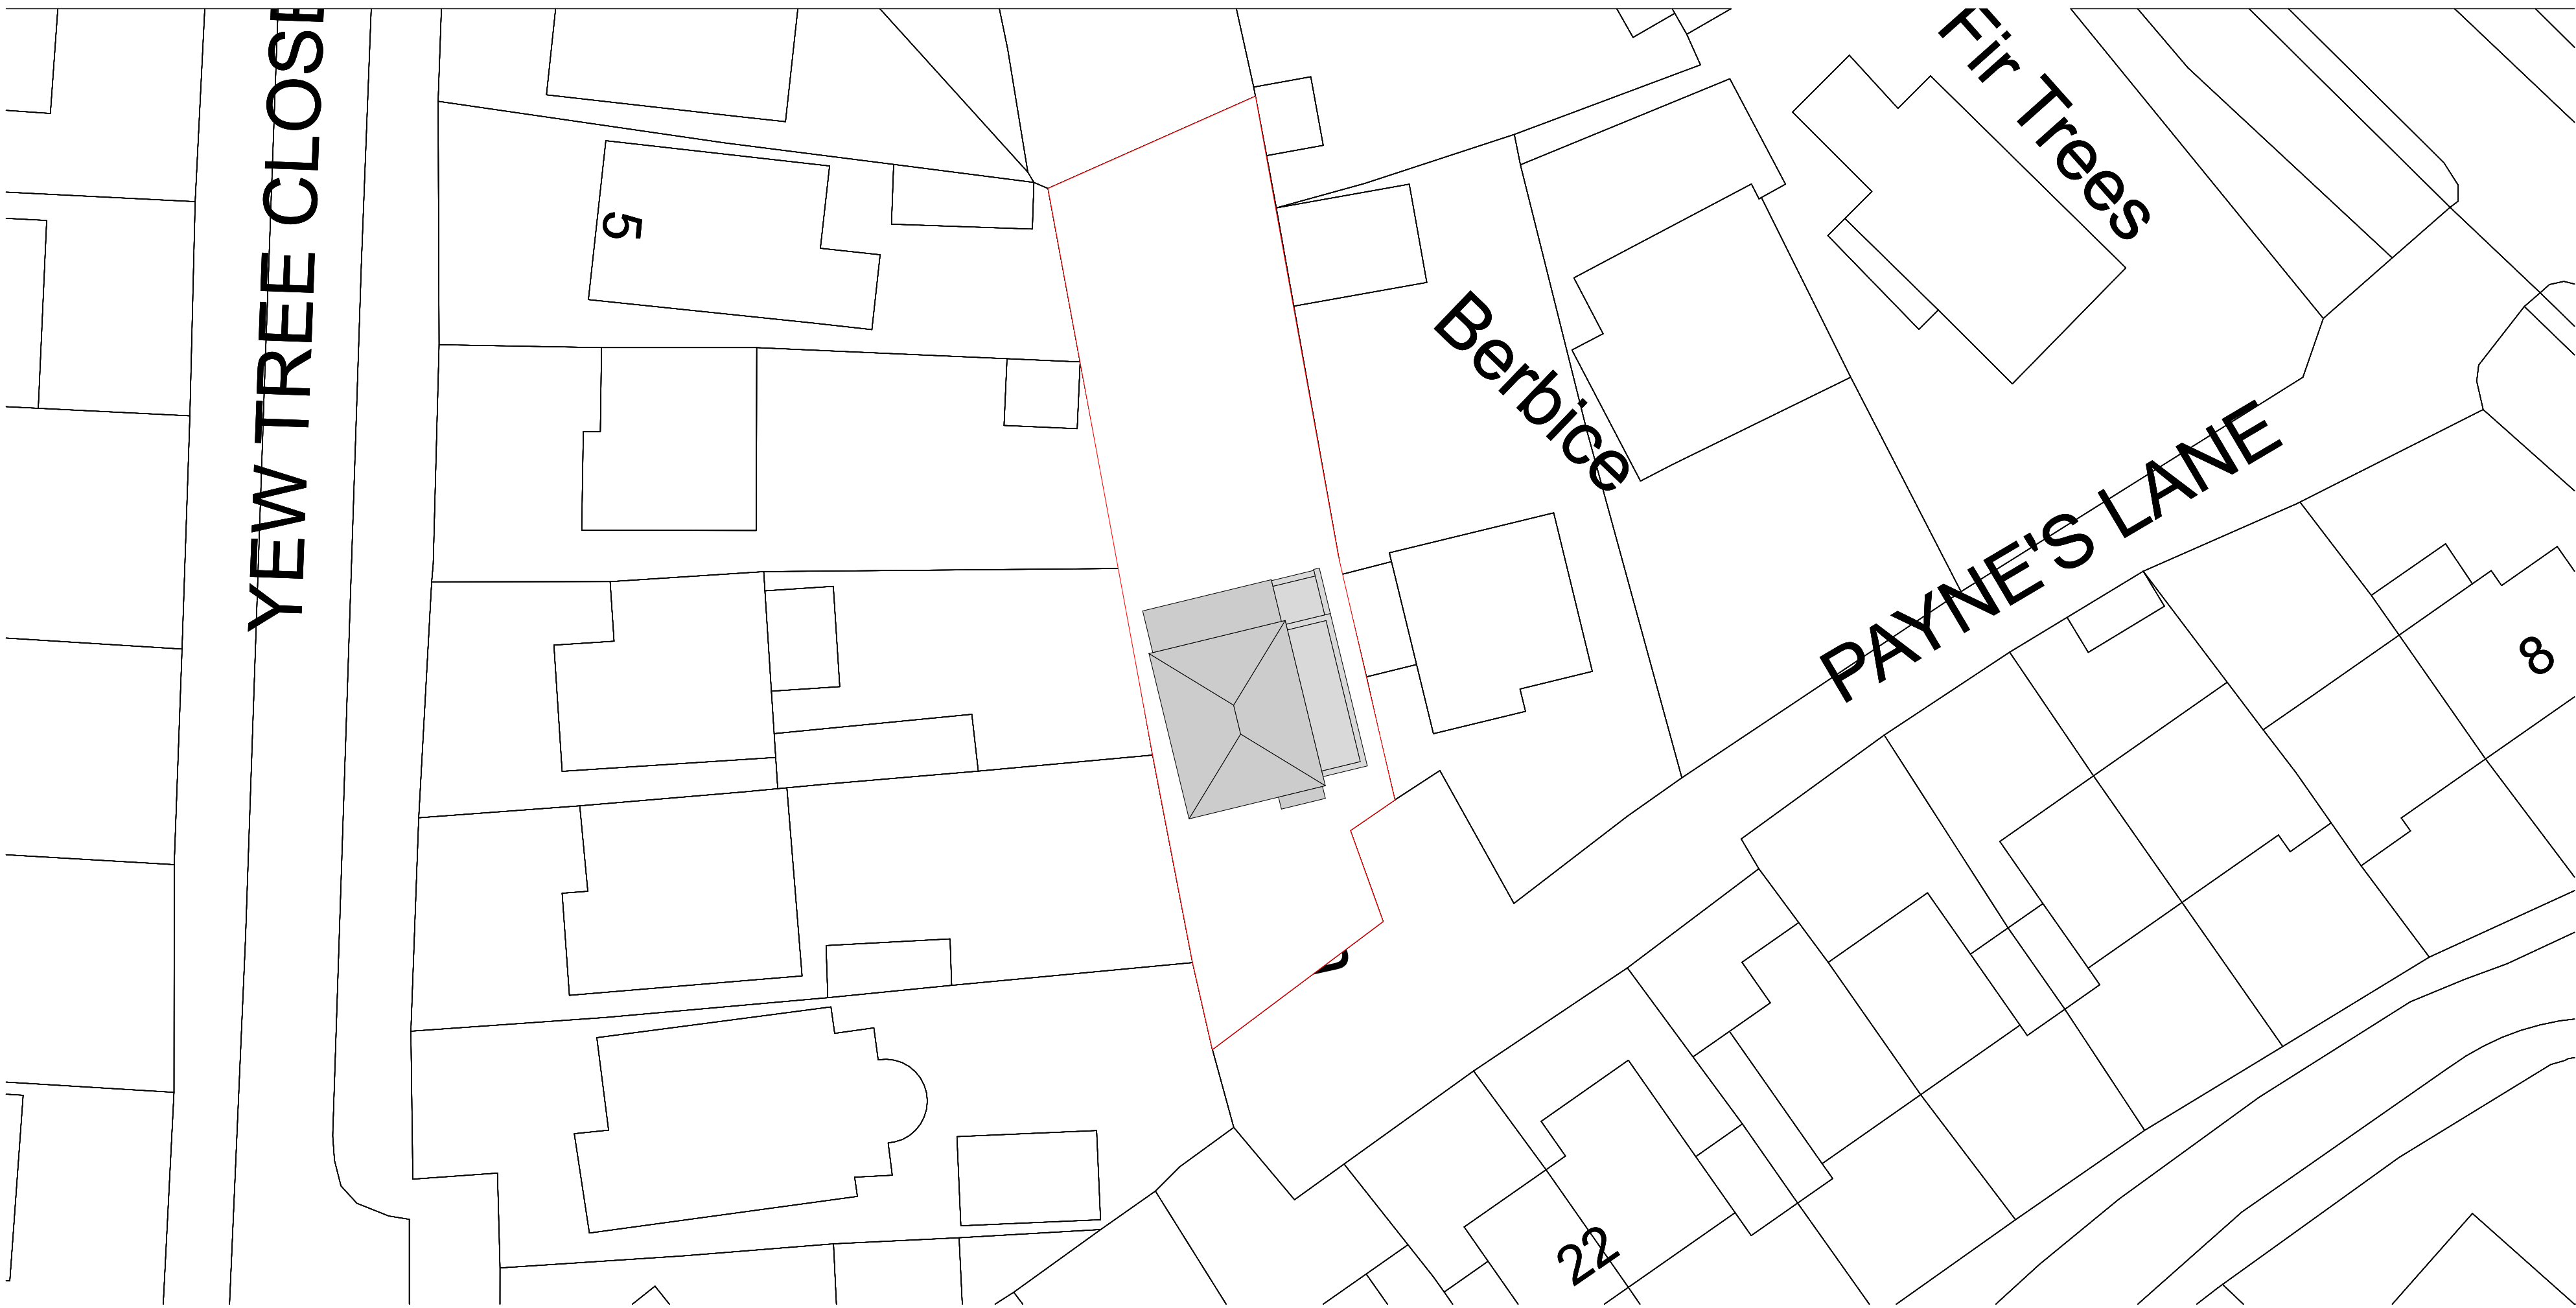


1:250 @ A1 - 1:500 @ A3
0 1 2 5 10 15m

Ensure drawing is scaled correctly when printed - Do not print to fit

NOTES		
01	10/01/2026	
REV	DATE	DESCRIPTION

PROJECT DETAILS	
Ourbrigadoon Paynes Lane Fair Oak EASTLEIGH SO50 7GS	

DRAWING DETAILS	
Site Plan Proposed	
SCALE ISSUED AT 1:250 @ A1	DATE November 2025
DRAWING NO. 223.XX.11000.SITE	REVISION 01

TIN SHED STUDIO

HAMPSHIRE

Maytrees | Morestead | Winchester | Hampshire | SO21 1LF
+44 (0)7753 472 437 | jorna@tinshed.studio