
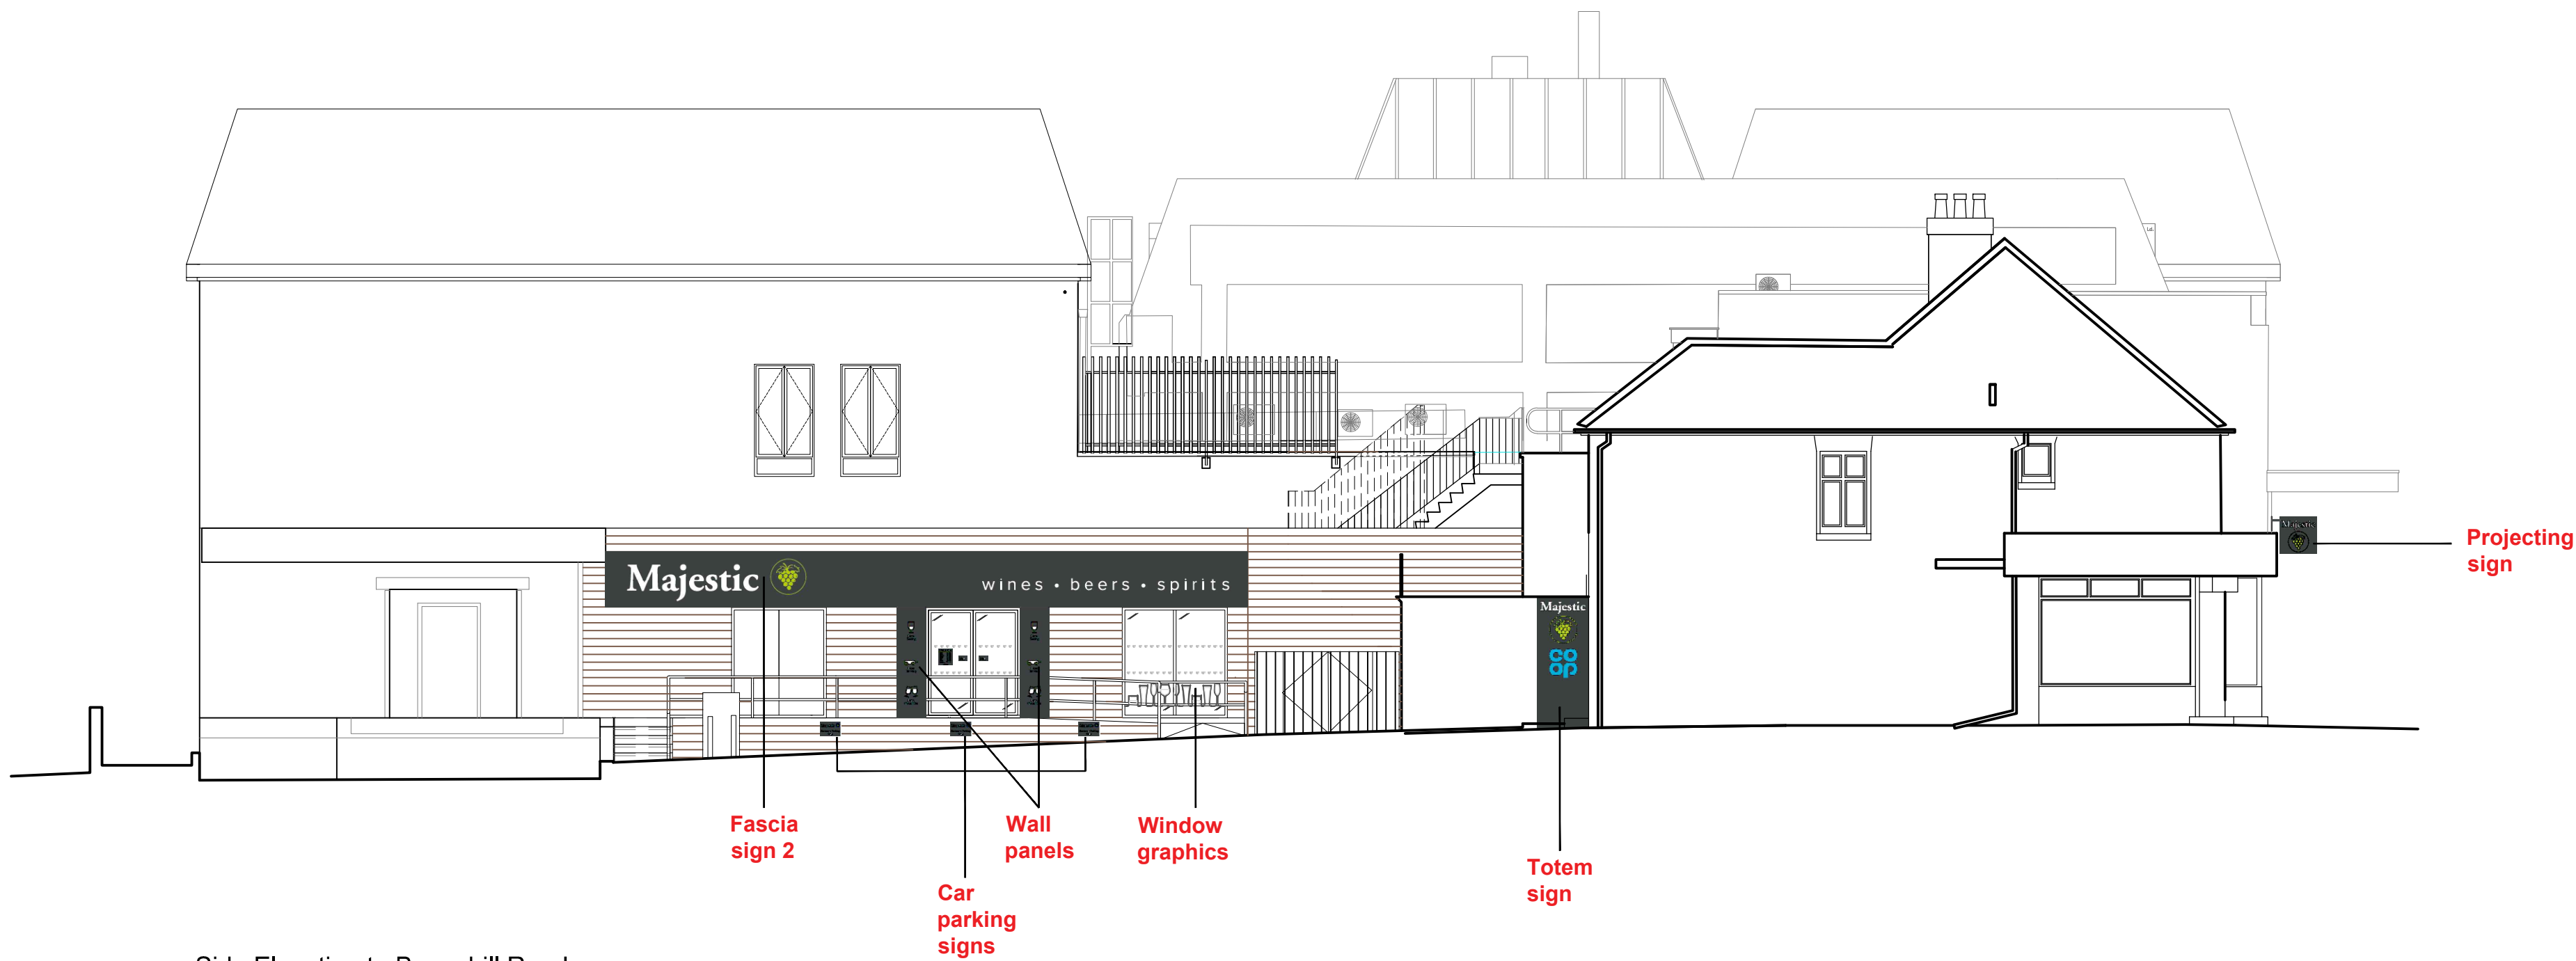


NOTE : This drawing is subject to copyright, no portion is to be used without prior consent. This scheme is subject to Town Planning, Building Regulations and all other necessary consents. Dimensions, Areas and levels where given are subject to a site survey and are to be checked on site prior to construction.

This project falls under the Construction Design and Management Regulations 2015 whether domestic or commercial. As the client you have specific duties under these regulations. These duties are a legal requirement. For information on your responsibilities please go to www.HSE.gov.uk then CDM Regulations 2015.


5m @ scale 1:100

 

Side Elevation to Brownhill Road



Rear Elevation to Car Park

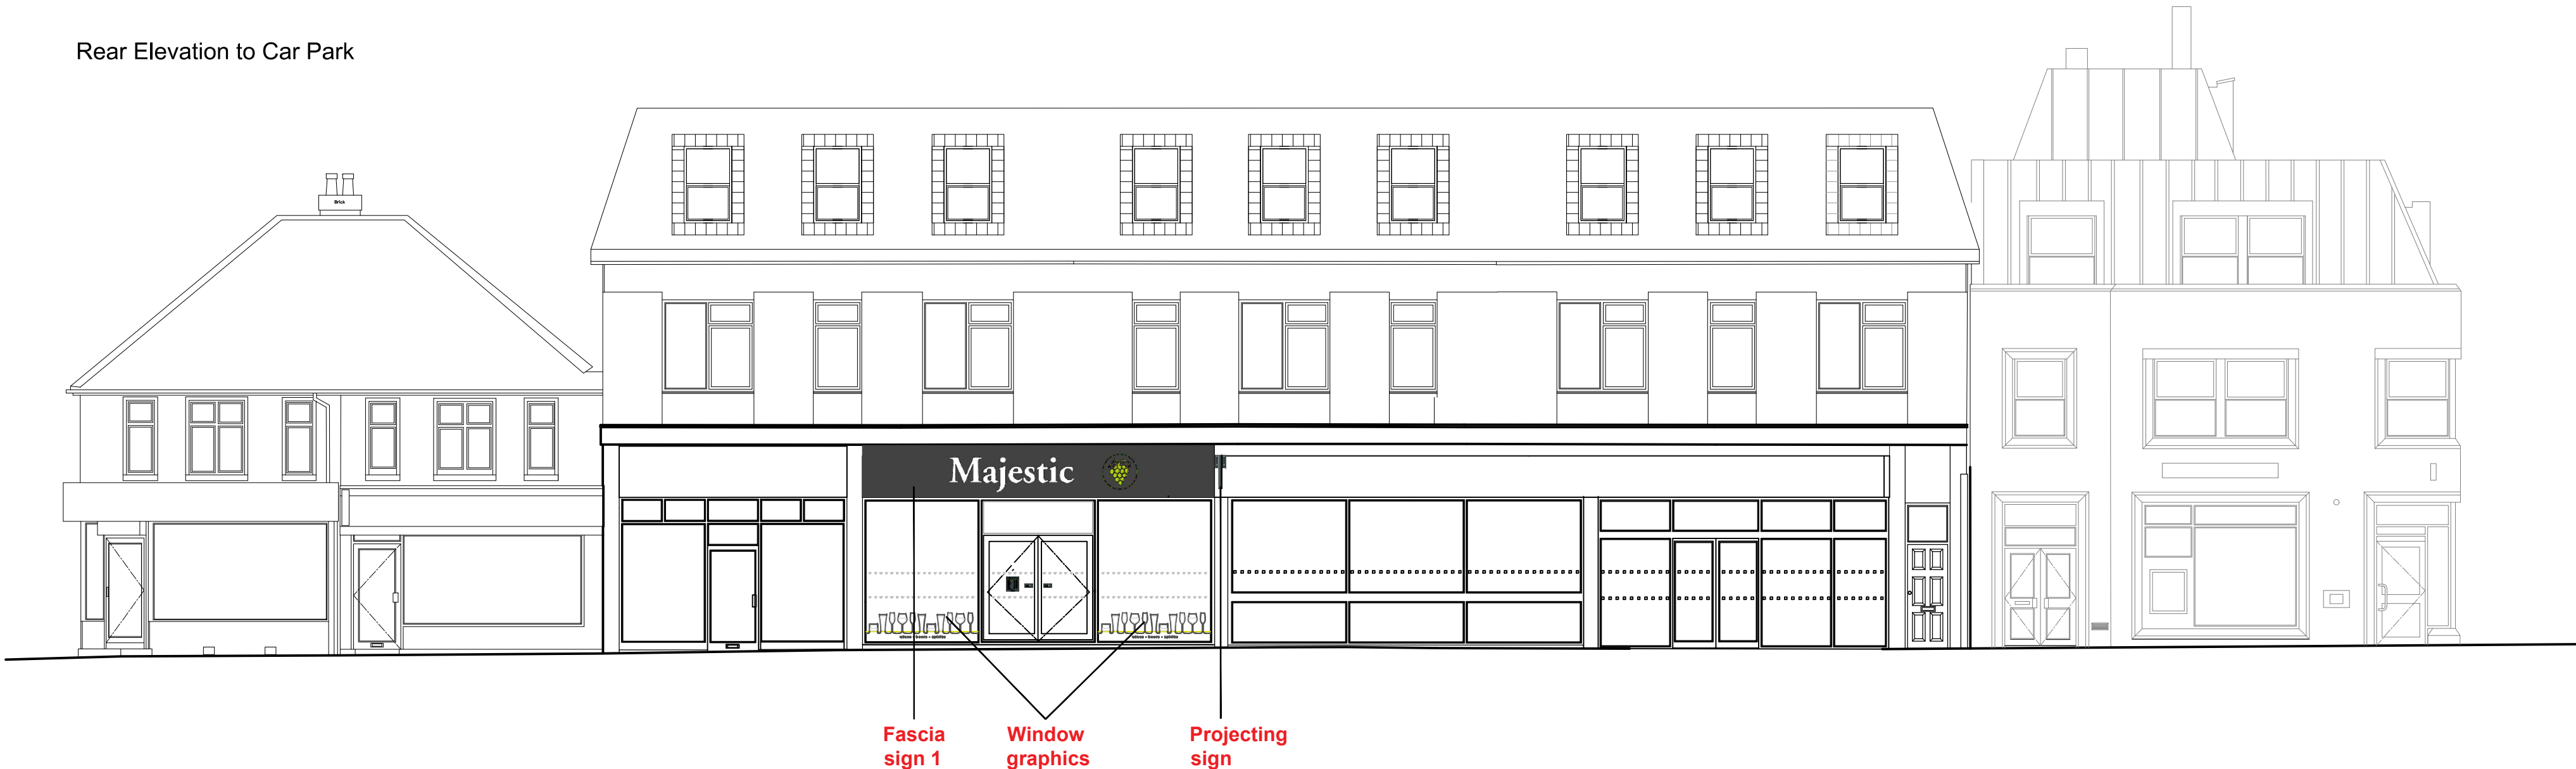

Front Elevation to Winchester Road

Rev	Date	Amendments
-----	------	------------

bwp | bourne wood partnership

SALISBURY HALL, LONDON COLNEY, ST ALBANS, HERTFORDSHIRE, AL2 1BU.
Tel:01727 821587 Email:admin@bournewp.co.uk
www.bournewp.co.uk

Client / Project:
Majestic Wines
111 Winchester Road,
Chandlers Ford, Eastleigh,
SO53 2GH

Drawing Title:
Signage Drawing
Sheet 3

Drawn By:	Date:
	Jan 2026

Scale:	Size:
1:100	A1

Job / Drawing Number:	Revision:
2243 - PD08	-

Project Management And Cost Control Of Construction Projects