



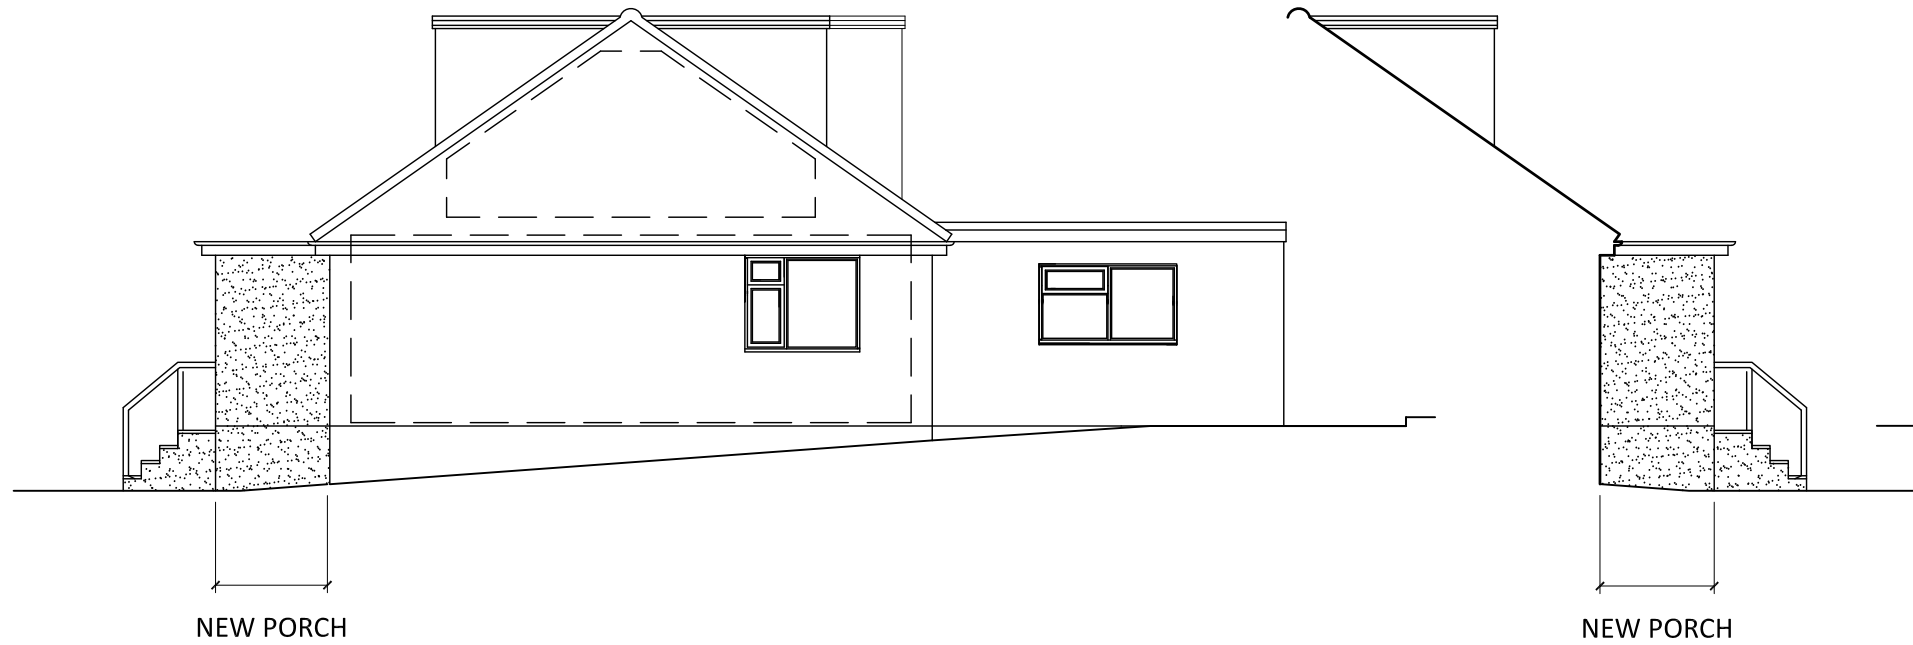


SOUTH ELEVATION


NORTH ELEVATION

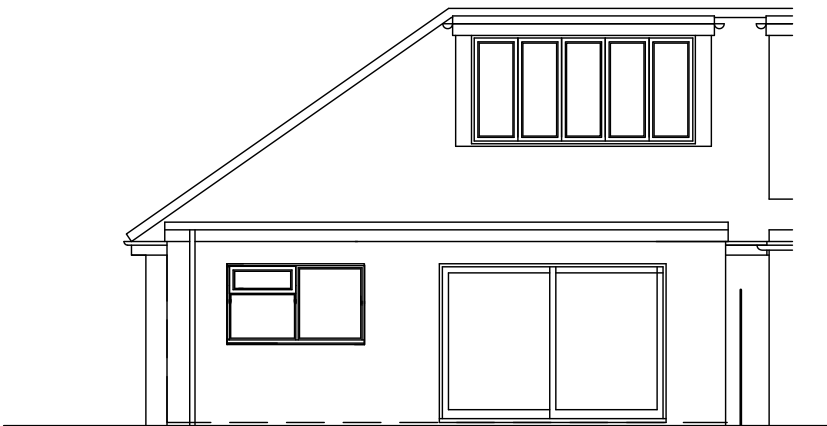


EAST ELEVATION

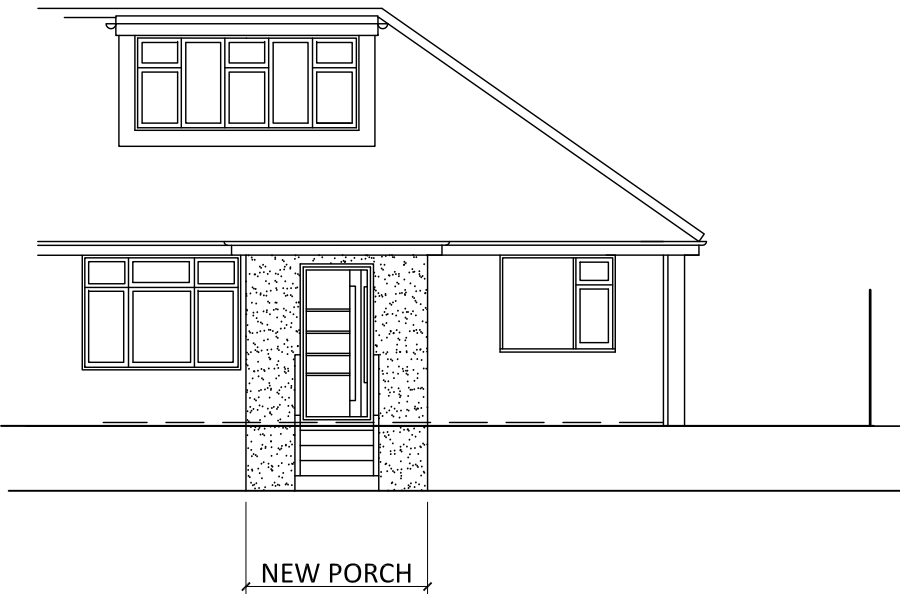

WEST ELEVATION

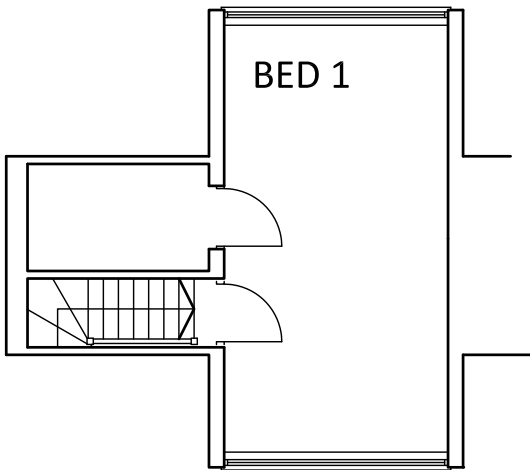


FIRST FLOOR PLAN

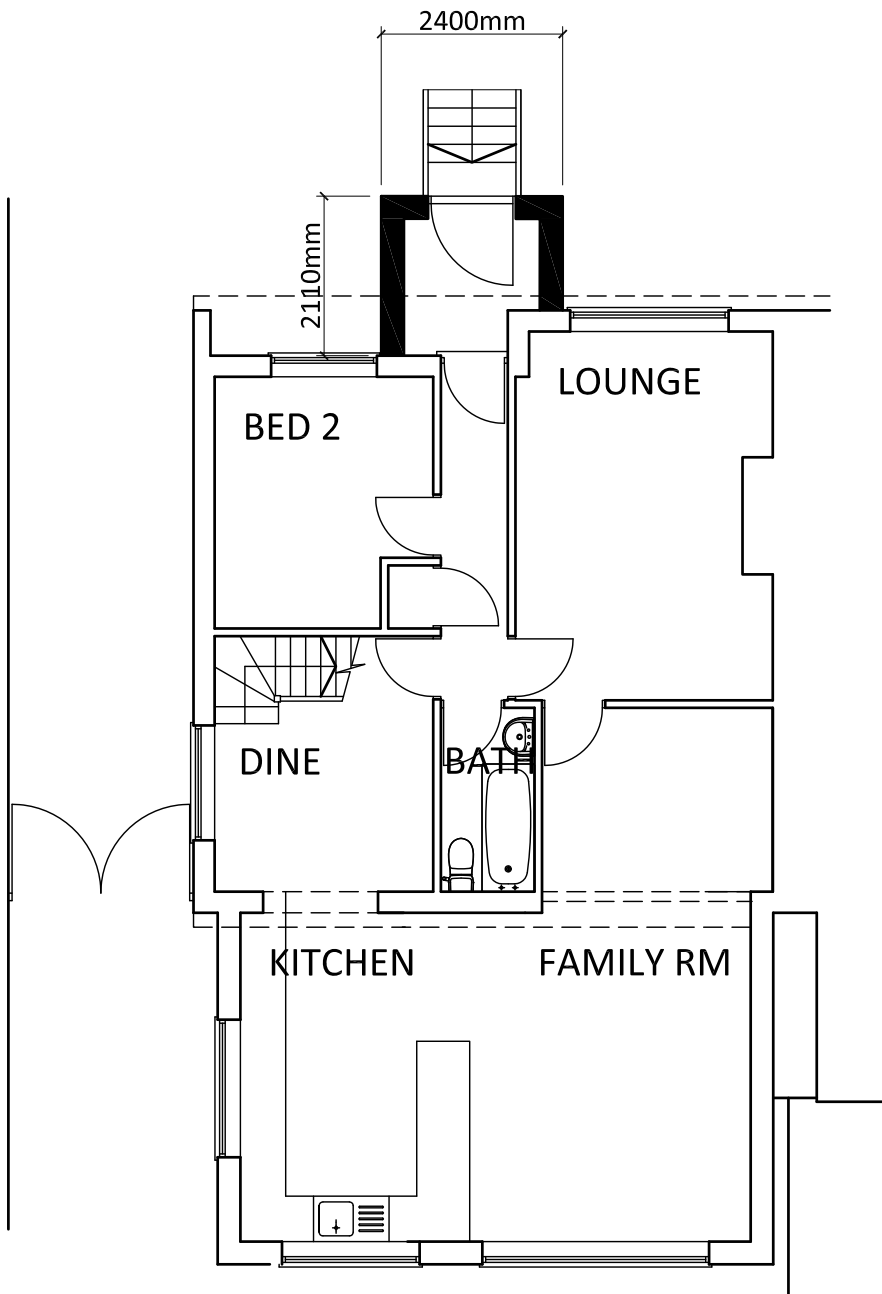

GROUND FLOOR PLAN

- EXTERNAL MATERIALS
- Walls - Sand cement render.
 - Roof - A durable synthetic rubber membrane (EPD).
 - Door - GRP composite door.
 - Guttering - White UPVC
 - Solid steps - Render with concrete treads.

 

LARNER
SING
LIMITED

CHARTERED PRACTICE
FOR BUILDING DESIGN
& PLANNING

CONTACT ADDRESS: UK - 20 LOWER STREET,
RODGES, SOMERSET, BA11 9PU
FRANCE - 100 RUE DEL SOL, 48200, CONCOYR.
T+44 (0) 1378300830 M+44 (0) 3783345541
EMAIL: IAN@LARNER-SING.COM
DIRECTOR IAN SING MRICS MCIOB MARI MCIT

A

Room names added

22.1.26

Revisions

Project Title

23 CHARMWEN
CRESCENT
SOUTHAMPTON

Drawing Title

PROPOSED
NEW FRONT PORCH

This drawing is copyright
Contractors must verify all dimensions at the site before
setting out, commencing work or making any shop drawing.
Do not scale off the drawing. Only figured dimensions are to
be worked from. Any discrepancies must be reported to the
consultant immediately.

Sheet Size
A2
Date
FEB 26
Scale
1:100
Prepared by
IDS
Drawing No.

789/03a