


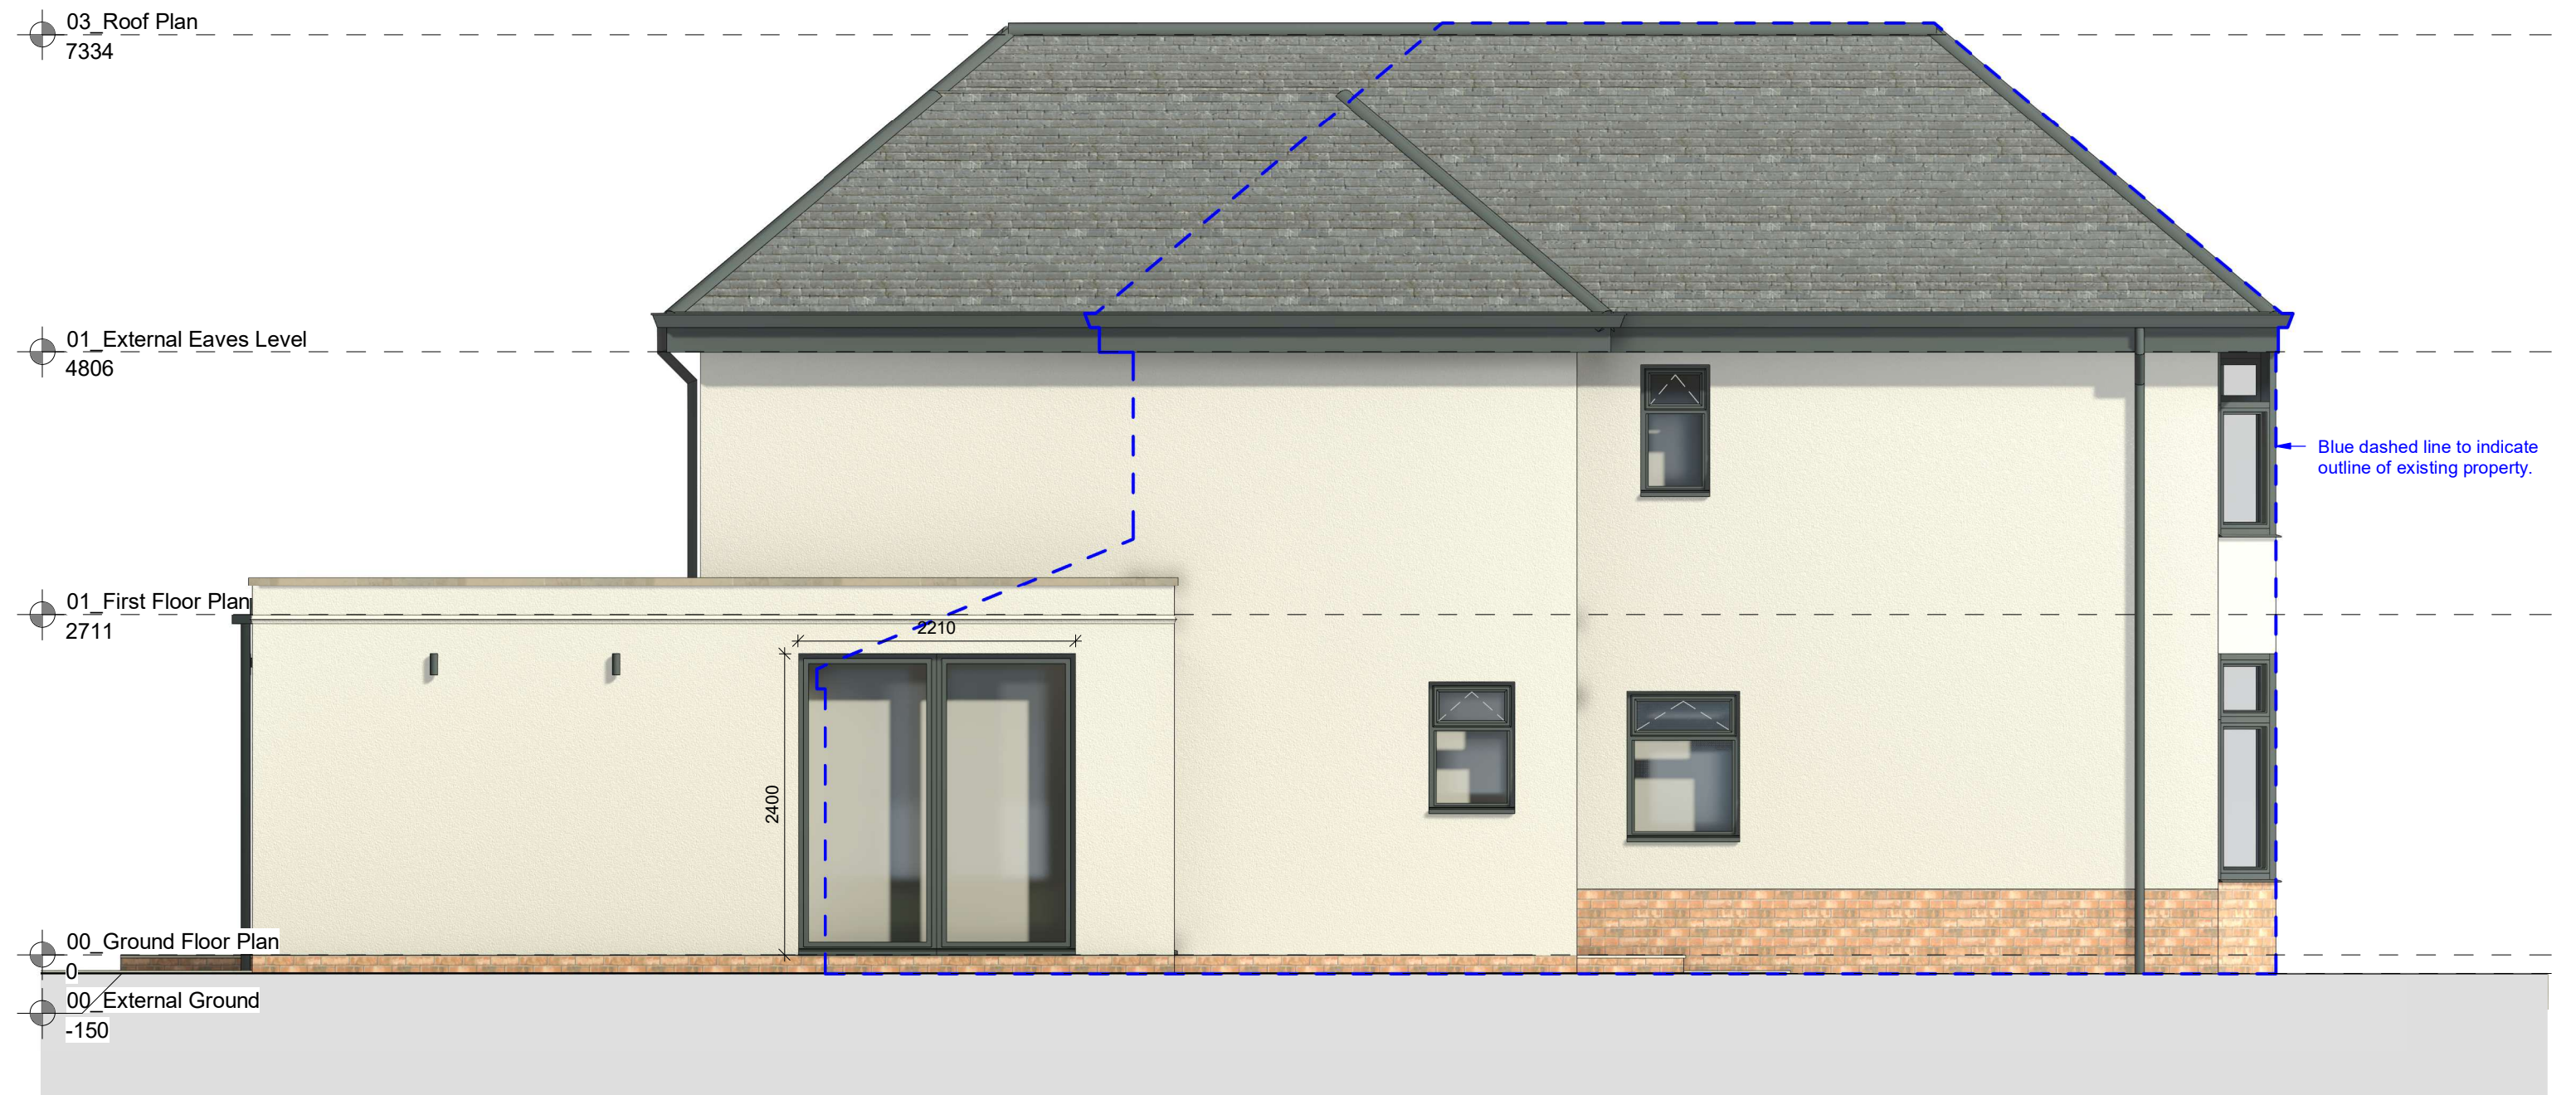


1 South Elevation
PRP200 Scale - 1 : 50



2 West Elevation
PRP200 Scale - 1 : 50



3 North Elevation
PRP200 Scale - 1 : 50

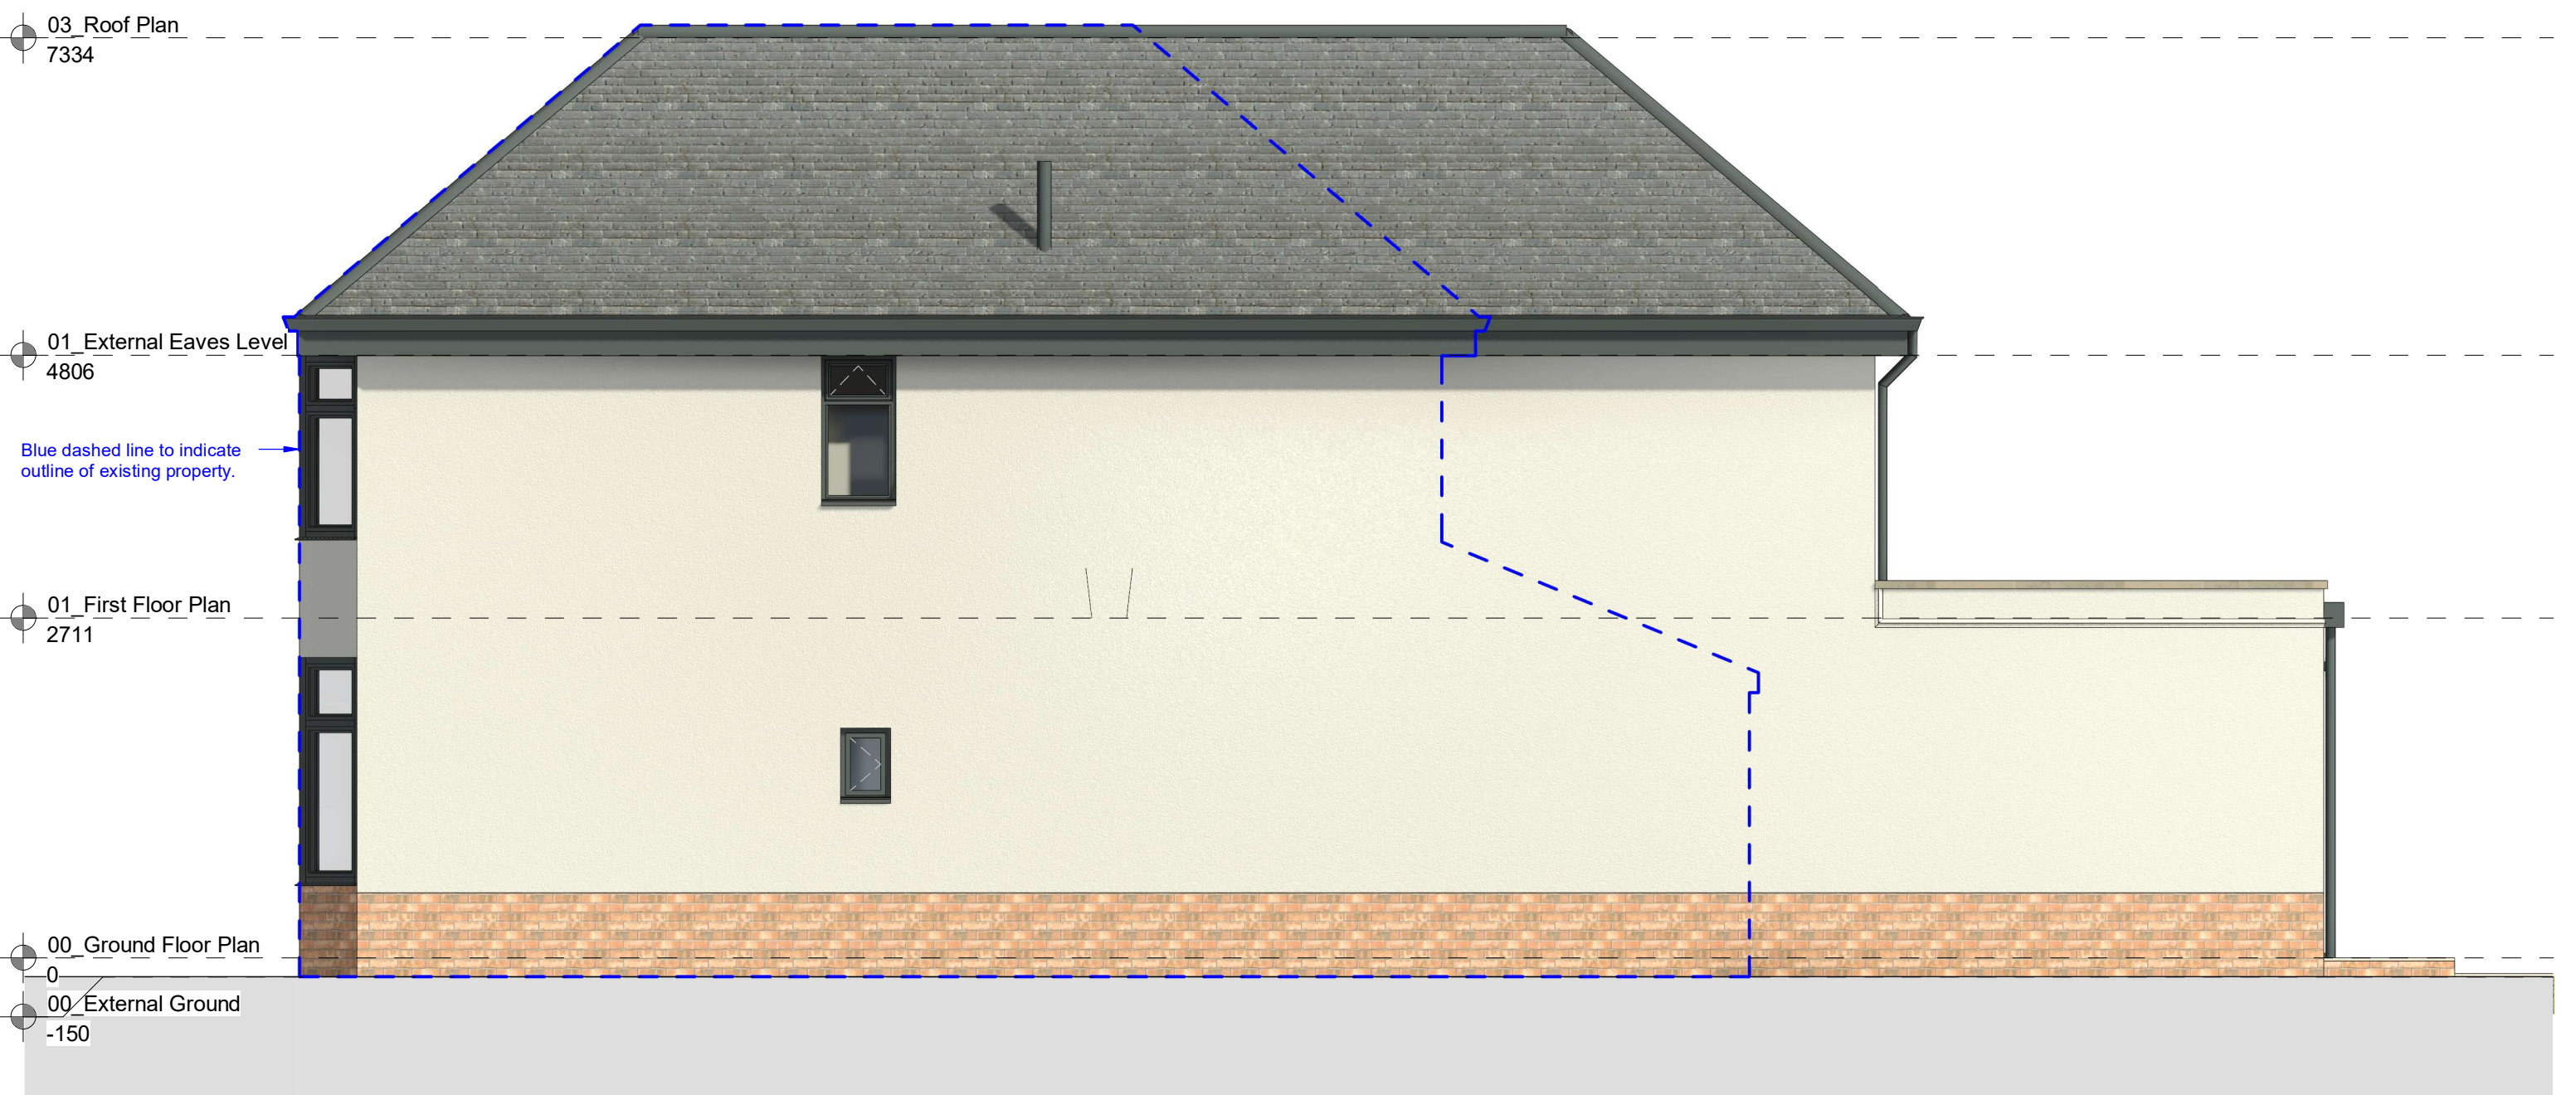

4 East Elevation
PRP200 Scale - 1 : 50

Notes:

- All drawings are subject to Planning and Building Control consent.
- The details shown are for design intent purposes only and are subject to further design development with suppliers and sub-contractors
- Proposals subject to consultation and approval from Local Authority Building Control or an Approved Inspector
- All setting out dimensions should be checked on-site prior to construction and any discrepancies and/or omissions should be reported to the Architect immediately

0 1 2 3m
Scale 1 : 50

DRAWING STRICTLY FOR PLANNING & BUILDING CONTROL SUBMISSION
For drawing enquiries, please contact Heim Architecture at info@heimarchitecture.co.uk
www.heimarchitecture.co.uk

Drawn By:
HA
Date:
08.11.25
Checked By:
HA

Date:
08.11.25
Rev. Date Details
A 23.01.26 Biodiversity Enhancements

HA HA
Drawn Chkd

Issued for:
PLANNING

Project/Cliet:
**35 Sea View Estate
Netley Abbey**

Drawing:
Proposed Elevations

Project No:
HA25110

Scale:
1 : 50 @ A1

Dwg No:
PRP200

Rev:
A

heim.
ARCHITECTURE

© Heim Architecture. All drawings provided by Heim Architecture are to be used strictly for planning permission and building control submissions only. These drawings strictly not to be used for setting out on site or any other works than the purpose stated.