


THIS DRAWING IS COPYRIGHT AND MUST NOT BE REISSUED, LOANED OR COPIED WITHOUT THE WRITTEN CONSENT. ALL DIMENSIONS MUST BE CHECKED ON SITE BEFORE PROCEEDING AND ANY DISCREPANCIES NOTIFIED IMMEDIATELY.


ALL DRAWINGS TO BE READ IN CONJUNCTION WITH CONSULTANT STRUCTURAL ENGINEERS, MECHANICAL & ELECTRICAL CONSULTANTS, ACOUSTIC ENGINEERS, ENERGY CONSULTANTS, ETC. DESIGN CAL. SHEETS, SPECIFICATIONS AND DRAWINGS PLUS ANY ACCOMPANYING PRODUCT LITERATURE, ACCREDITED DETAILS, ETC.

0 10
A1 SHEET


SHEET SIZE CHECK. WHEN PRINTED TO THE CORRECT SIZE THIS LINE SHOULD BE 10cm LONG (A1 SIZE DRAWING)

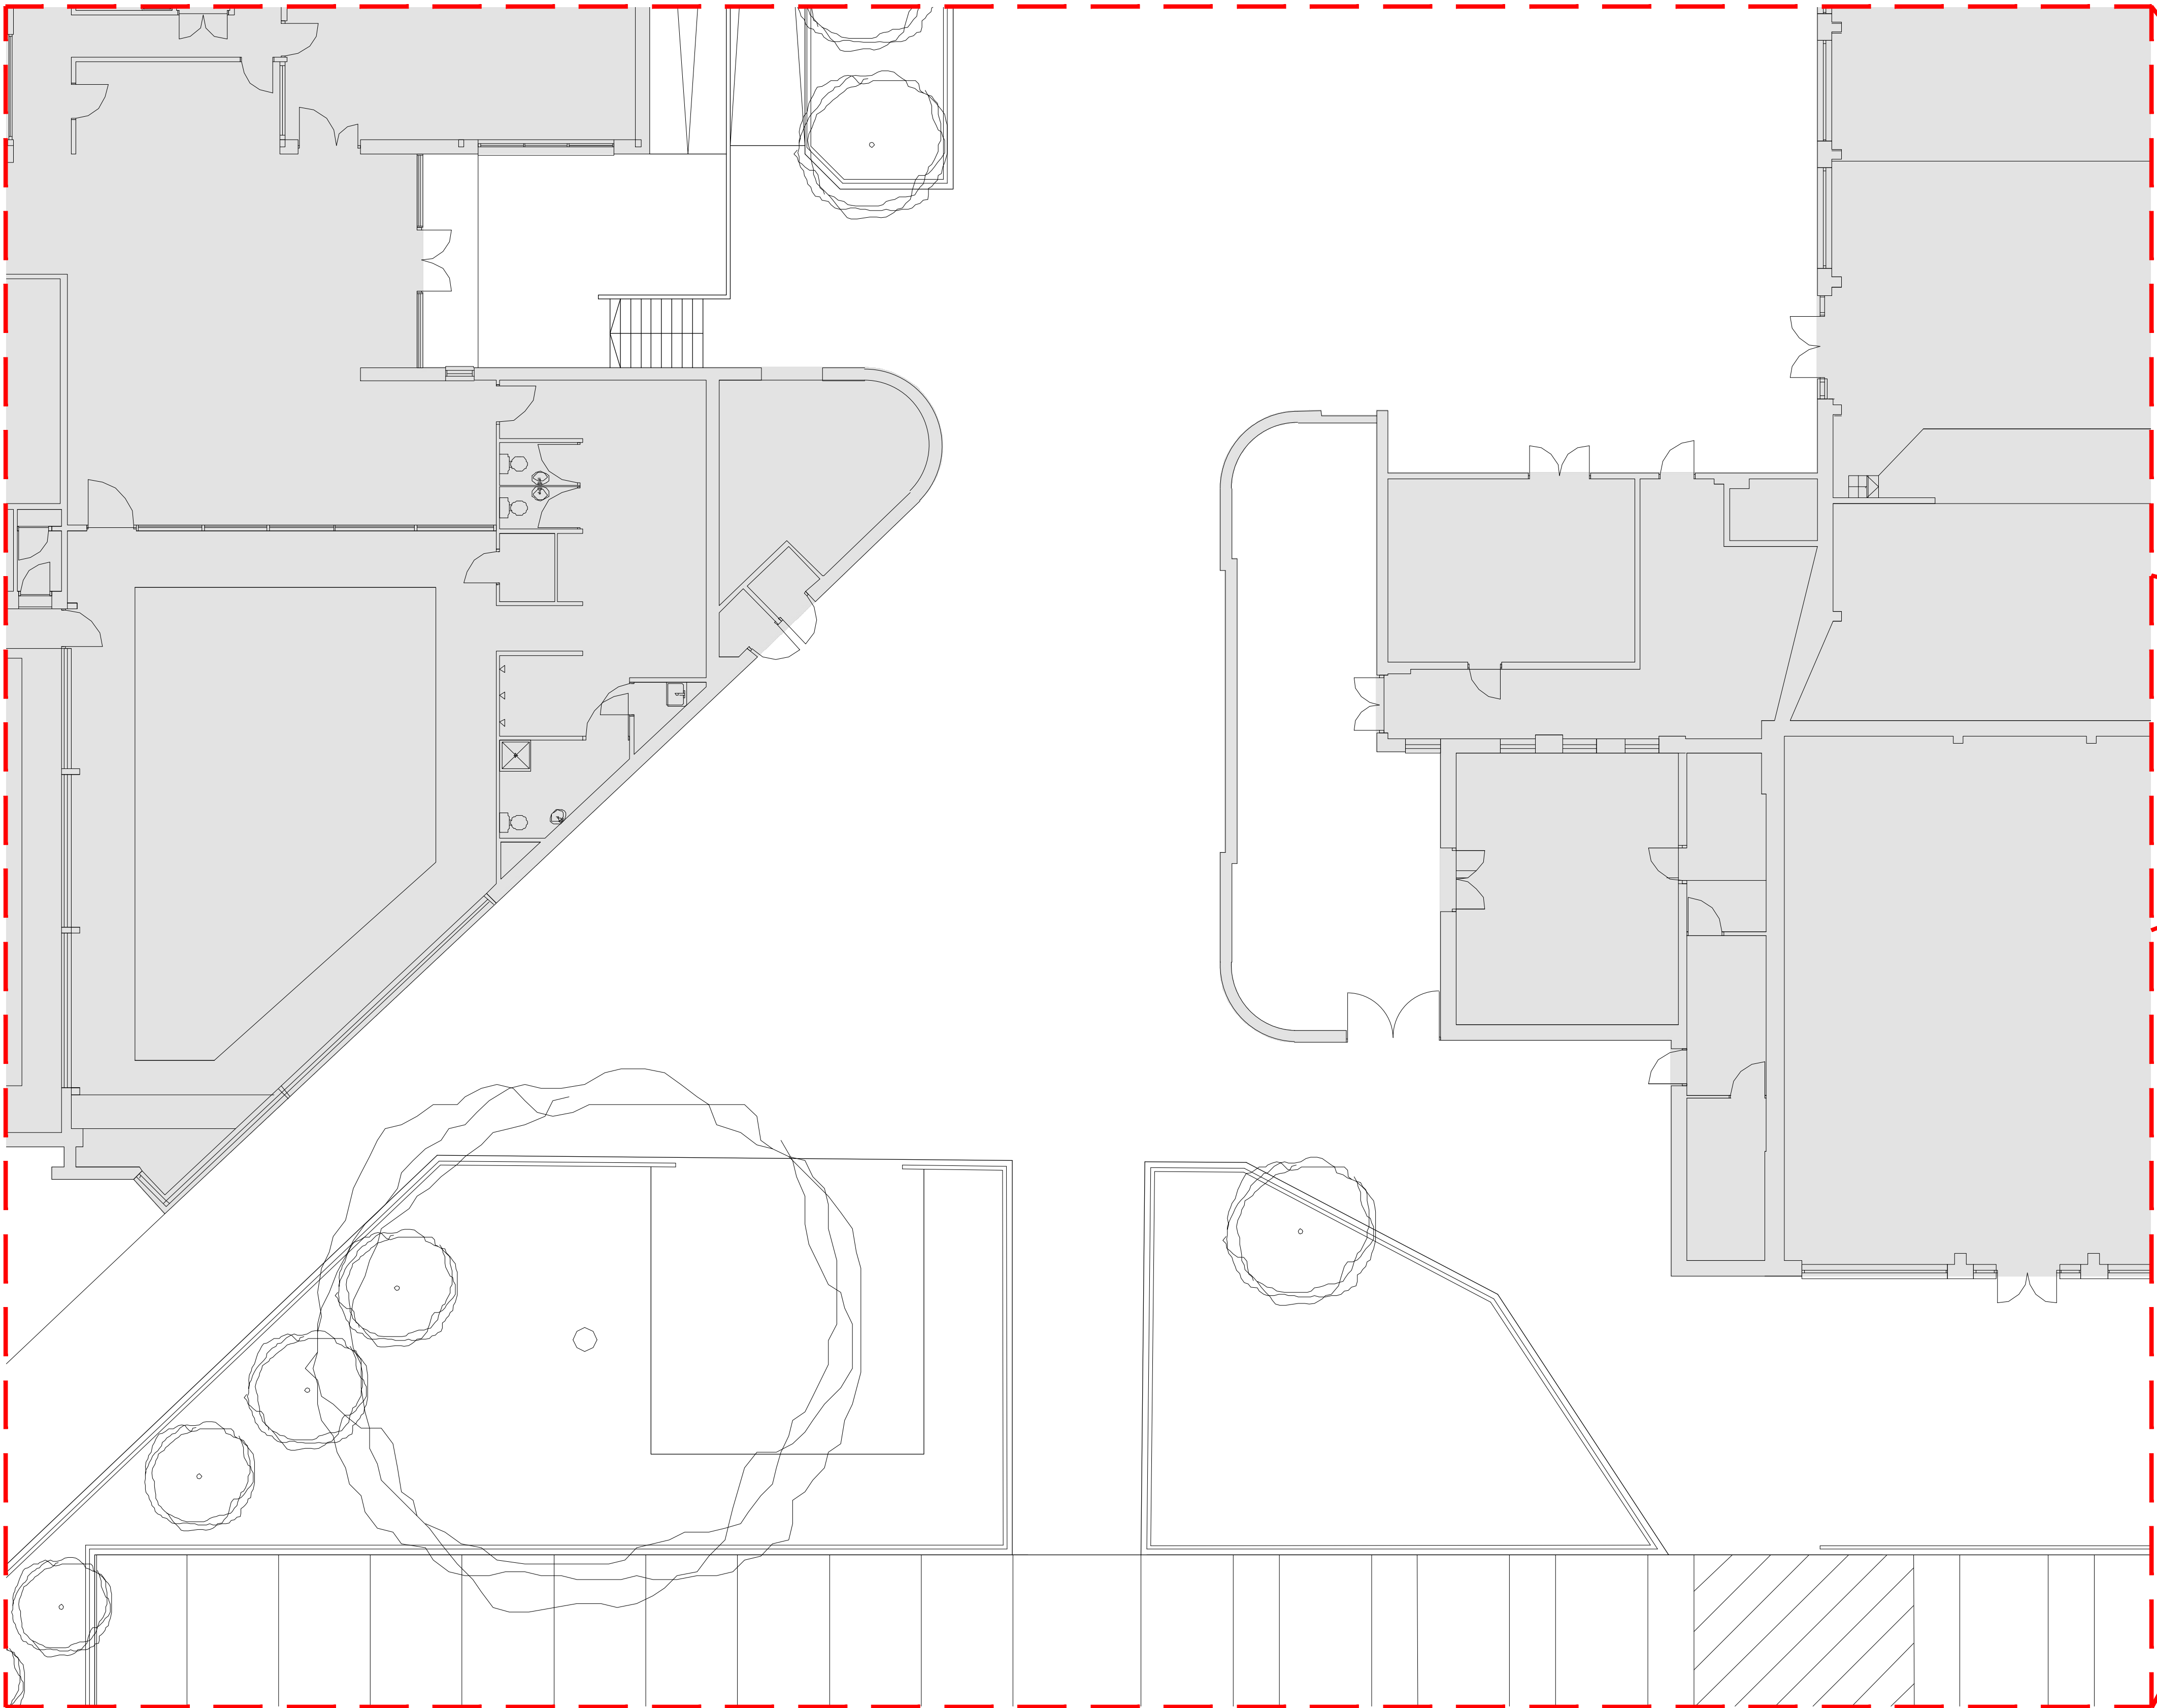

Existing Ground Floor Plan @ 1:100

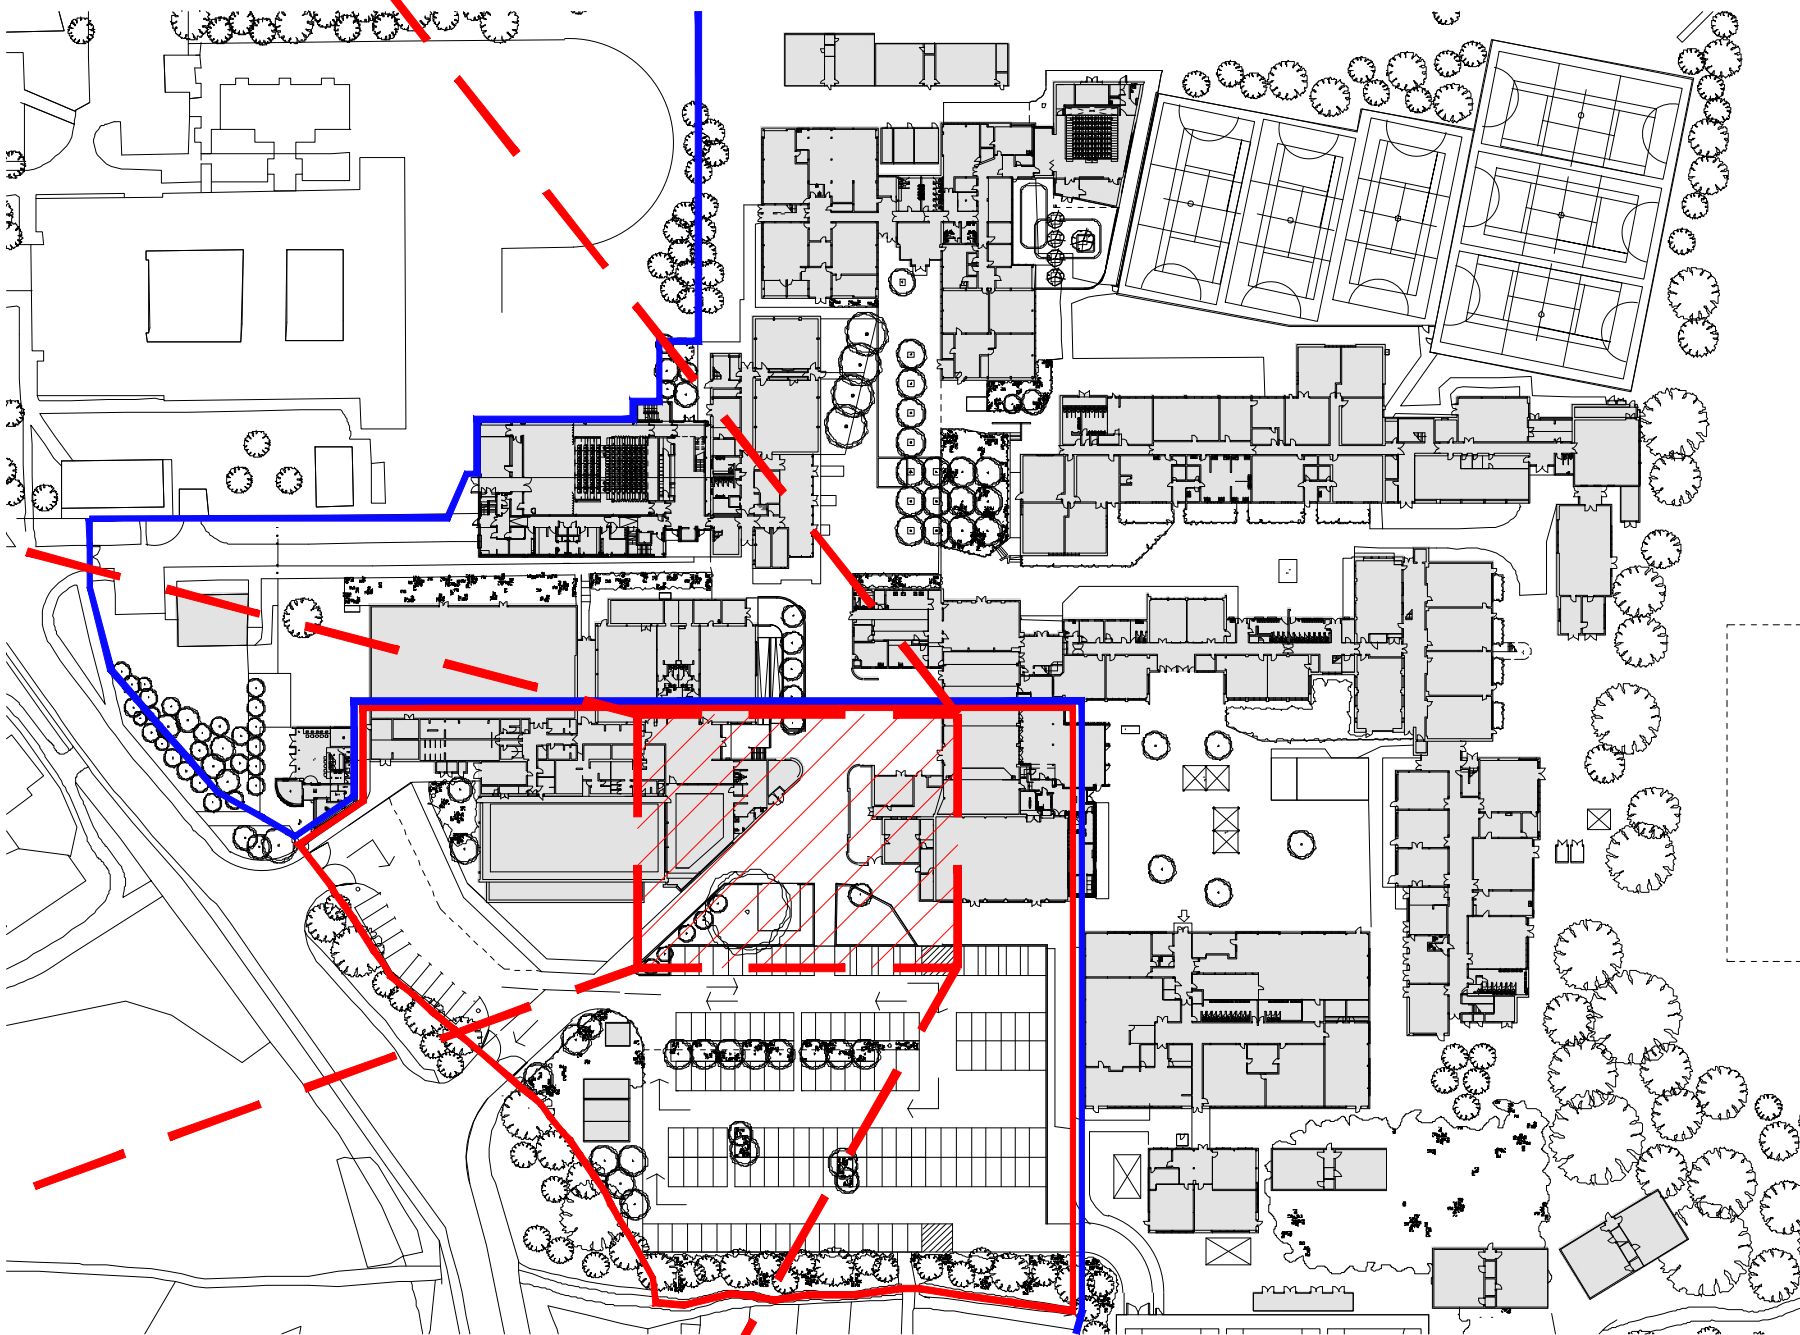

Key Plan @ 1:1250

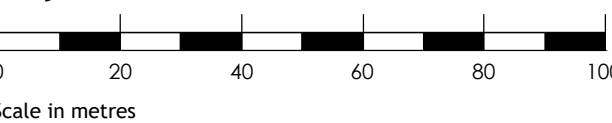

Scale in metres

Rev	Amendment	Date
-----	-----------	------

PLANNING

Client

Wildern School

Project

The Wildern School,
Wildern Lane, Hedge End,
Southampton, SO30 4EJ

Title

Existing Ground Floor Plan

Dwg. no:

2318-PL-102

Rev:

-

Scale:

1:500@A1

Drawn:

DT

Date:

Jan 2026



Academy Estate Consultants
3 Carvers Farm, Duntton Rd
Billericay, Essex, CM12 9TY

Academy Estate
Consultants

T 01268 219480
E info@academyestate.co.uk
www.academyestate.co.uk