


THIS DRAWING IS COPYRIGHT AND MUST NOT BE REISSUED, LOANED OR COPIED WITHOUT THE WRITTEN CONSENT. ALL DIMENSIONS MUST BE CHECKED ON SITE BEFORE PROCEEDING AND ANY DISCREPANCIES NOTIFIED IMMEDIATELY.

ALL DRAWINGS TO BE READ IN CONJUNCTION WITH CONSULTANT STRUCTURAL ENGINEERS, MECHANICAL & ELECTRICAL CONSULTANTS, ACOUSTIC ENGINEERS, ENERGY CONSULTANTS, ETC. DESIGN CAL. SHEETS, SPECIFICATIONS AND DRAWINGS PLUS ANY ACCOMPANYING PRODUCT LITERATURE, ACCREDITED DETAILS, ETC.

0 10
A1 SHEET


SHEET SIZE CHECK. WHEN PRINTED TO THE CORRECT SIZE THIS LINE SHOULD BE 10cm LONG (A1 SIZE DRAWING)

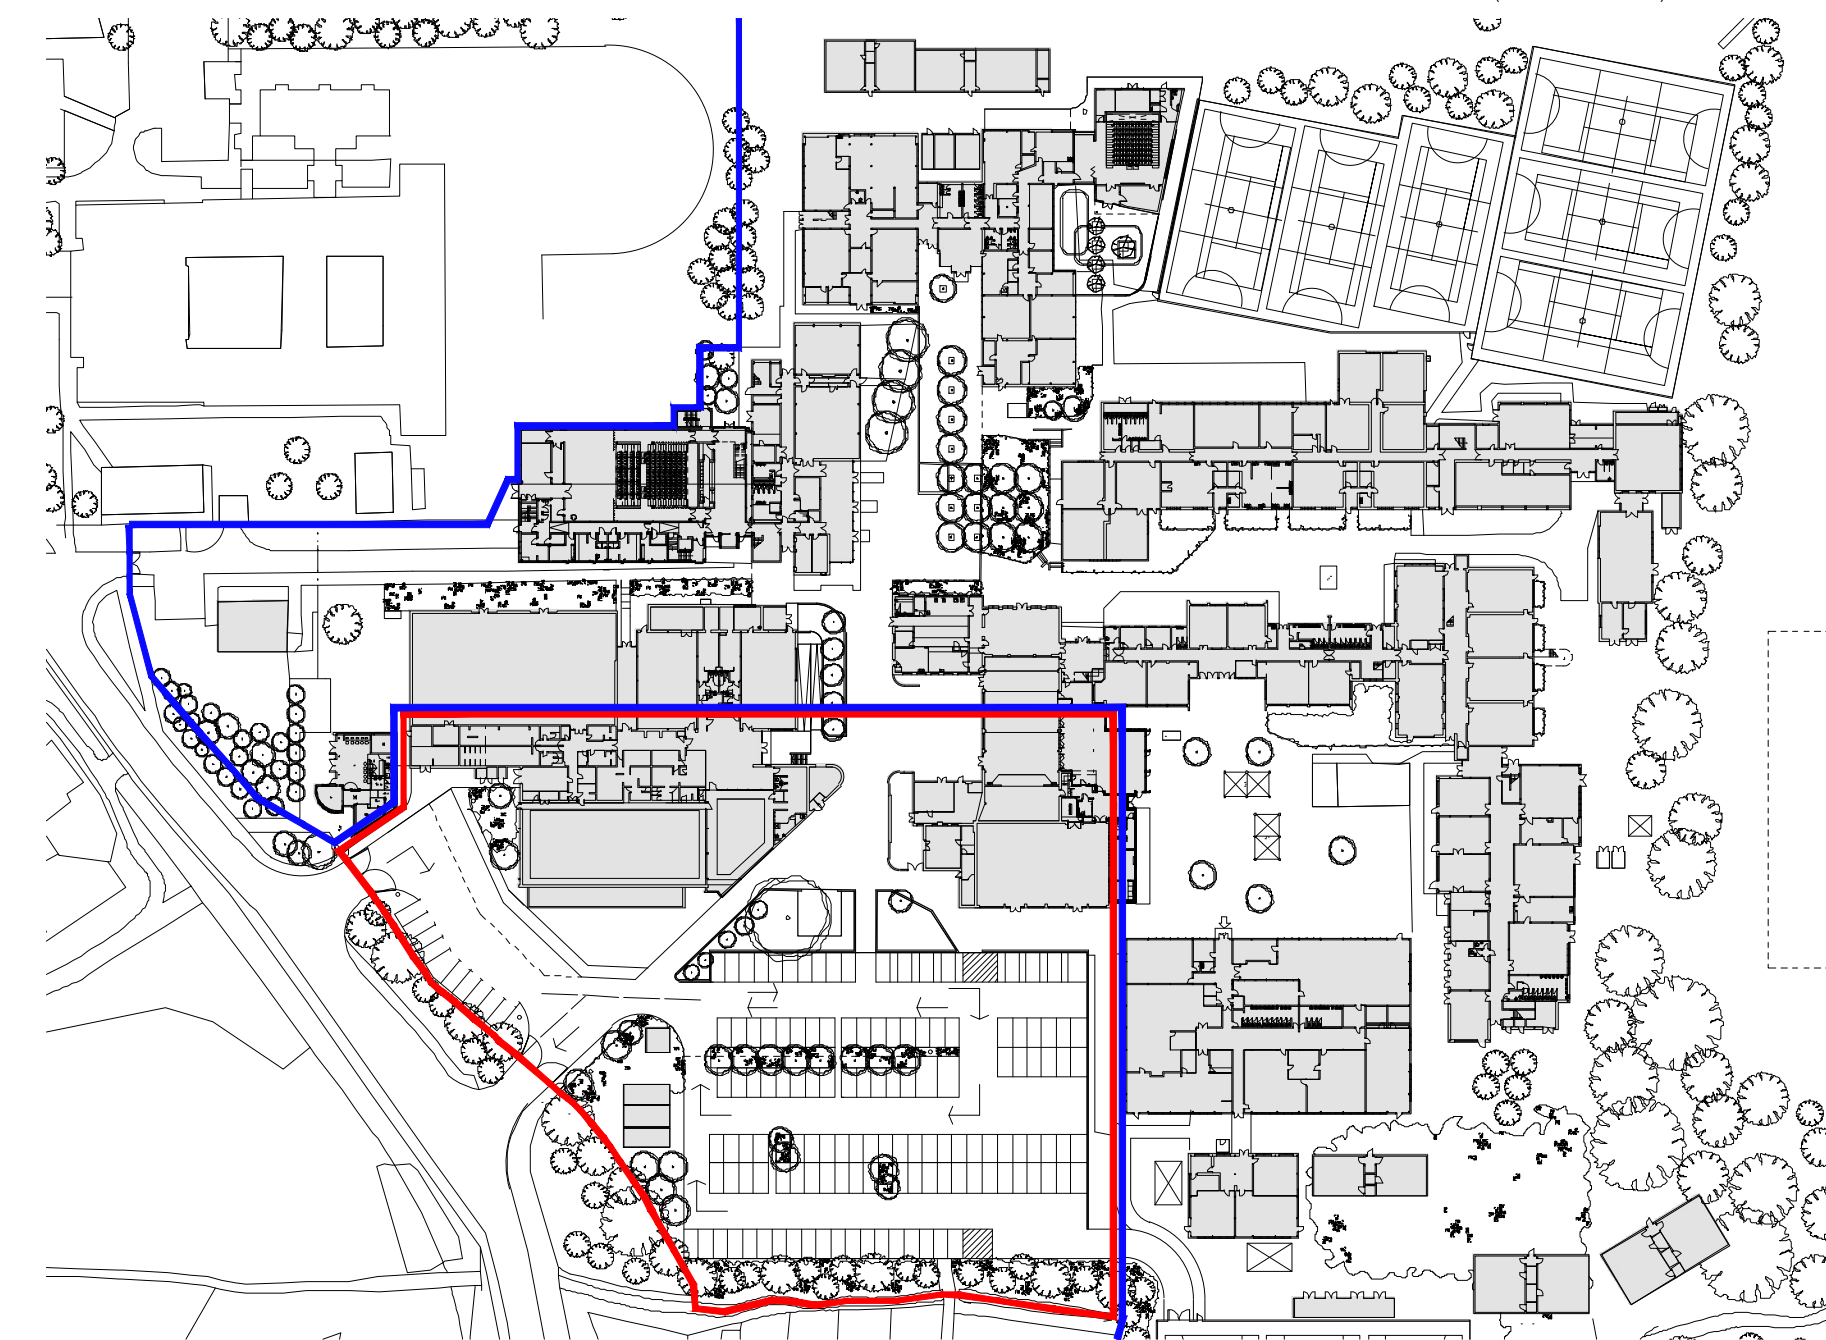

Site Location Plan @ 1:1250




0 20 40 60 80 100
Scale in metres

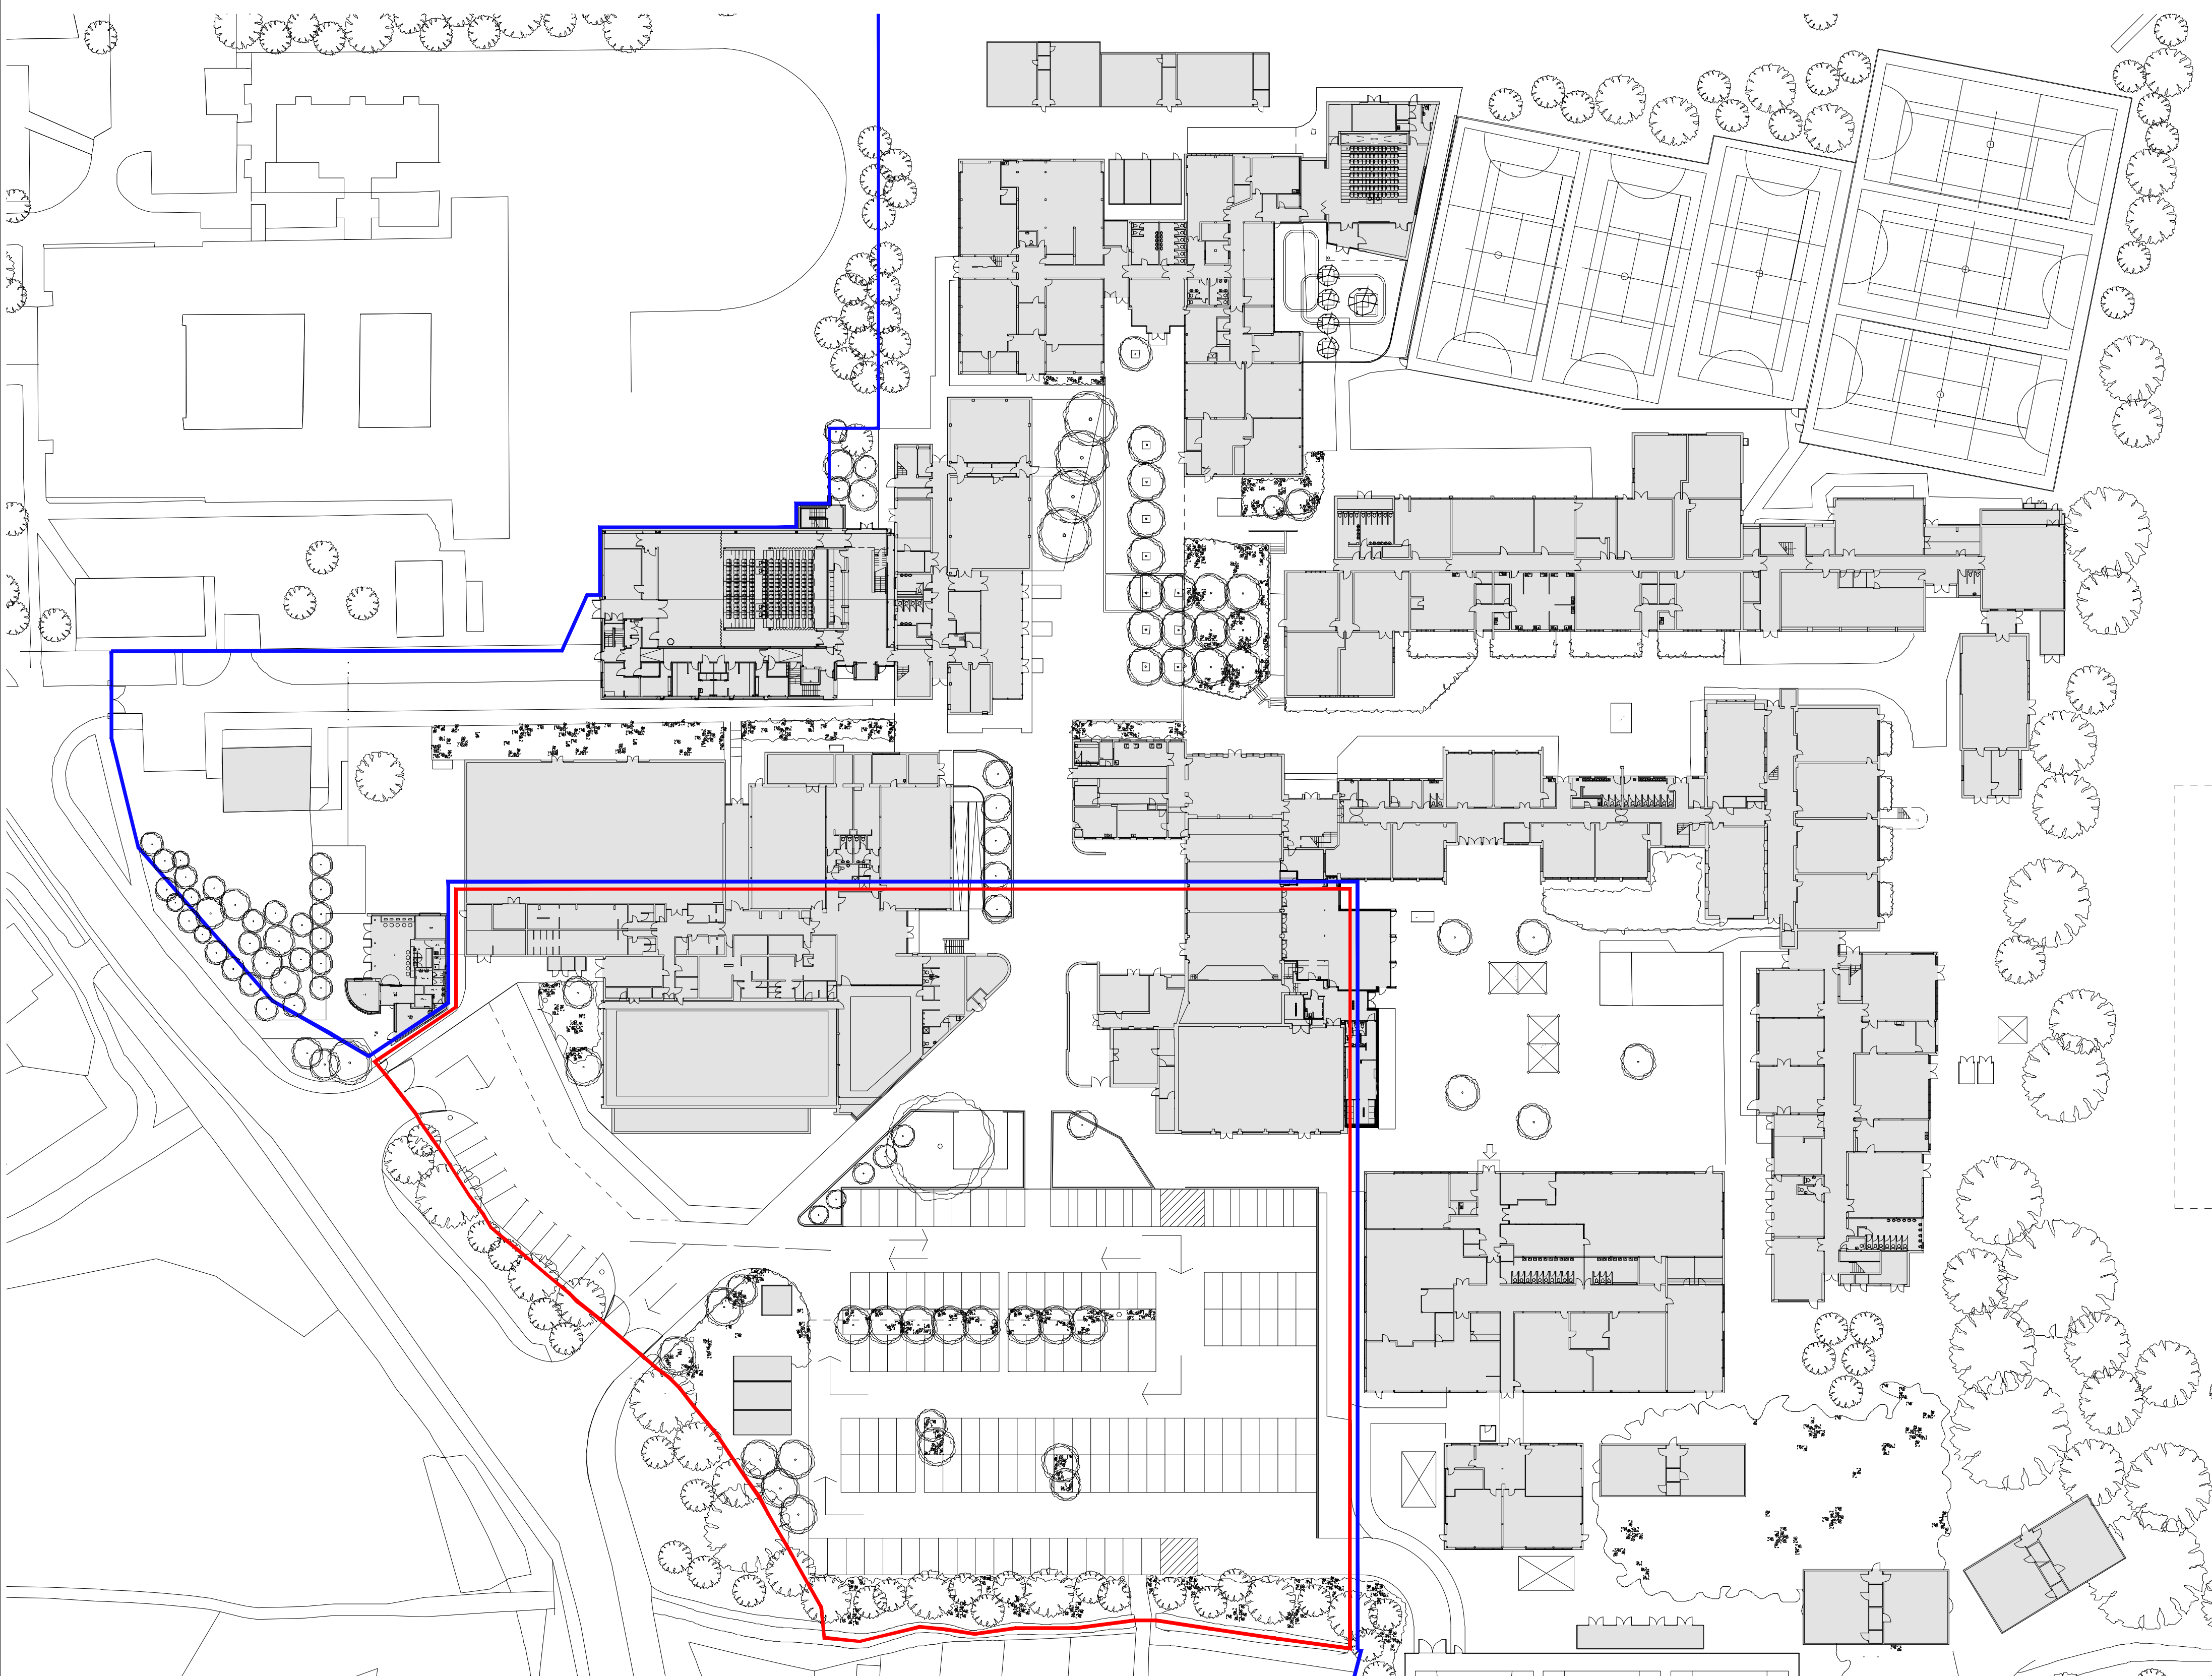

Existing Site Plan @ 1:500



0 10 20 30 40 50
Scale in metres

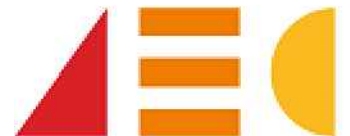Rev	Amendment	Date
PLANNING		
Client		
Wildern School		
Project		
The Wildern School, Wildern Lane, Hedge End, Southampton, SO30 4EJ		
Title		
Main entrance Existing Site Plan		
Dwg. no:		2318-PL-101
Rev:		-
Scale:	Drawn:	Date:
Varies@A1	DT	Jan 2026
 Academy Estate Consultants Academy Estate Consultants 3 Carvers Farm, Dinton Rd Billericay, Essex, CM12 9TY T 01268 219480 E info@academyestate.co.uk www.academyestate.co.uk		