


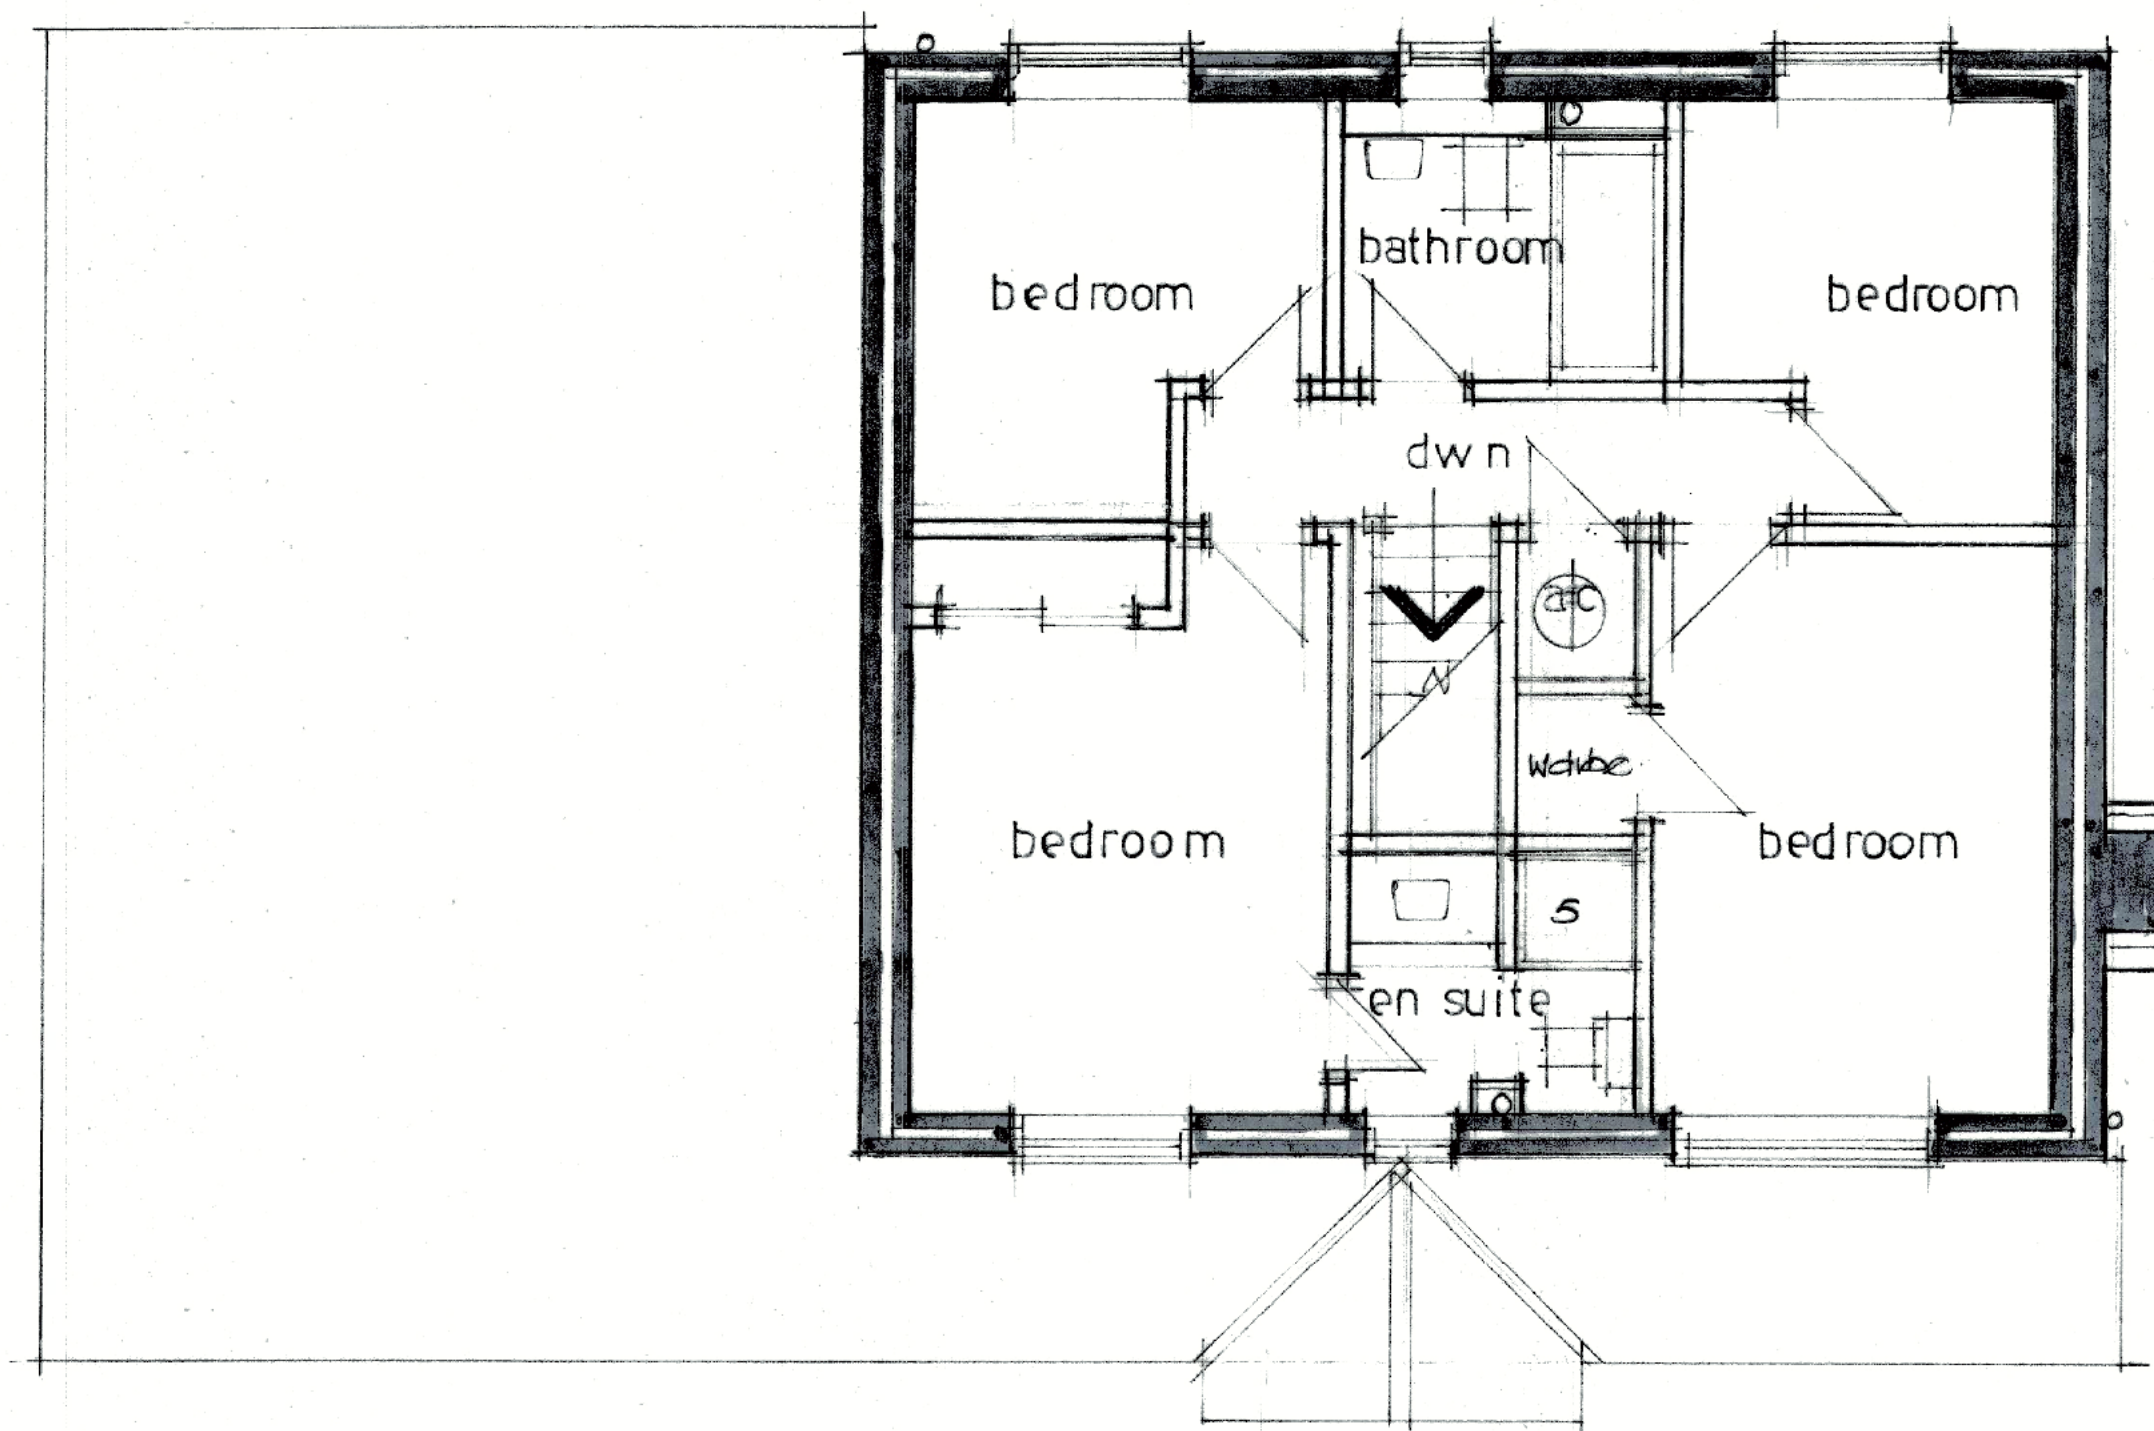


first floor plan



side elevation


rear elevation

0m 1 2 3 4 5m
scale bar 1:100

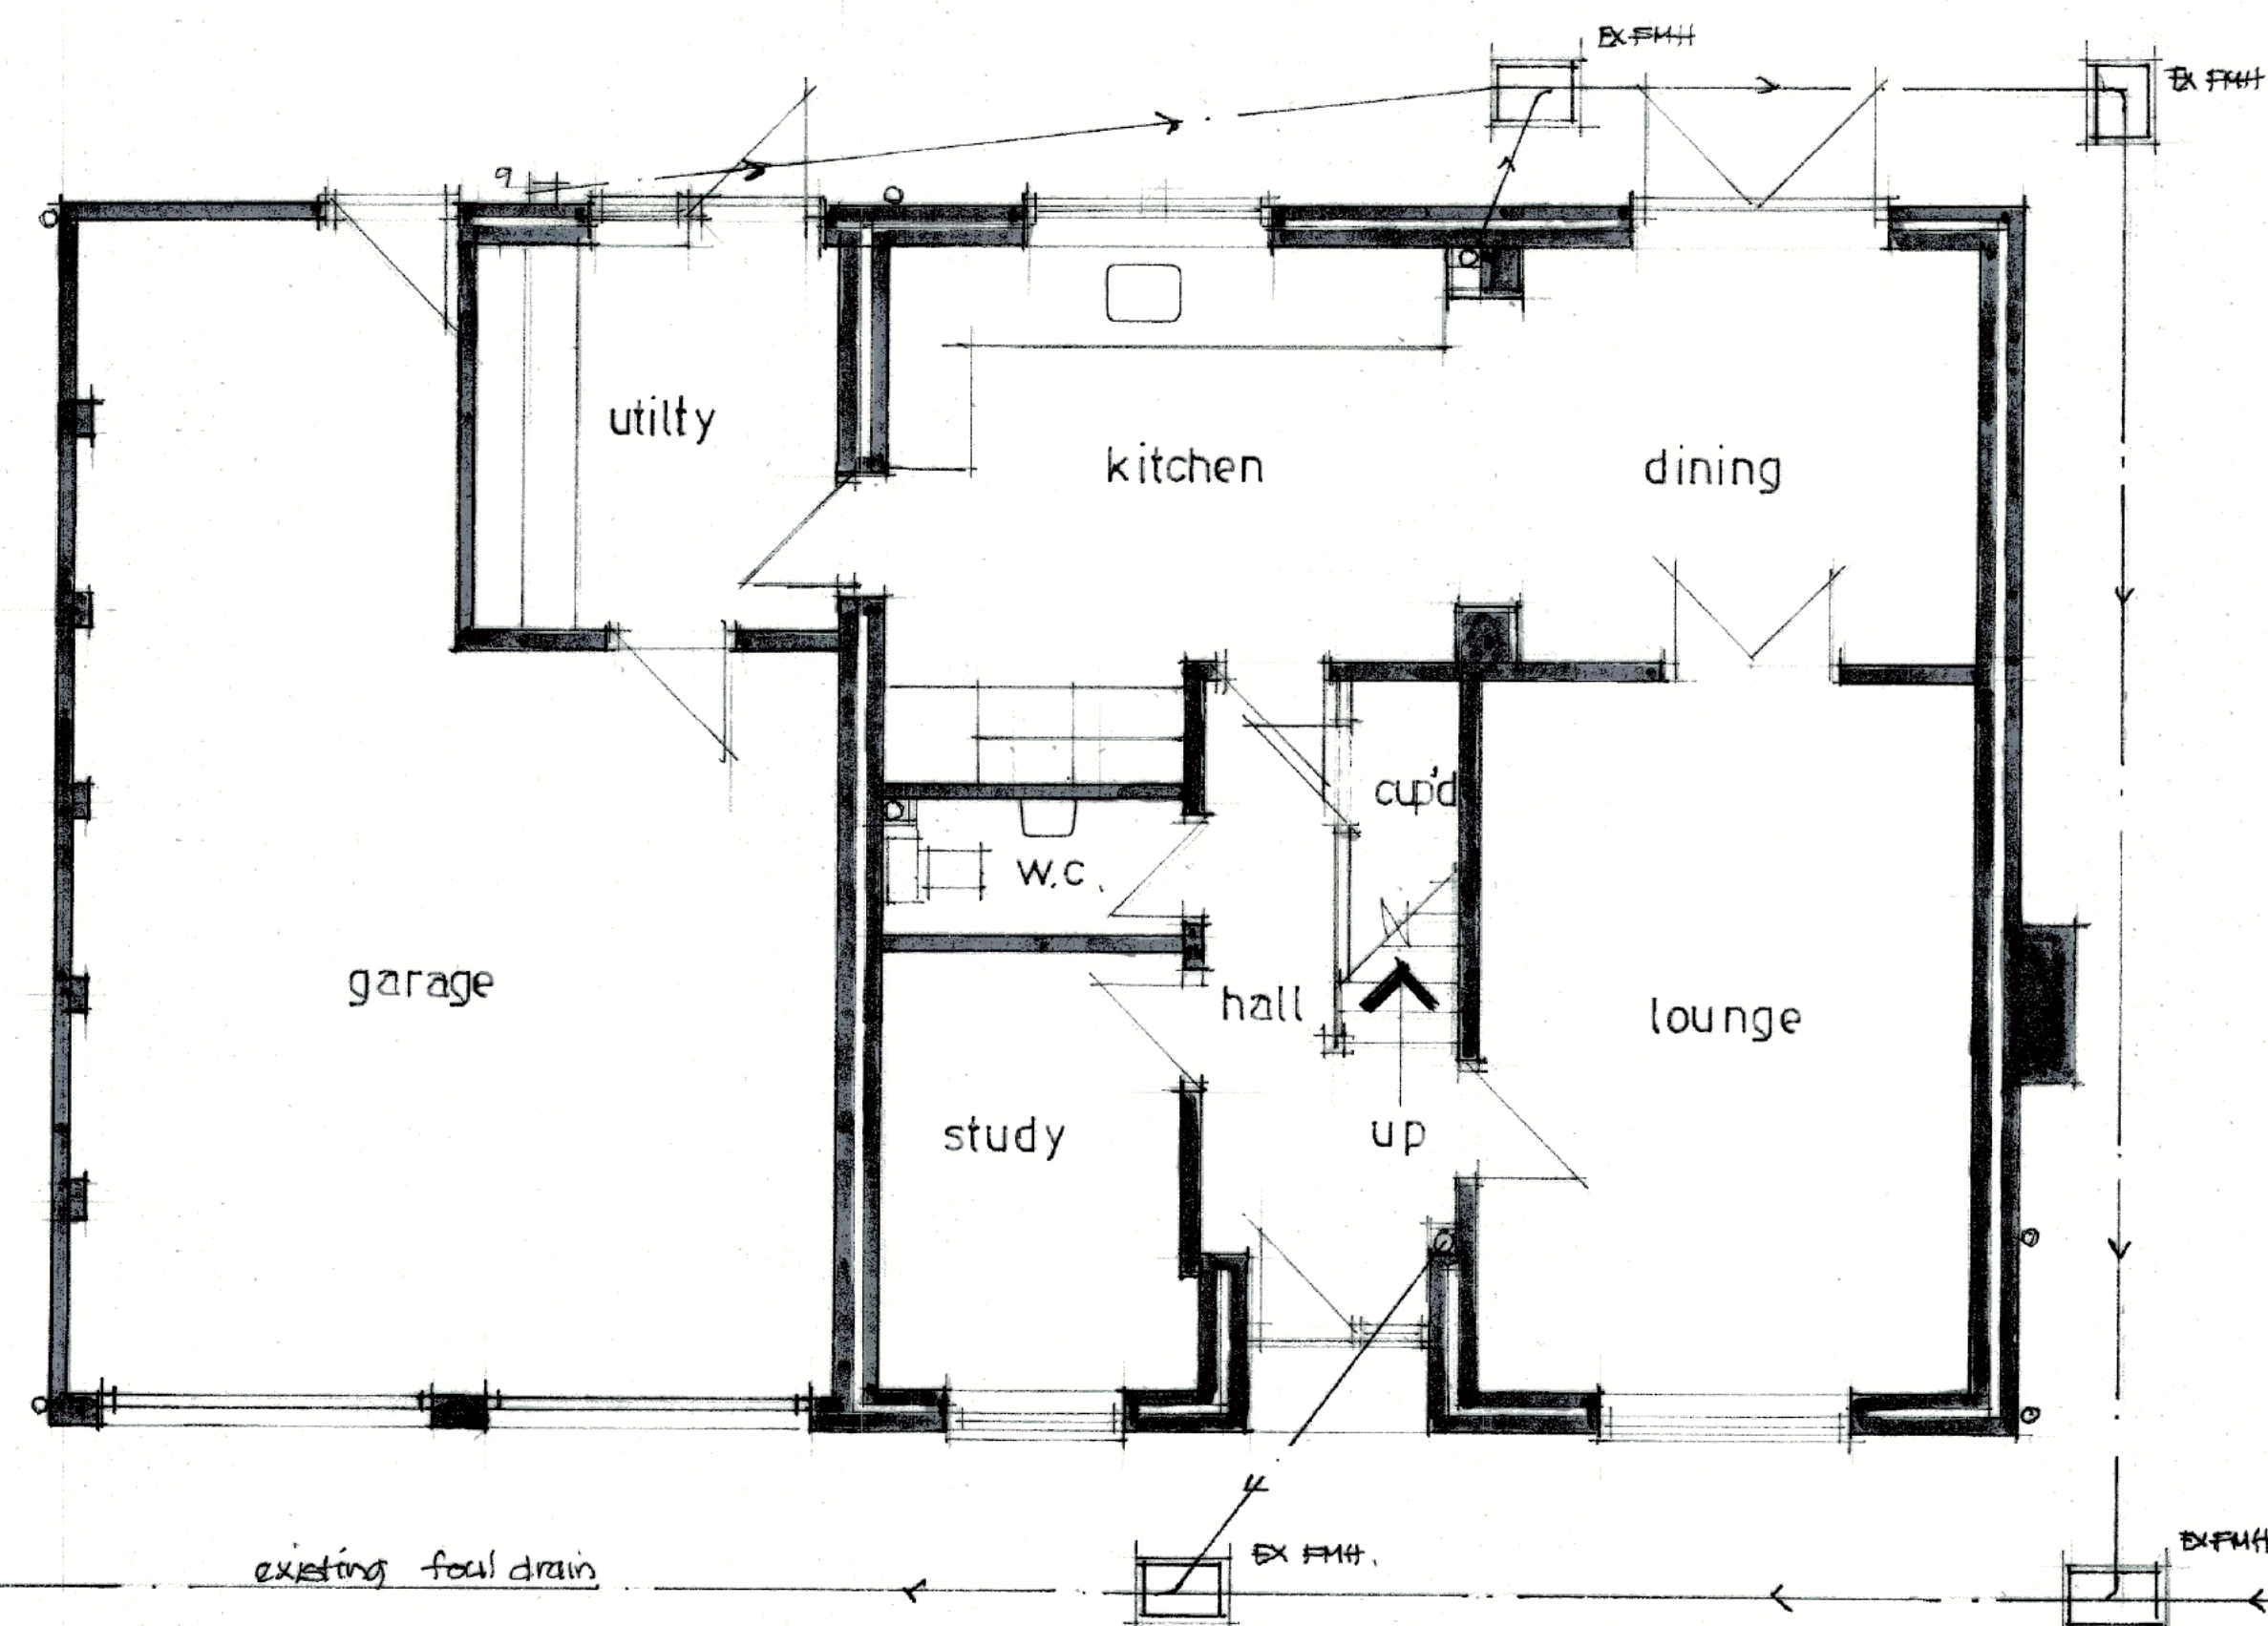


ground floor plan

0m 1 2 3 4 5m
scale 1:50 bar

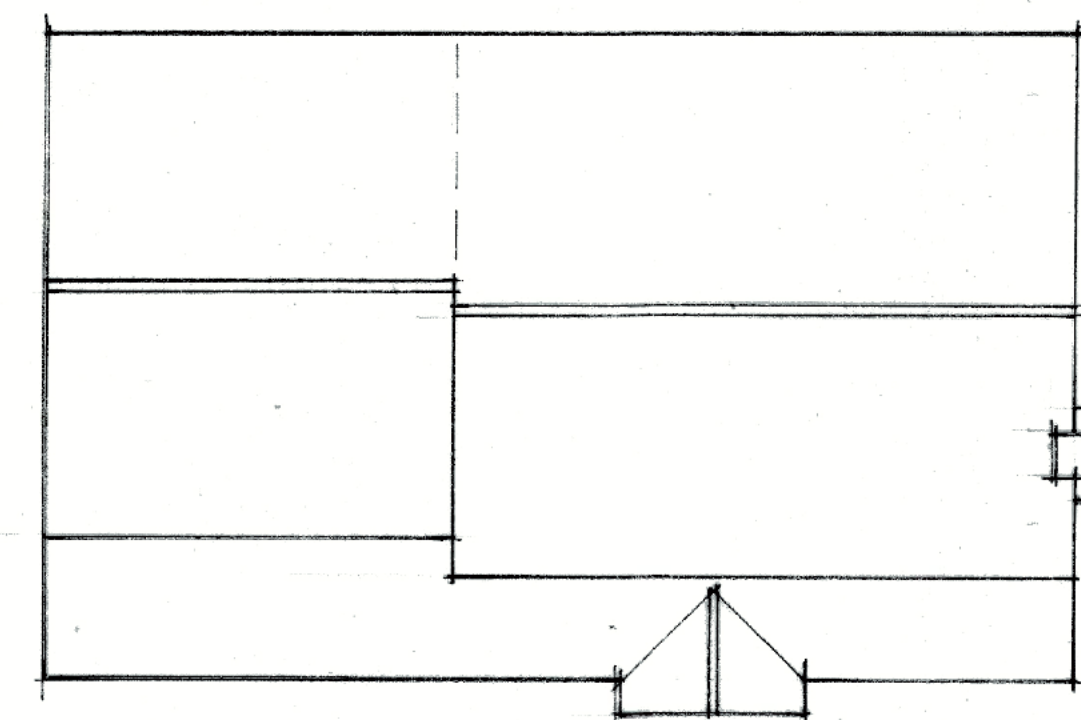

proposed roof plan 1:100

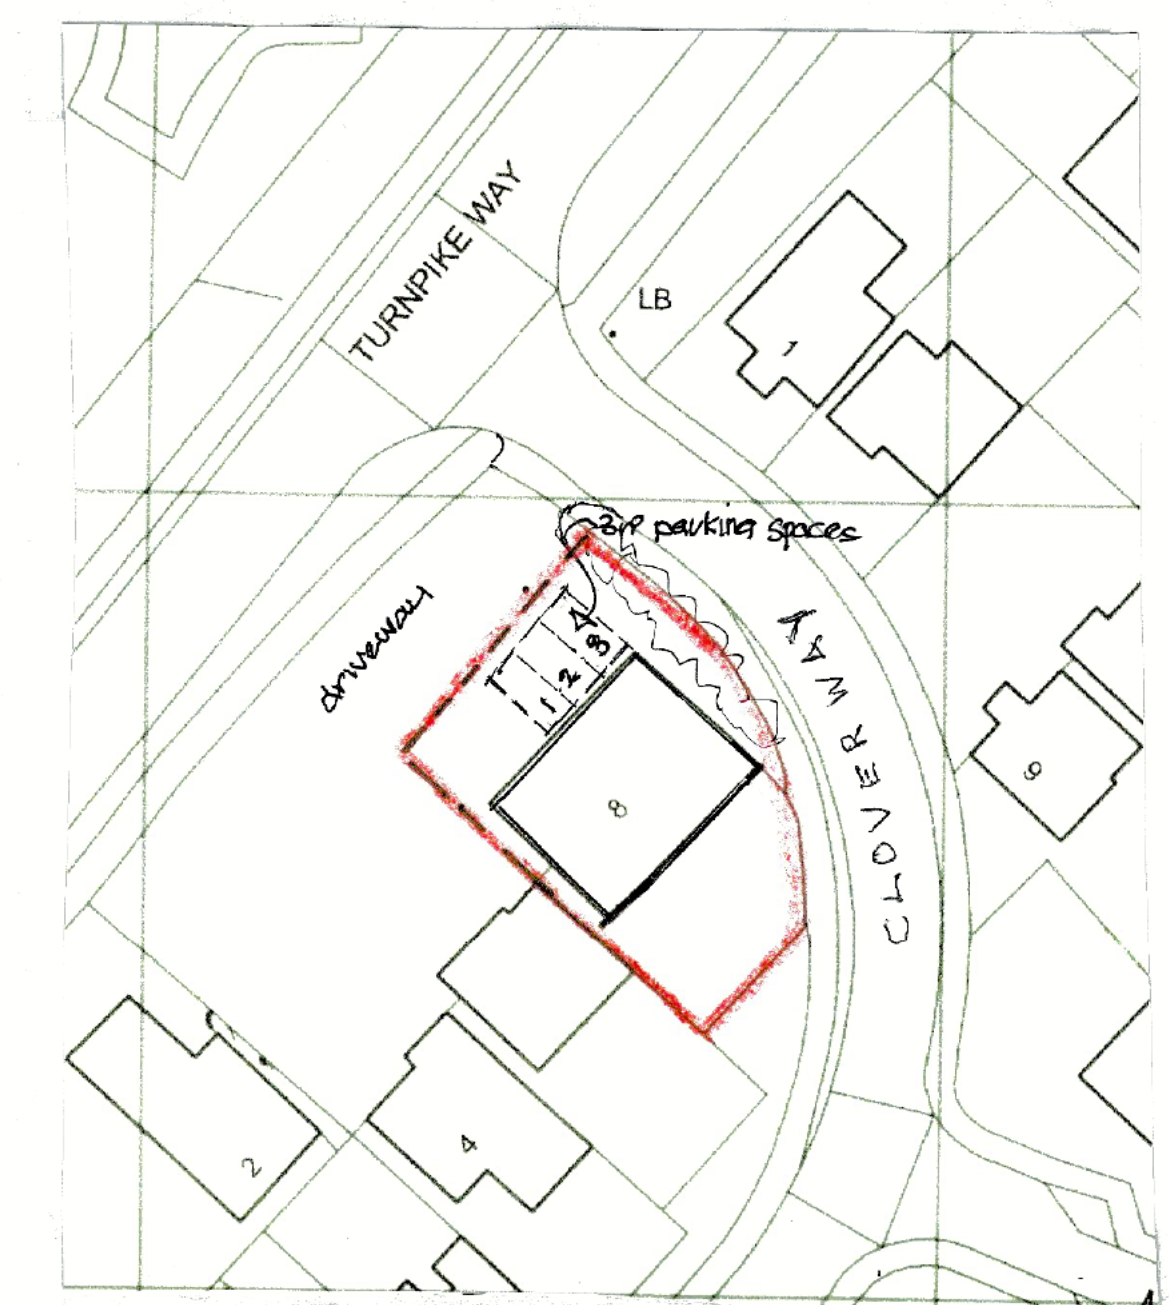

site plan 1:500

0m 10 20 30 40 50m
scale bar 1:500

Drawing title

Existing floor plans and elevations
Proposed first floor extension at 8
Clover Way, Hedge End, Hants. S030 4RP

Scale

1:50 1:100 @ A1.

Date

December 25

Drawing no.

C.W. 01.

A

A) site plan scale bar amended 20/1/26