

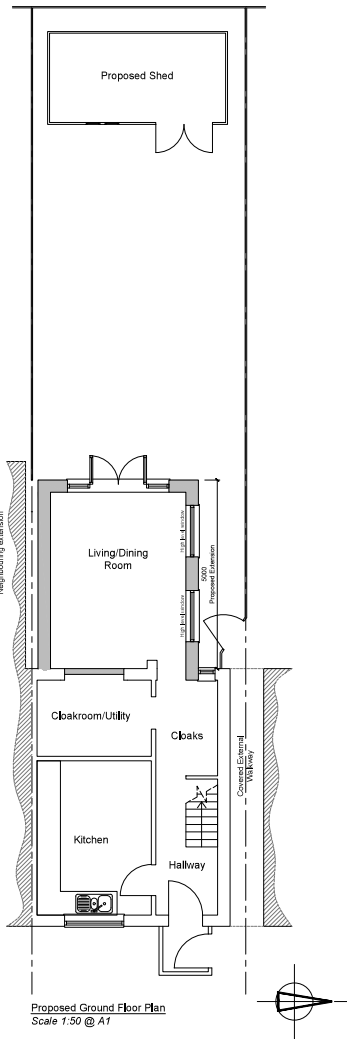



Proposed Shed East Elevation
Scale 1:50 @ A1

 


Proposed Shed South/North
Elevation
Scale 1:50 @ A1

 

Proposed Shed West Elevation
Scale 1:50 @ A1

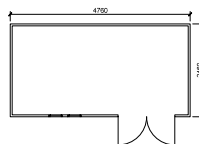

Proposed Shed Floor Plan
Scale 1:50 @ A1

 

Proposed Shed Roof Plan
Scale 1:50 @ A1



Rev. No. Rev. Description Rev. Date Rev. By			
1	01	01/01/2025	M/D Hardstaff
Project Name			
22 Burns Road, Eastleigh, SO50 5DT			
Project No.			
Proposed Rear Extension			
Project No.			
Shed Plans & Elevations			
Project No.	Drawing No.	Rev.	Scale
DH01	103		Varies @ A1
Author	Date	Project	
SJ	Jan 2025	Planning Issue	