



0 1 2 m


Notes:
This drawing is to be read in conjunction with all other relevant architectural drawings.
Drawing not to be scaled, use figured dimensions only. All dimensions to be checked on site by the contractor prior to the commencement of any work or specialist production drawing. Any discrepancies to be notified to Hay Associates and further instructions obtained before work is commenced.
Copyright © Hay Associates Limited

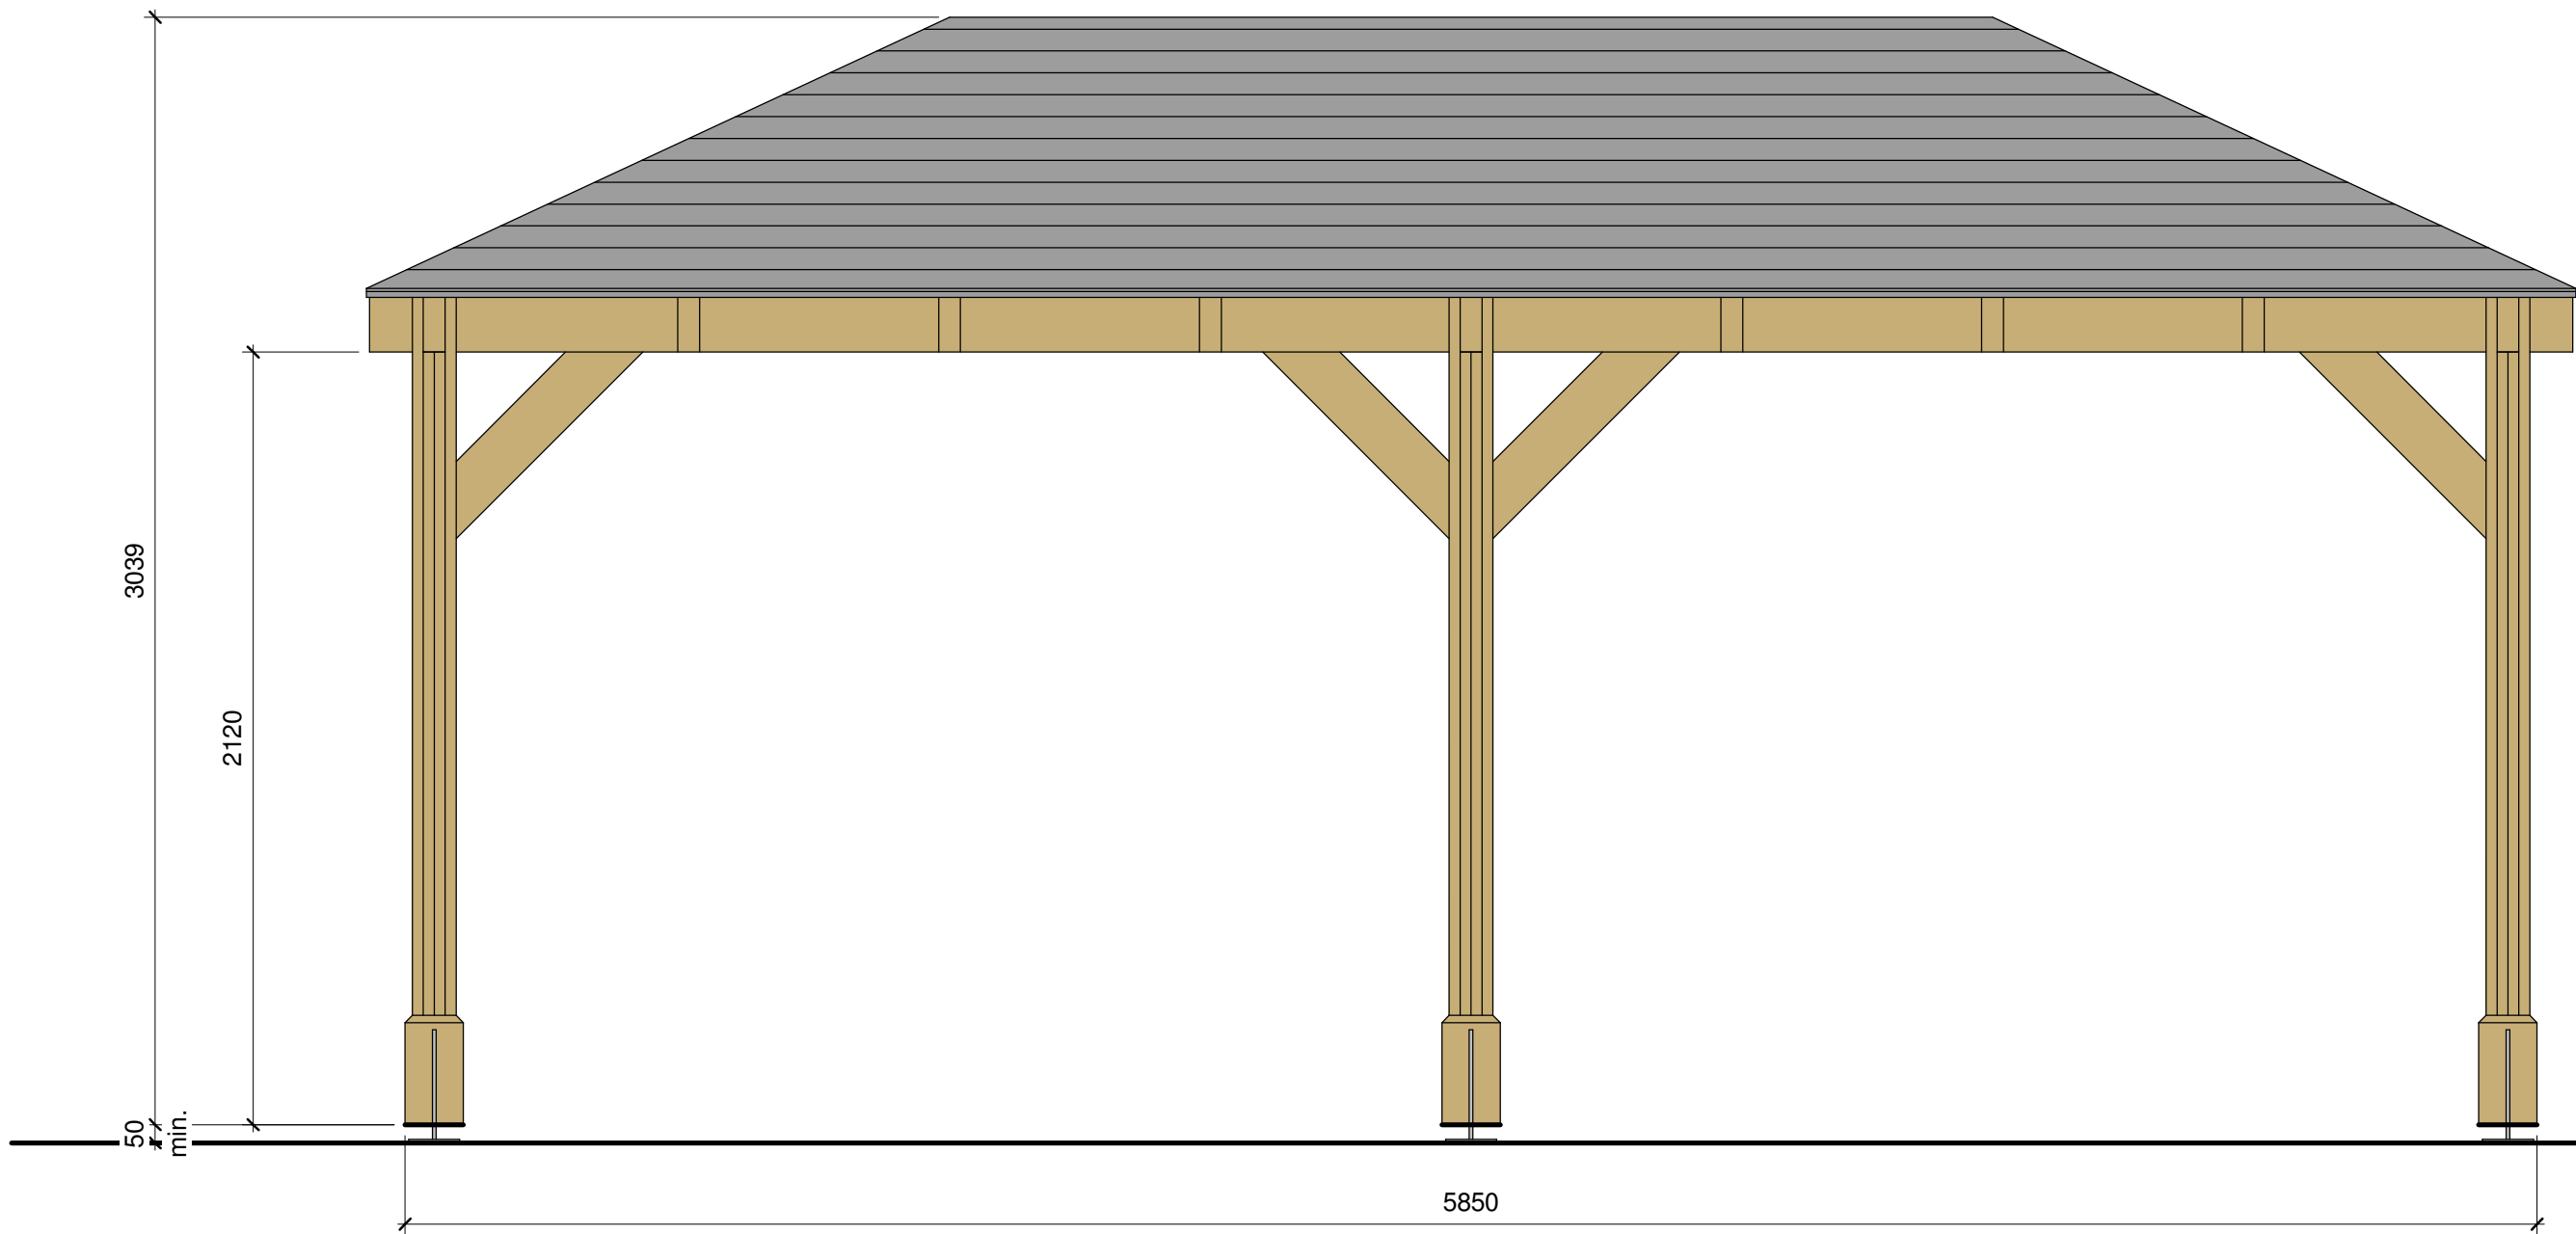

FRONT AND REAR ELEVATION
1:20

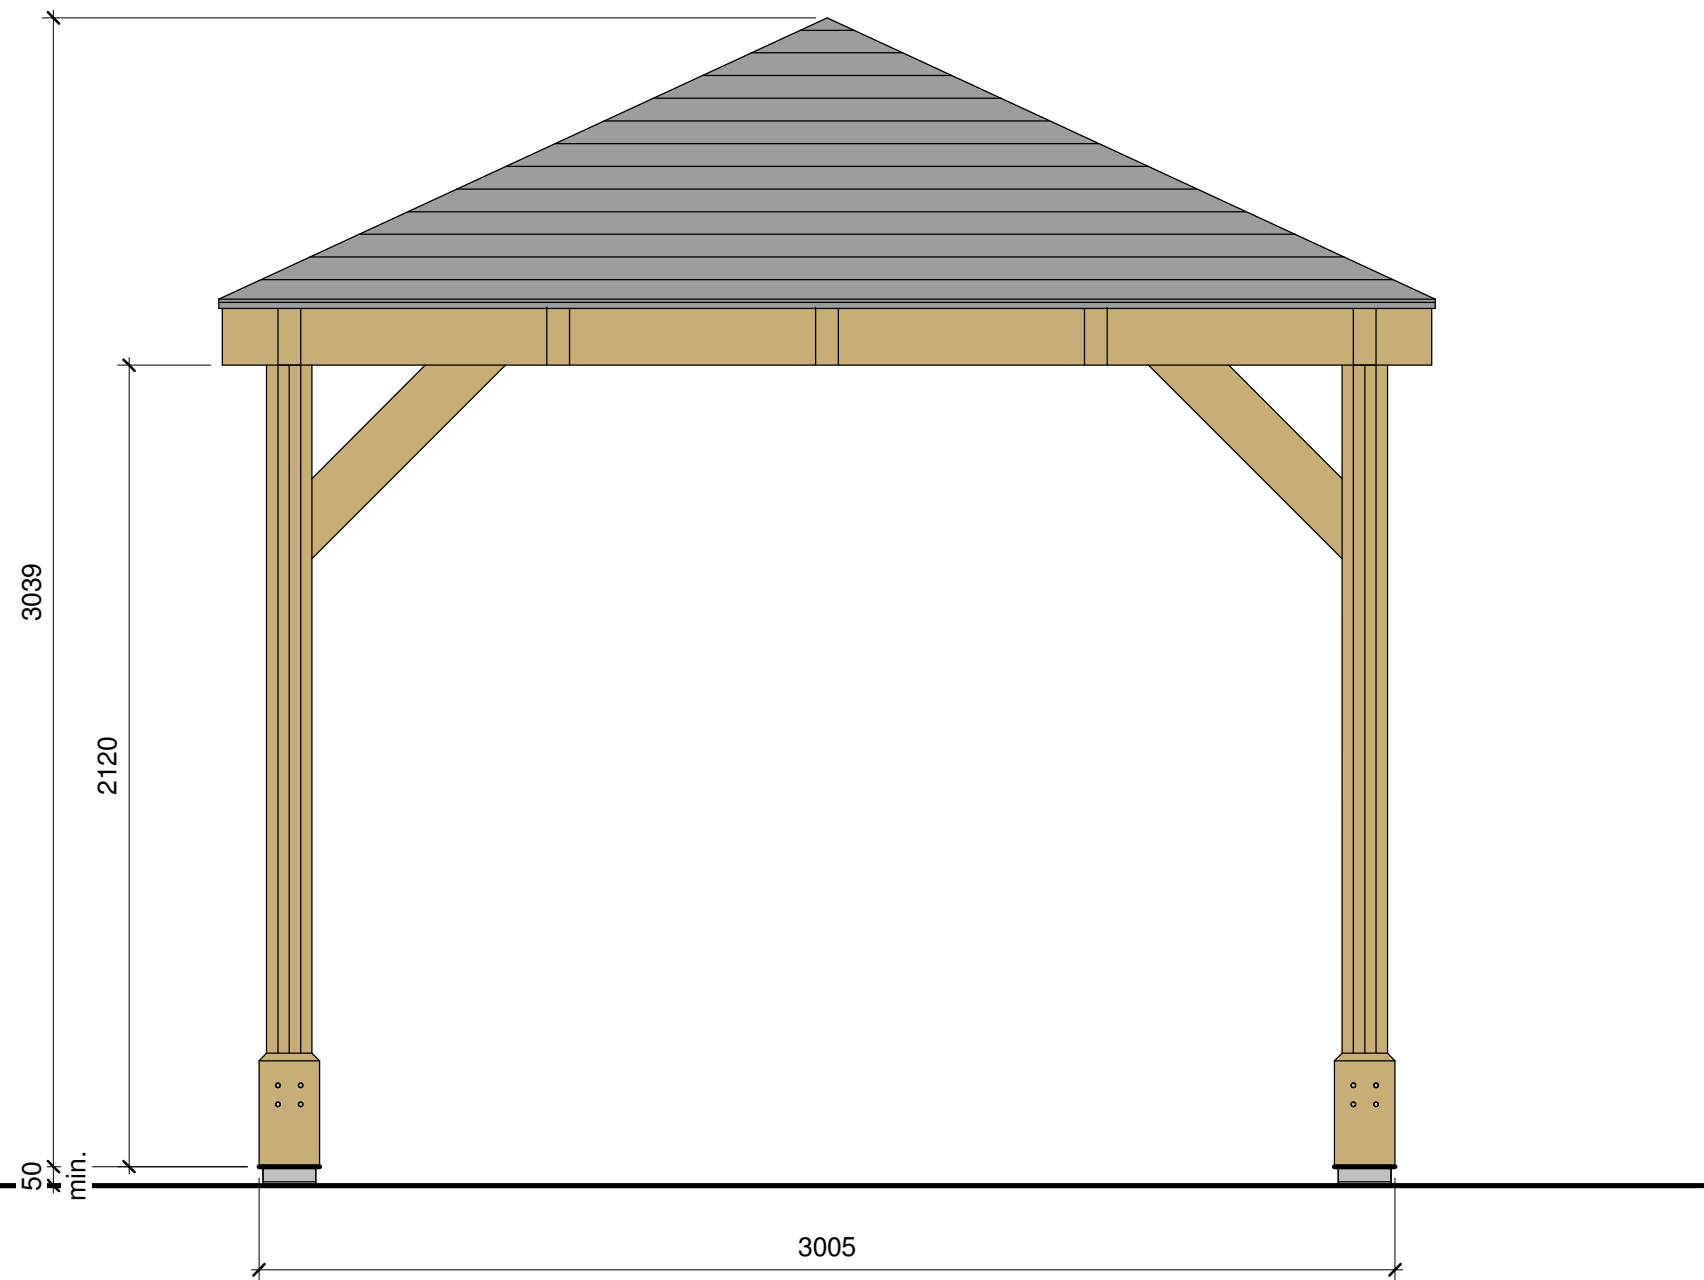

SIDE ELEVATION
1:20

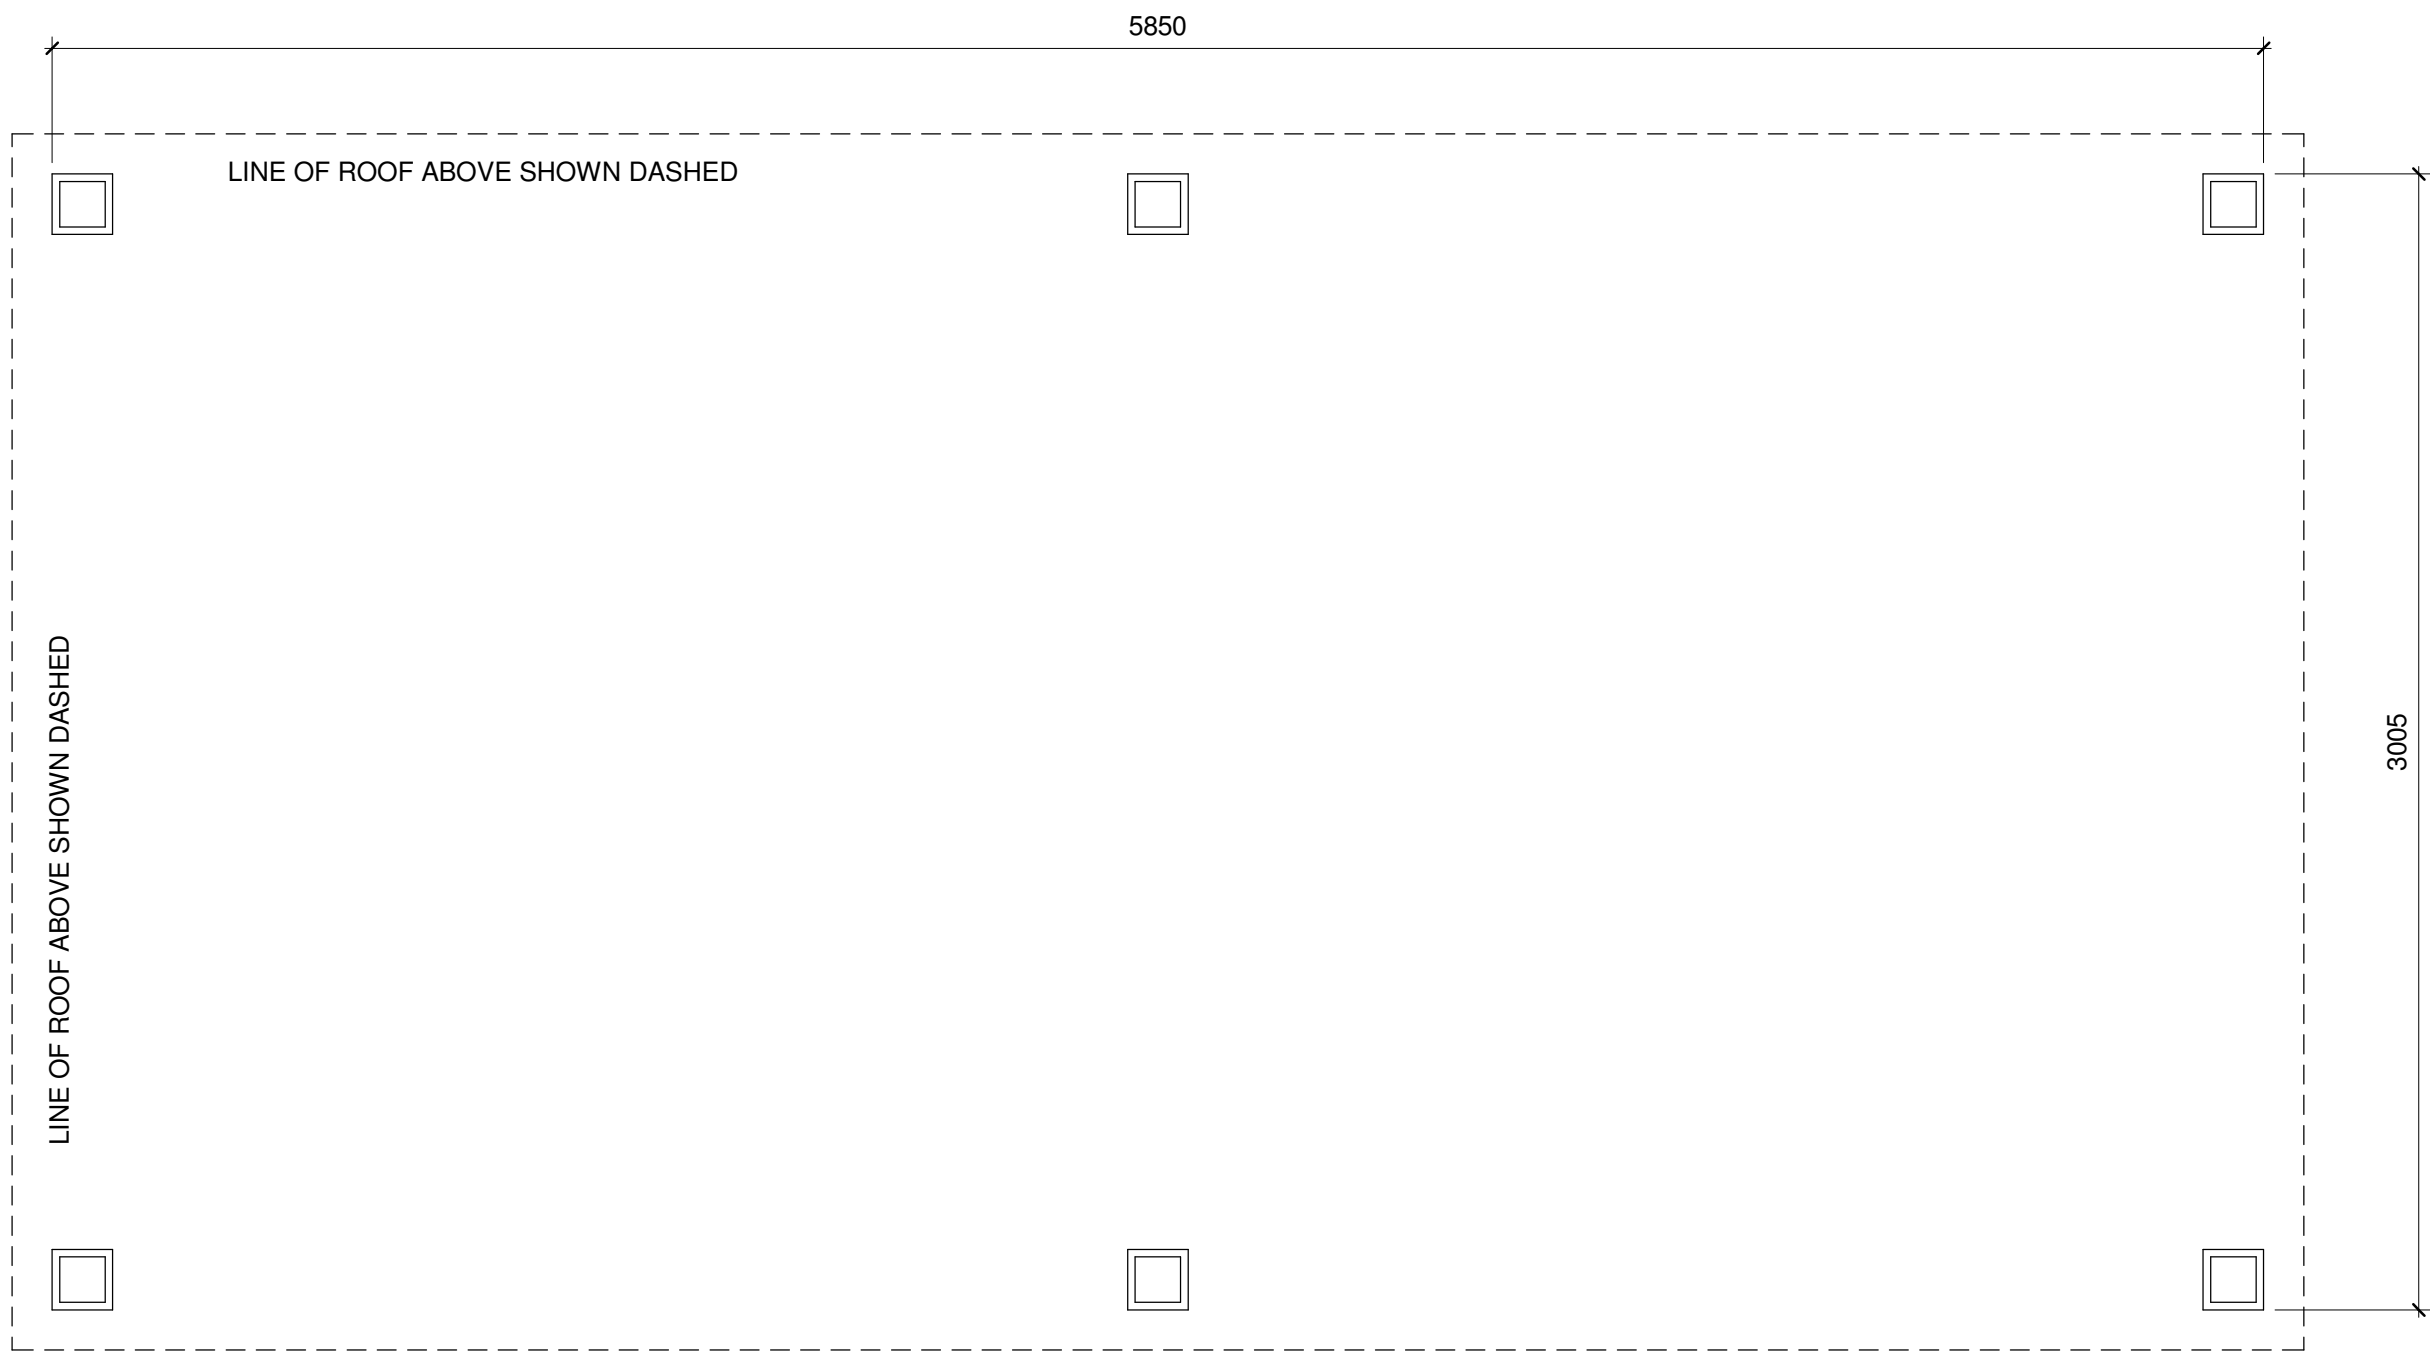


FLOOR PLAN
1:20

LOCATION:
Refer to Site Plan drawing H228/S73-08

SPECIFICATION:
Leviathan Chunky Gazebo
Overall External Dimensions: 6.06m x 3.22m
External Width: 6.04m
External Depth: 3.04m
Internal Width (Post): 5.57m
Internal Depth (Post): 2.73m
Ridge Height: 3.04m
Timber: Spruce
Uprights: 120mm x 120mm
Uprights Support: Galvanised T-Blade Post Supports
Roof: 19mm Tongue and Groove Boards
Roof Covering: Shingles - Tapco DaVinci Black Oak



Uprights Support:
Galvanised T-Blade Post Supports

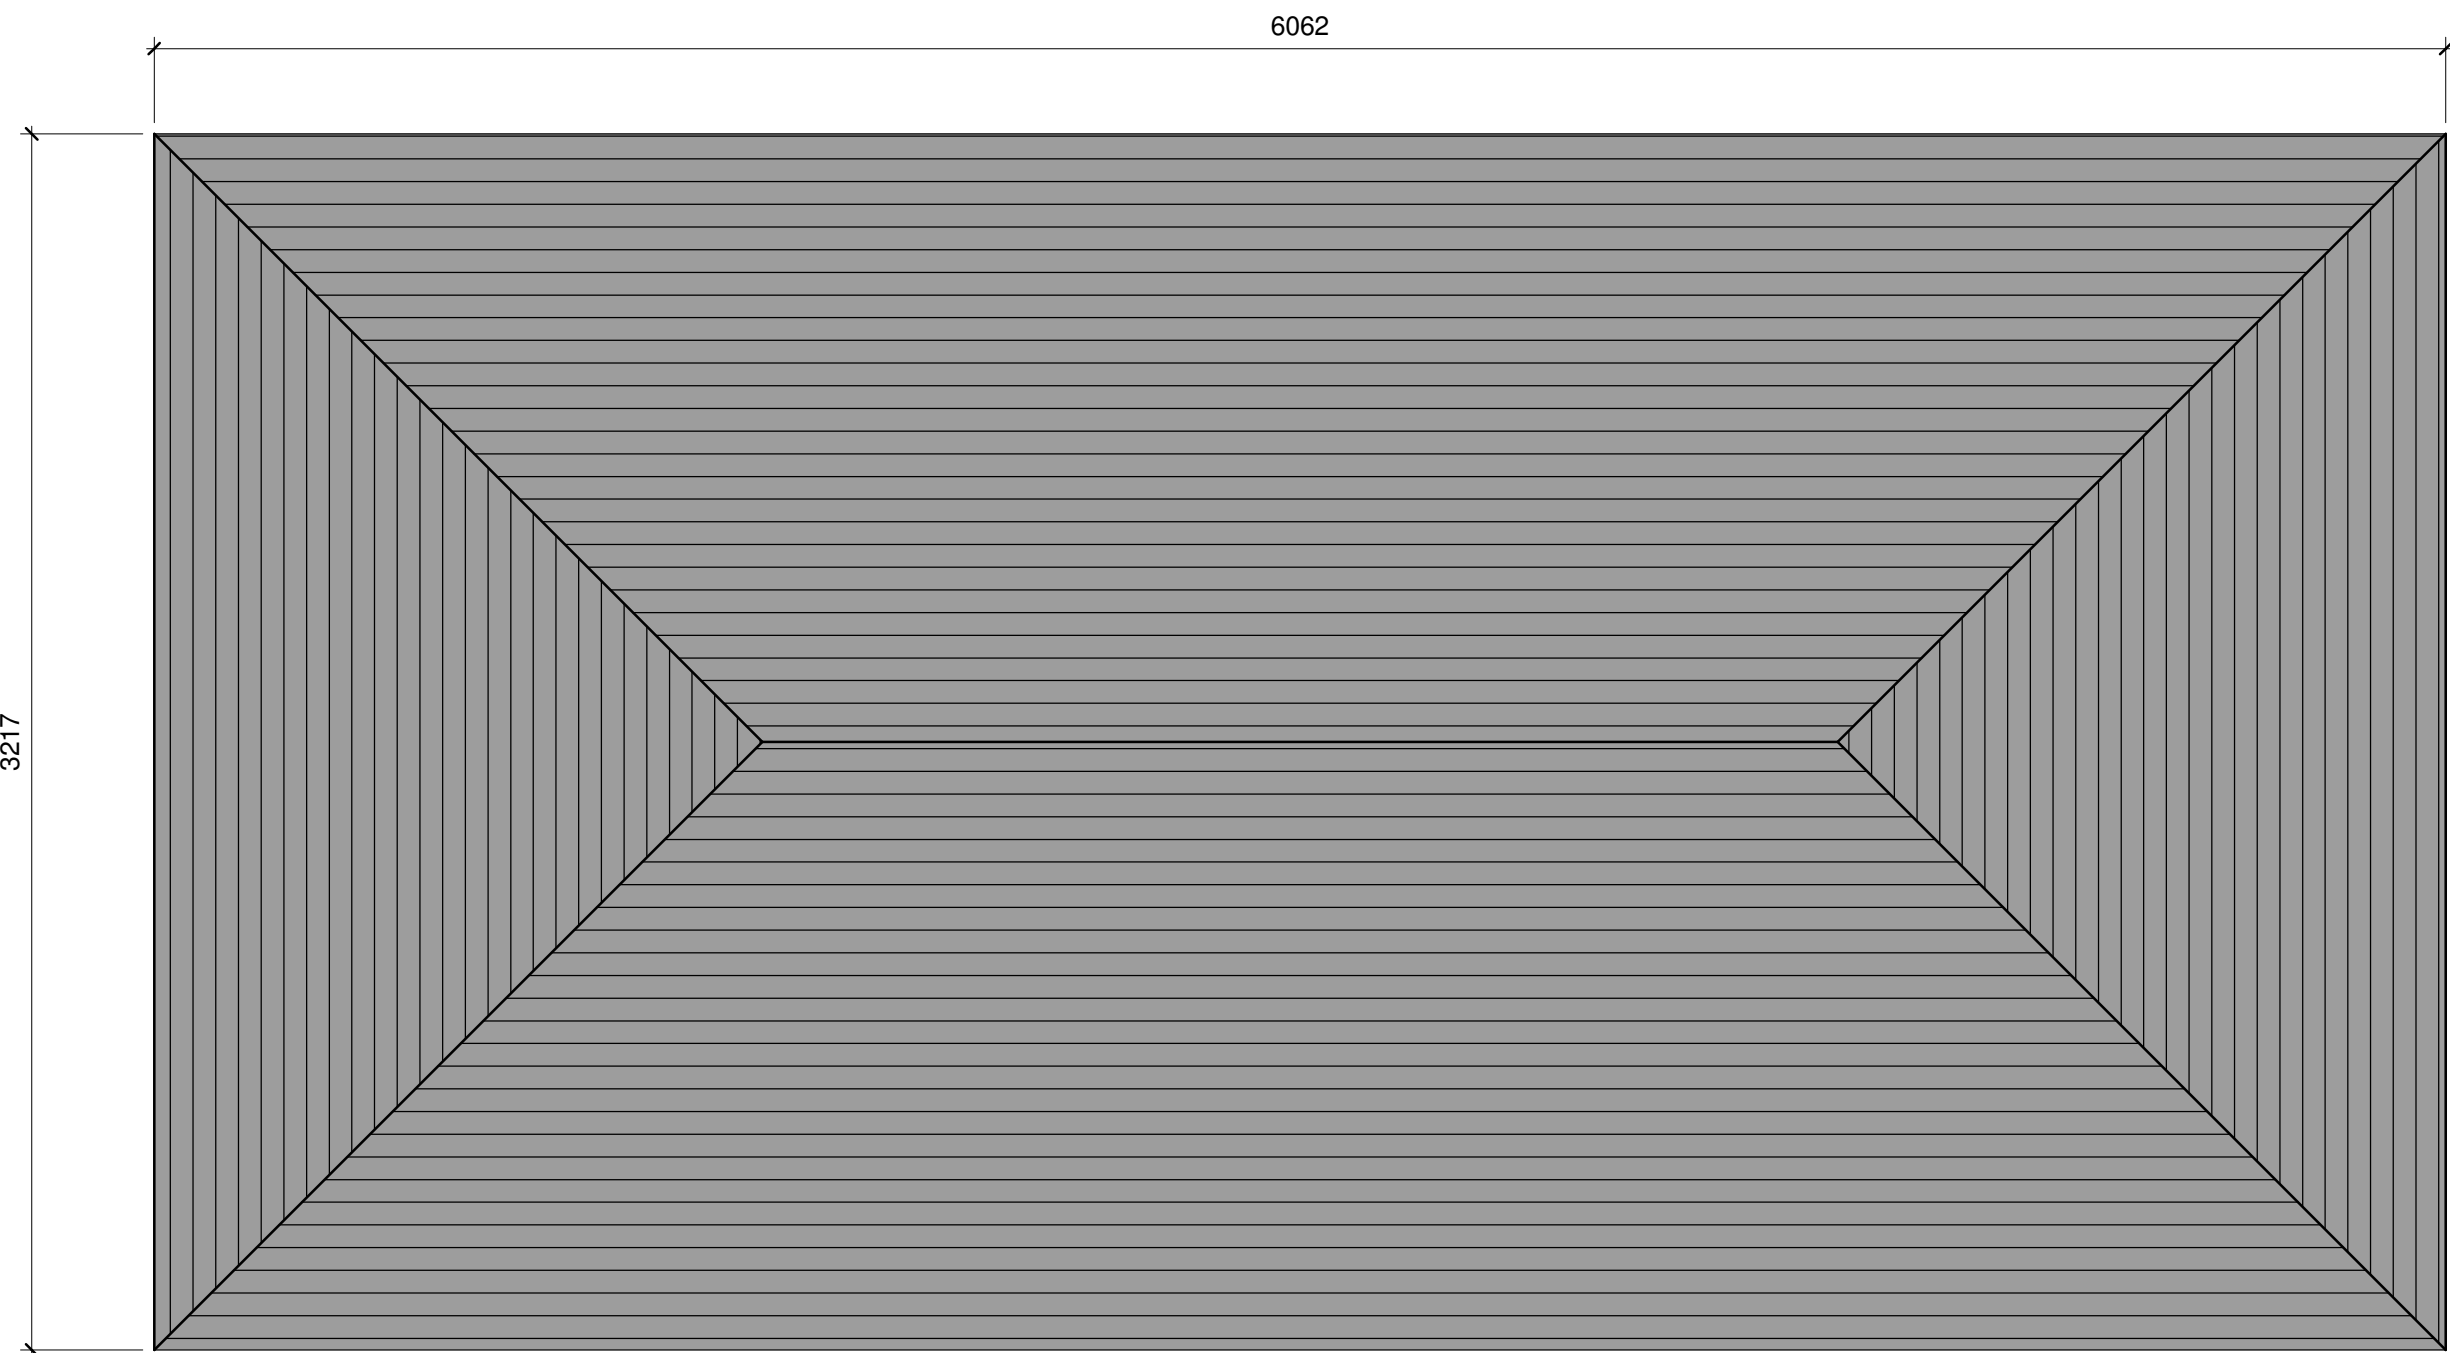

ROOF PLAN
1:20

B	Quanto Supports and Shingles finish added	14.01.2026
A	Issued for information	08.10.2025
Rev.	Note:	Date:
		
Hay Associates Limited 4100 Park Approach Thorpe Park Leeds LS15 8GB		
0113 880 5500 info@thehayassociates.co.uk www.thehayassociates.co.uk		
Client		Hedge End Care Home Limited
Project		Boorley Gardens, Botley SO32 2BX
Title		Proposed Pergola Details
Scale @ A1	1 : 20	Date Oct 2025
Drawn by	mh	Checked by mh
Project No.	H228	Drawing No. S73-14
Revision	B	Status PLANNING