



materials key:

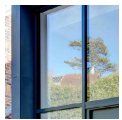

1 dark colour framed doors and windows



2 white render to match existing

 


3 timber front door




4 photovoltaic cells

notes:

- 1. solar cells
- 2. cladding here made good or replaced with similar non-timber cladding board to match existing

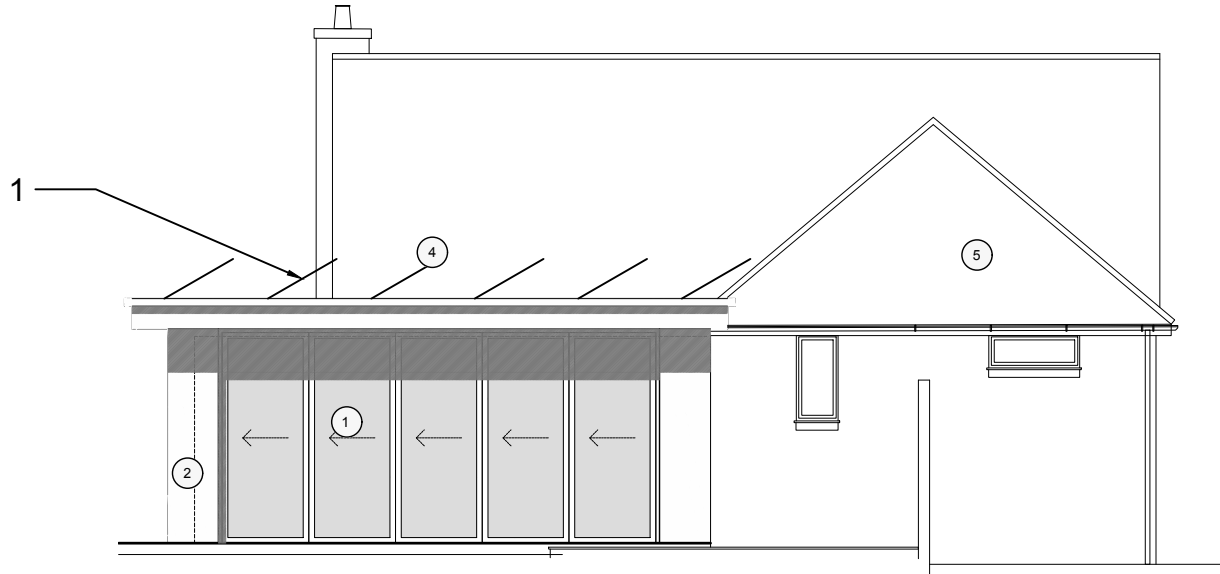

1 proposed east elevation
scale 1:100 @ A3

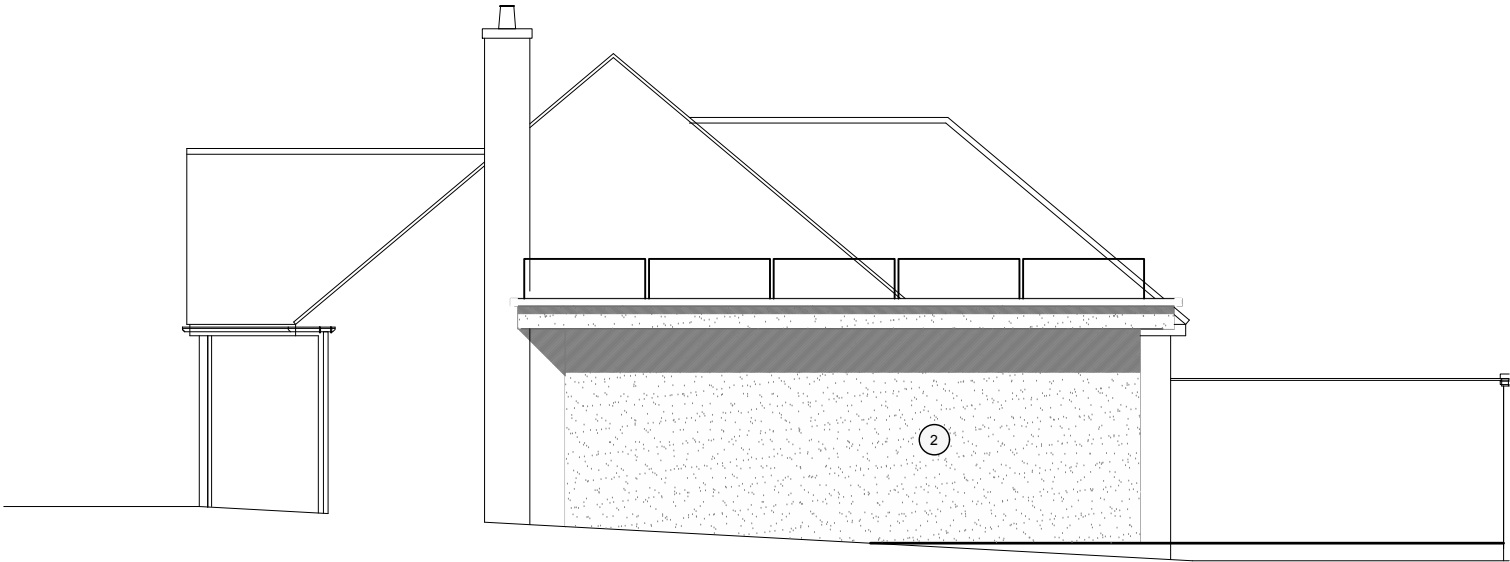

2 proposed south elevation
scale 1:100 @ A3



3 proposed north elevation
scale 1:100 @ A3



4 proposed west elevation
scale 1:100 @ A3

preliminary

this drawing is not for construction
this drawing is the property of:
dwell design

revisions

a/12.01.2024/	labelling corrected
b/26.01.2024/	proposed air to water heat pump location shown
c/09.05.2025/	reduced design shown
d/13.06.2025/	note removed
e/27.10.2025/	reduced design shown; roof finish revised
f/20.01.2026/	reduced design shown

scale bars

1:100



scale

1:100 @ A3

job name

46 satchell lane



date

january 2026

job number

23020

drawing number

(pl)06

drawing name

proposed elevations

status

preliminary

revision

f