



0 2 4 6 8 10m
SCALE 1:200

Rev	Date	Description	Drawn	Chk'd
-----	------	-------------	-------	-------

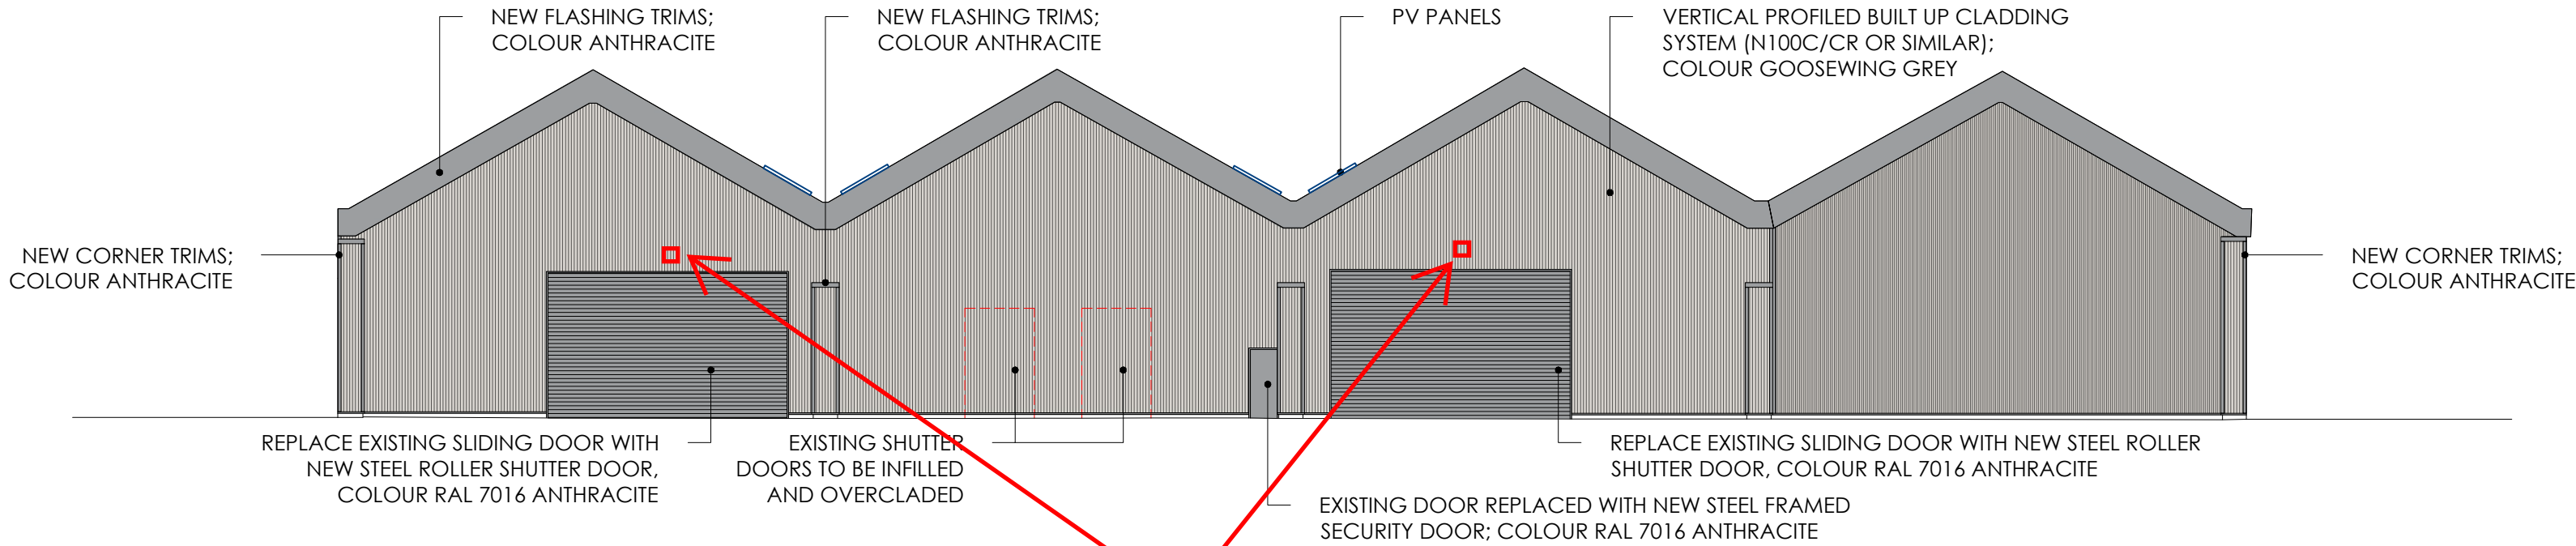


01 : SOUTH ELEVATIONS
Scale 1:200

New Timegard LED pro floodlight to be positioned centrally above roller shutter doors. Colour to be black.

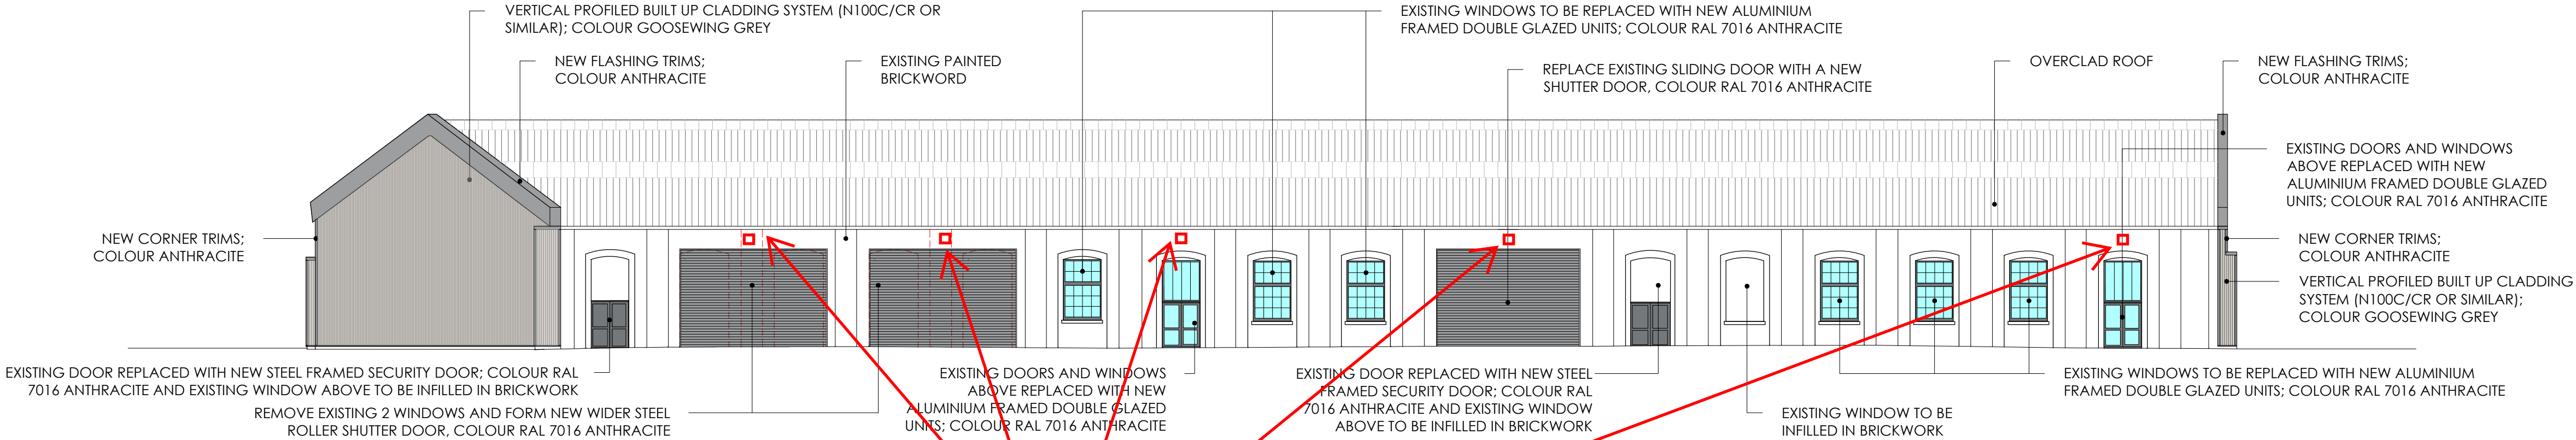


02 : EAST ELEVATIONS
Scale 1:200

New Timegard LED pro floodlight to be positioned centrally above roller shutter doors. Colour to be black.

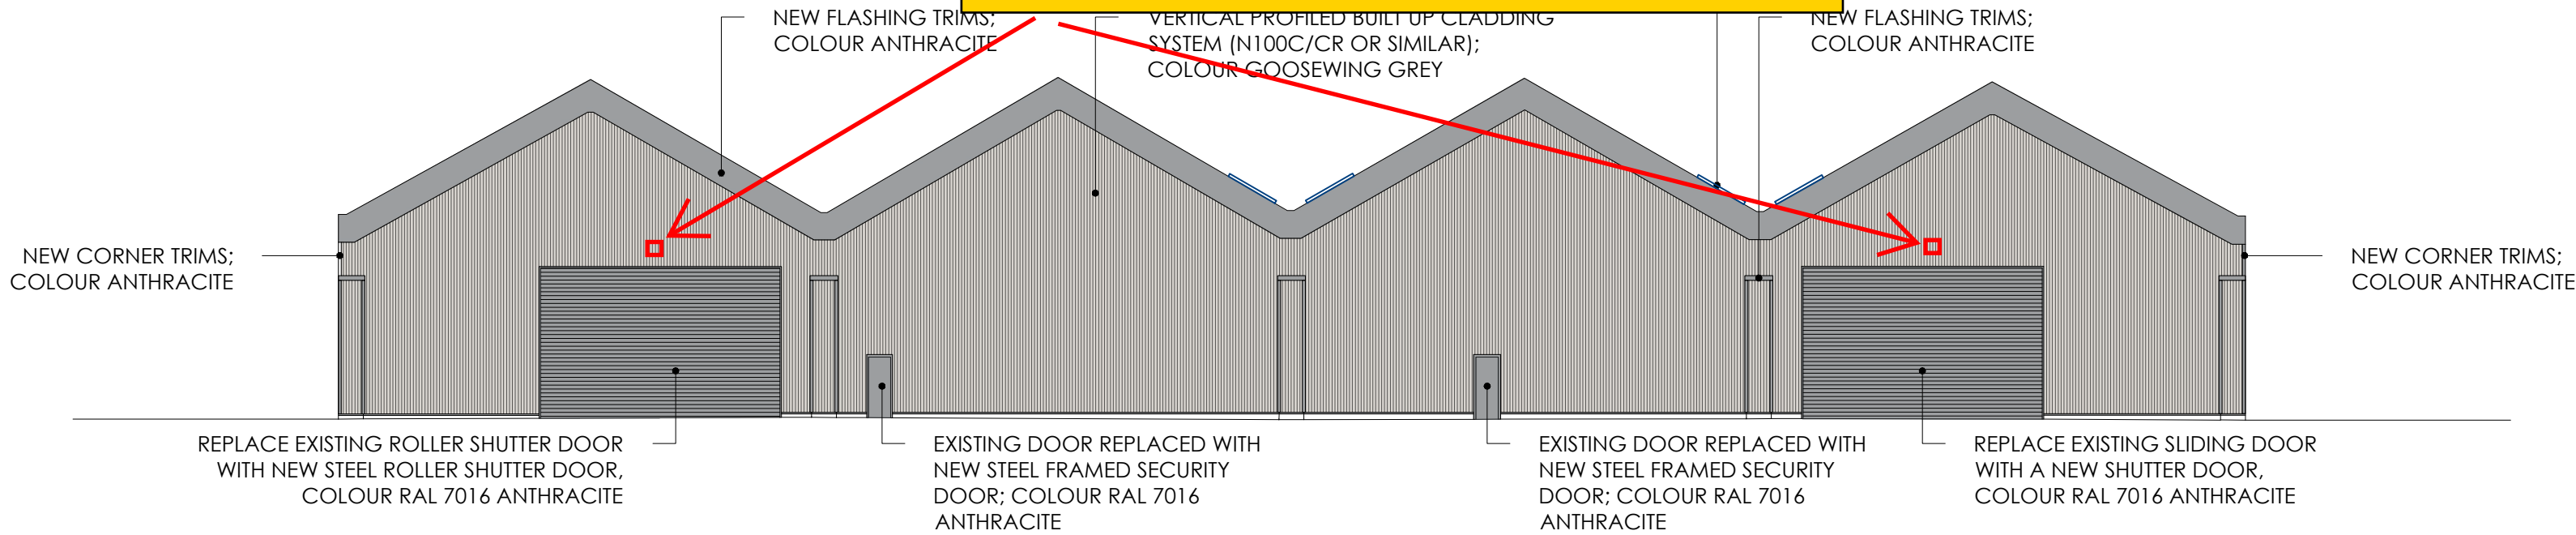

03 : NORTH ELEVATIONS
Scale 1:200

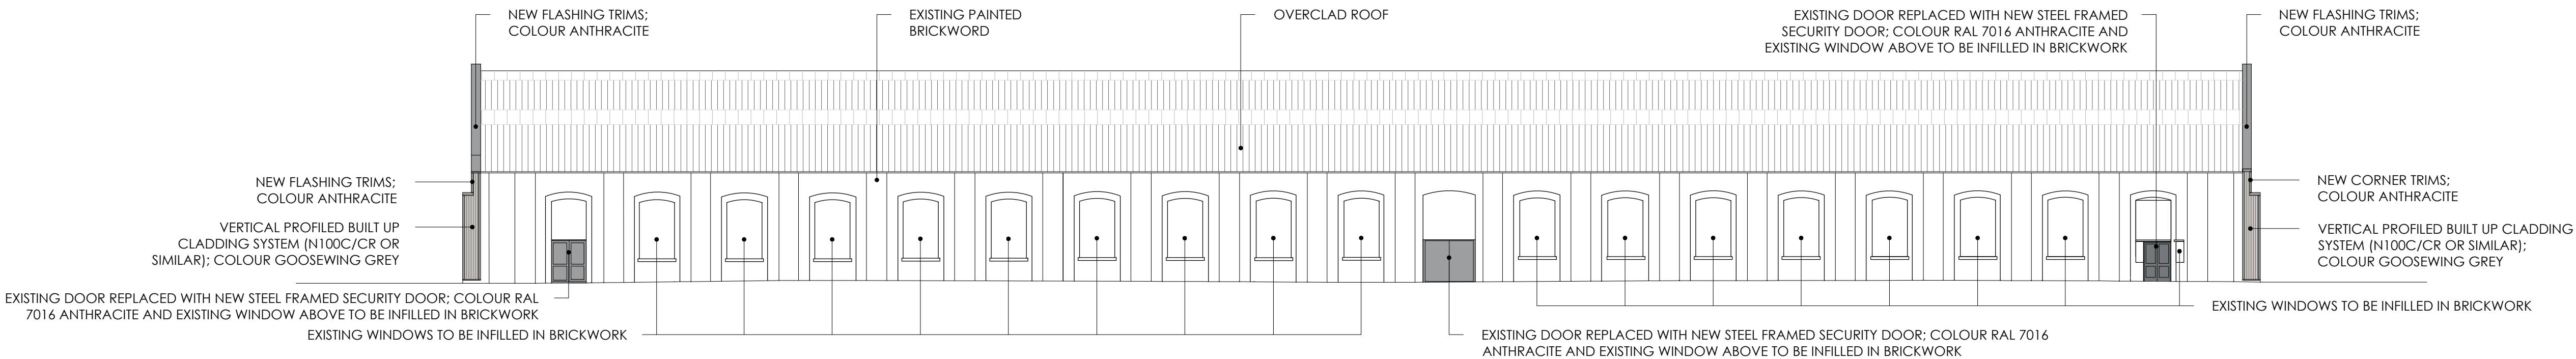

04 : WEST ELEVATIONS
Scale 1:200