



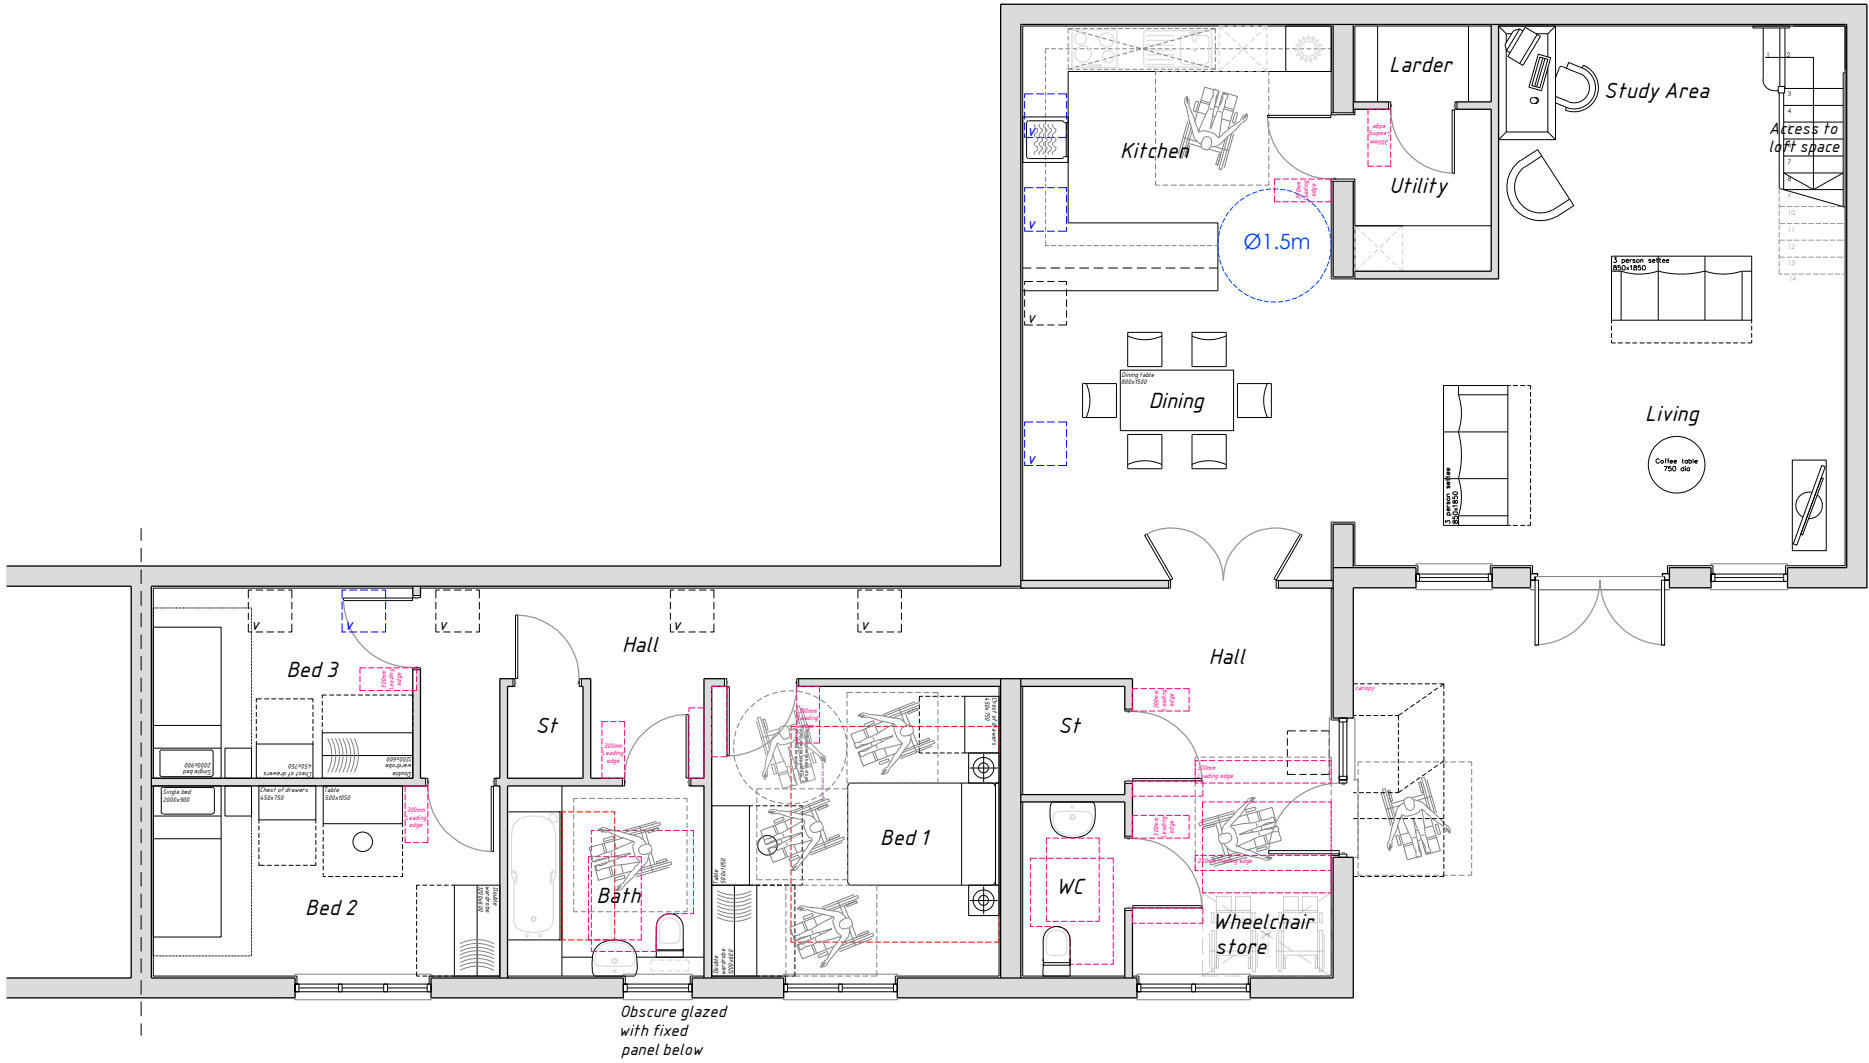


Ground Floor Plan
Floor area : 158.72qm / 1708sqft

NDSS Compliance Schedule		
Gross Area	158.7m2	
Storage Area	3.1m2	
Bedroom One	14.5m2	3.8m width
Bedroom Two	11.5m2	2.51m width
Bedroom Three	8.6m2	2.51m width

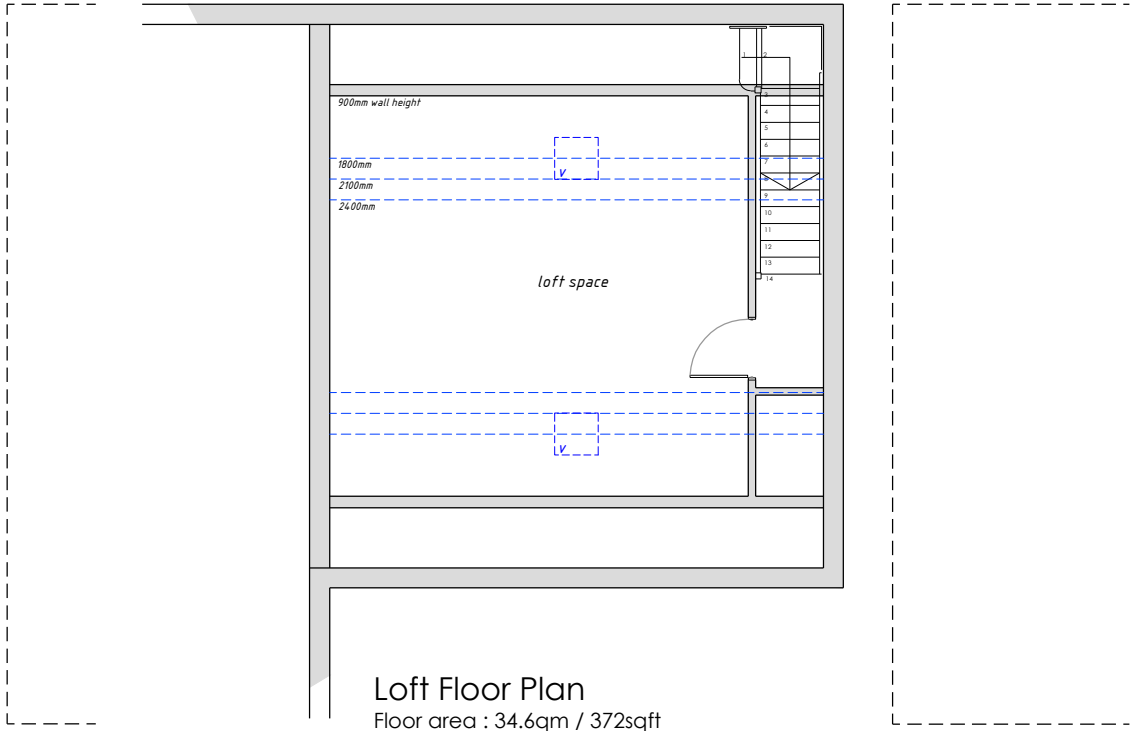


Loft Floor Plan
Floor area : 34.6qm / 372sqft

 

scale 1:100

Project			Title			
Hall Lands Farm			Proposed Floor Plans			
Hall Lane						
Fair Oak						
Scale	Date	Drawn	Checked	Job No.	Drawing. No.	Revision
1:100@A3	Nov 25	RP	RDP	024	Prop.03	-

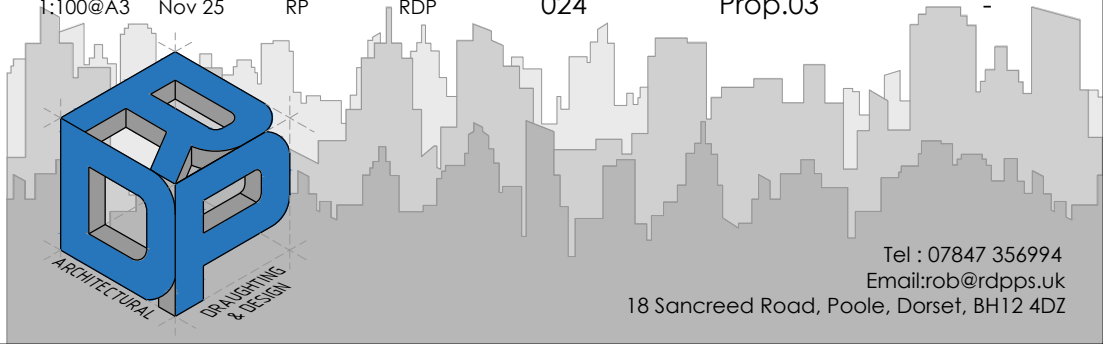

Tel : 07847 356994
Email: rob@rdpps.uk
18 Sancreed Road, Poole, Dorset, BH12 4DZ