


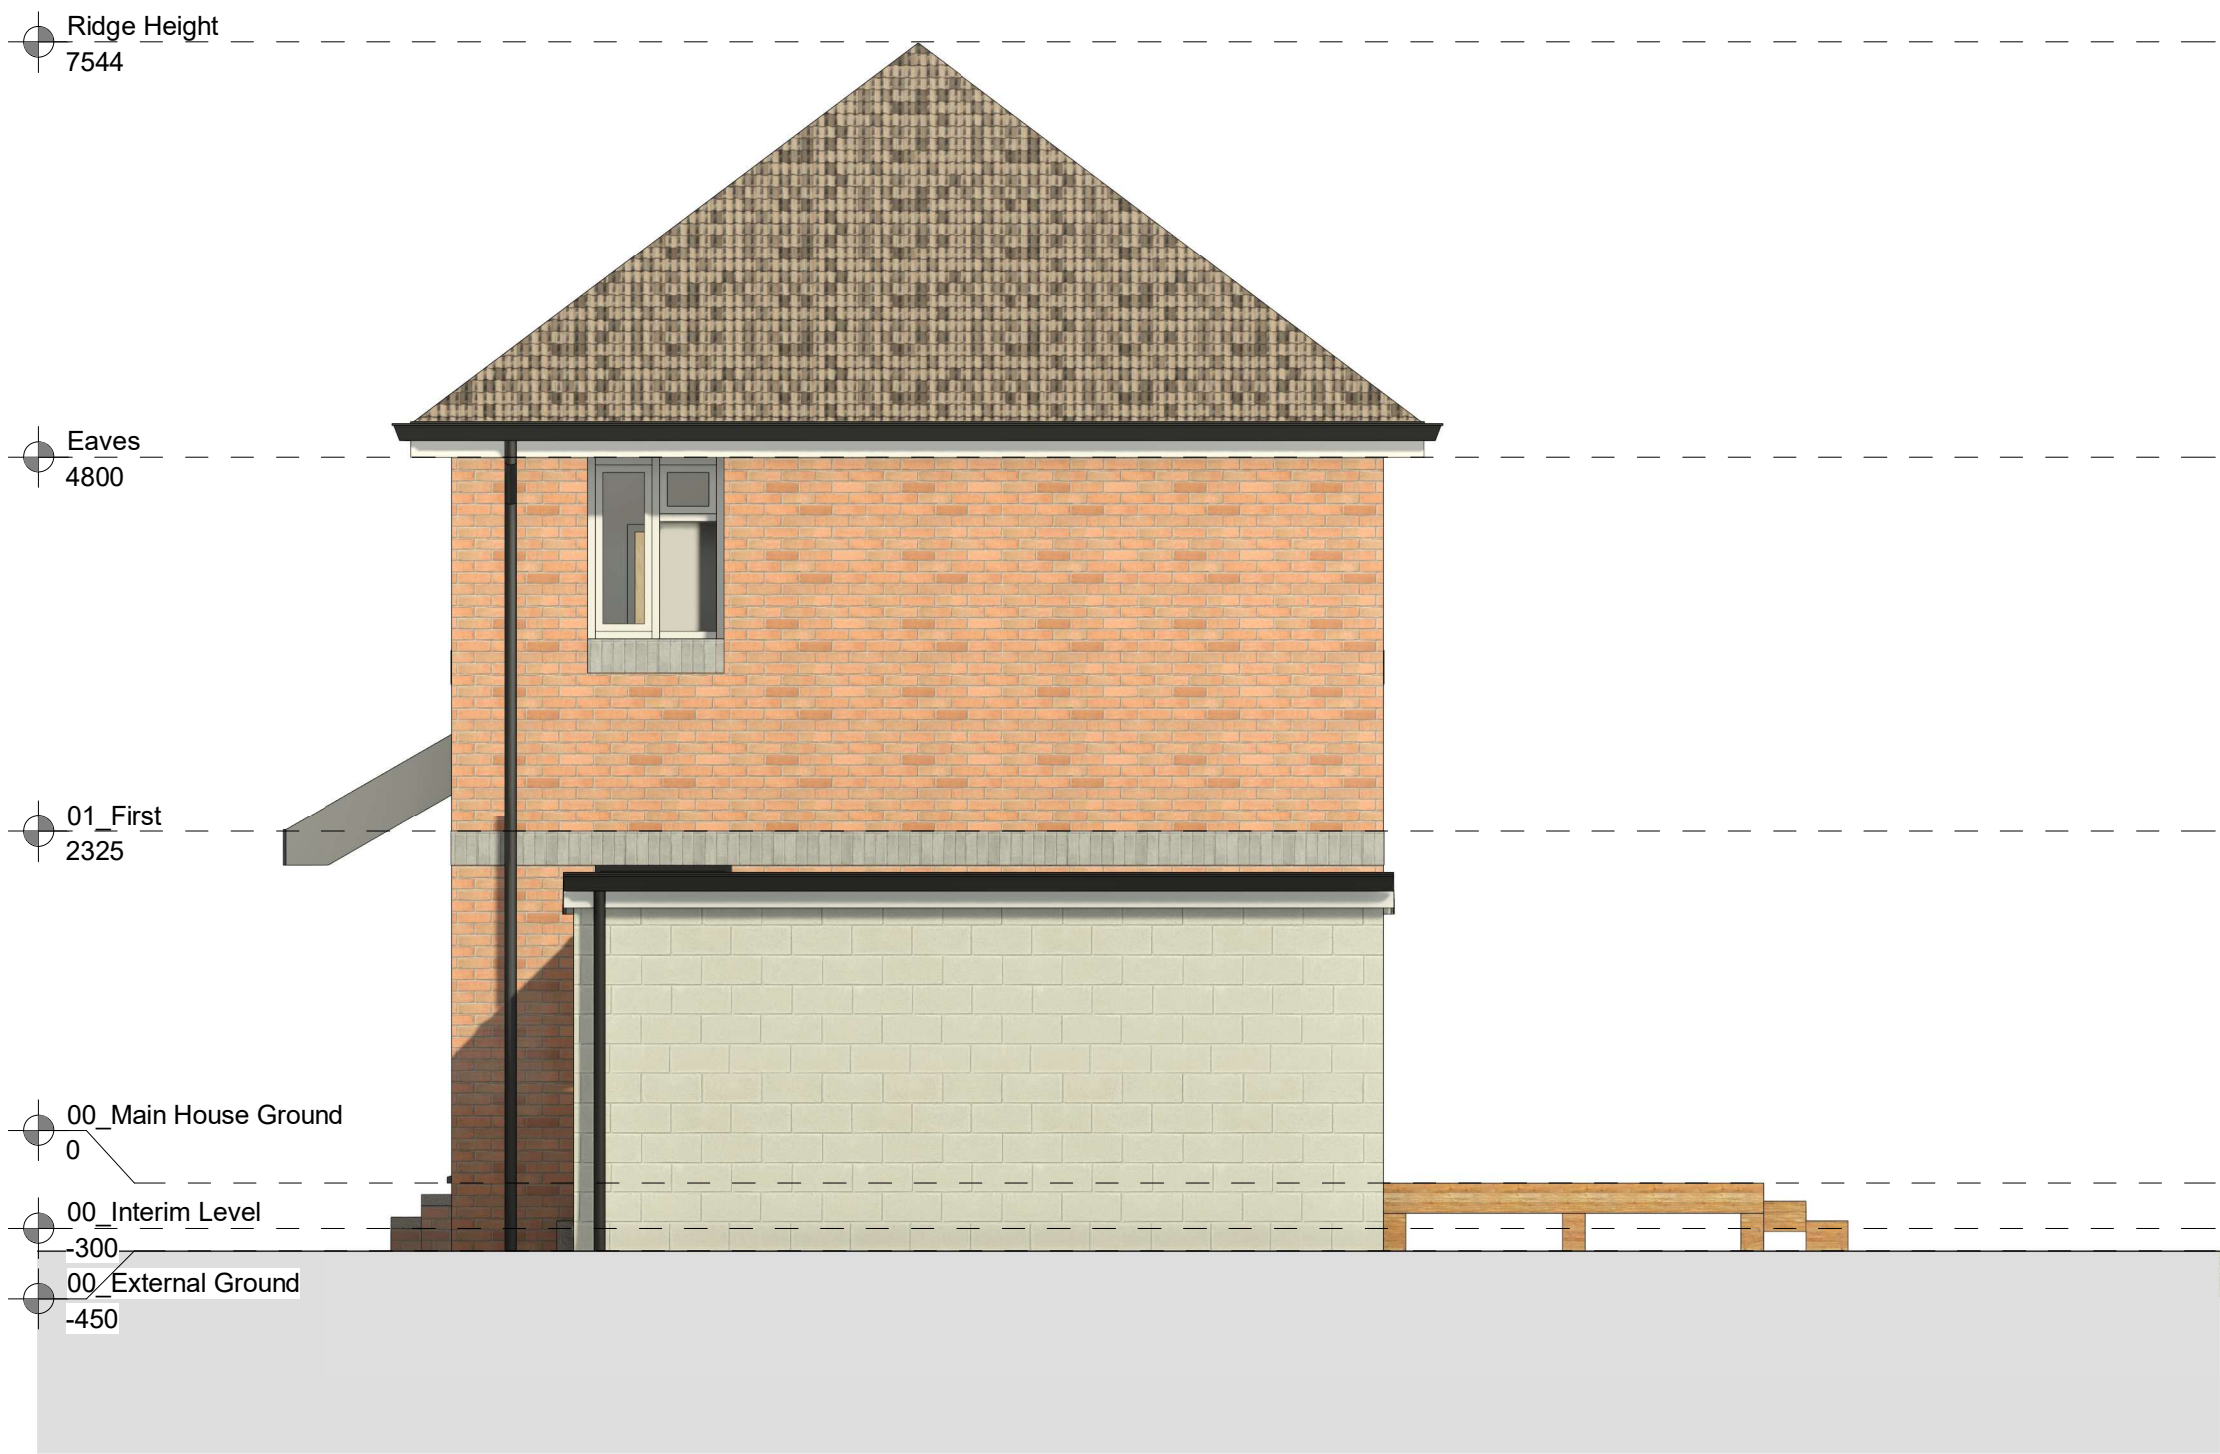


1 South Elevation
EXT200 Scale - 1 : 50



3 North Elevation
EXT200 Scale - 1 : 50



2 West Elevation
EXT200 Scale - 1 : 50

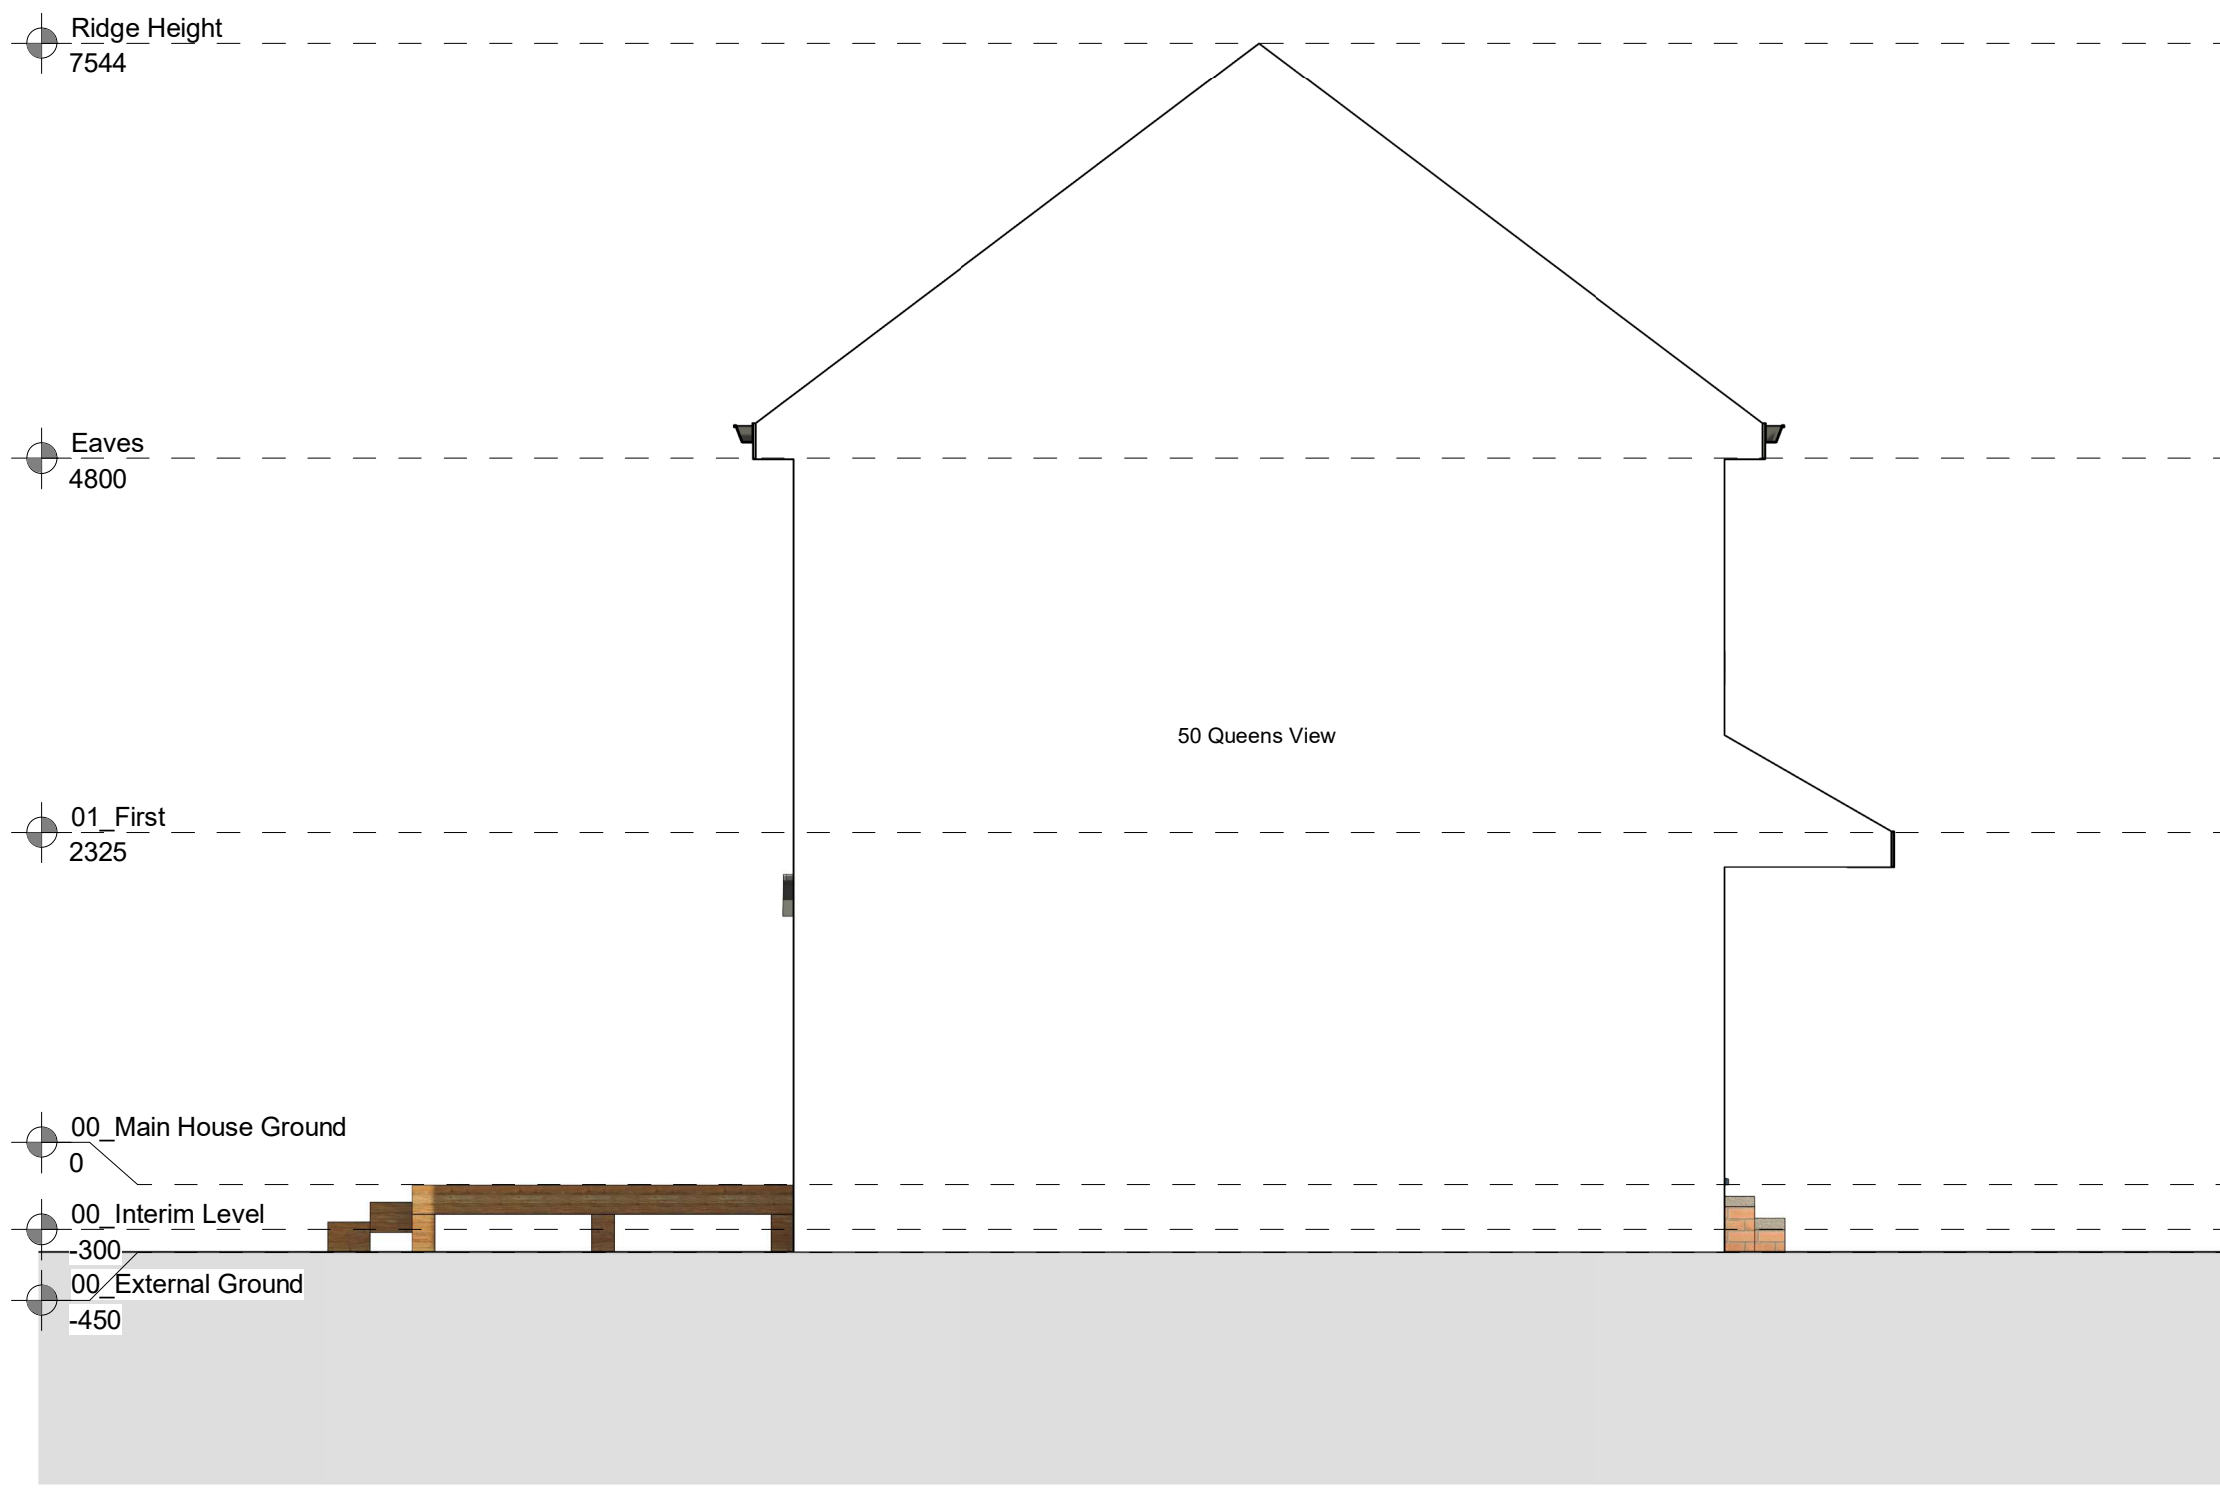

4 East Elevation
EXT200 Scale - 1 : 50

Notes:

- All drawings are subject to Planning and Building Control consent.
- The details shown are for design intent purposes only and are subject to further design development with suppliers and sub-contractors
- Proposals subject to consultation and approval from Local Authority Building Control or an Approved Inspector
- All setting out dimensions should be checked on-site prior to construction and any discrepancies and/or omissions should be reported to the Architect immediately

DRAWING STRICTLY FOR PLANNING & BUILDING CONTROL SUBMISSION
For drawing enquiries, please contact Heim Architecture at info@heimarchitecture.co.uk
www.heimarchitecture.co.uk

Drawn By:
HA
Date:
29/01/26
Checked By:
HA
Date:
29/01/26

Rev. Date Details

Issued for:
CONCEPT DESIGN
Project/Client:
52 Queens View,
Netley
Drawing:
Existing Elevations

Project No:
HA26002
Scale:
1 : 50 @ A1
Dwg No:
EXT200
Rev:

heim.
ARCHITECTURE
© Heim Architecture. All drawings provided by Heim Architecture are to be used strictly for planning permission and building control submissions only. These drawings strictly not to be used for setting out on site or any other works than the purpose stated.