


1

GA - 00_Ground Floor Plan

EXT100Scale - 1 : 50

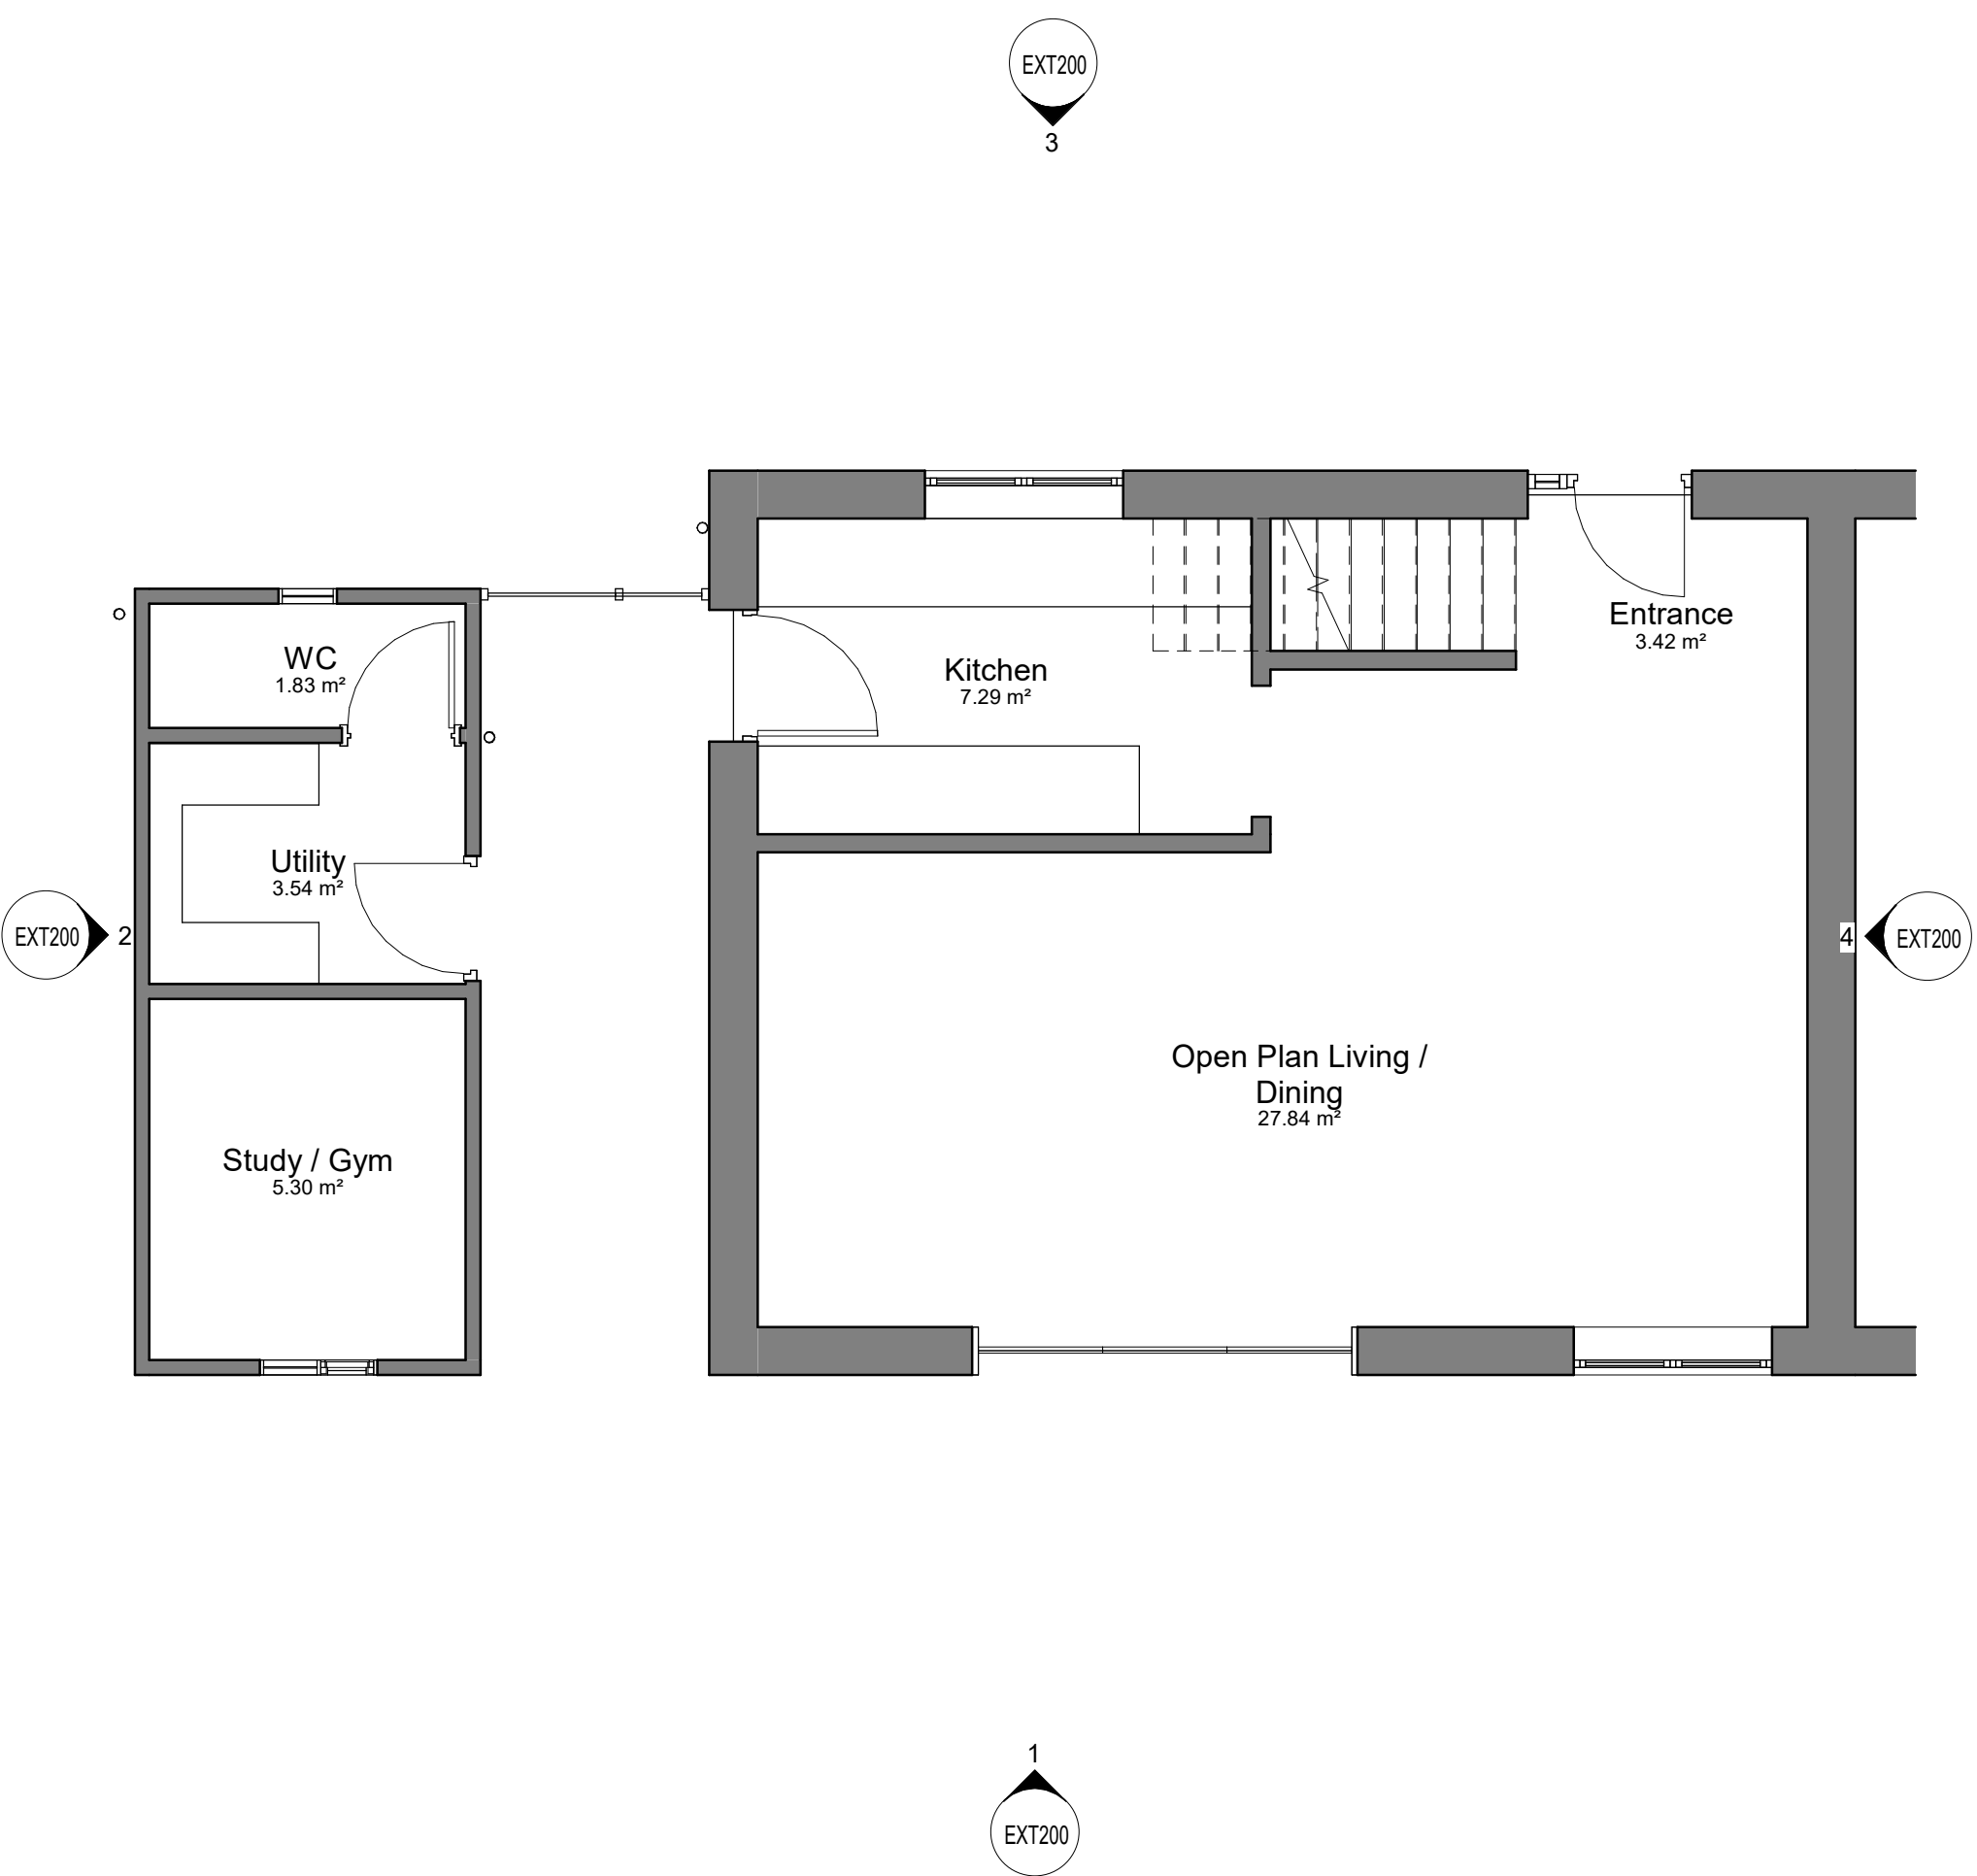

2

GA - 01_First Floor Plan


EXT100Scale - 1 : 50



3


GA - Roof Plan

EXT100Scale - 1 : 50

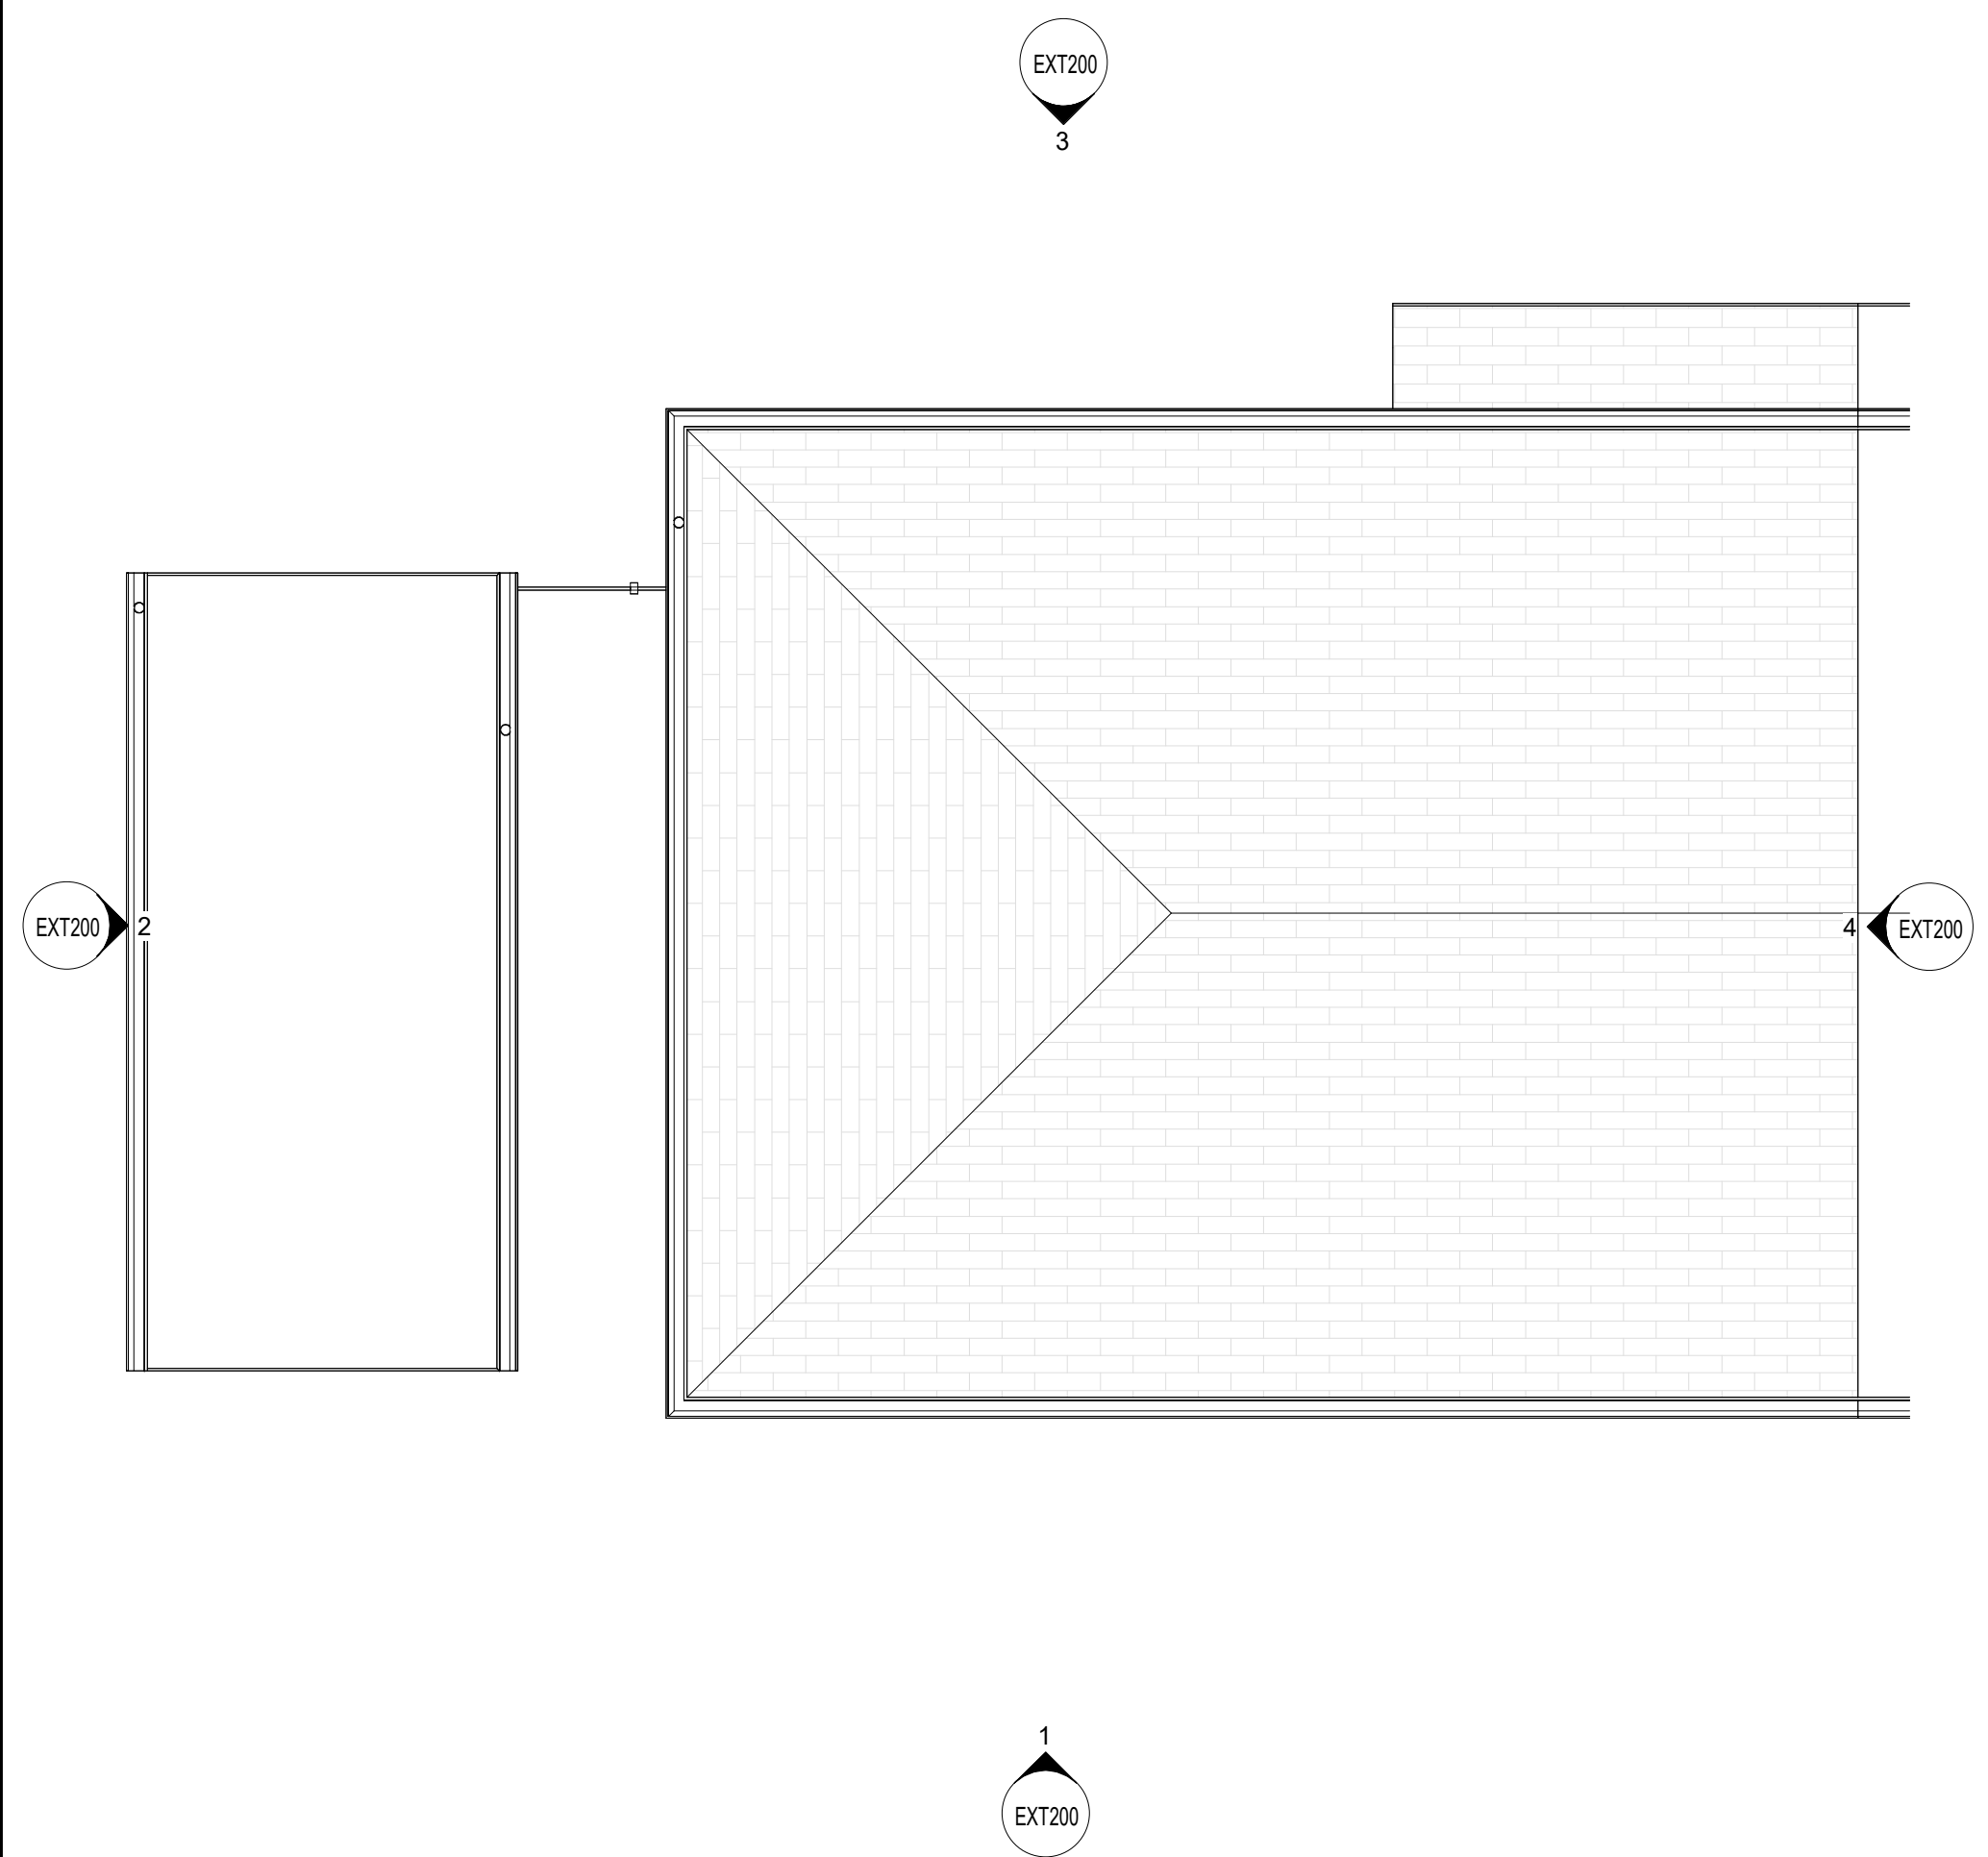

Notes:

- All drawings are subject to Planning and Building Control consent.
- The details shown are for design intent purposes only and are subject to further design development with suppliers and sub-contractors
- Proposals subject to consultation and approval from Local Authority Building Control or an Approved Inspector
- All setting out dimensions should be checked on-site prior to construction and any discrepancies and/or omissions should be reported to the Architect immediately

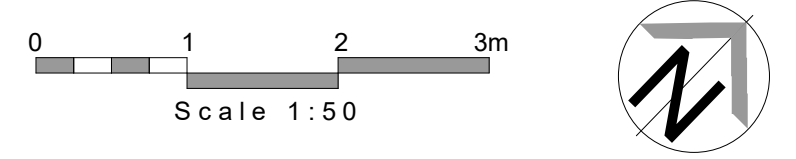

DRAWING STRICTLY FOR PLANNING & BUILDING CONTROL SUBMISSION
For drawing enquiries, please contact Heim Architecture at info@heimarchitecture.co.uk
www.heimarchitecture.co.uk

Drawn By:
HA
Date:
29/01/26
Checked By:
HA
Date:
29/01/26

Rev. | Date | Details

Issued for:
CONCEPT DESIGN
Project/Client:
52 Queens View,
Netley
Project No:
HA26002
Scale:
1 : 50 @ A1
Drawing:
Existing Floor Plans
Dwg No:
EXT100
Rev:

