




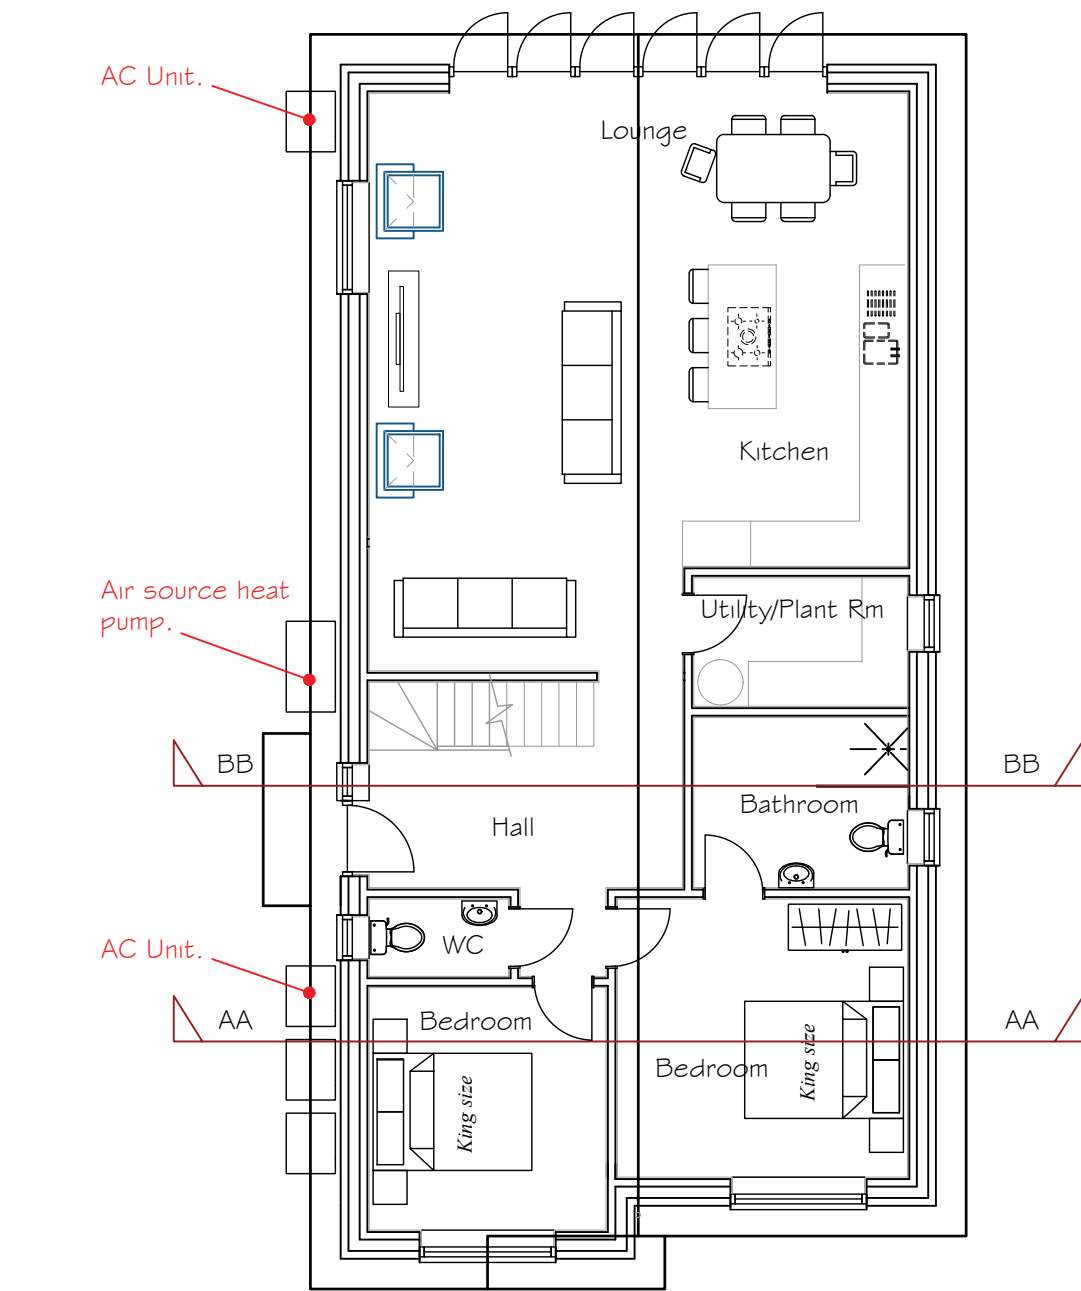

Proposed Ground Floor Plan

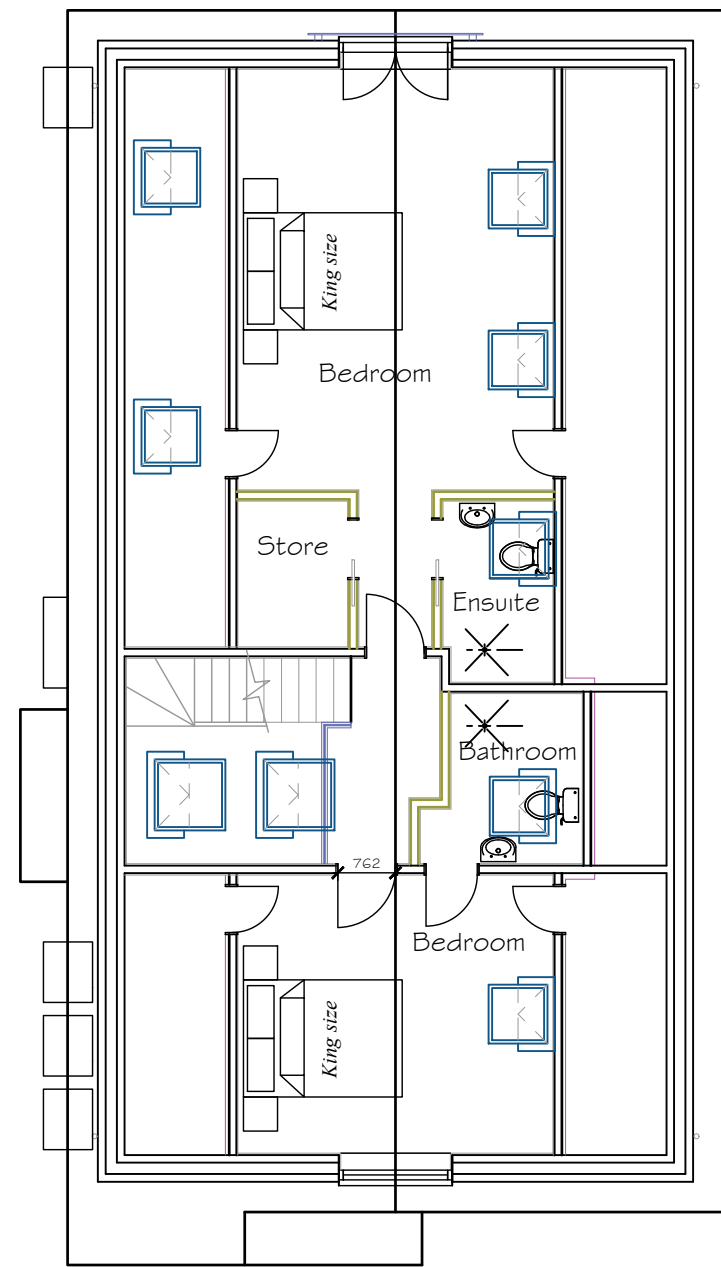


Proposed First Floor Plan

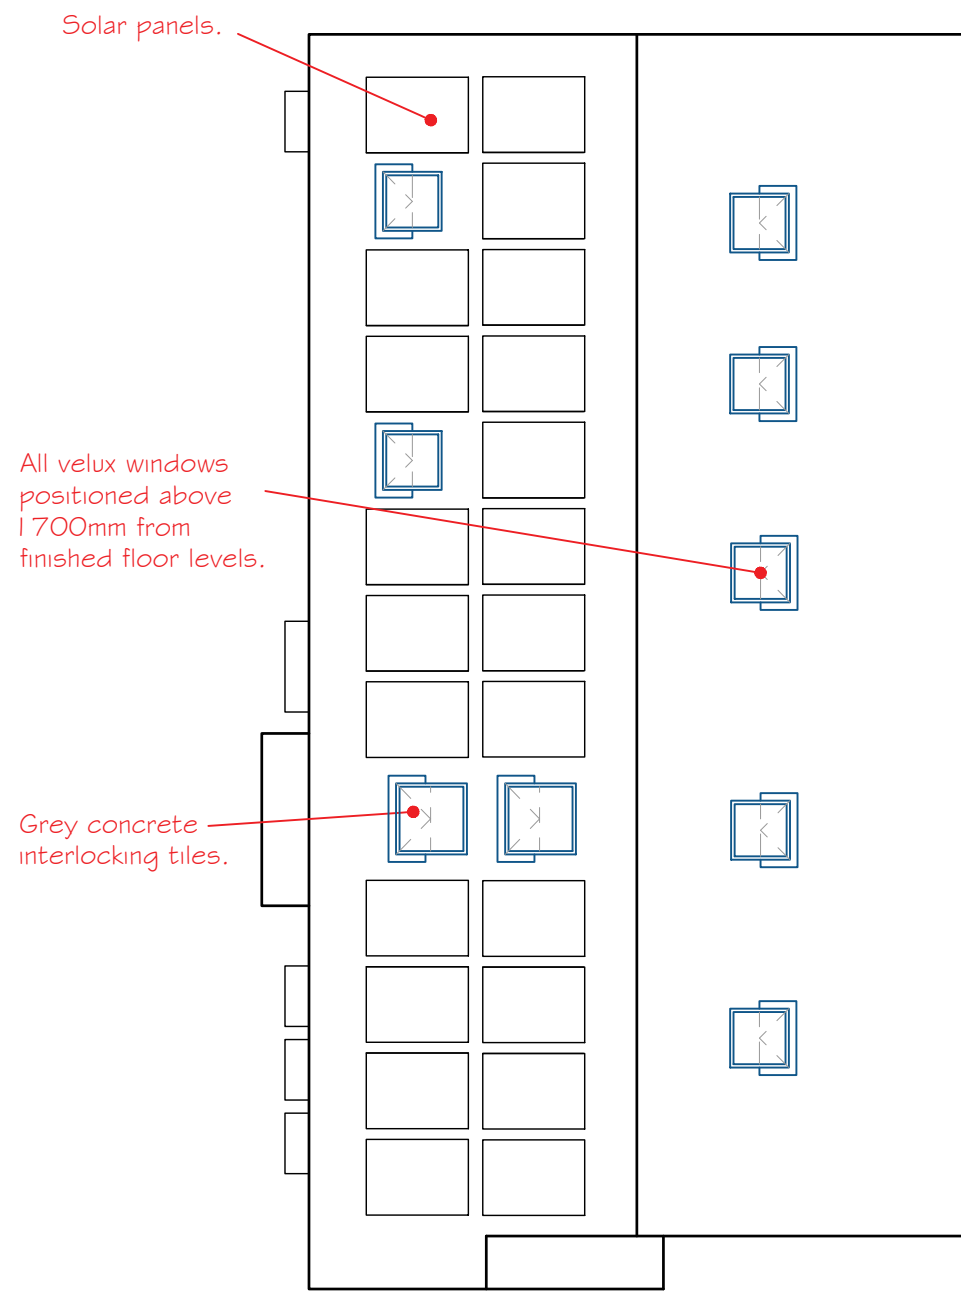

Proposed Roof Plan




Proposed Block Plan 1:200

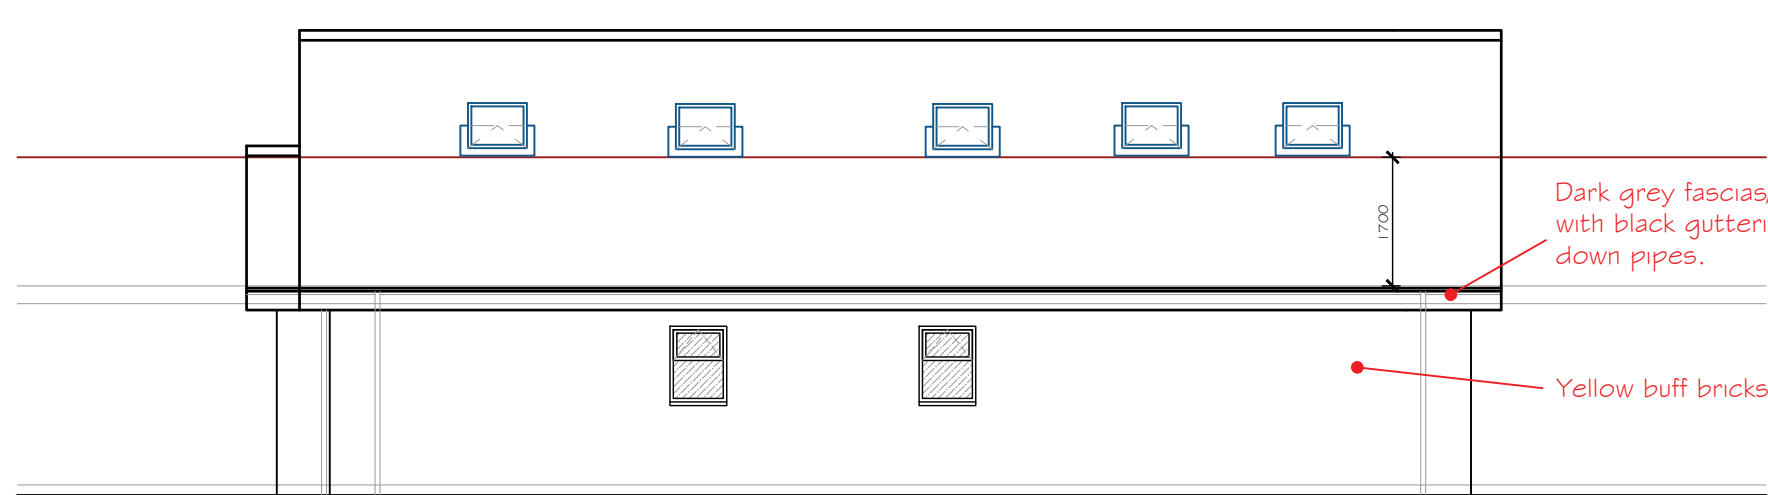


Proposed Side Elevation




Proposed Side Elevation

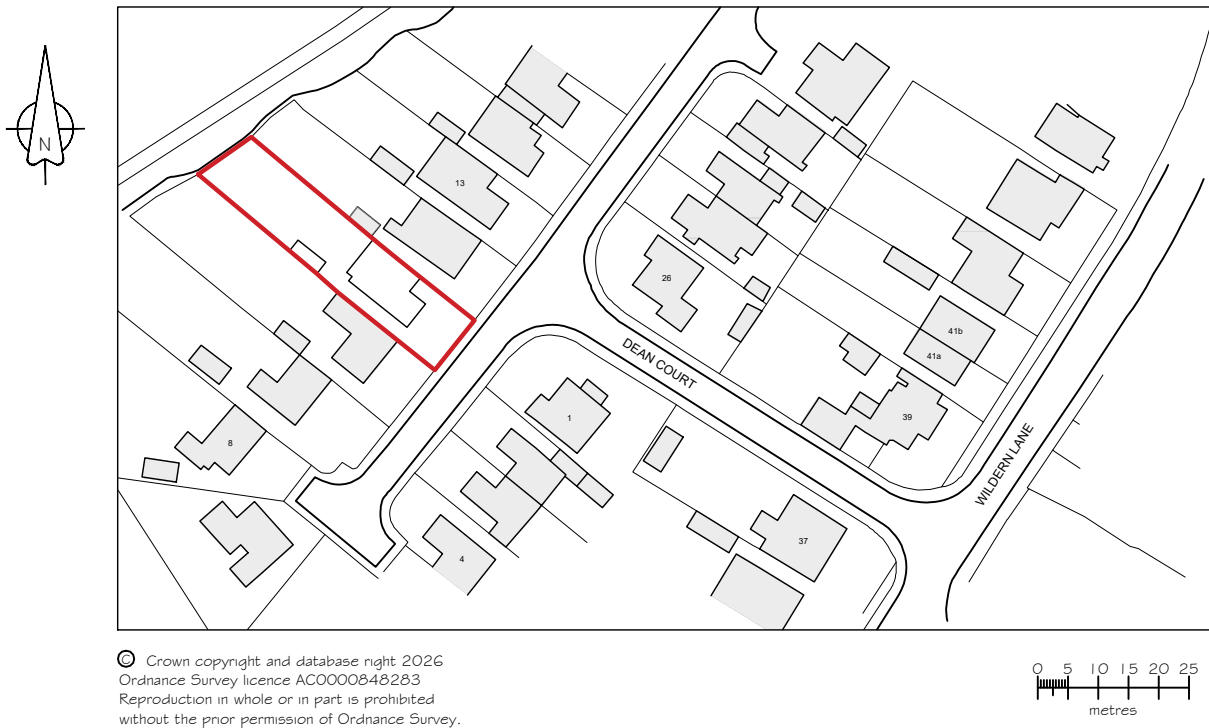


Location Plan 1:1250

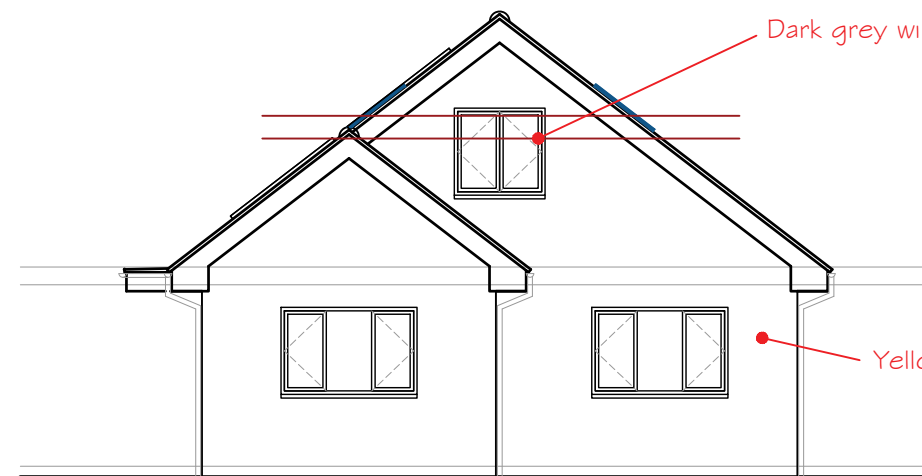


Proposed Front Elevation

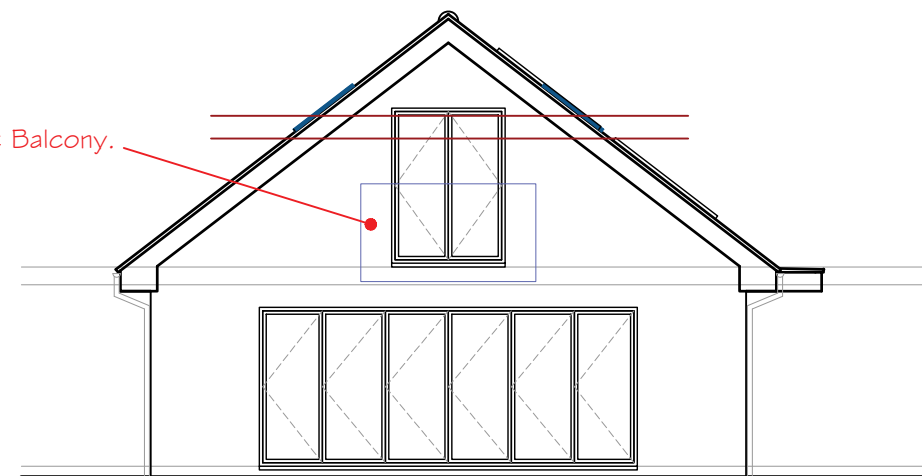

Proposed Rear Elevation

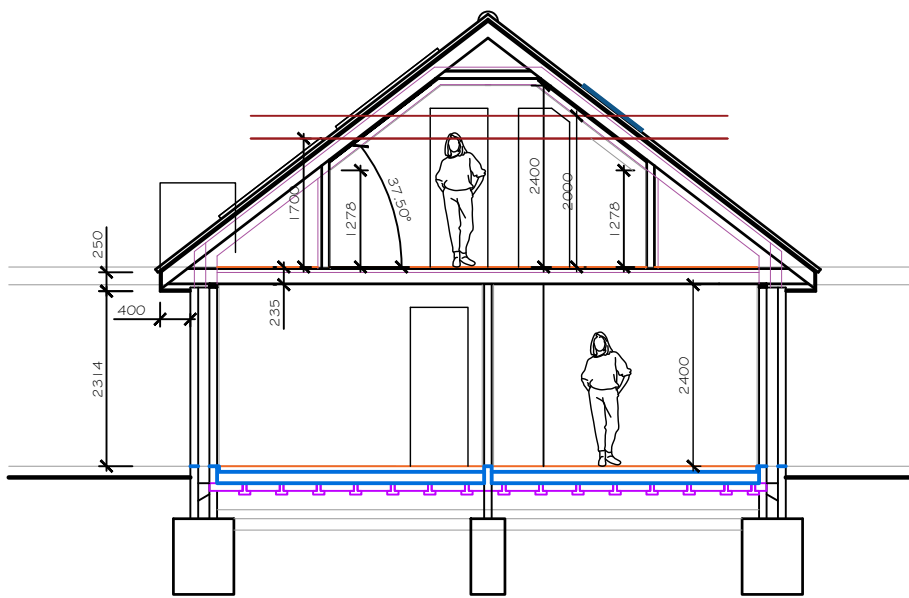

Section AA

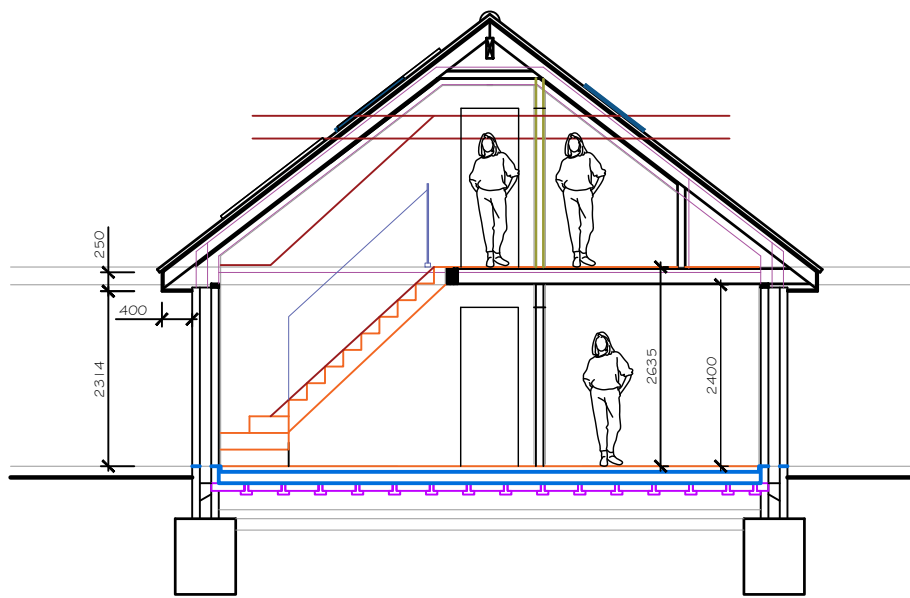

Section BB

Proposed Plans and Elevations 1:100

Amended Scheme

Drawing Notes:

The copyright of this drawing belongs solely with BPS Design Consultants Ltd, it should not be copied or reproduced without their written consent.

Written dimensions to take precedent over scaling the drawing however all dimensions to be checked and verified on site prior to commencing works. The Contractor shall take all responsibility for setting out. Any discrepancies should be clarified prior to proceeding with work.

Issued for
Planning Approval

BPS Design Consultants Ltd Architectural Services and Structural Engineers Seafields, Dodwell Lane, Bursledon, Southampton, SO31 1DJ Tel: 023 8040 4017 robert@bpsdesign.co.uk colin@bpsdesign.co.uk Mobile: 07915 604 293 Mobile: 07886 855 897 www.bpsdesign.co.uk			
Project:	11 Dean Court Hedge End Southampton SO30 4EG		
Client:	Mr and Mrs A Duddle		
Dwg Title:	Proposed Plans and Elevations		
Dwg No:	PL/02	Revision:	-
Date:	Jan 2026	By:	rjn
		Scale:	As Shown
The Copyright of this drawing belongs solely to BPS Design Consultants Ltd. It should not be copied or reproduced without consent from BPS Design Consultants Ltd. Original drawing at A1 size.			