


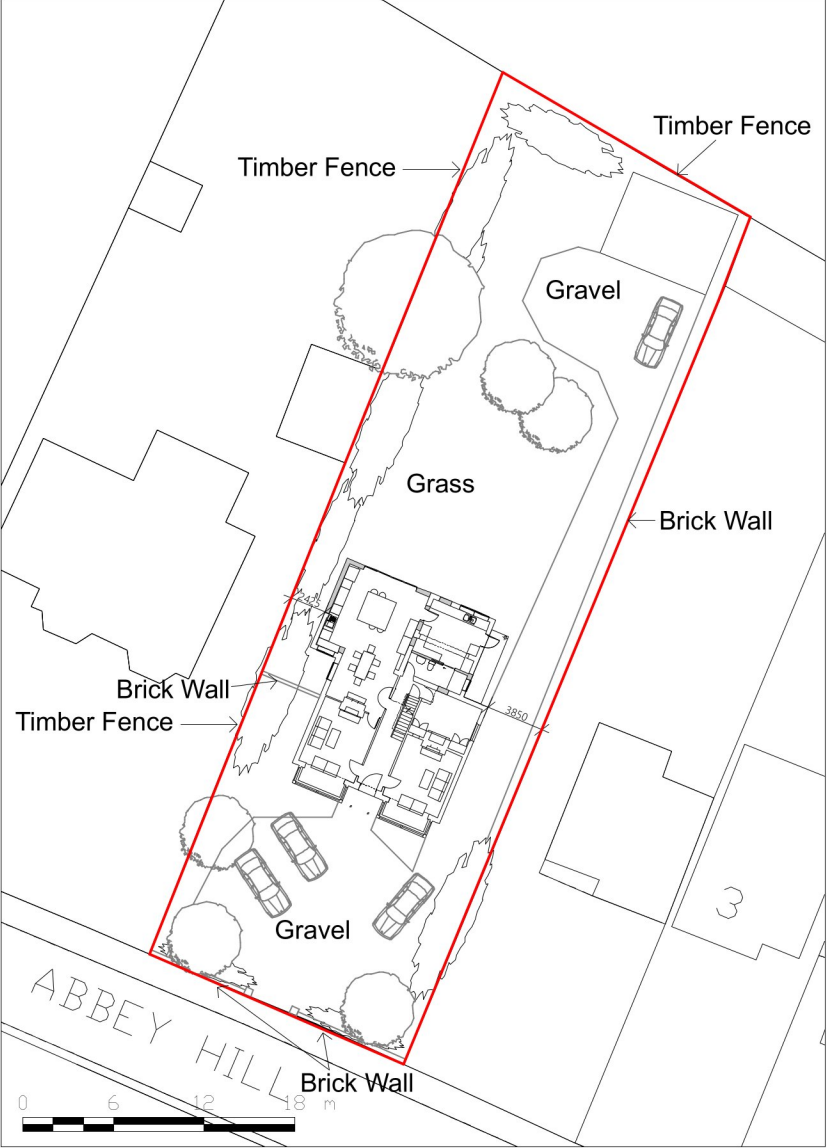

PROPOSED SITE PLAN
Scale 1:500

McCafferty Design.

McCAFFERTY DESIGN LIMITED
www.mccaffertydesign.com . info@mccaffertydesign.com
+44 (0)1590 718852 . +44 (0)791 9097306 . +44 (0)759 2612769
Registered in England & Wales No. 08089405
Registered Office: 7 Priestlands PI, Lymington SO41 9GA, England

A:	FIRST ISSUE	27/01/26	SJM
ISSUE:	REVISION:	DATE:	DRAWN:

FOR: S OGG & A GREEN
SITE: 5 ABBEY HILL
NETLEY
SO31 5FB

TITLE: PROPOSED SITE PLAN

SCALE: 1:500 SHEET: A3

DESIGN #: DRAWING #: 002

DESIGNED: SJM STRESSED: XXX APPROVED: XXX

ALL DIMENSIONS IN MILLIMETRES UNLESS STATED OTHERWISE

COPYRIGHT © 2026
This drawing is issued by McCafferty Design Ltd.
The copyright to this drawing and all parts thereof remain the property of McCafferty Design Ltd.
The information contained herein is confidential. Reproduction, distribution, or the communication of any part of this design in any form is prohibited without the express written consent of McCafferty Design Ltd.

Please Note: Although OS mapping suggests a reduced separation from the West boundary, site measurements confirm the building sits approximately 2.4m from the boundary. The proposal does not alter this relationship.