
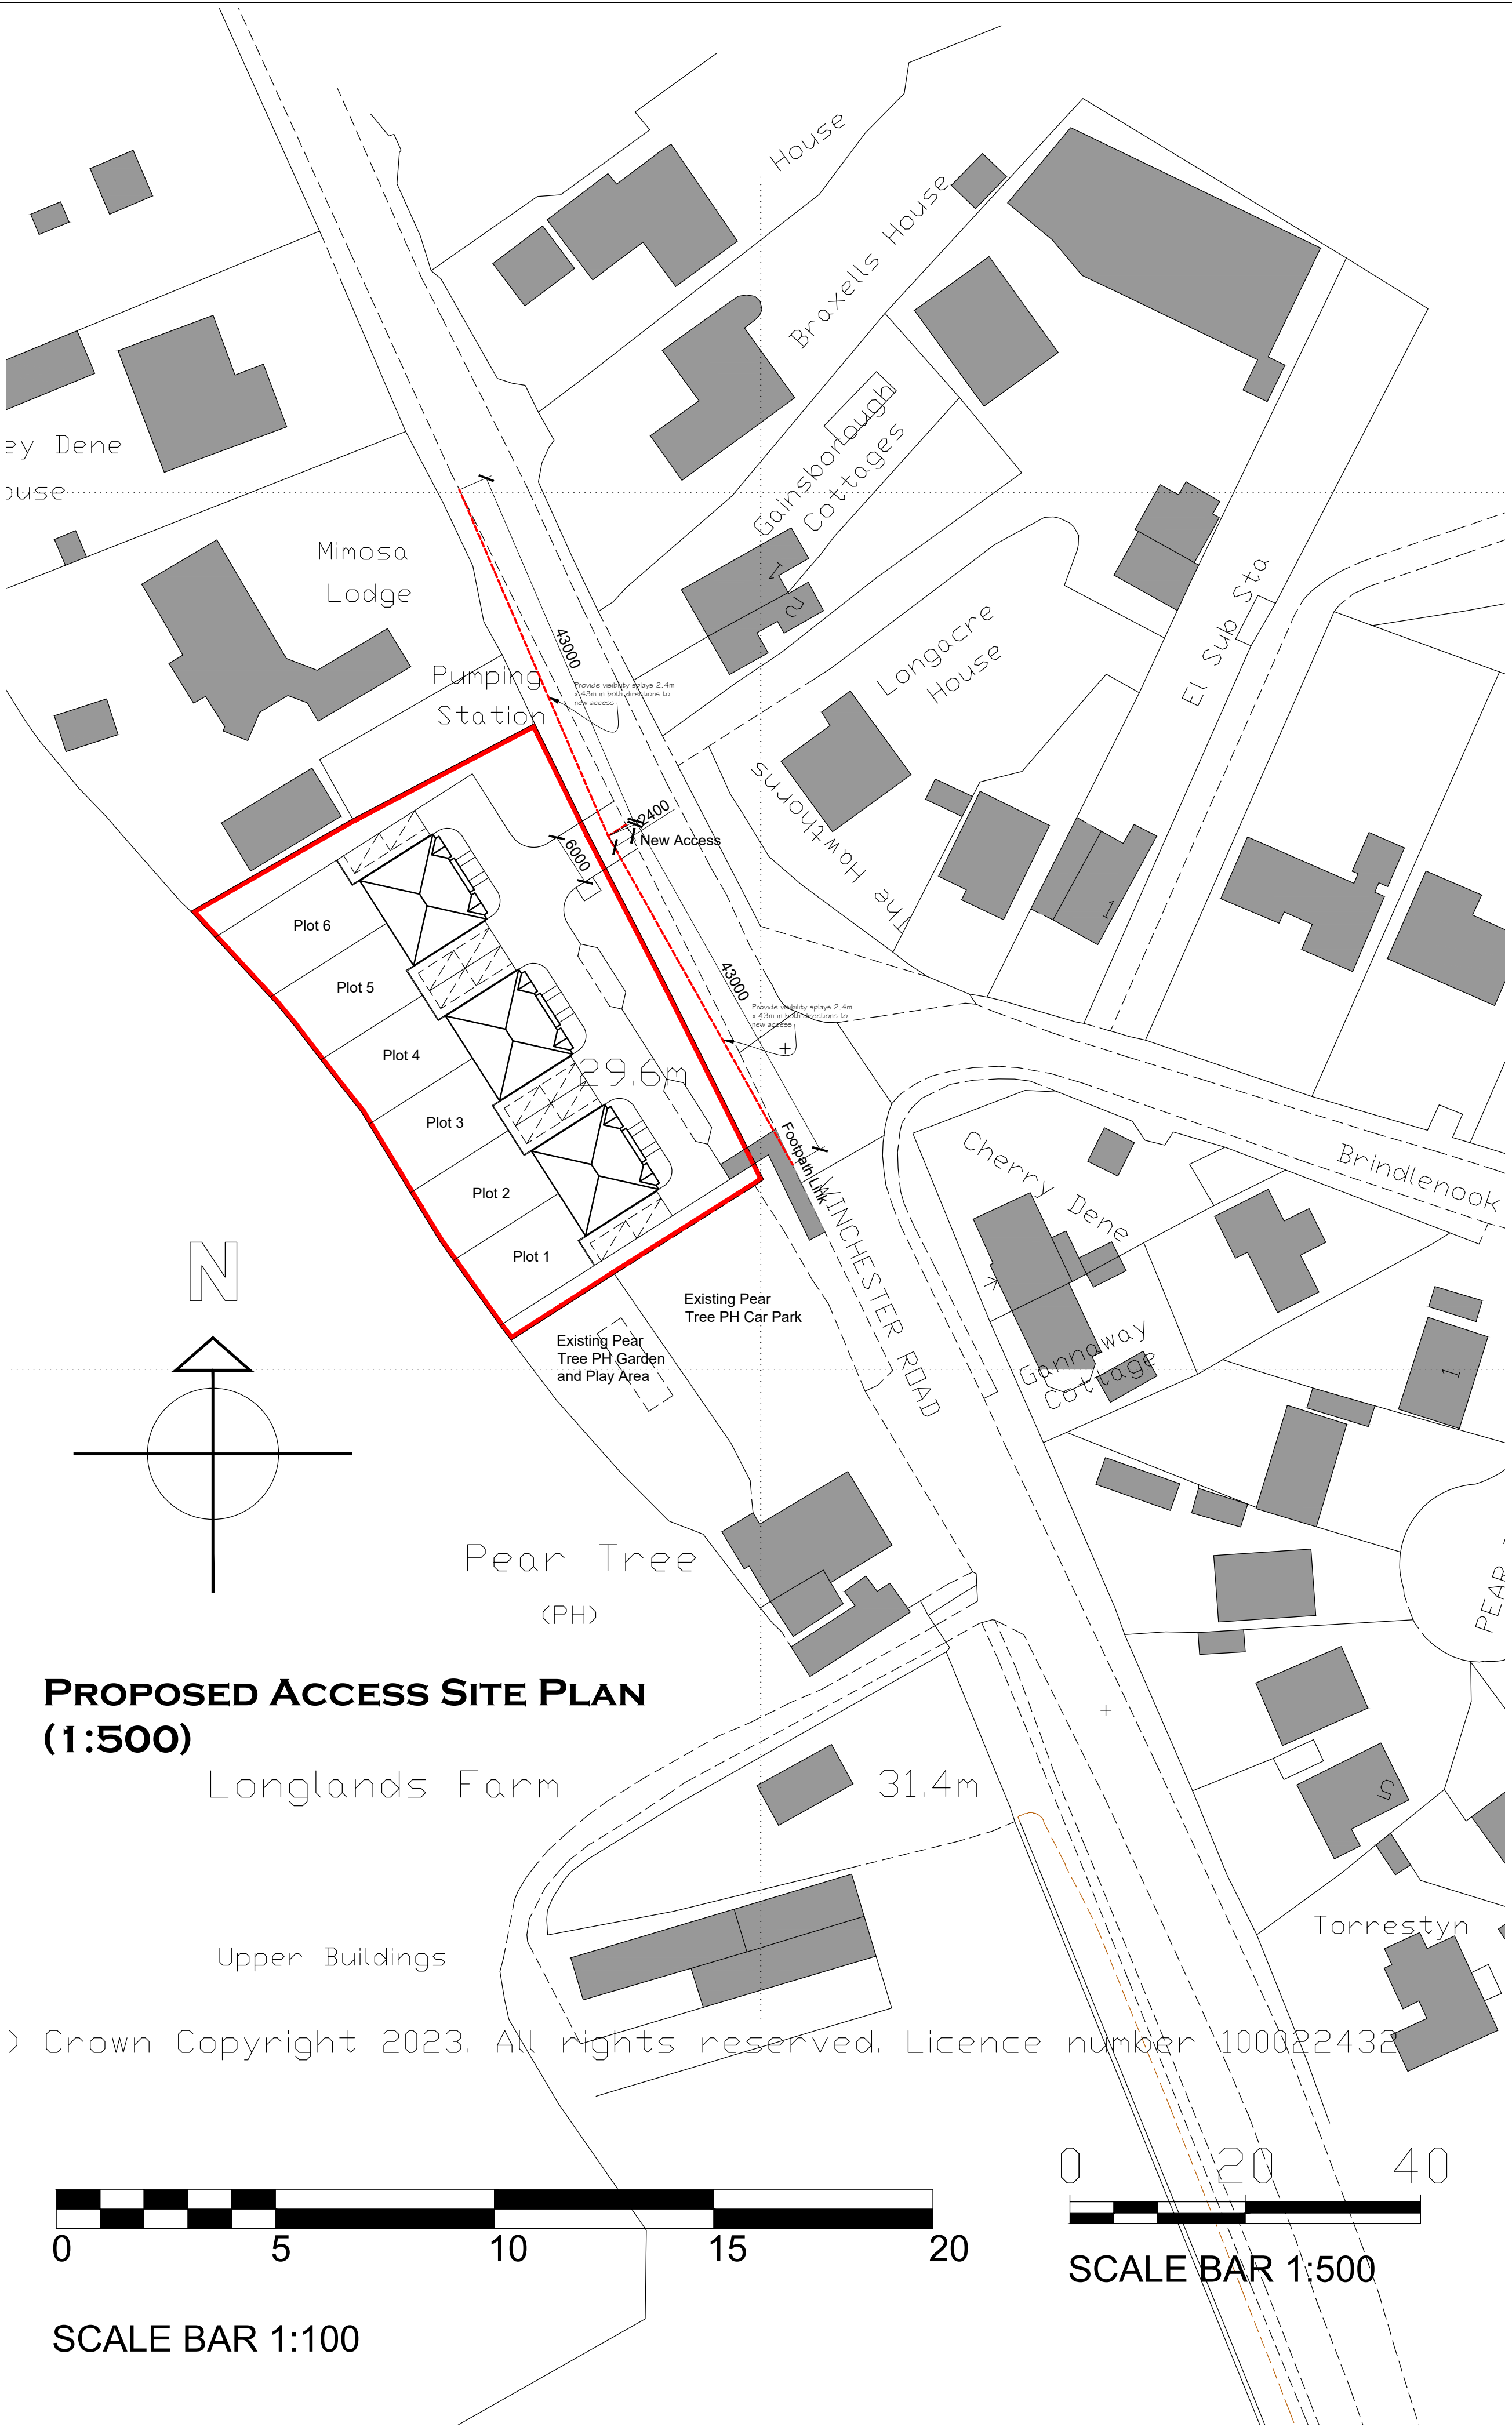


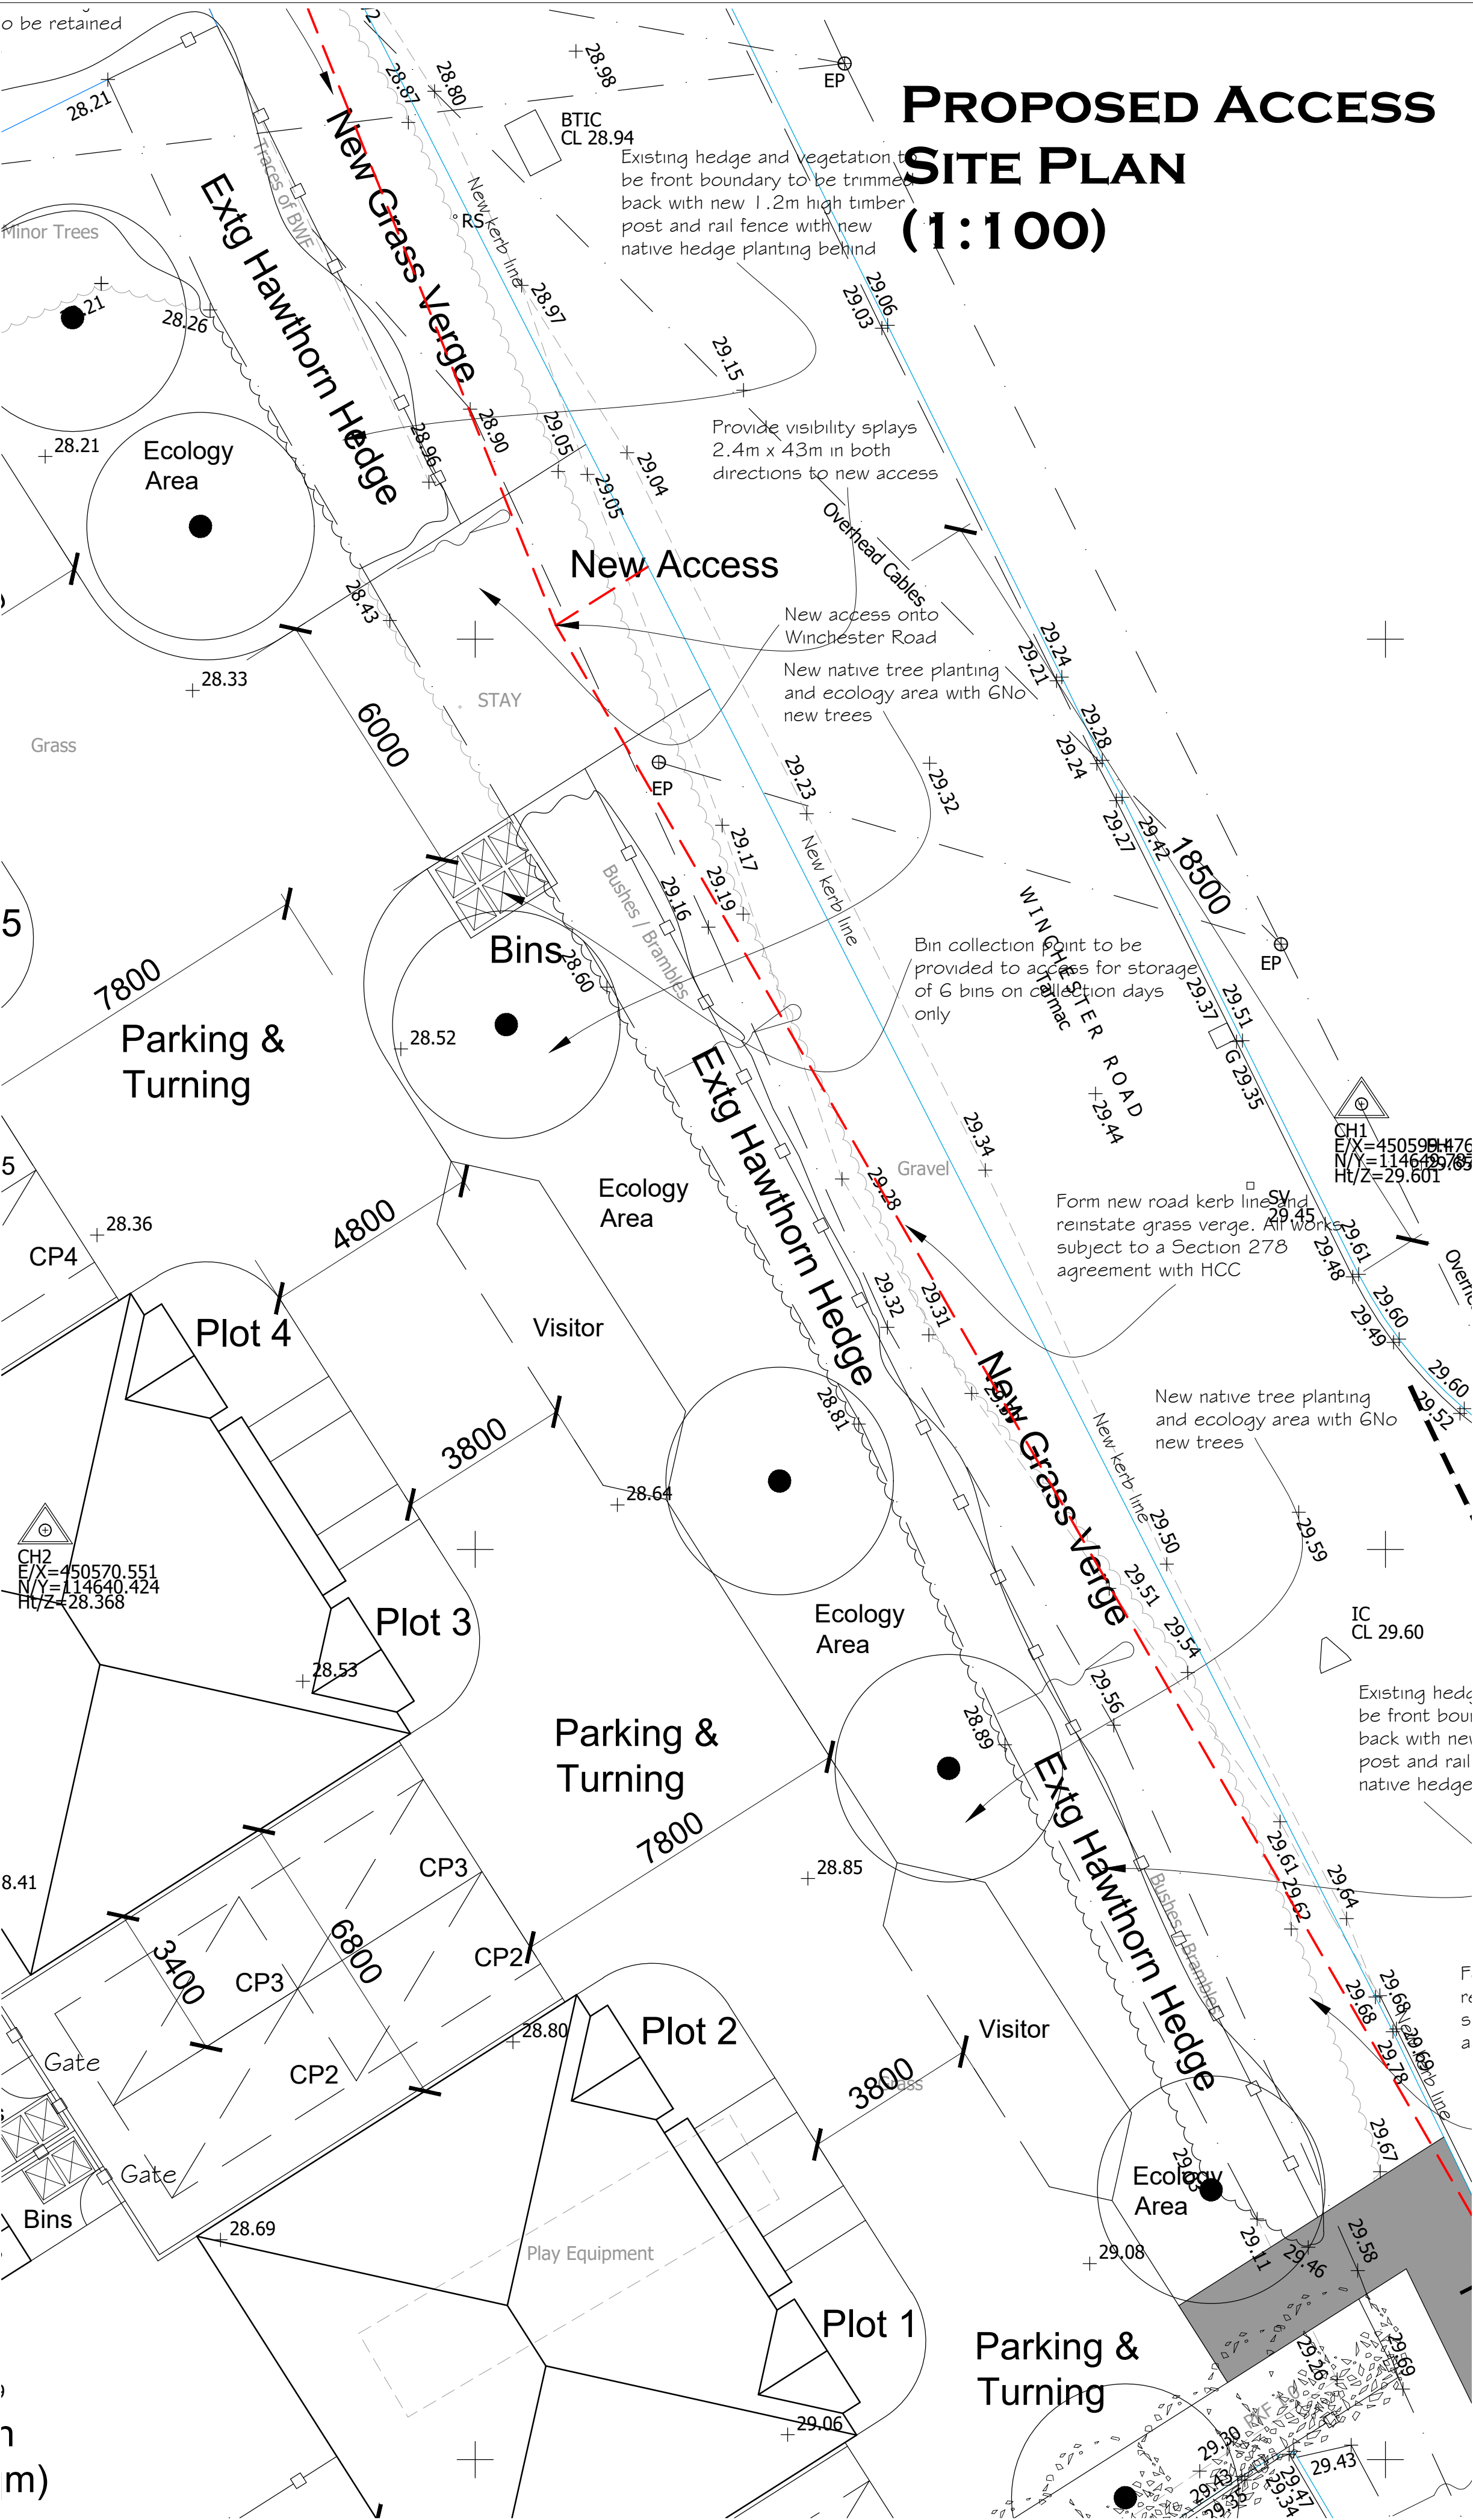

Notes

THIS DRAWING IS THE COPYRIGHT OF VIVID DESIGN STUDIO LTD AND MUST NOT BE COPIED, ALTERED OR REPRODUCED IN ANY WAY NEITHER PASSED TO A THIRD PARTY WITHOUT THEIR WRITTEN PERMISSION.

DIMENSIONS TO BE CHECKED ON SITE BEFORE COMMENCING WORK AND ANY DISCREPANCIES SHALL BE REPORTED TO THE DESIGNER. FIGURED DIMENSIONS MUST BE TAKEN IN PREFERENCE TO SCALED DIMENSIONS.

Rev:-	Description:-	Date:-	Chkd by:-



The Barn, Calcot Mount Business Park, Calcot Lane,
Curdridge, Southampton, Hampshire, SO32 2BN
Tel: 01489 786670
Email: info@vividdesignstudio.co.uk
Website: www.vividdesignstudio.co.uk

Project:-			
Proposed Residential Development Land adjacent to Pear Tree PH Winchester Road Boorley Green			
Title:-			
Proposed Access Site Plan			
Client:-			
Dorrington Homes (UK) Ltd			
Scale:-			
1:100, 1:500 (@A1)			
Drawn By:-		Checked By:-	
PJD			
Date:-		Date:-	
28/01/26			
Job.No:-		Drg.No:-	
220047		16	
Rev:-			