



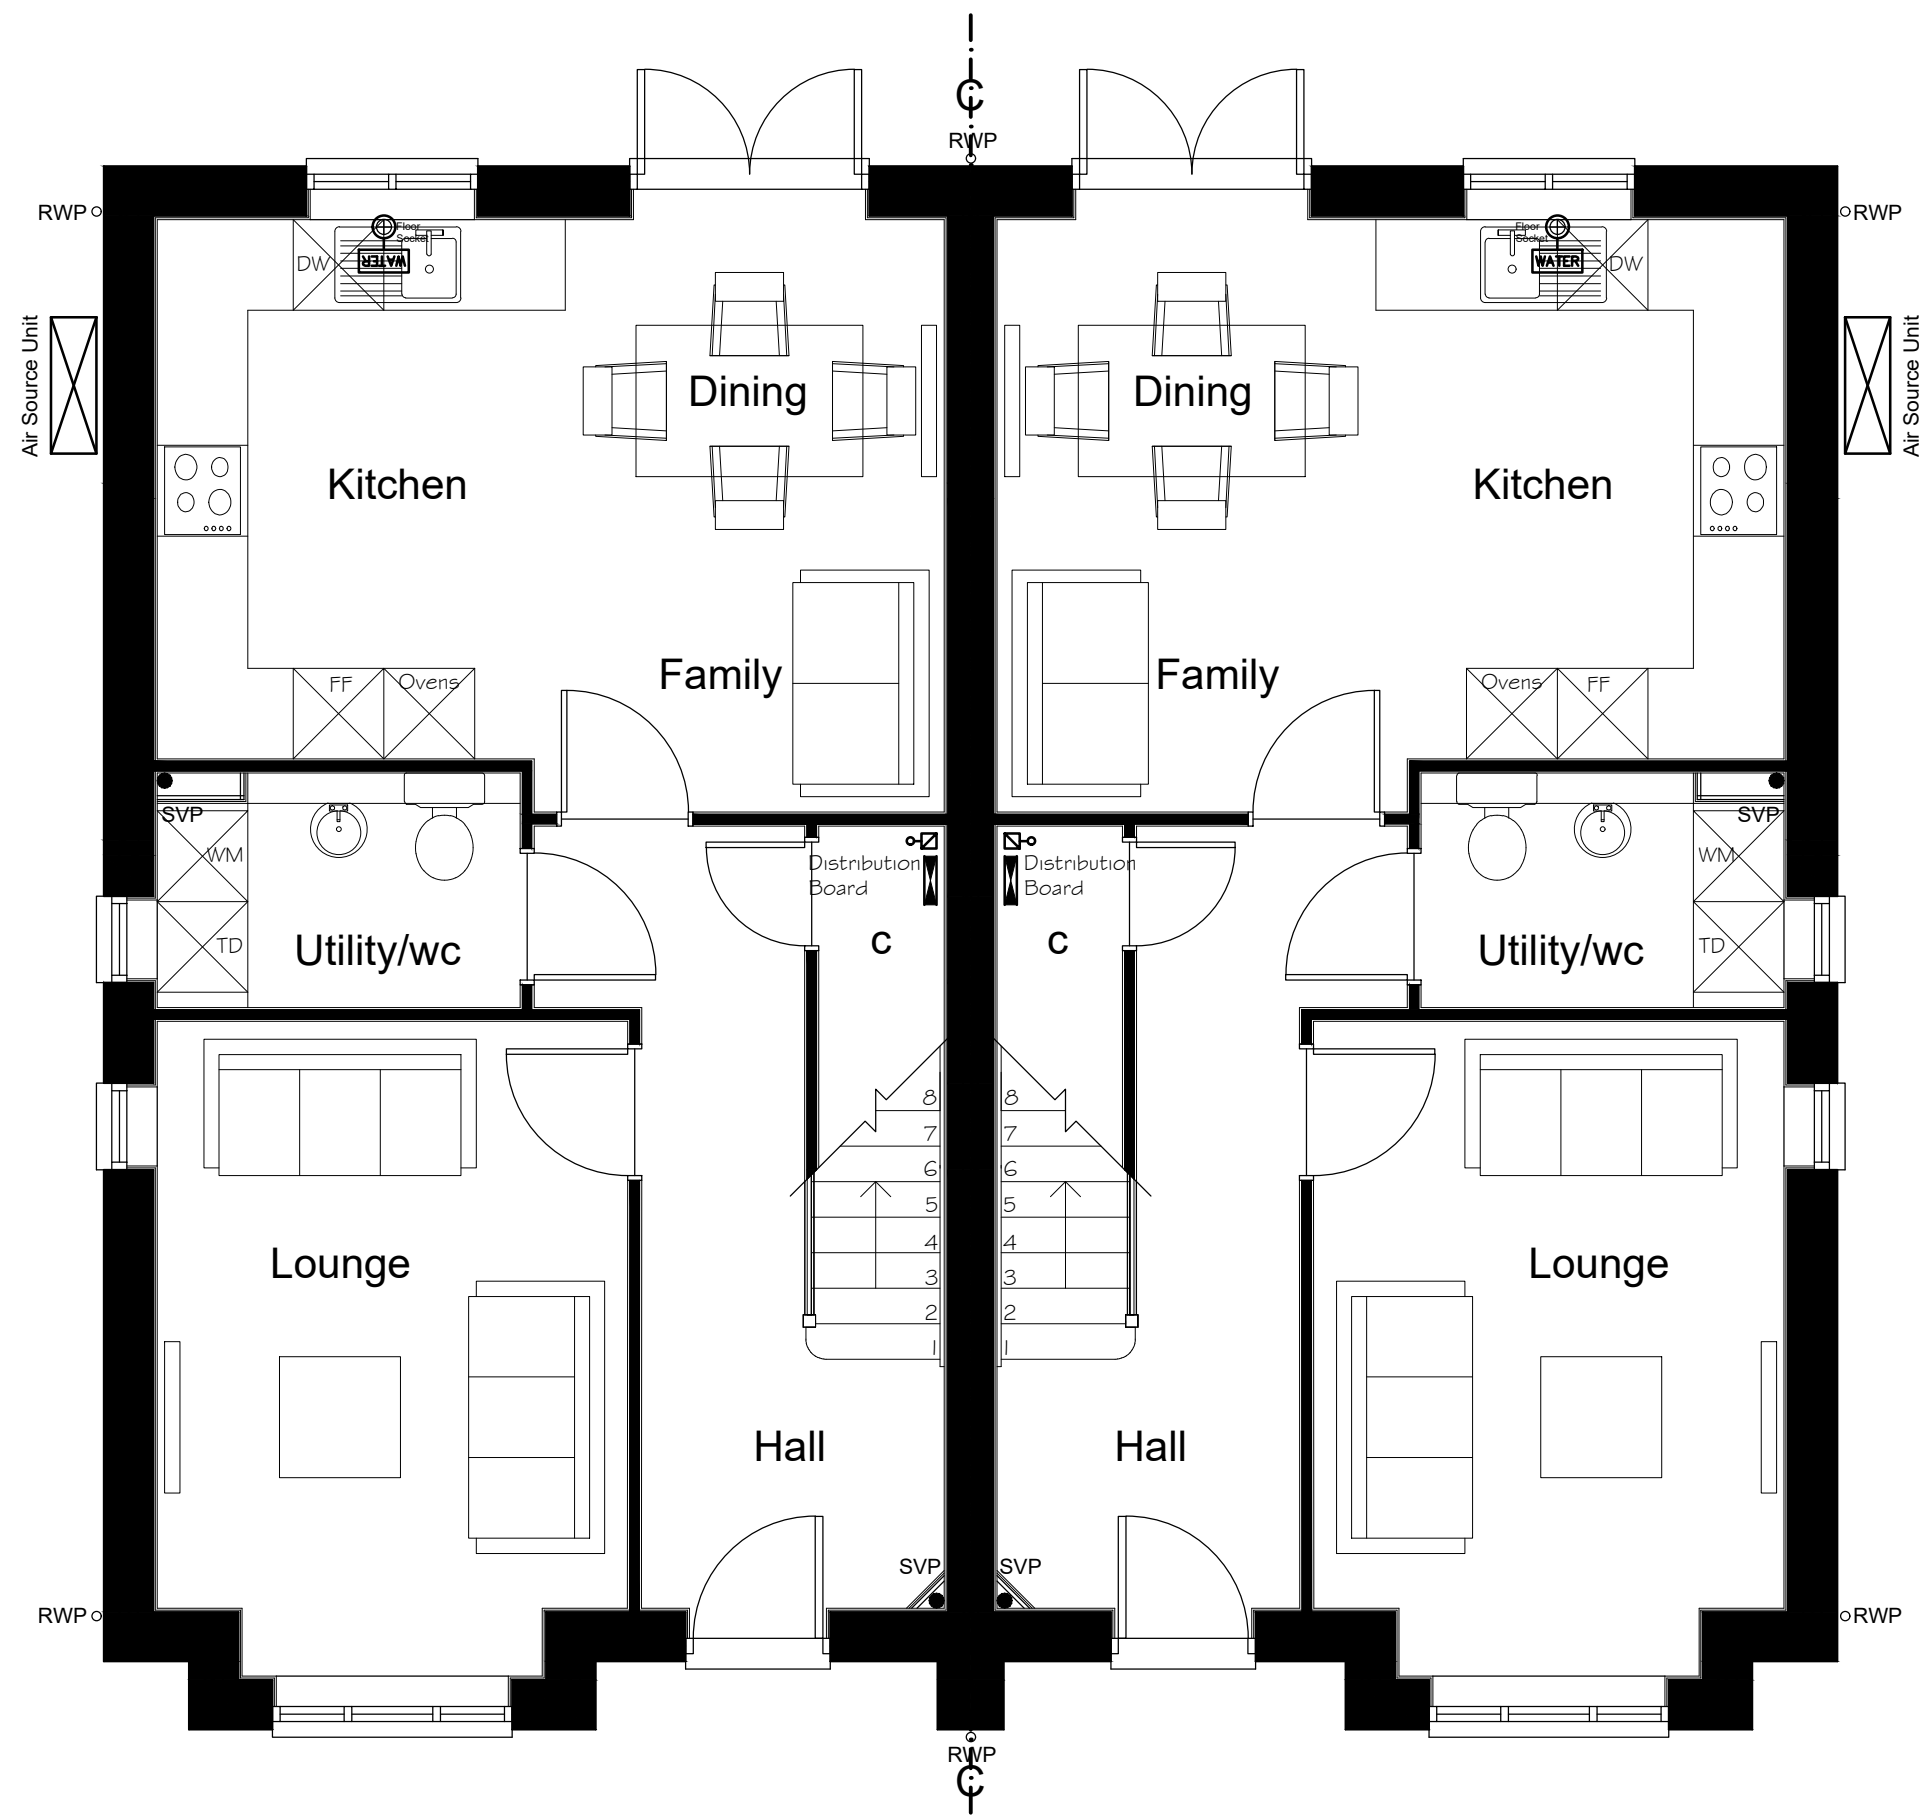

PLOT 1
GROUND FLOOR PLAN
(1:50)

PLOT 2

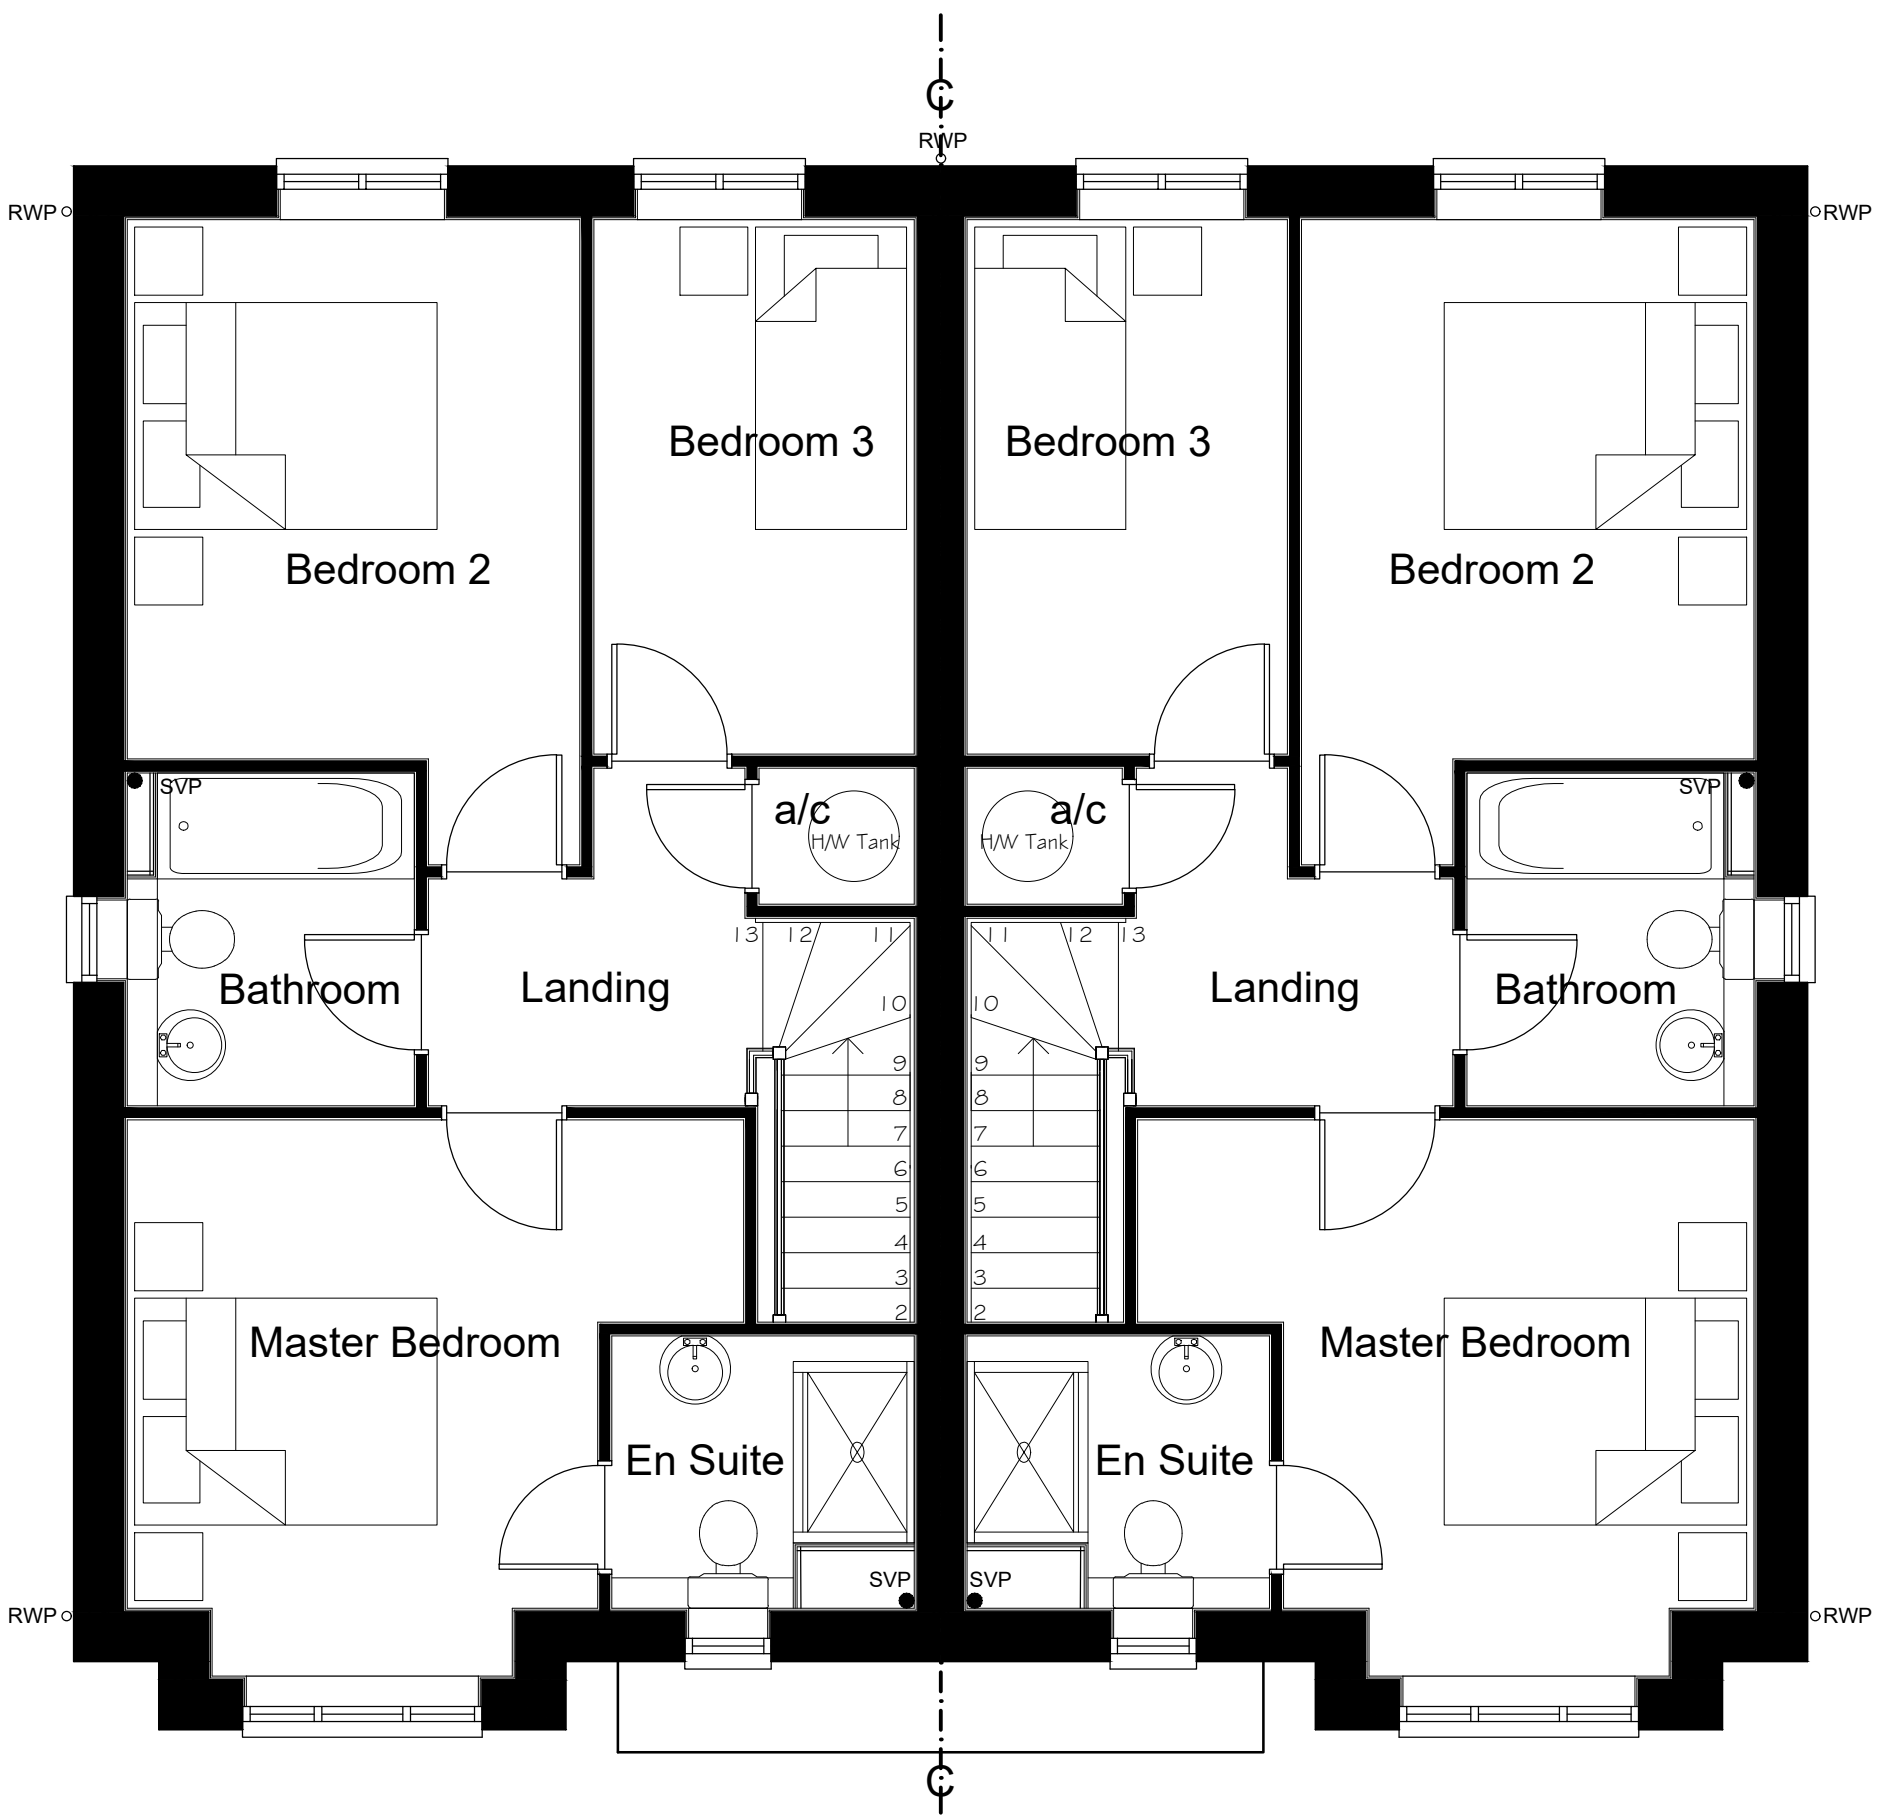

PLOT 1
FIRST FLOOR PLAN
(1:50)

PLOT 2




PLOT 1
EAST ELEVATION
(1:100)

PLOT 2
NORTH ELEVATION
(1:100)



PLOT 2
WEST ELEVATION
(1:100)

PLOT 1
SOUTH ELEVATION
(1:100)

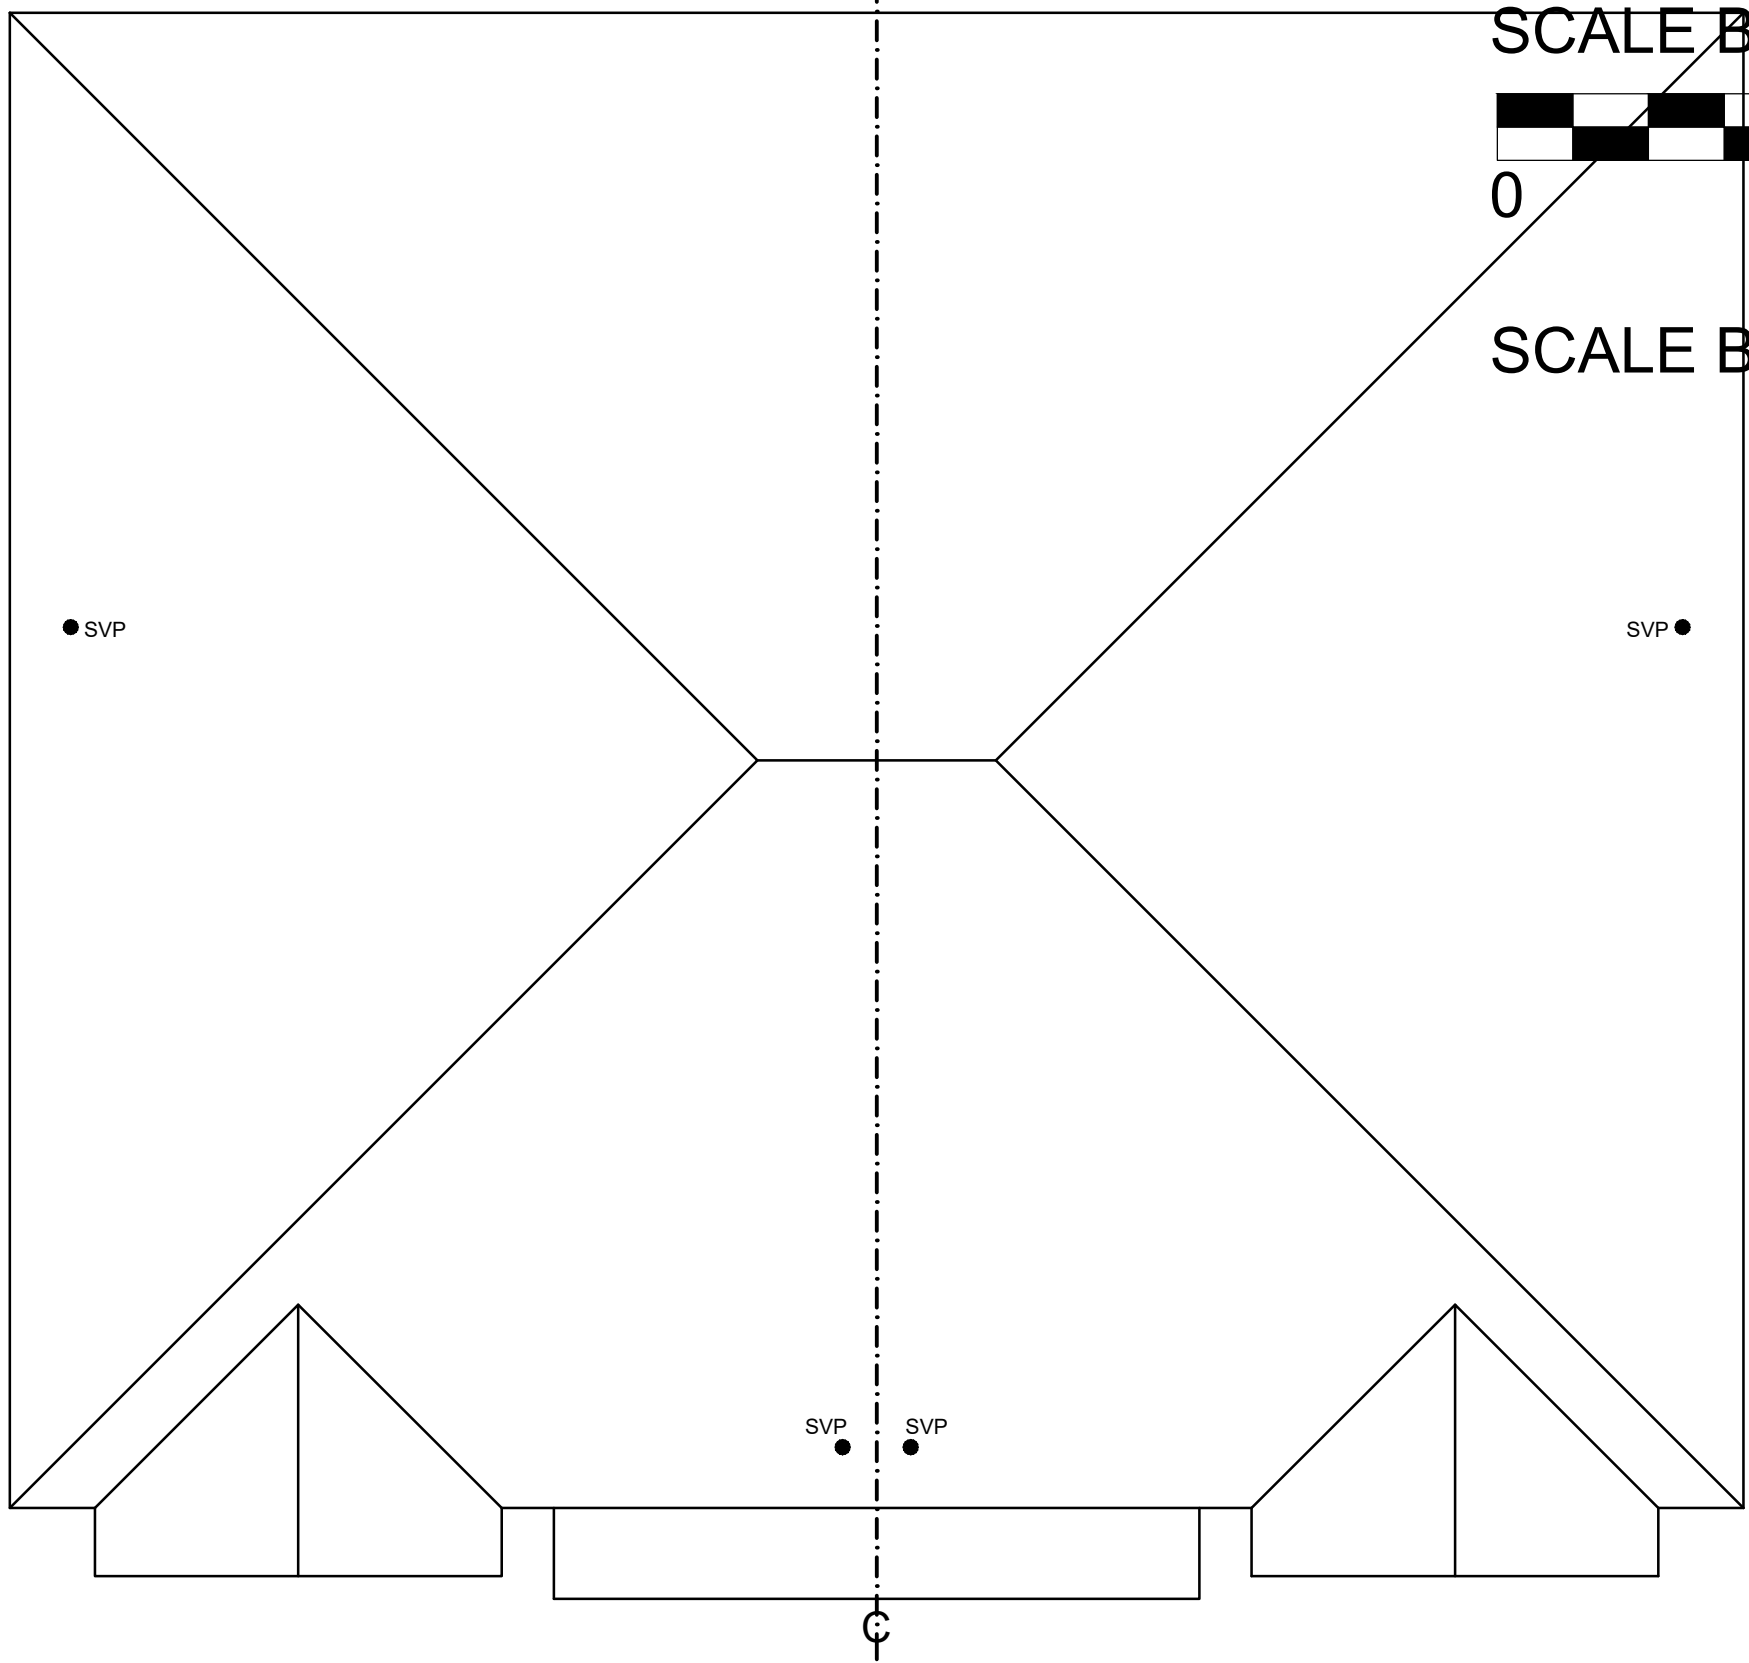

PLOT 1
ROOF PLAN
(1:50)



PLOT 2

Notes

THIS DRAWING IS THE COPYRIGHT OF VIVID DESIGN STUDIO LTD AND MUST NOT BE COPIED, ALTERED OR REPRODUCED IN ANY WAY NEITHER PASSED TO A THIRD PARTY WITHOUT THEIR WRITTEN PERMISSION.

DIMENSIONS TO BE CHECKED ON SITE BEFORE COMMENCING WORK AND ANY DISCREPANCIES SHALL BE REPORTED TO THE DESIGNER. FIGURED DIMENSIONS MUST BE TAKEN IN PREFERENCE TO SCALED DIMENSIONS.

Rev:-	Description:-	Date:-	Chkd by:-

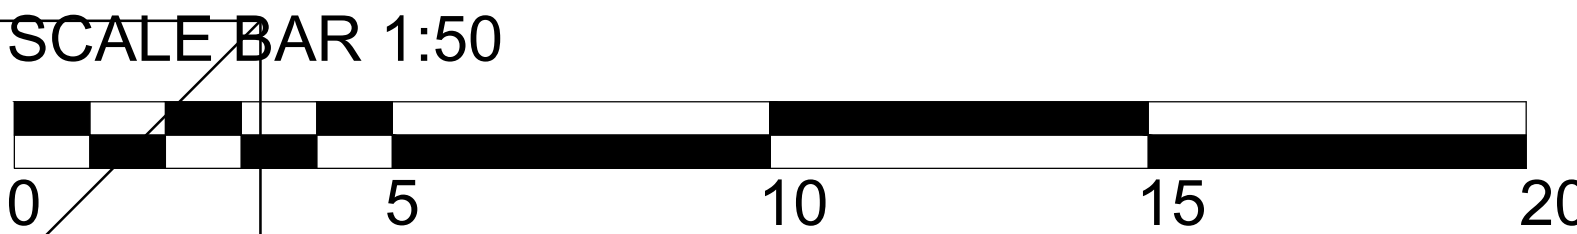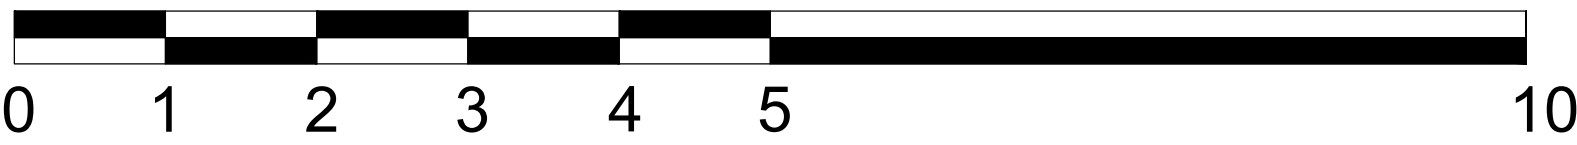

The Barn, Calcot Mount Business Park, Calcot Lane,
Curdrige, Southampton, Hampshire, SO32 2BN
Tel: 01489 786670
Email: info@vividdesignstudio.co.uk
Website: www.vividdesignstudio.co.uk

Project:-	Proposed Residential Development Land adjacent to Pear Tree PH Winchester Road Boorley Green		
Title:-	Proposed Floor Plans & Elevations (P1&P2)		
Client:-	Dorrington Homes (UK) Ltd		
Scale:-	1:50, 1:100 (@A1)		
Drawn By:-	PJD	Checked By:-	
Date:-	28/01/26	Date:-	
Job.No:-	220047	Drg.No:-	13