


1/A

2/B

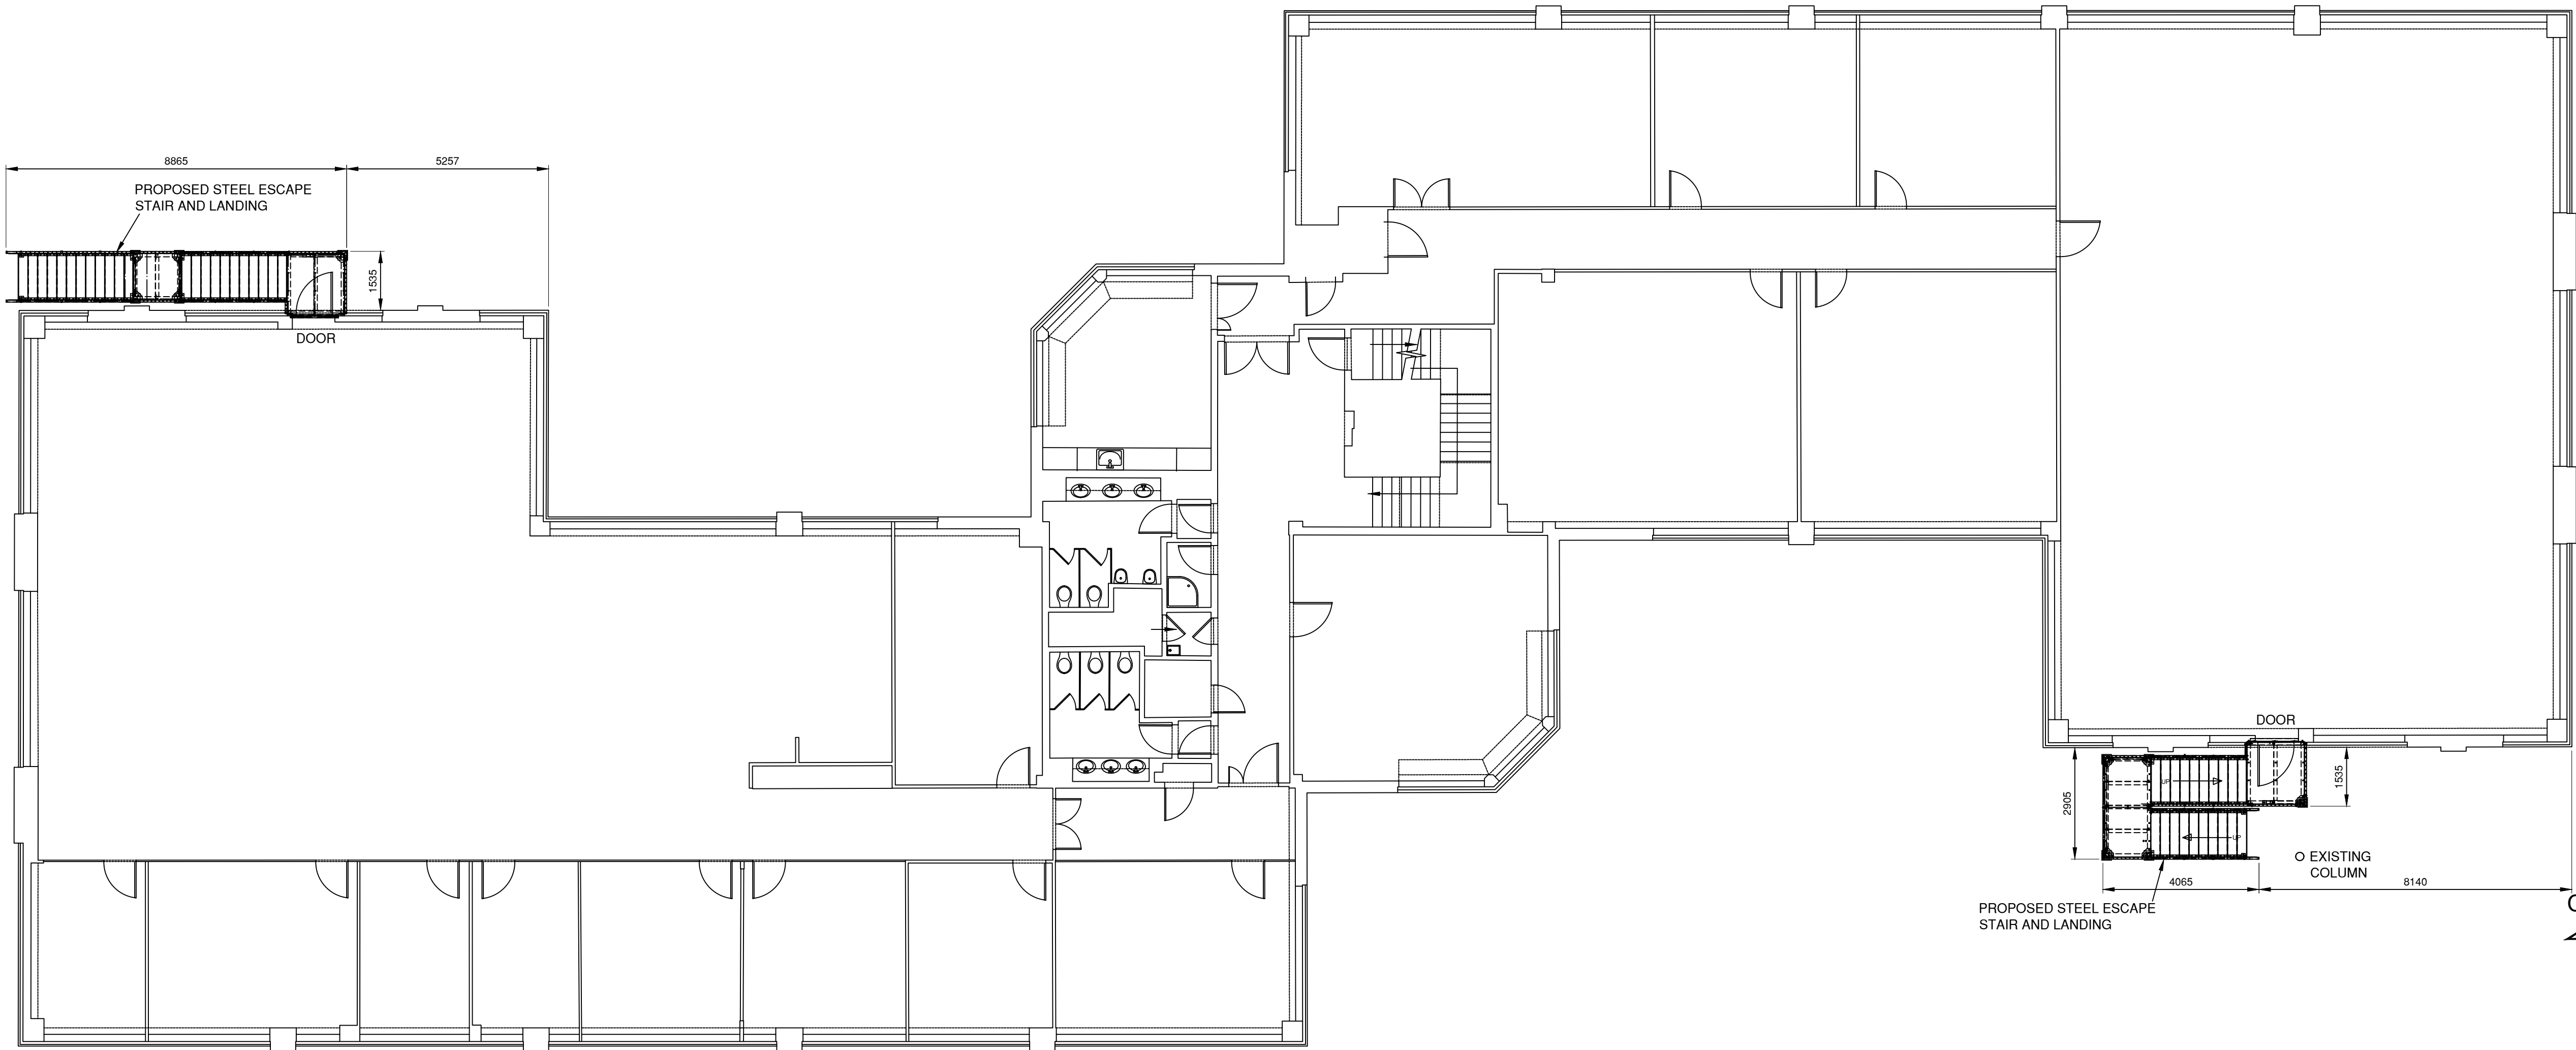

PLAN AT FIRST FLOOR
SHOWING PROPOSED ESCAPE STAIR
SCALE 1:100

Notes:

GENERAL

- G1. DO NOT SCALE THIS DRAWING, USE ONLY WRITTEN DIMENSIONS. ANY DISCREPANCIES TO BE REPORTED TO THE ENGINEERS. IF IN DOUBT ASK.
- G2. SETTING OUT TO ARCHITECT'S DRAWINGS.
- G3. THIS DRAWING IS TO BE READ IN CONJUNCTION WITH ALL OTHER RELEVANT ARCHITECTS, ENGINEERS, AND SPECIALISTS DRAWINGS, AND WITH THE SPECIFICATIONS.
- G4. WORKS TO COMPLY WITH ALL RELEVANT BRITISH STANDARDS, CODES OF PRACTICES, EURO CODES AND THE BUILDING REGULATIONS.
- G5. THE CONTRACTOR SHALL BE RESPONSIBLE FOR MAINTAINING THE STRUCTURAL INTEGRITY OF THE WORKS AT ALL TIMES BY THE PROVISION OF ADEQUATE TEMPORARY WORKS.
- G6. ALL DIMENSIONS IN MILLIMETERS (mm), ALL LEVELS IN METRES (m).

PRELIMINARY

P	1	PRELIMINARY ISSUE	MPE	KS	09/02/26
STATUS	REV	DESCRIPTION	DRAWN	CHKBY	DATE

STATUS / REVISION
P = Preliminary, T = Tender, A = Approval, C = Construction, AB = As Built

CLIENT
FRESH WATER SERVICES

ARCHITECT
-

PROJECT TITLE
SECURE HOUSE
CHANDLERS FORD

DRAWING TITLE
FIRST FLOOR PLAN
SHOWING NEW ESCAPE STAIRS

KBS Structural Engineering Limited

E-mail: info@kbsstructural.com
Website: www.kbsstructural.com

SCALE @ A1	DRAWN BY	CHECKED BY	DATE
1:100	MPE	KBS	FEB 2026

DRAWING REFERENCE				
PROJECT NUMBER	TYPE	DRAWING NUMBER	STATUS	REV.
706	GA	002	P	1