




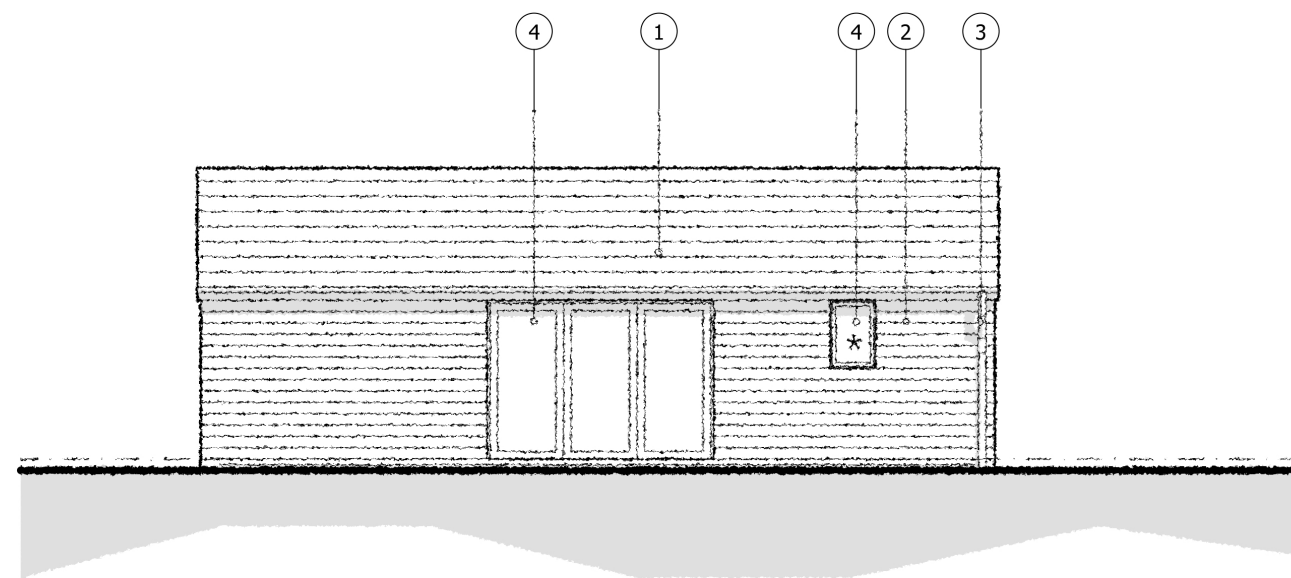


PROPOSED SOUTH ELEVATION - [1:100]

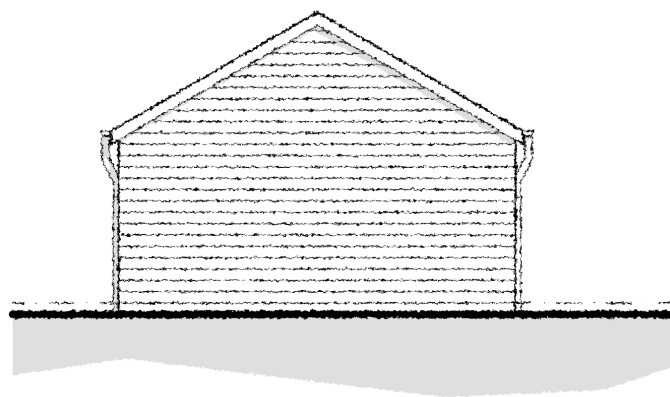


PROPOSED EAST ELEVATION - [1:100]

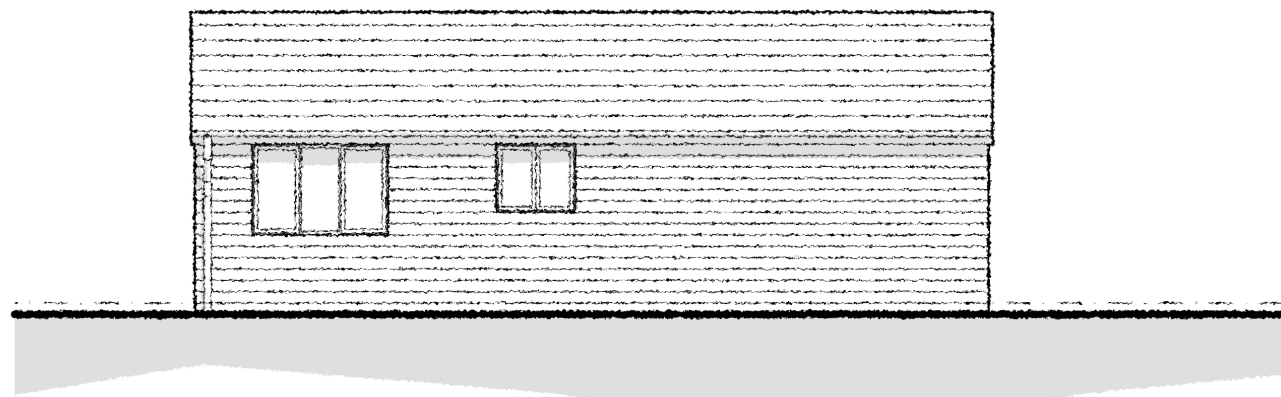

PROPOSED NORTH ELEVATION - [1:100]

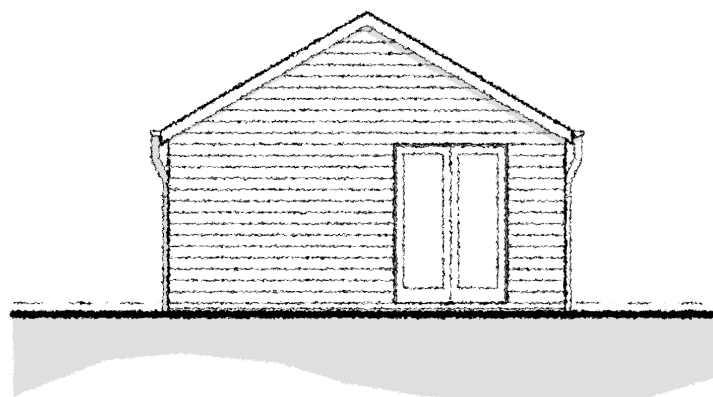


PROPOSED WEST ELEVATION - [1:100]

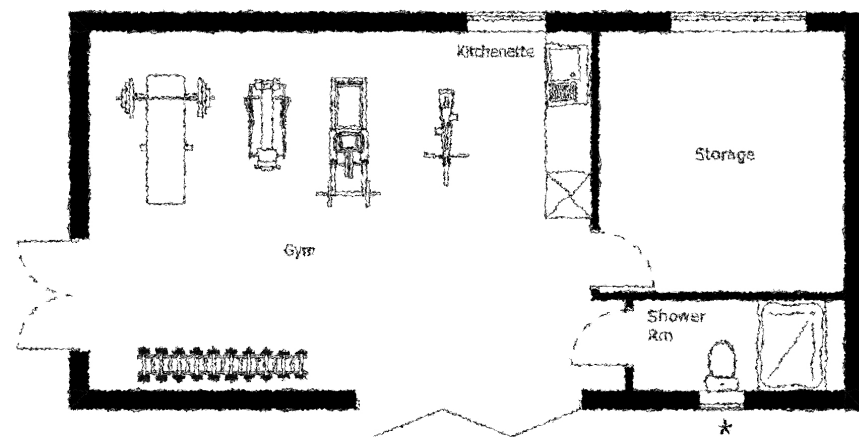


PROPOSED FLOOR PLAN - [1:100]


- MATERIALS KEY
- 1] Dark grey Roof
 - 2] Dark Grey Composite Horizontal Cladding
 - 3] Dark Grey Upvc Double Glazed Windows and Doors
 - 4] Black Upvc Rainwater Goods
- *Obscure Glazing

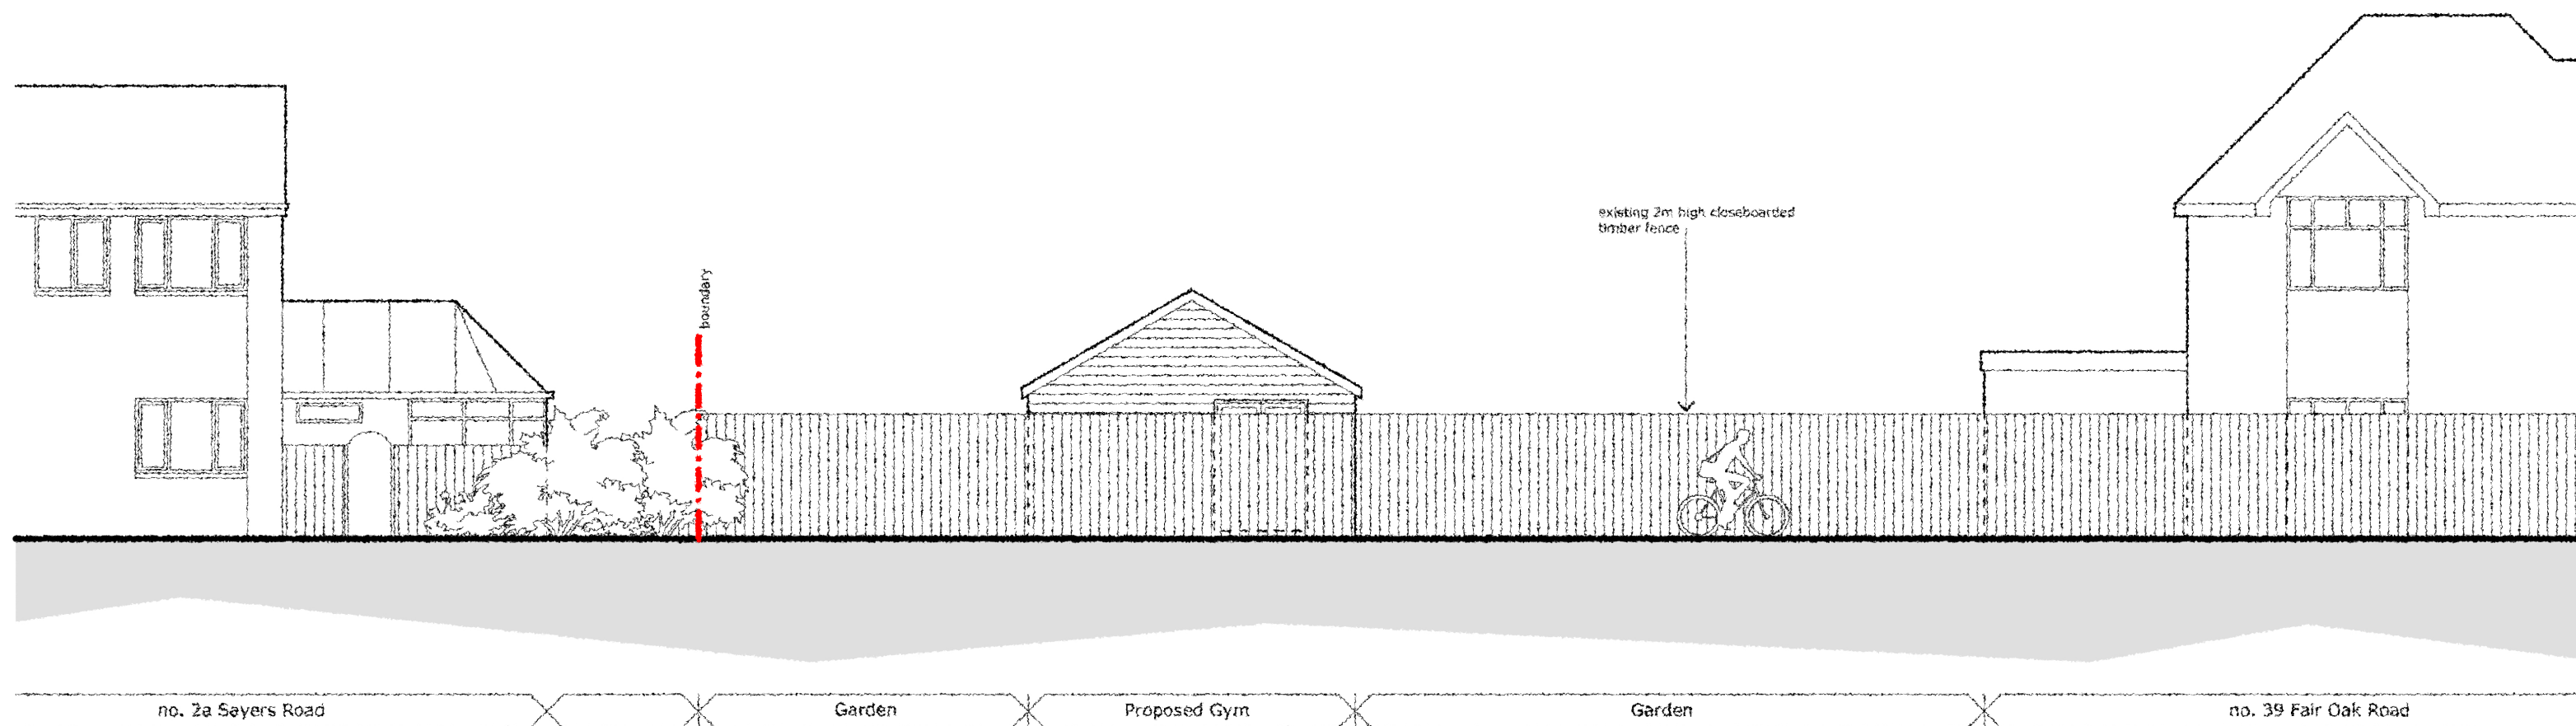

STREET SCENE - Viewed from Sayers Road [1:100]

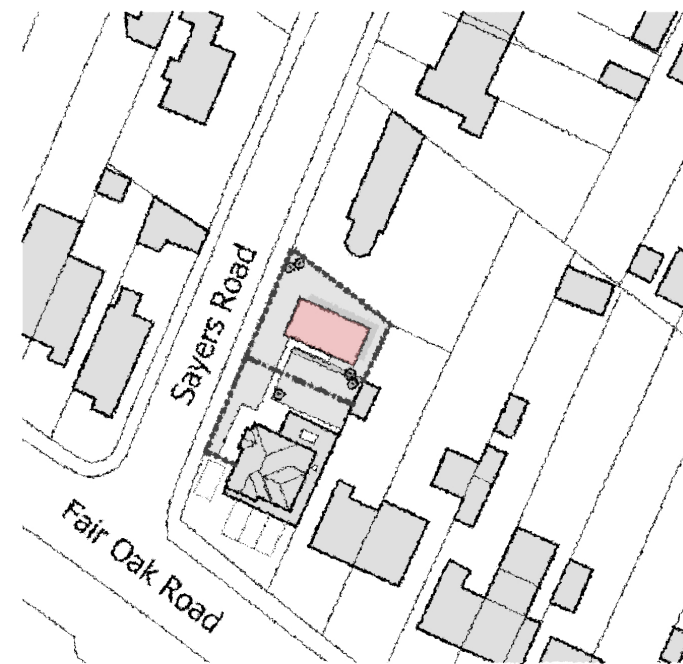

KEY PLAN - [nts]

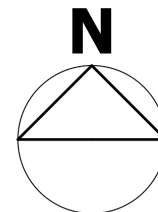

REV DESCRIPTION
A Draft Issue
B Planning Issue

DATE AUTHOR CHKD NOTES
09/02/26 CW
10/02/26 CW

DATE
FEBRUARY 2026
SCALE @ A2
1:100

AUTHOR
CW
CHECKED BY

PROJECT
Proposed Gym with Storage, in the Garden of 39
Fair Oak Road, Bishopstoke, Eastleigh

CLIENT
Mr M Pople

STATUS

FOR PLANNING

DRAWING
**PROPOSED PLAN ELEVATIONS and
STREET SCENE**

PROJECT NO.
675

DRAWING NO.
200

REV. **B**